




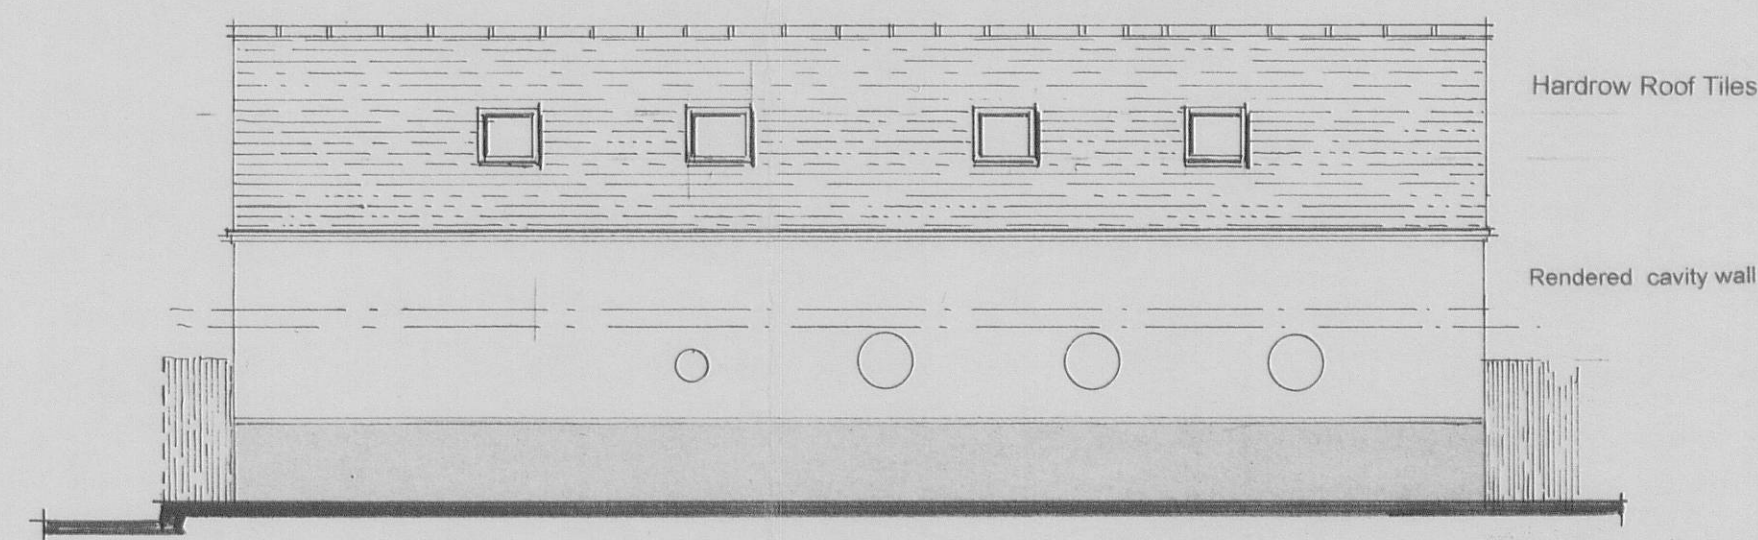


North Elevation

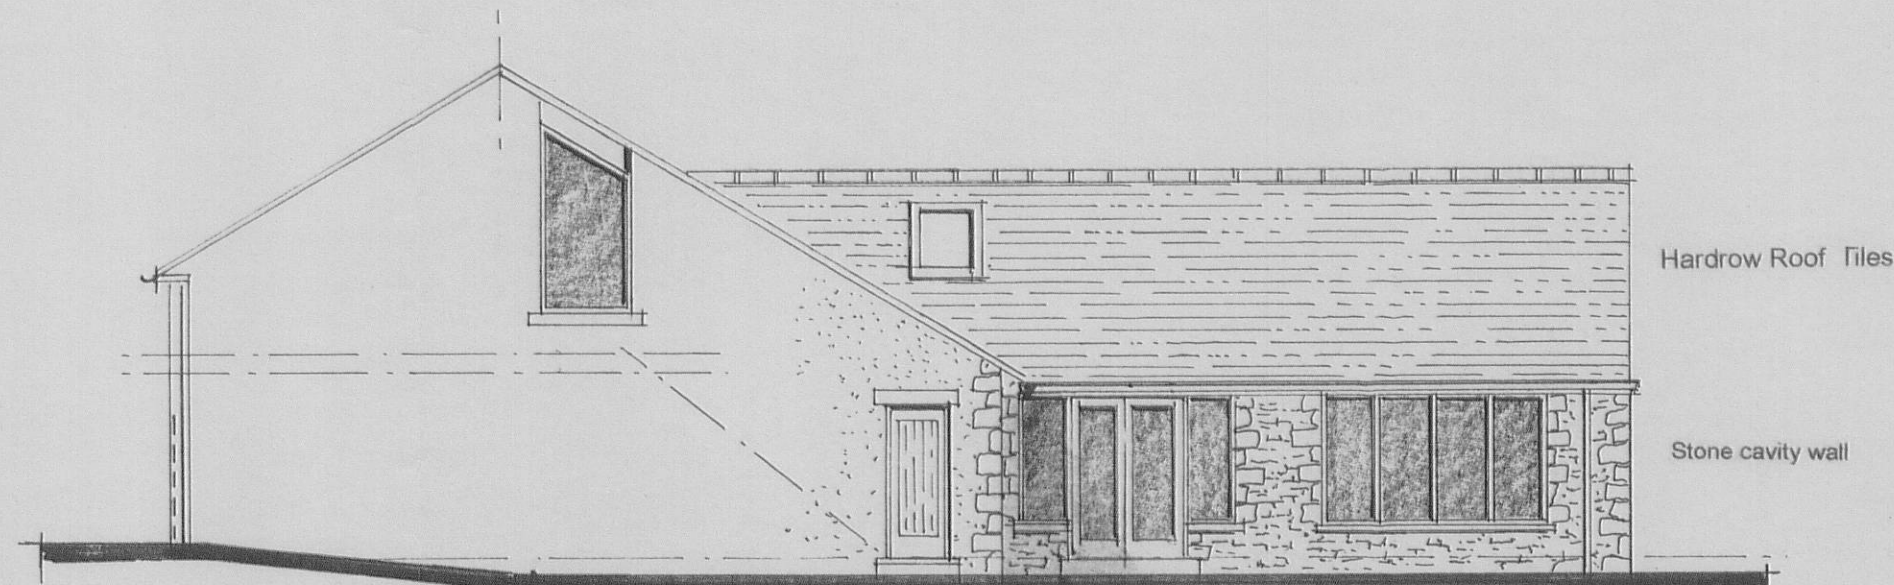


West Elevation

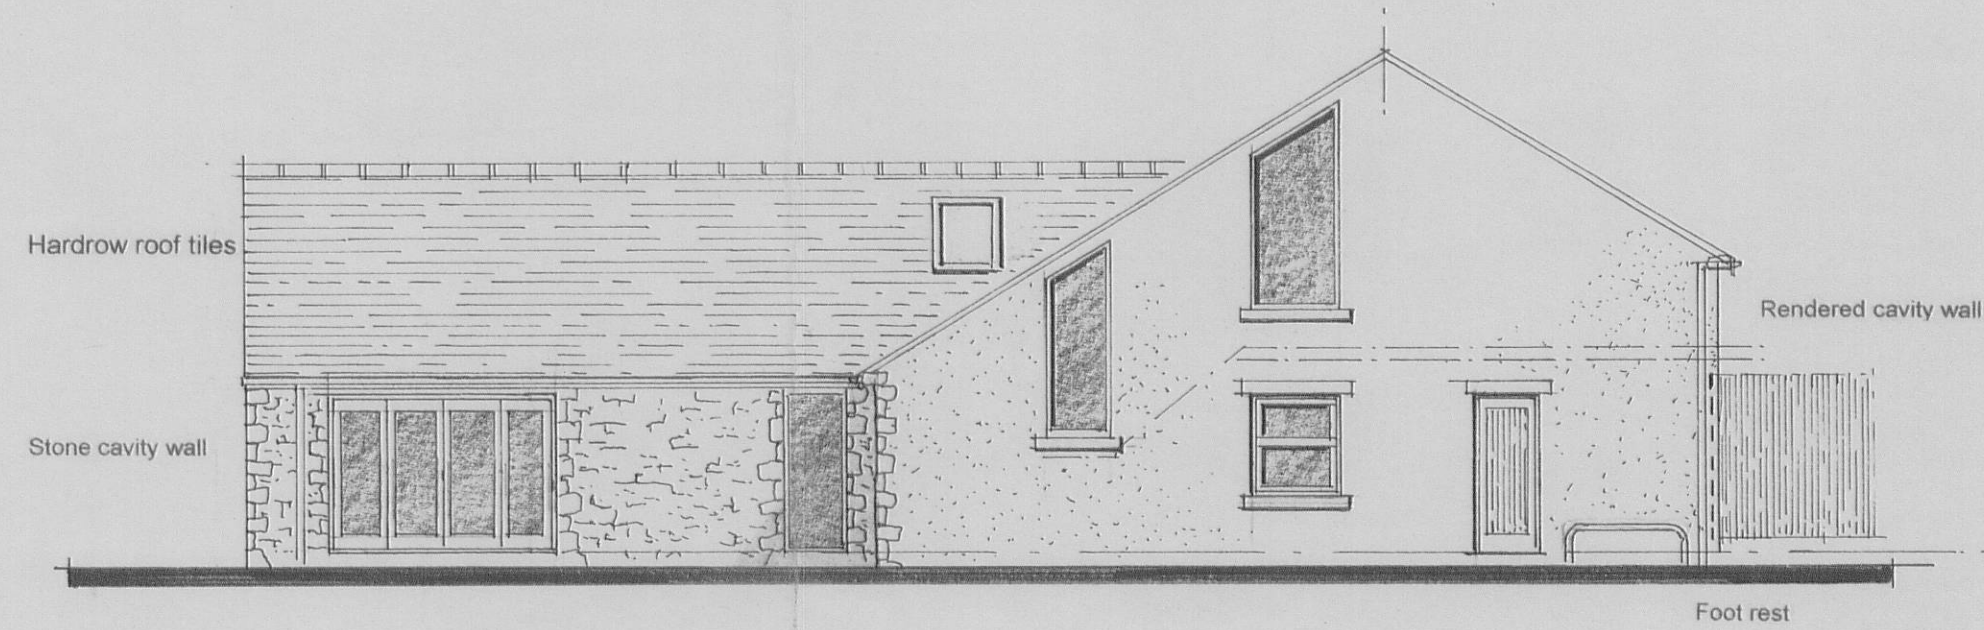

East Elevation

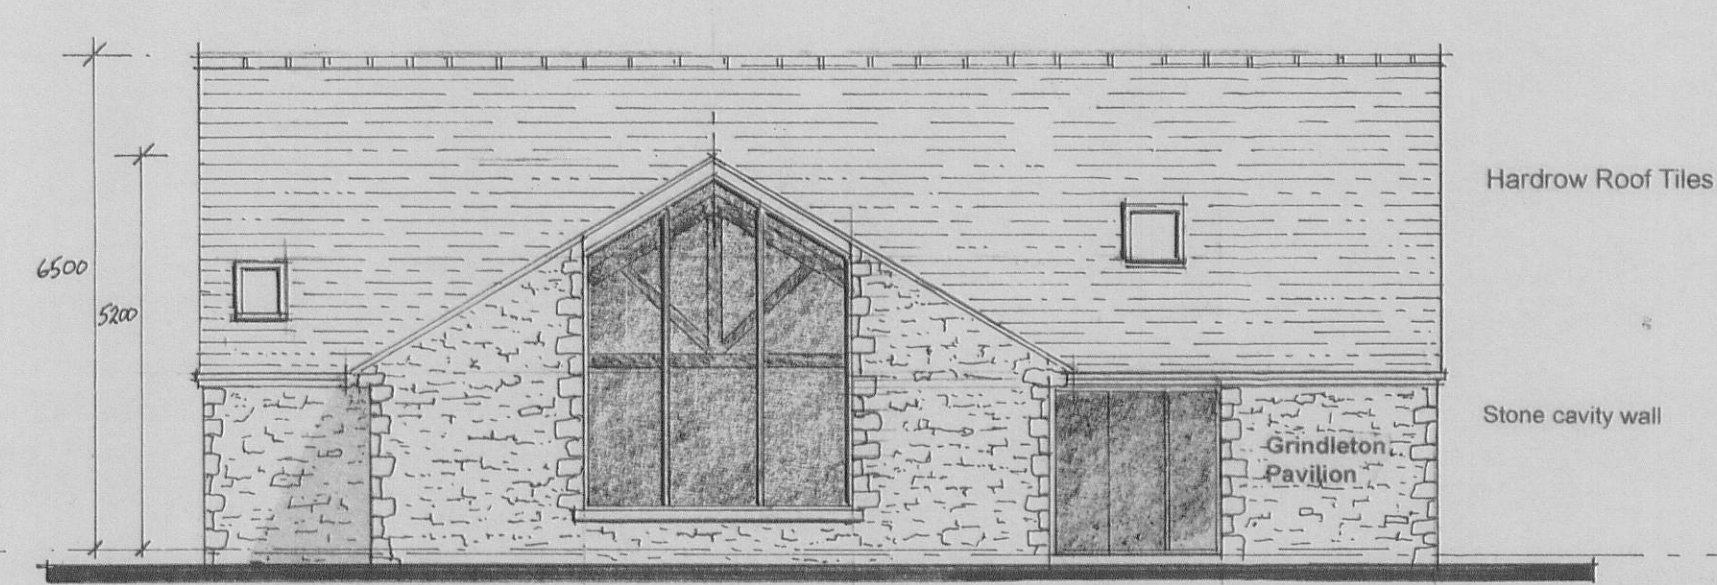

South Elevation

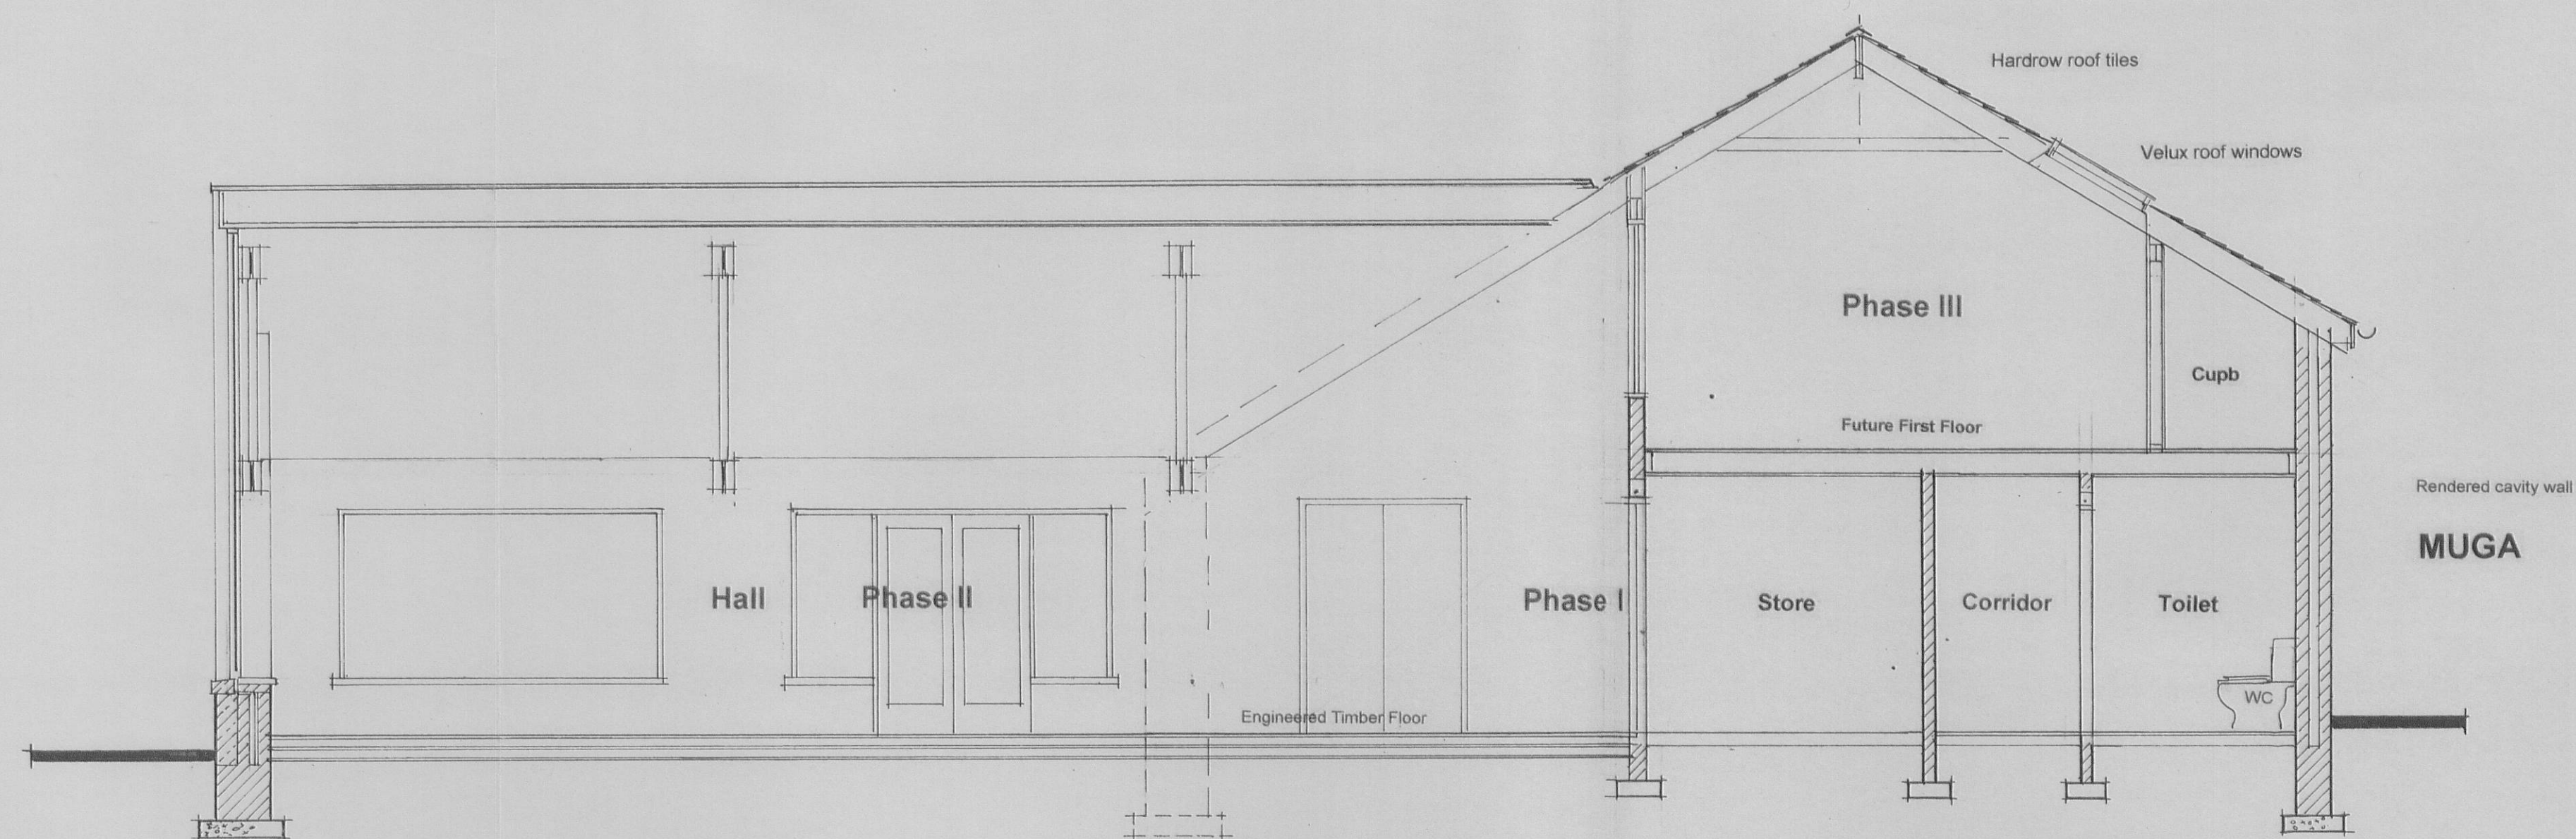

Section A-A

320110558 P

Jeff Marshall & Associates
Architectural Designers and Surveyors,
Swindlehurst Barn, Back Lane, Grindleton,
Nr. Clitheroe, Lancs. BB7 4RW
Tel. 01200 440157

Project Proposed New Changing Facility
& Community Rooms

Client Grindleton Recreation Ground Committee

Title Elevations & Section

Dwg. No.
70/9/3

Scale 1:100 1:50 Date 16/02/10 Dwn JTM