






Rear Elevation

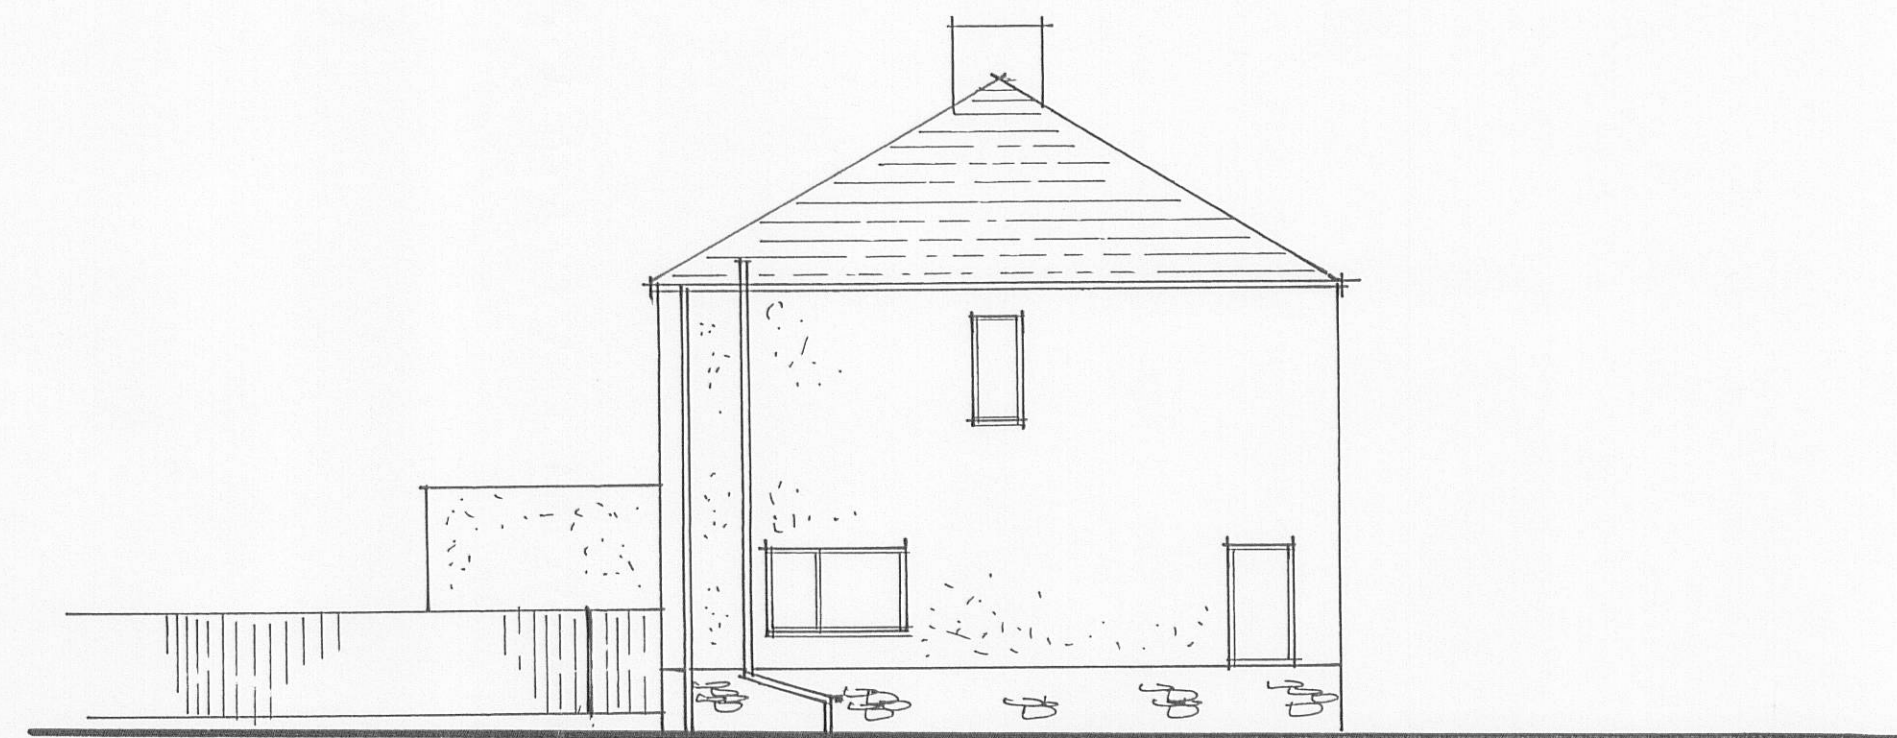

Side Elevation

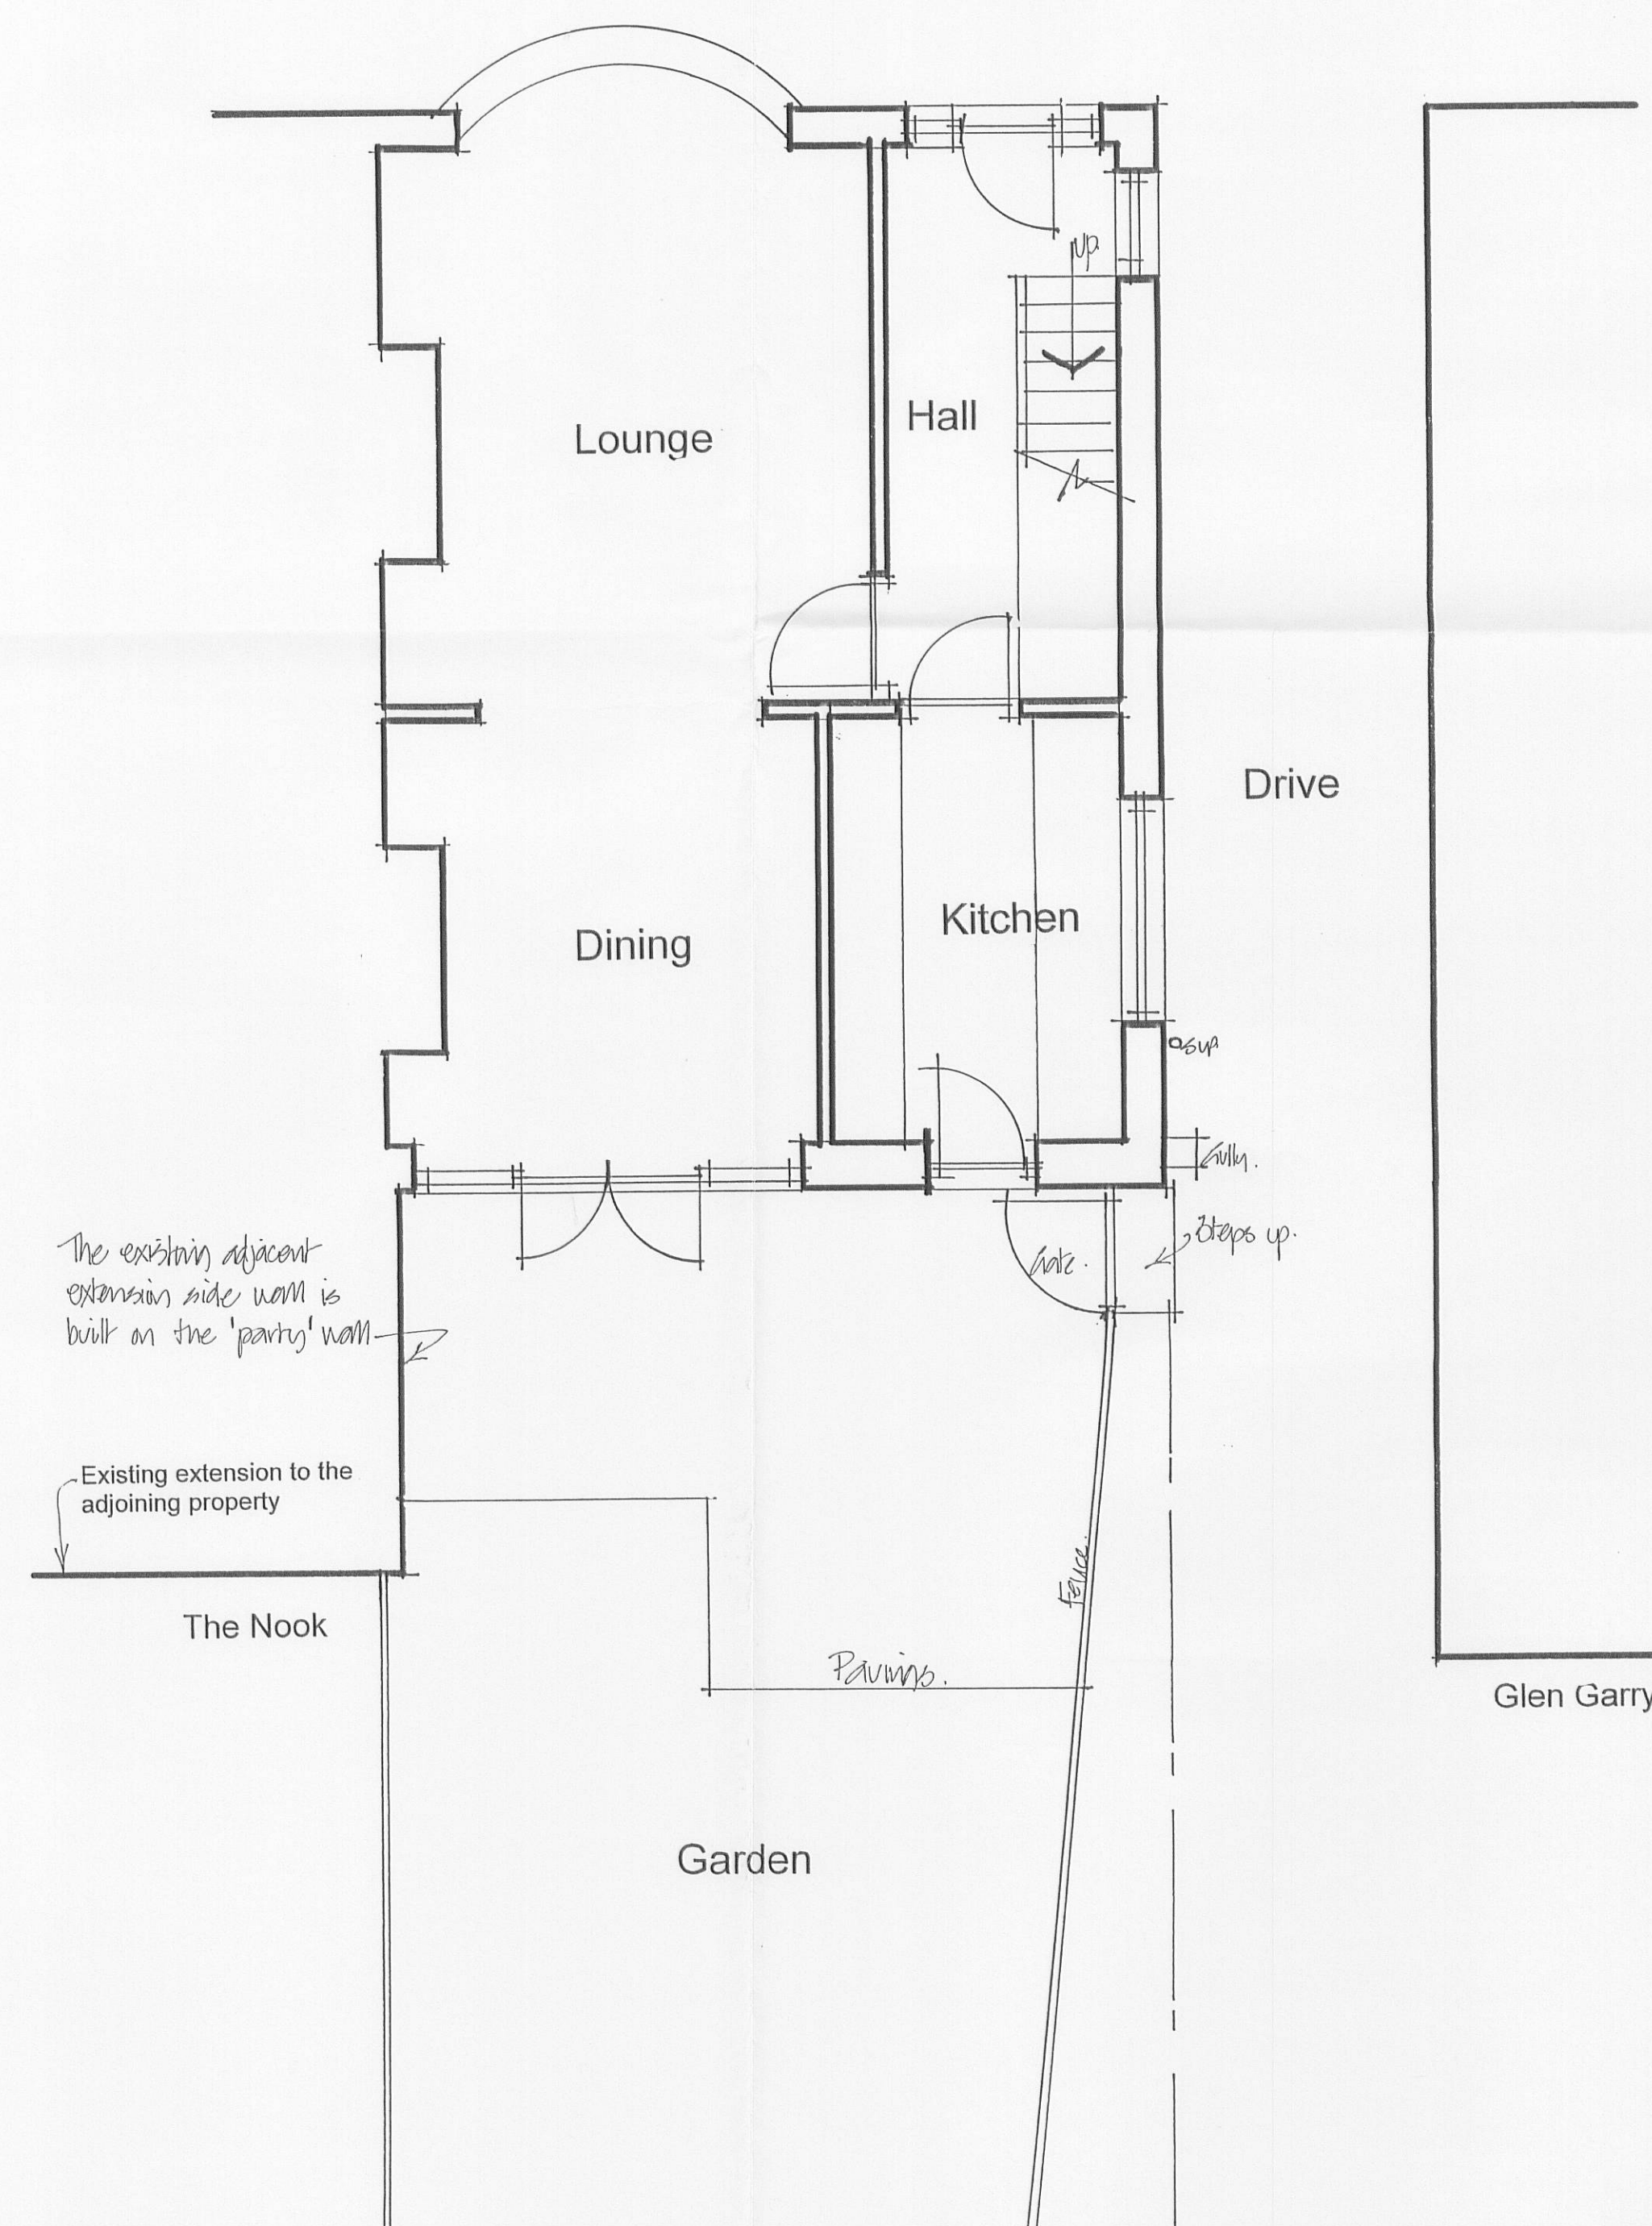

Ground Floor Plan

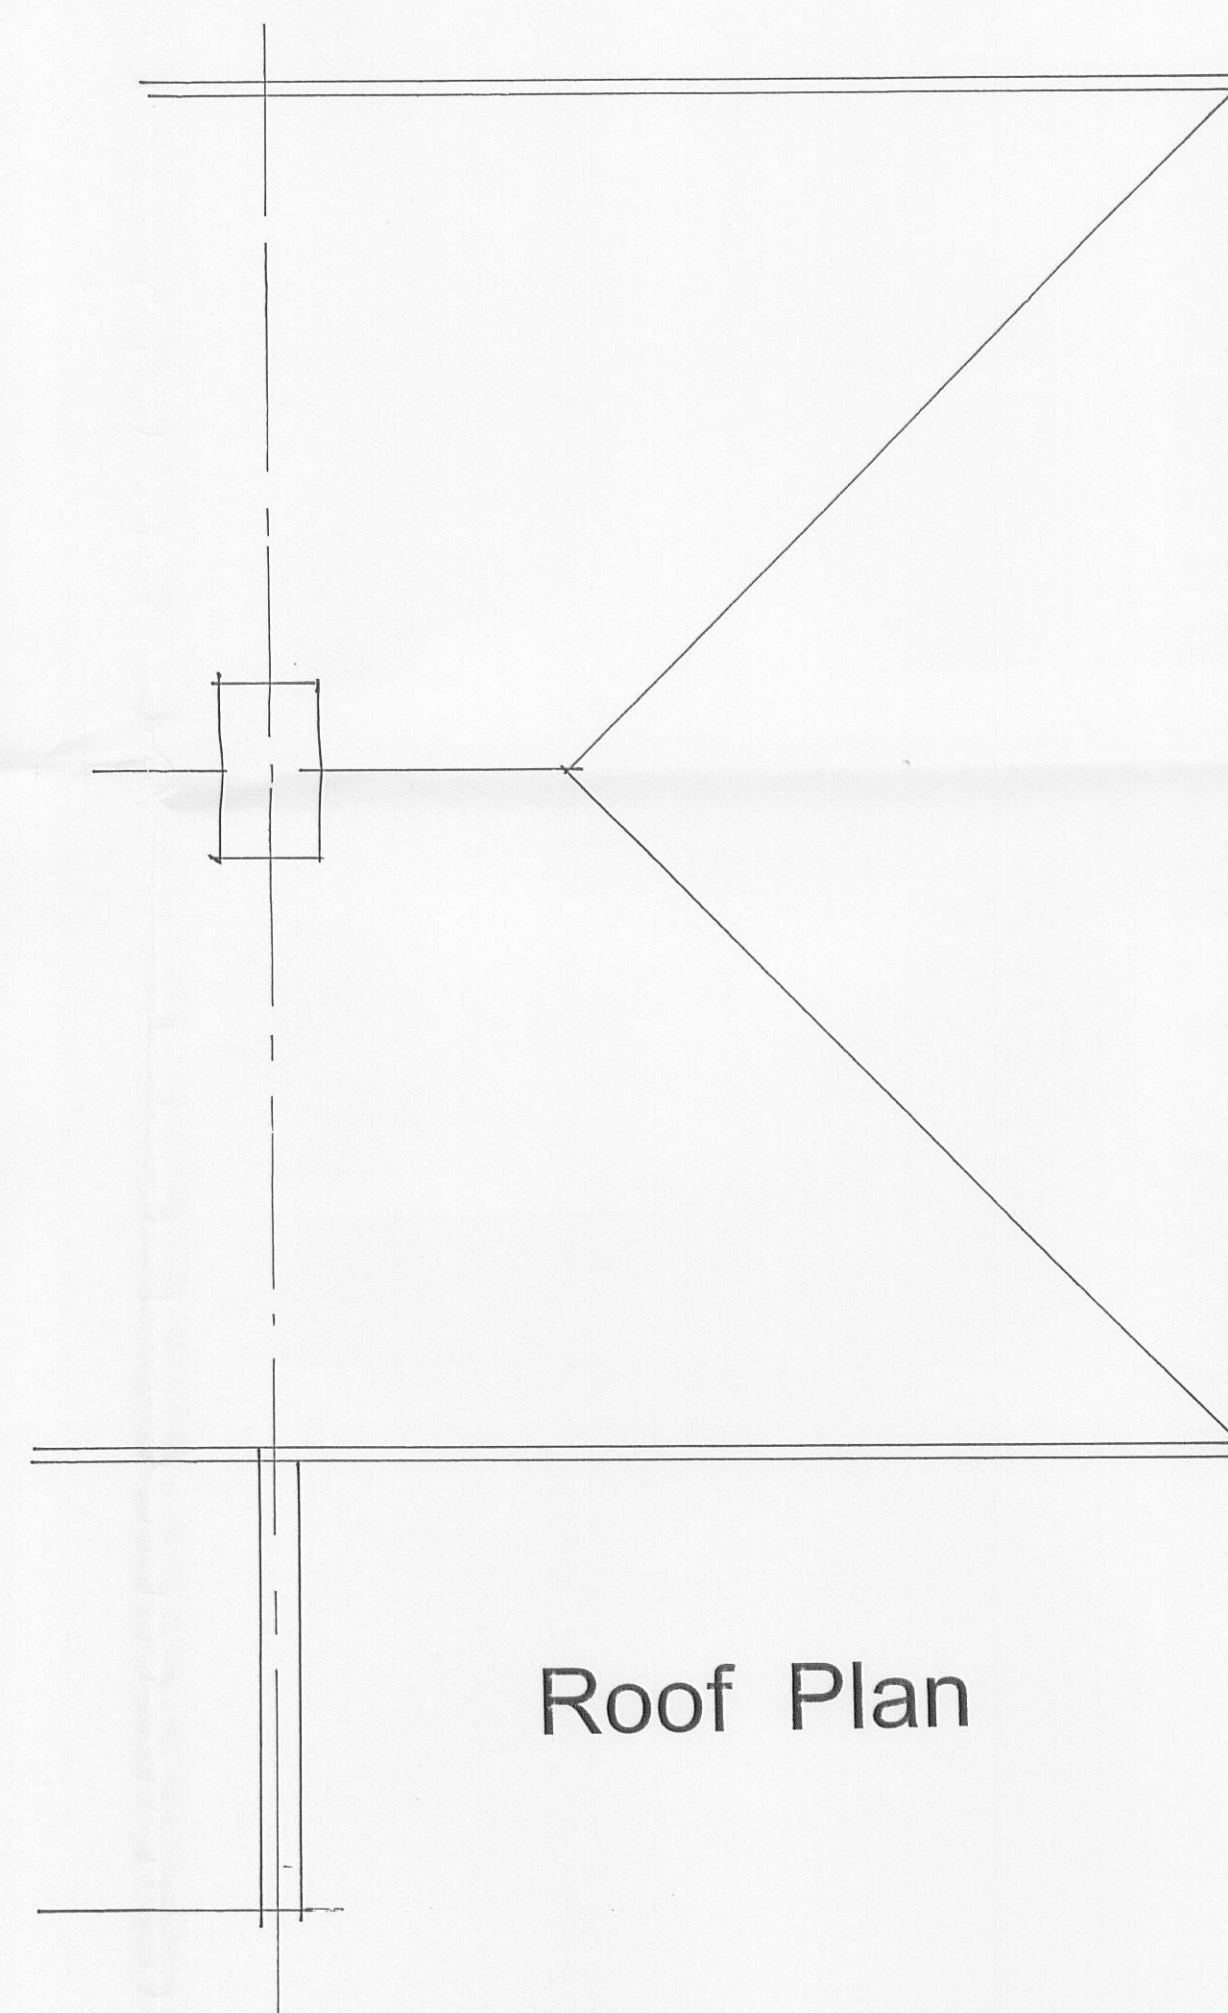

Roof Plan

This drawing is prepared for Town Planning and Building Regulations purposes only

3201105600

This drawing, its design content and text are the Copyright and Intellectual Property of David Liversidge Design and must not be copied or reproduced in whole or part without prior written consent

DAVID LIVERSIDGE
Design *

architecture * planning * development
Designers for Disabled Persons Accommodations
throughout the United Kingdom

259 Rossendale Road, Burnley, Lancs, BB11 5BZ
tel: 01282-838002 or: 07977- 463496
email: davidliversidge@msn.com

Plans as Existing

'Torreon'
Simonstone Lane
Simonstone, BB12 7NX
for
Mr. and Mrs. Bancroft

scale: 1/50th plans
1/100th elevations drawing no:

date: July 2011 11/176/2