



PROPOSED


THIS DRAWING IS FOR PLANNING
SUBMISSION PURPOSES ONLY

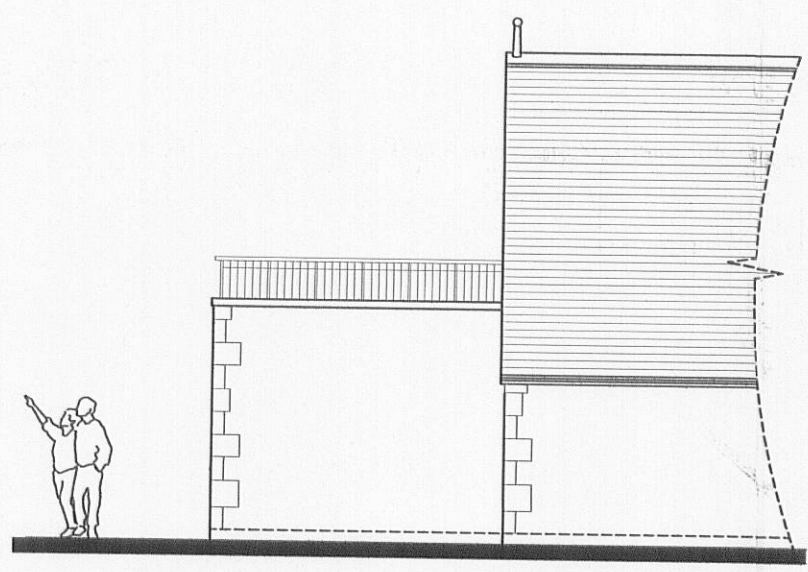


PROPOSED SIDE ELEVATION

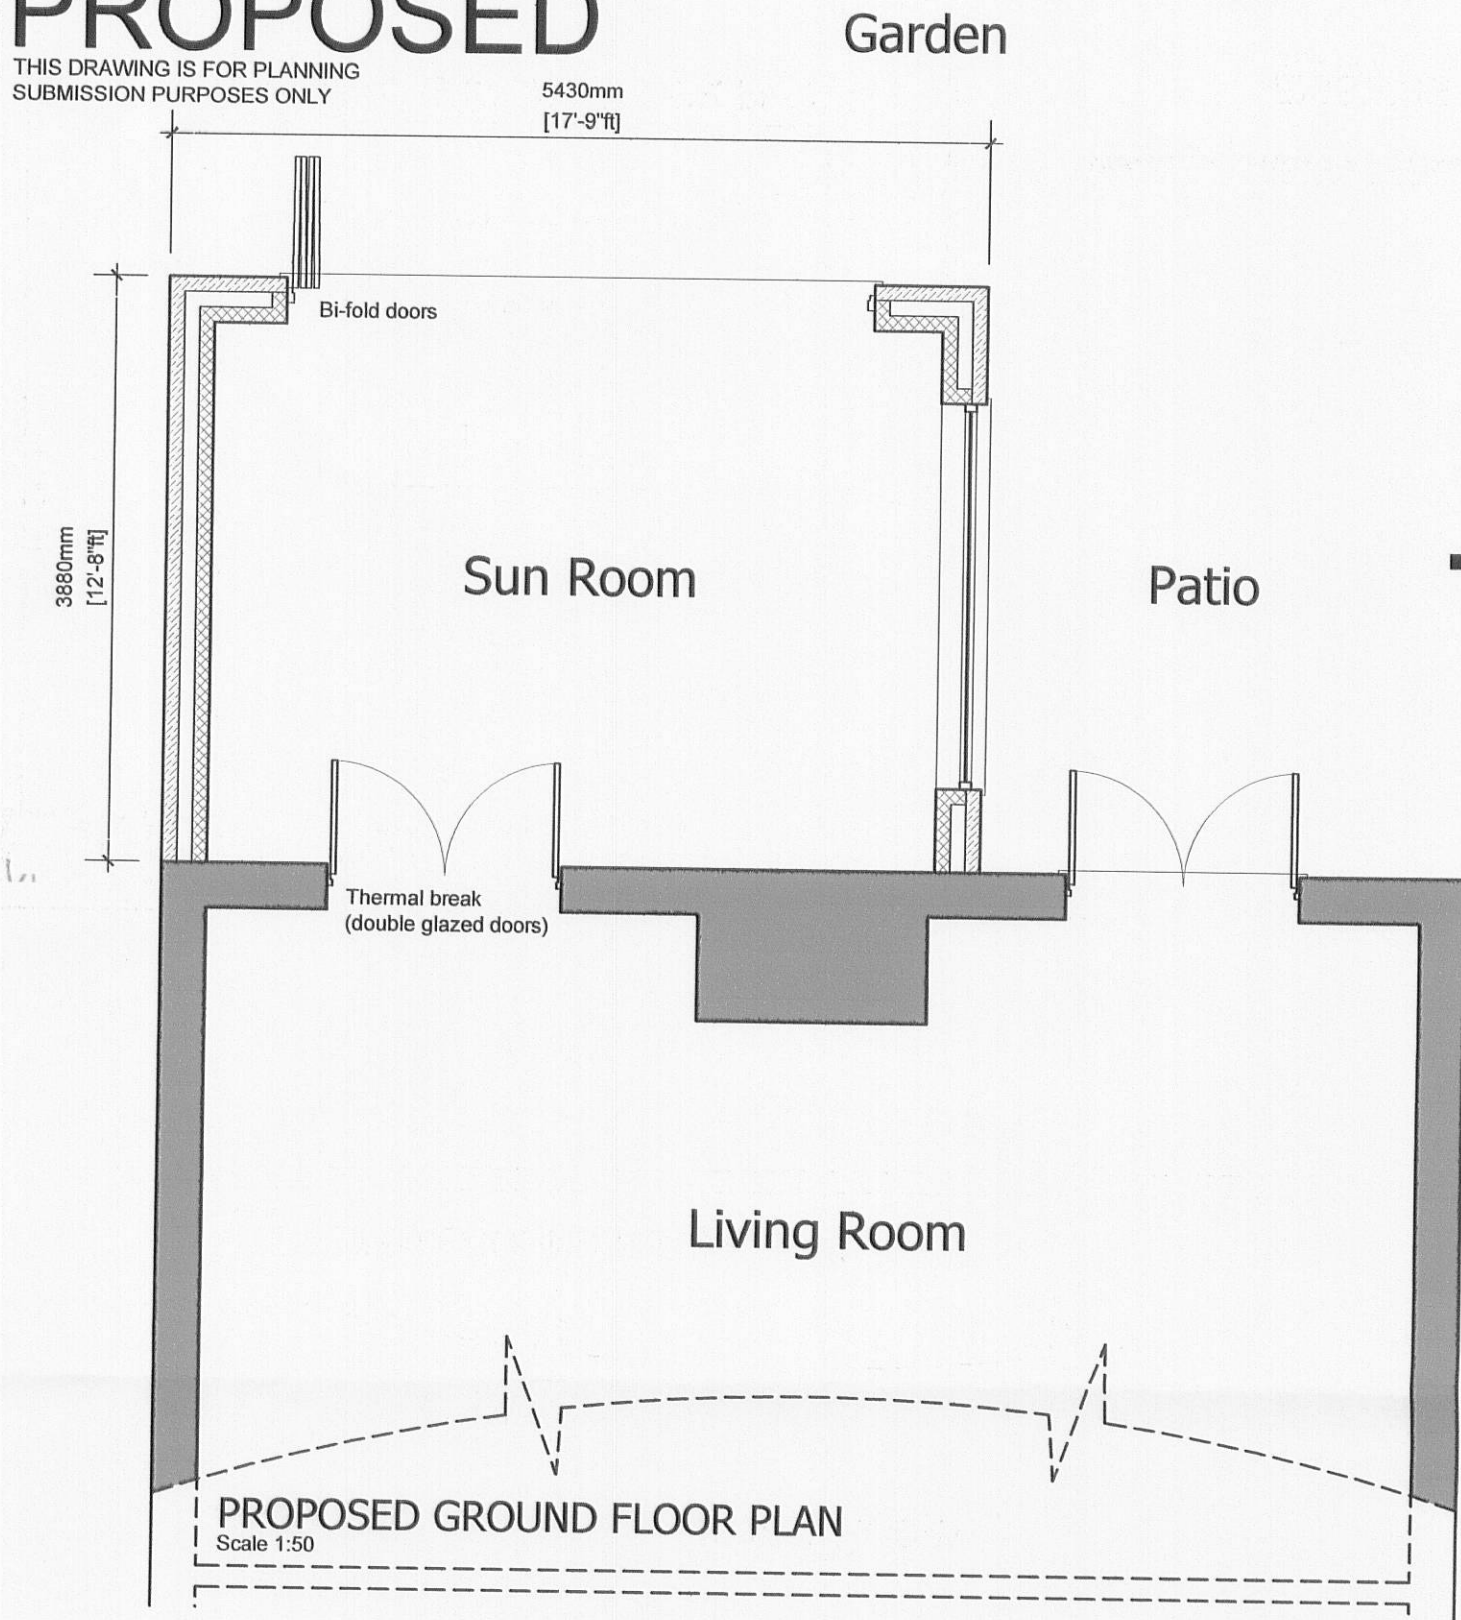


PROPOSED REAR ELEVATION

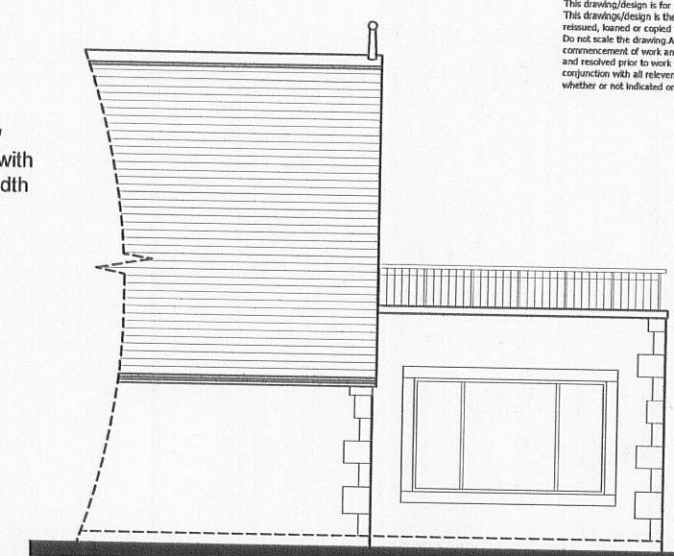

PROPOSED SIDE ELEVATION

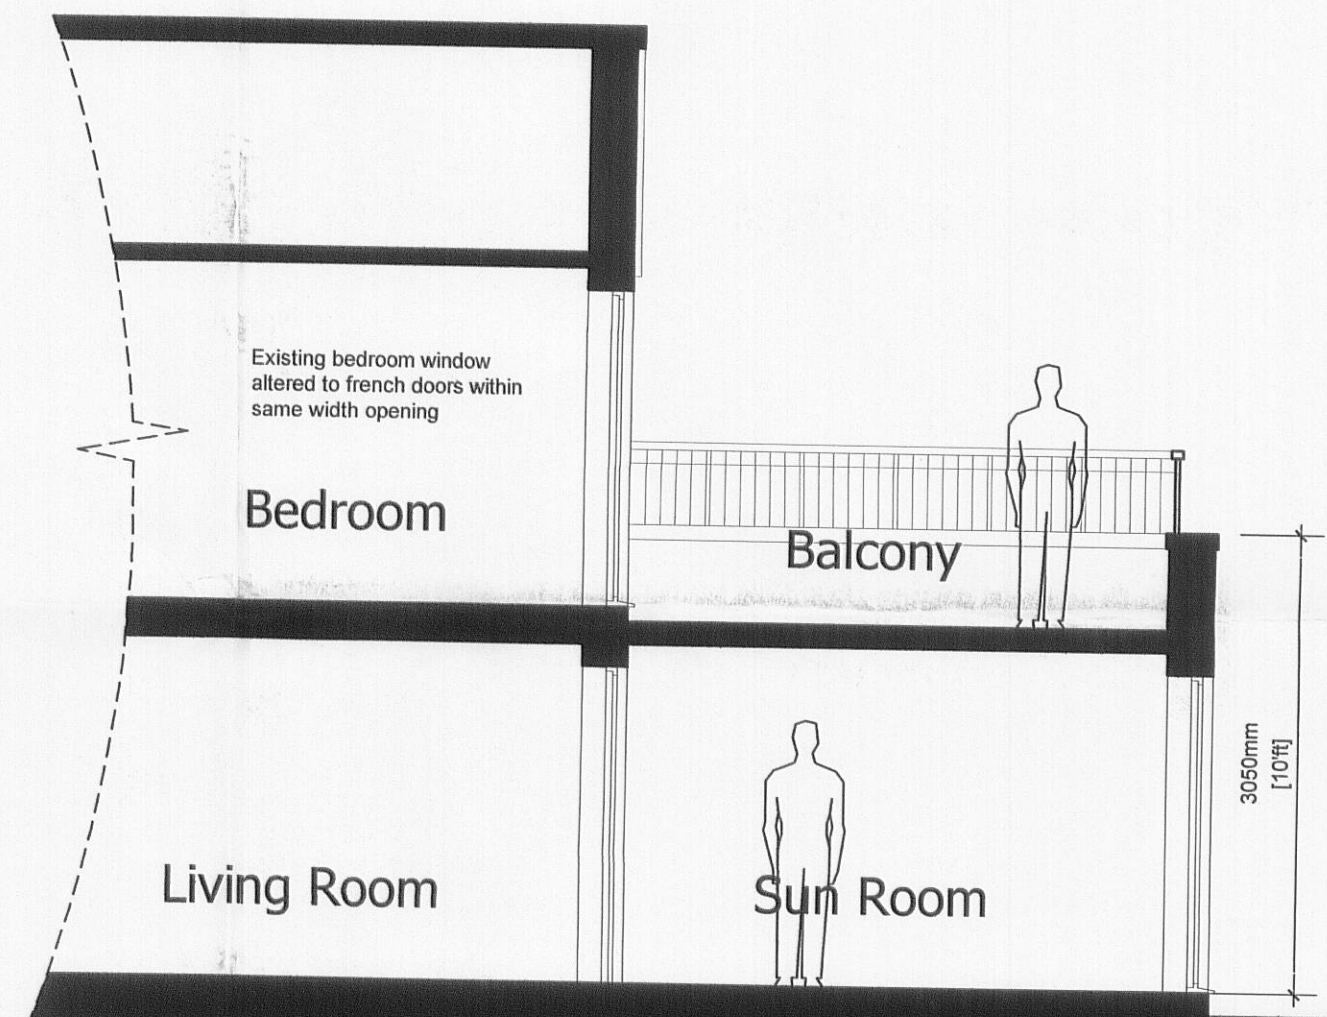



PROPOSED SECTION

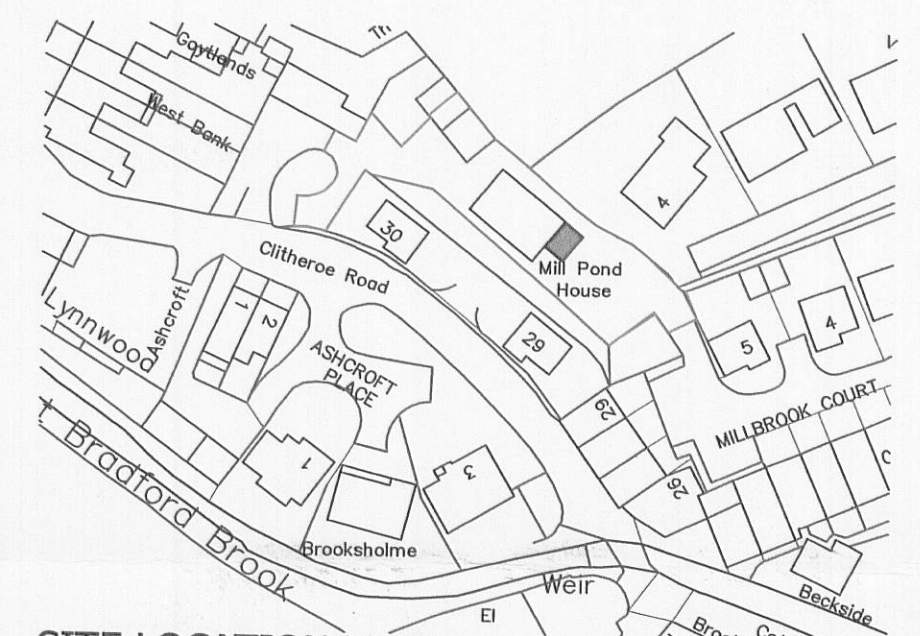

SITE LOCATION PLAN
1:1250

320110564P


EXISTING

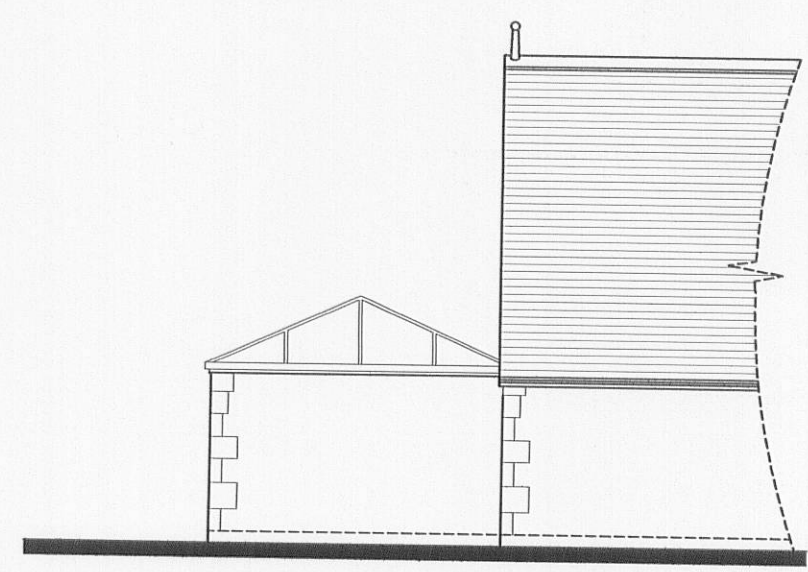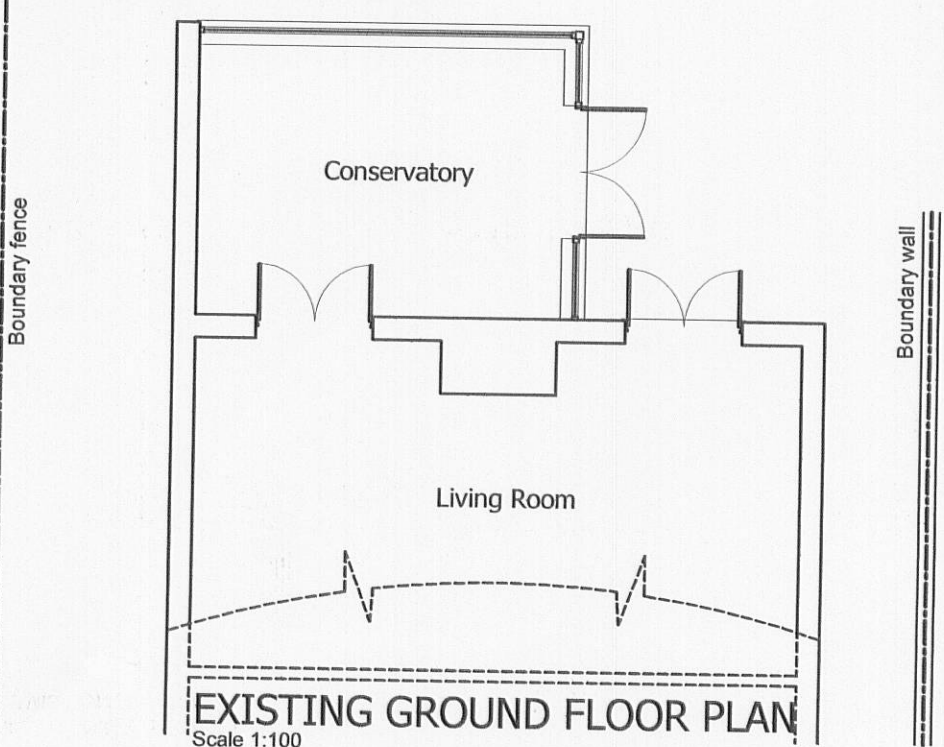


EXISTING SIDE ELEVATION



EXISTING REAR ELEVATION

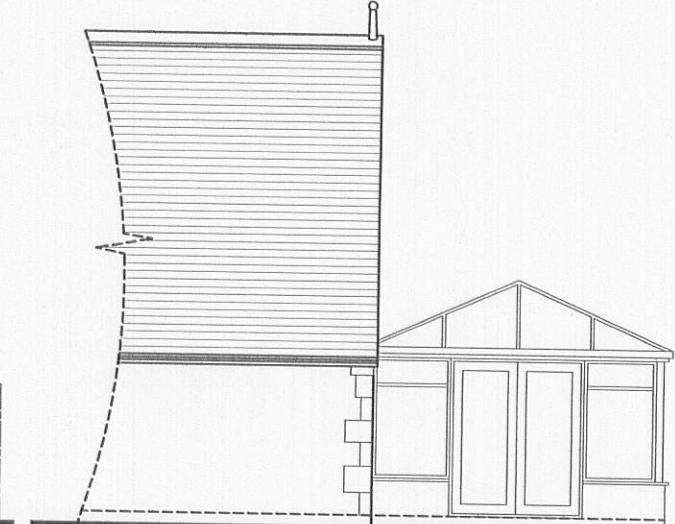

EXISTING SIDE ELEVATION

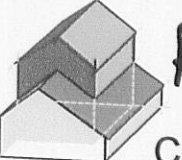Rev.	Description	Date
 RS DESIGN CONSULTANCY 7 cromwell way, penwortham, preston, pr1 9sb tel : 01772 330245		
Client MR & MRS KEIGHLEY		
Project MILLPOMND HOUSE CLITHEROE ROAD WEST BRADFORD CLITHEROE, BB7 4SH		
Drawing Title PROPOSED SINGLE STOREY REAR EXTENSION WITH BALCONY OVER		
Scale 1:50 1:100	Date JUNE 11	
Dwg No PR-01	Rev. -	Job No 11-237
Drawing Status PLANNING		