


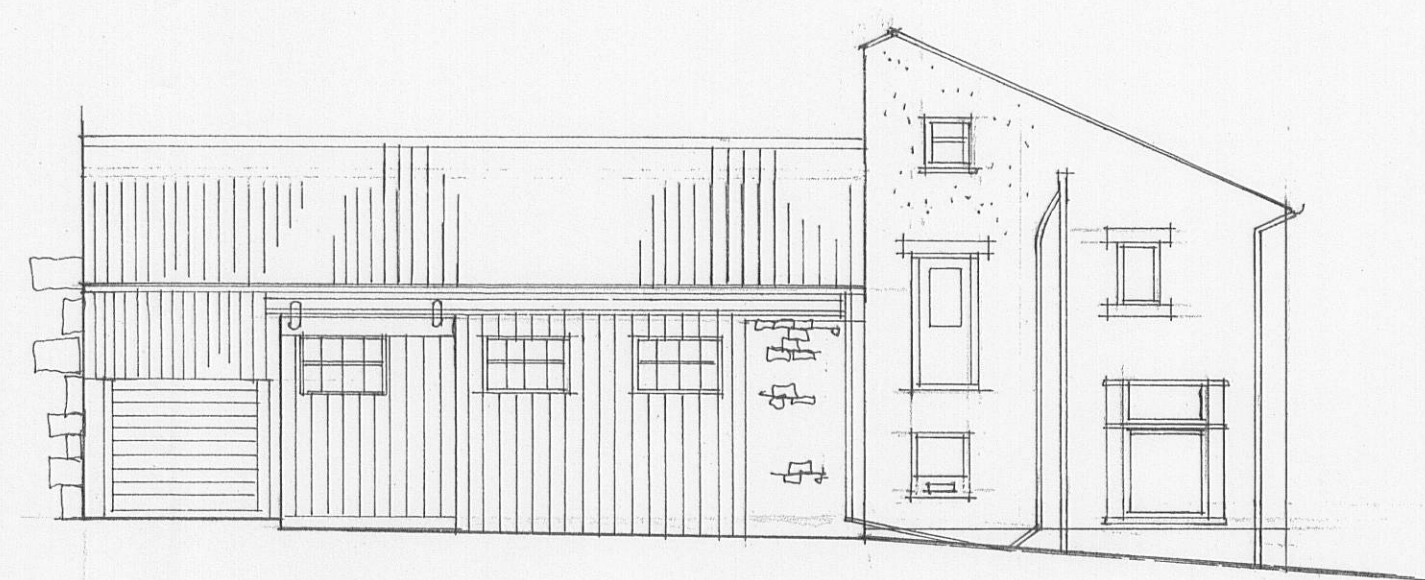


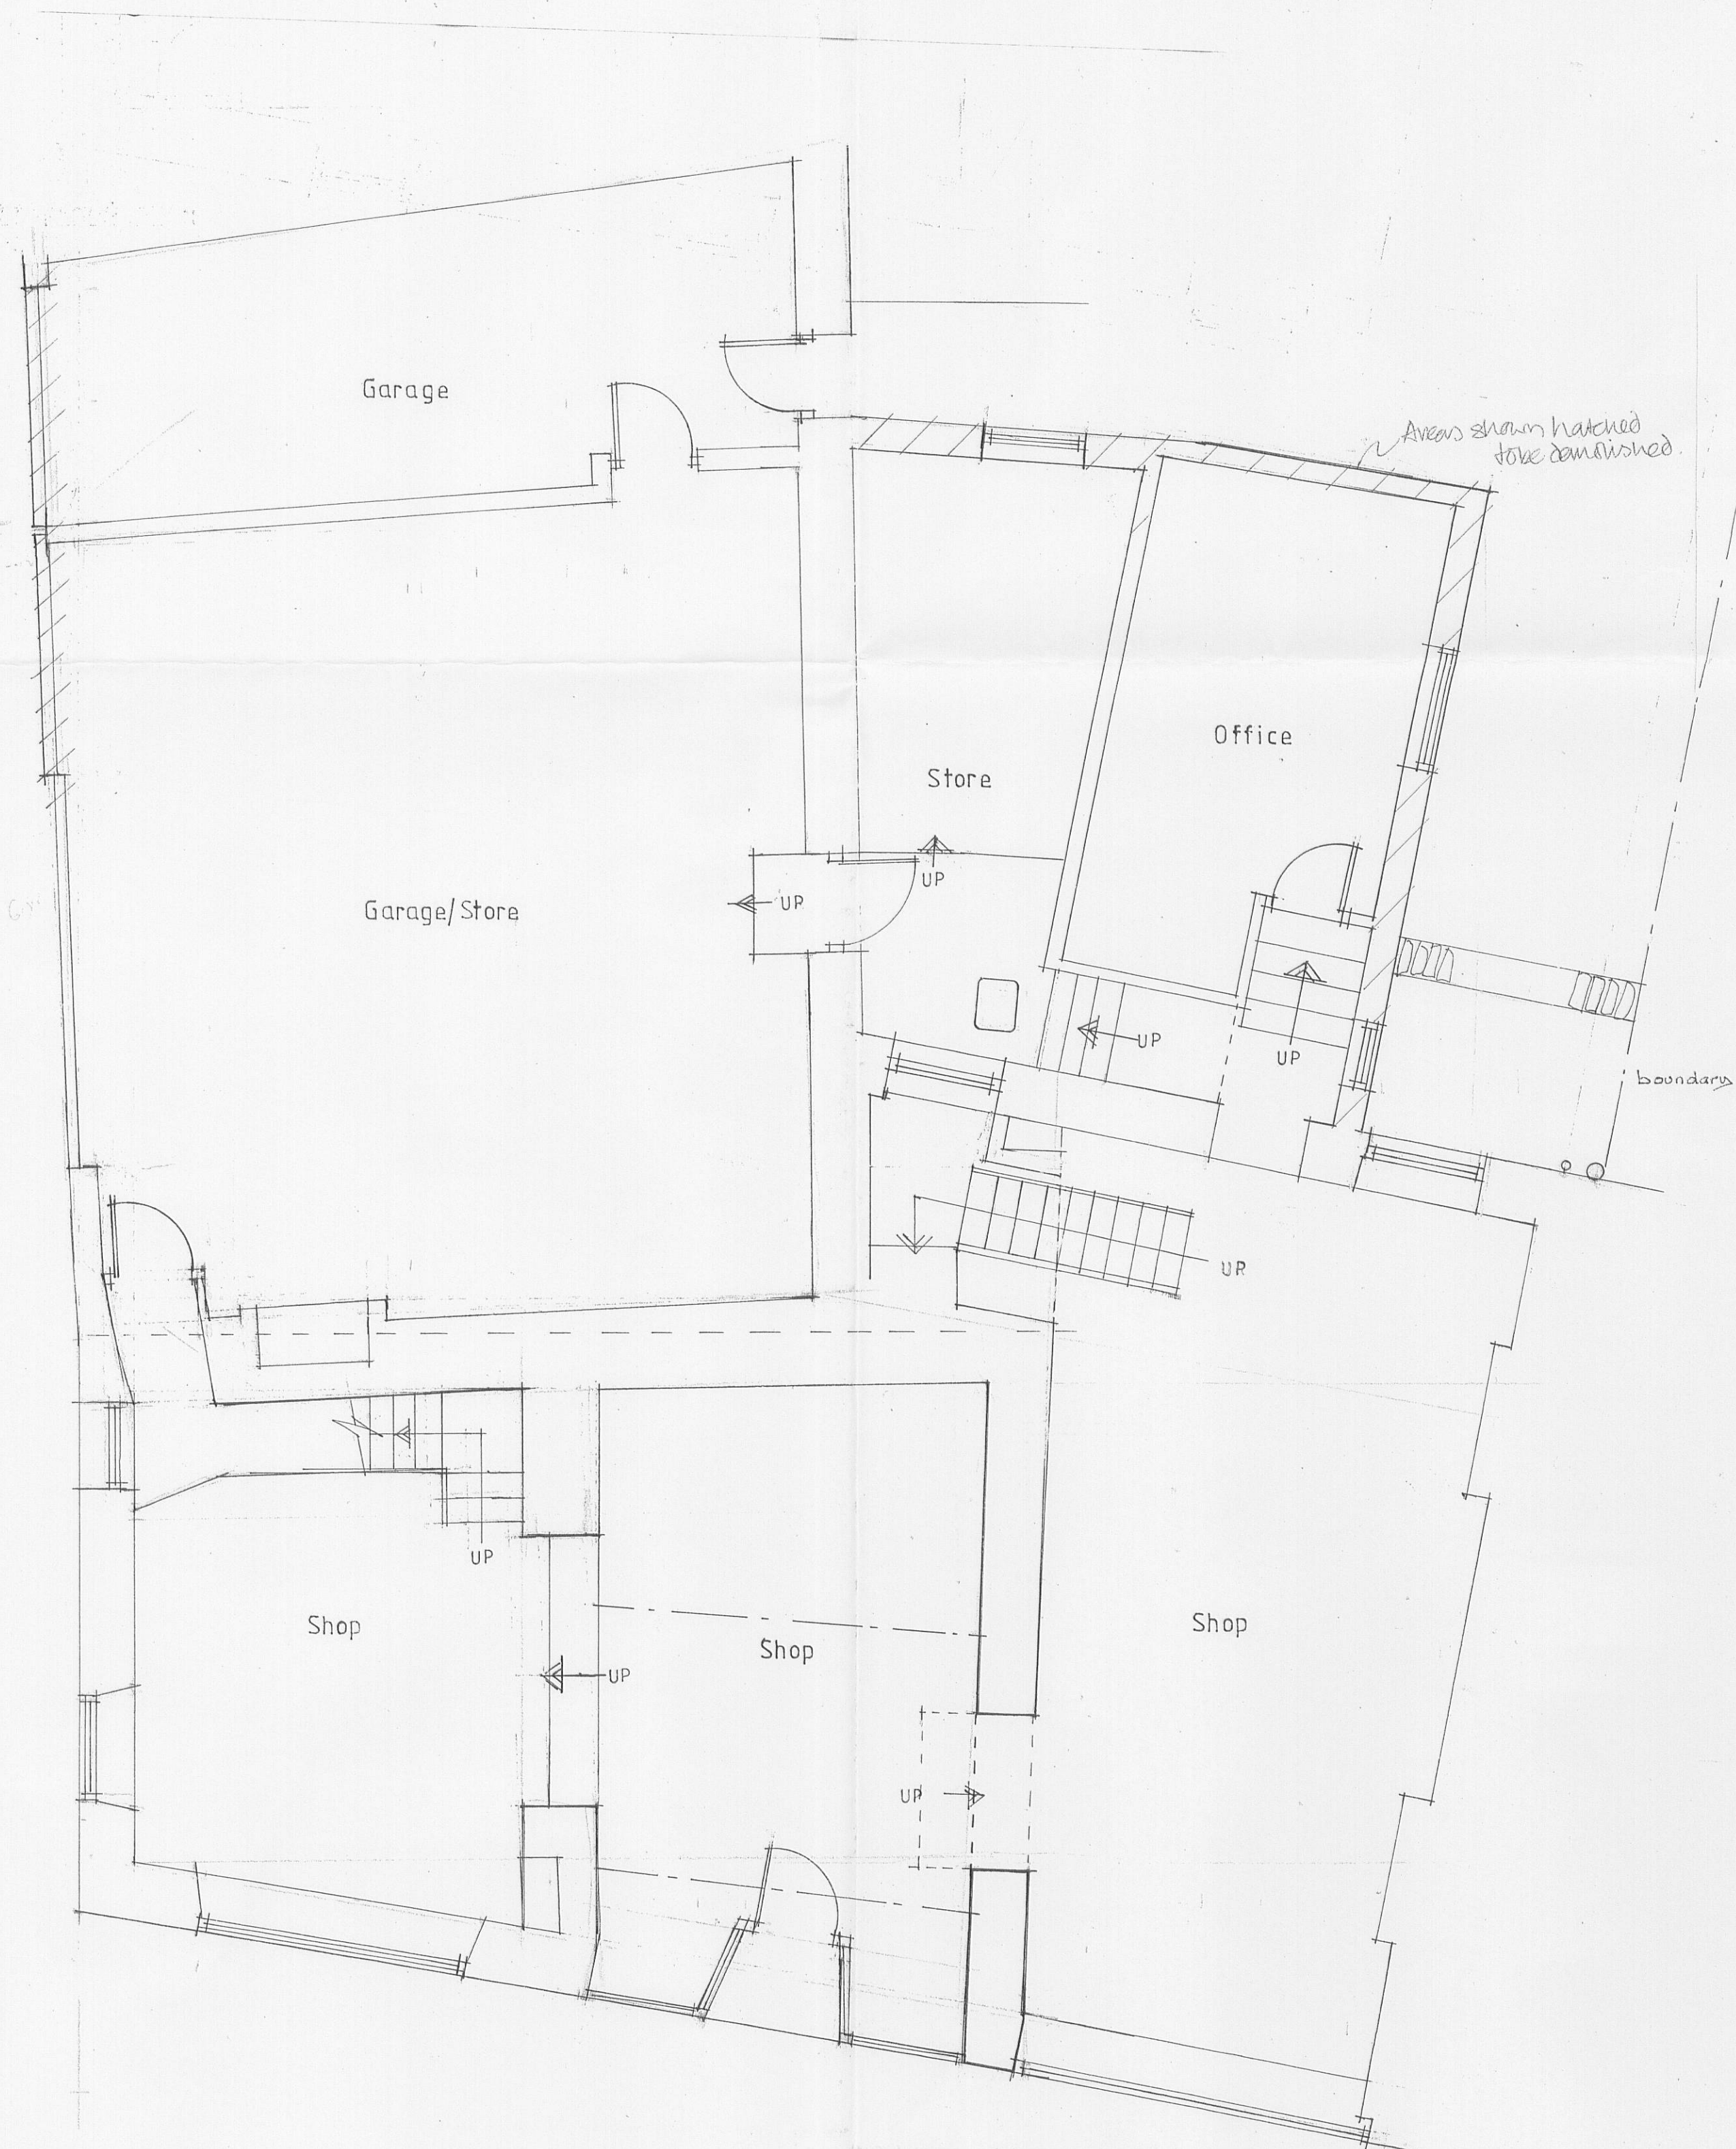


SIDE ELEVATION

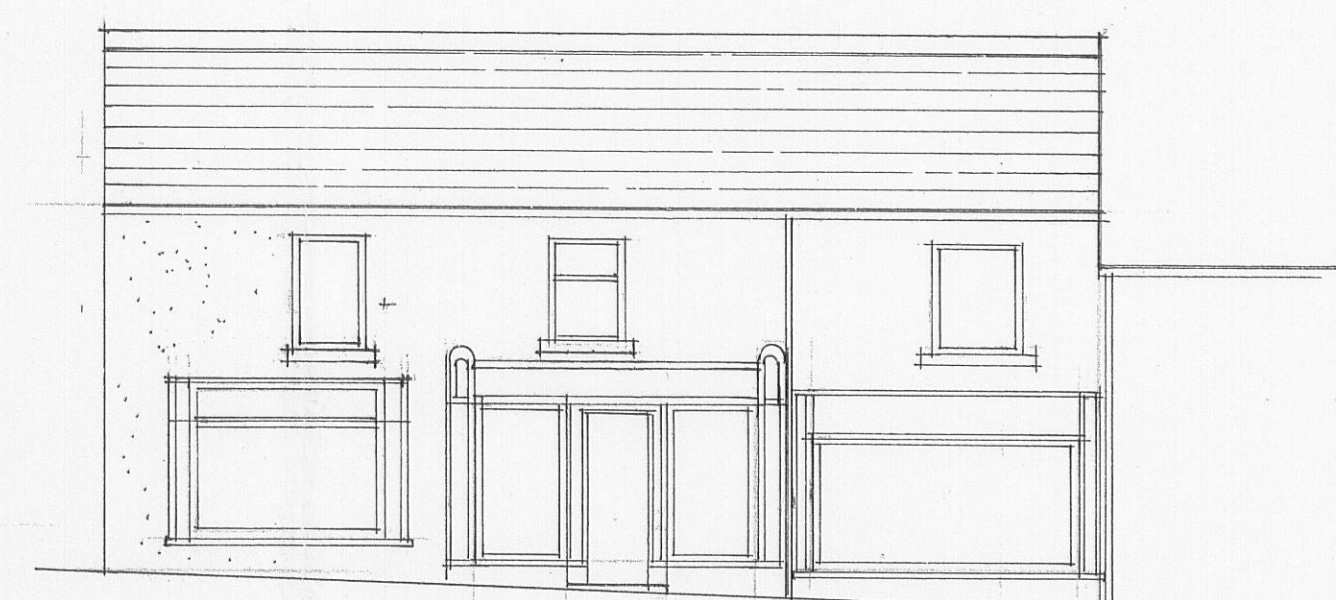


FRONT ELEVATION

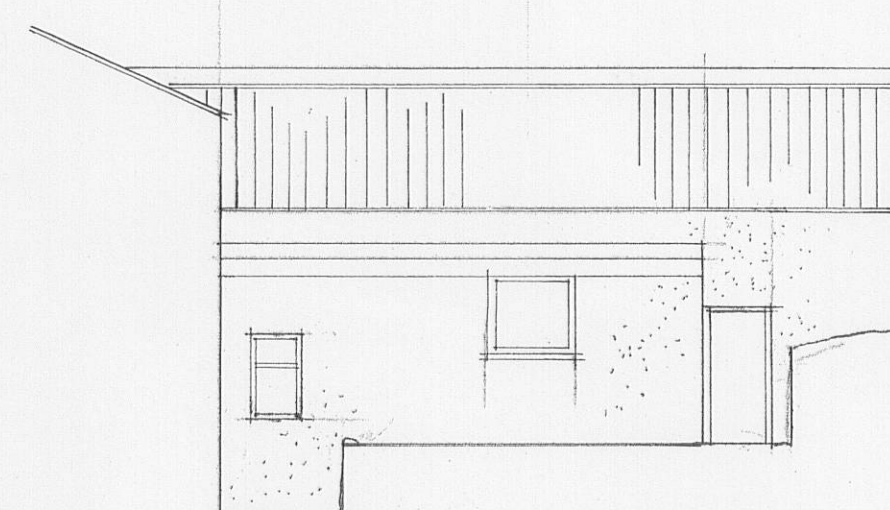

ELEVATION A

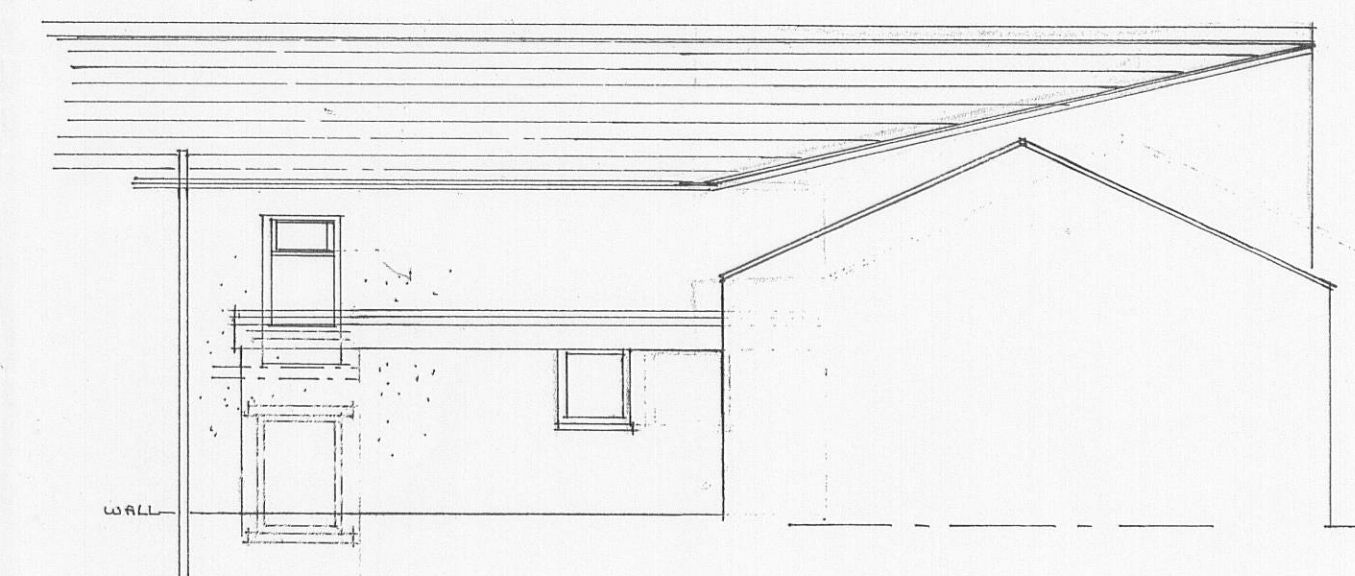

REAR ELEVATION

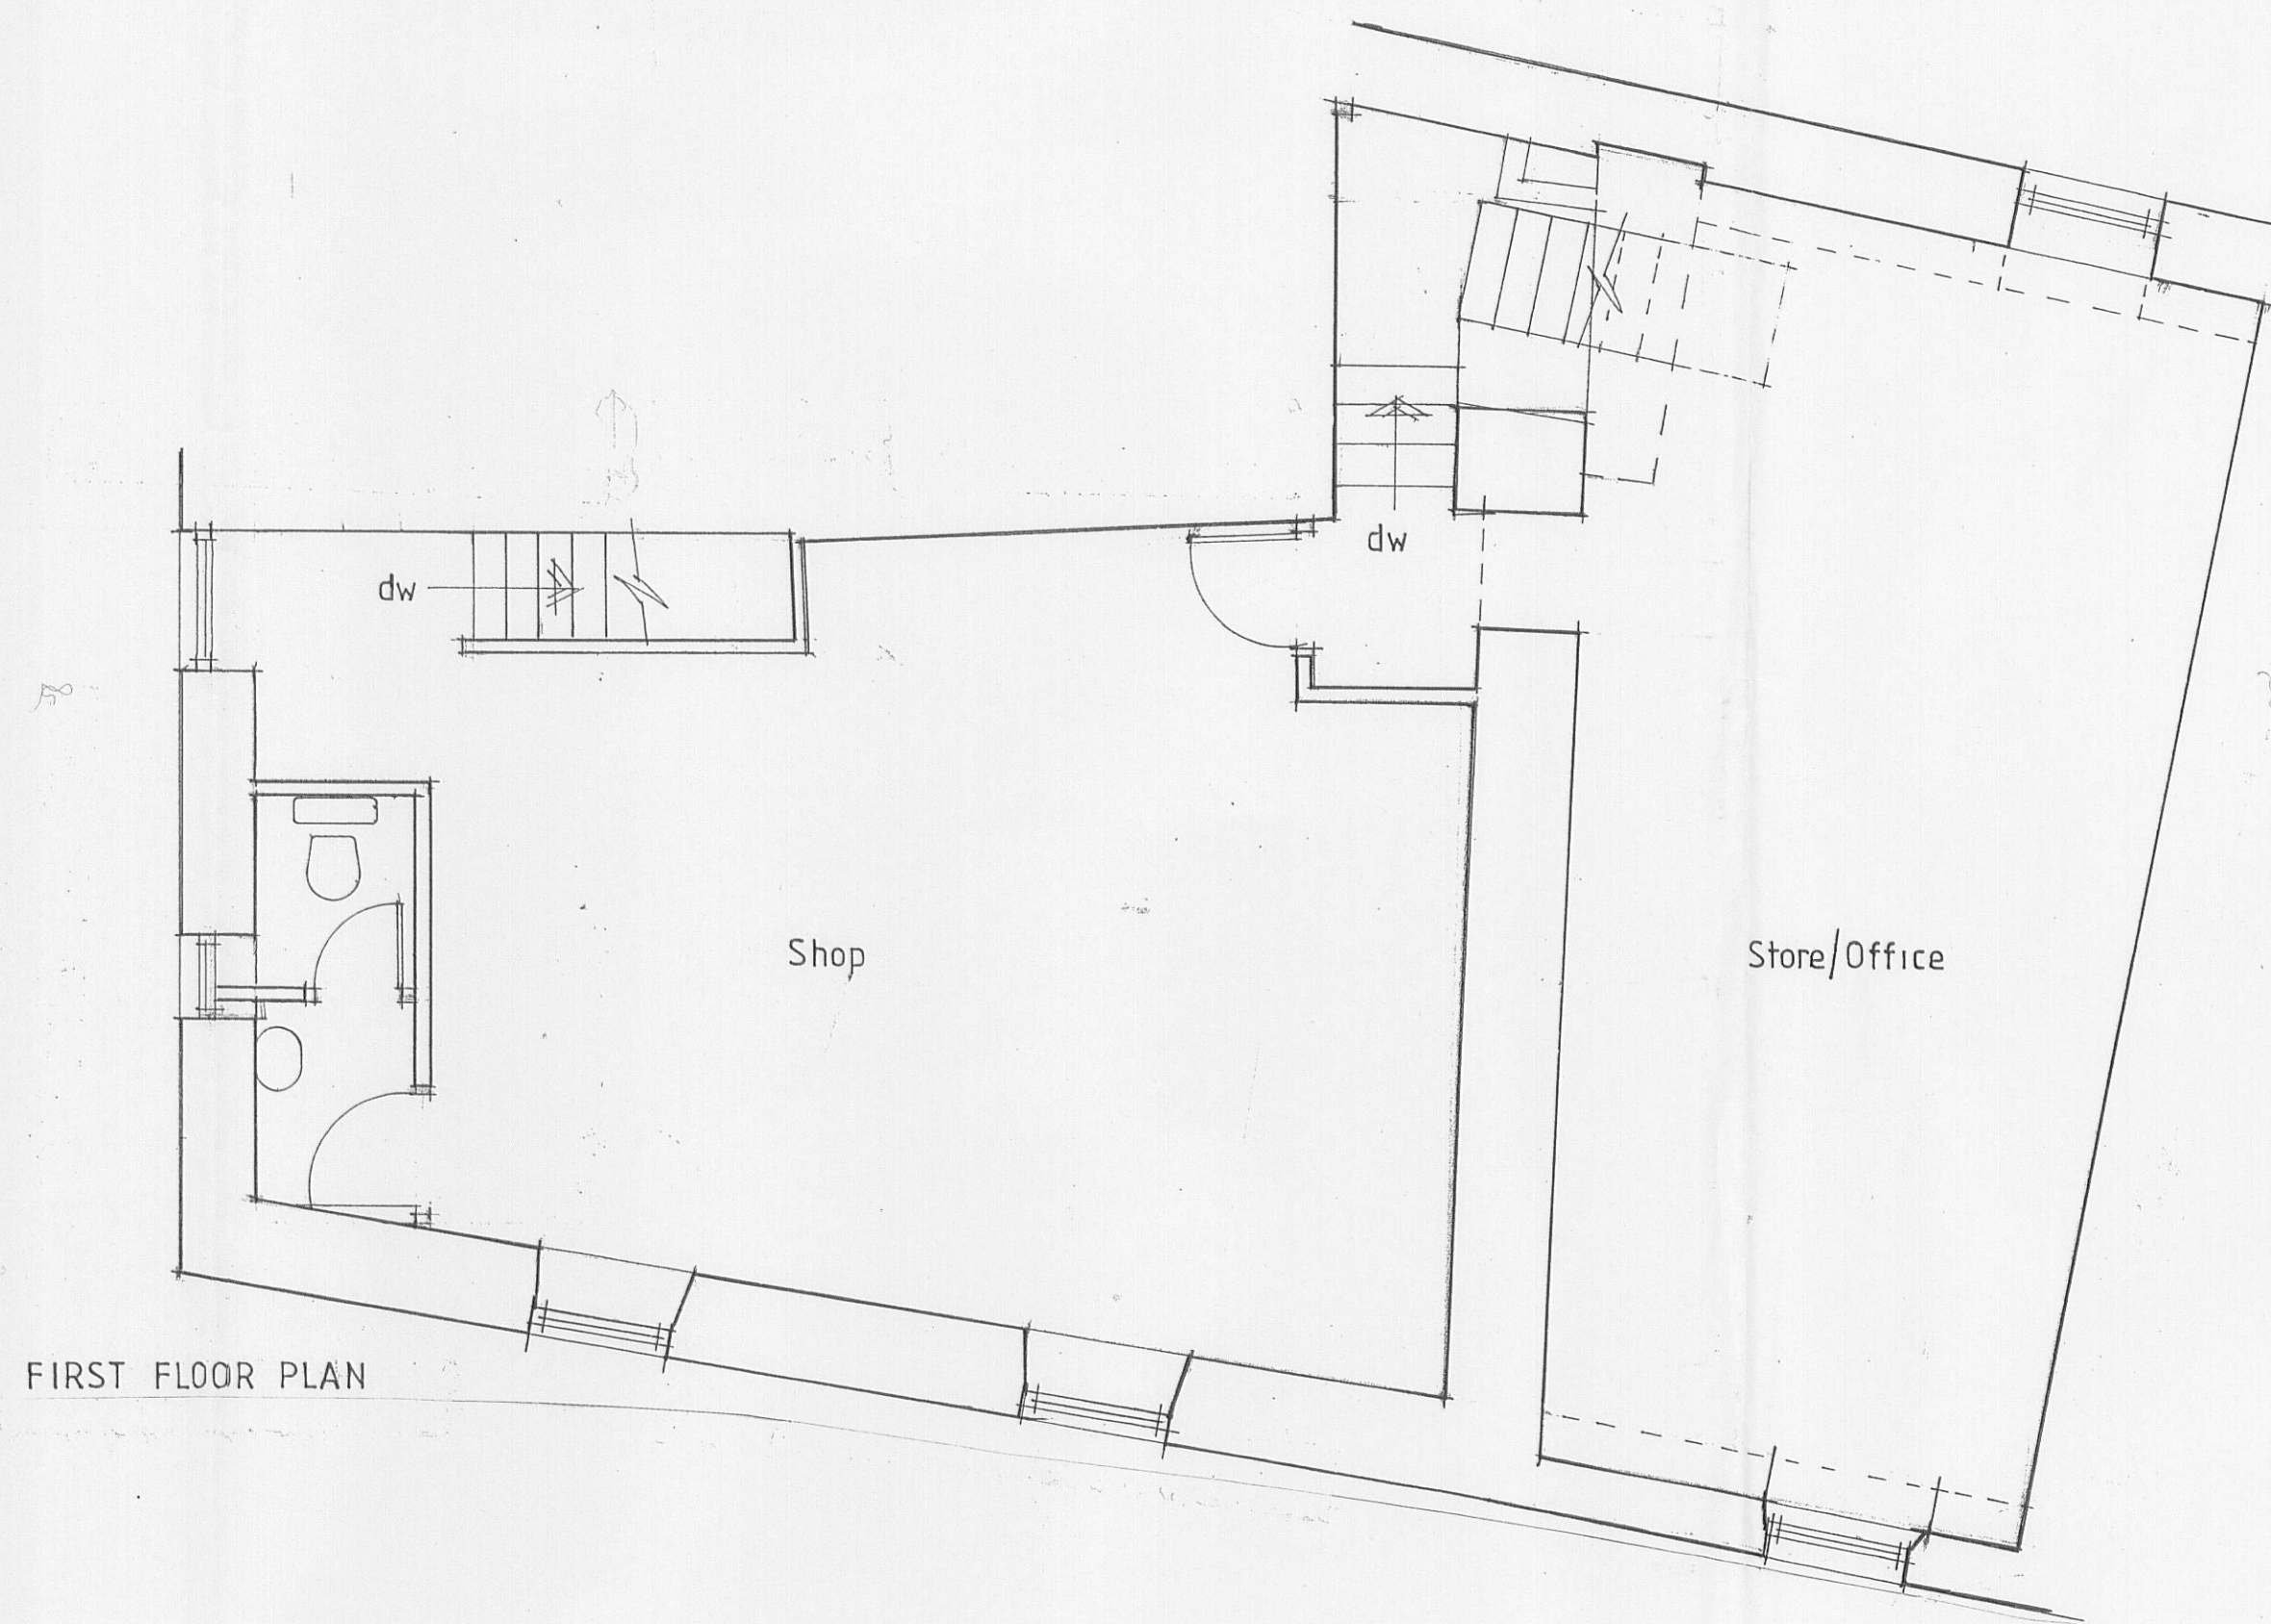

FIRST FLOOR PLAN

320110565P

A- HATCHING ADDED

Client
Mr & Mrs P. WHITE

Job Title
PROPOSED ALTERATIONS TO
SOAR DESIGN LTD
PARSON LANE
CLITHEROE

Drawing Title
EXISTING PLANS AND ELEVATIONS

Scale 1:100 1:50 Date MAY 11 Drawn LKR

spa ARCHITECTS
SUNDERLAND PEACOCK & ASSOCIATES LTD.
HAZELMERE, PIMLICO ROAD, CLITHEROE,
LANCASHIRE, BB7 2AG
T 01200 423178 F 01200 427328
E info@sunderlandpeacock.com
www.sunderlandpeacock.com

