


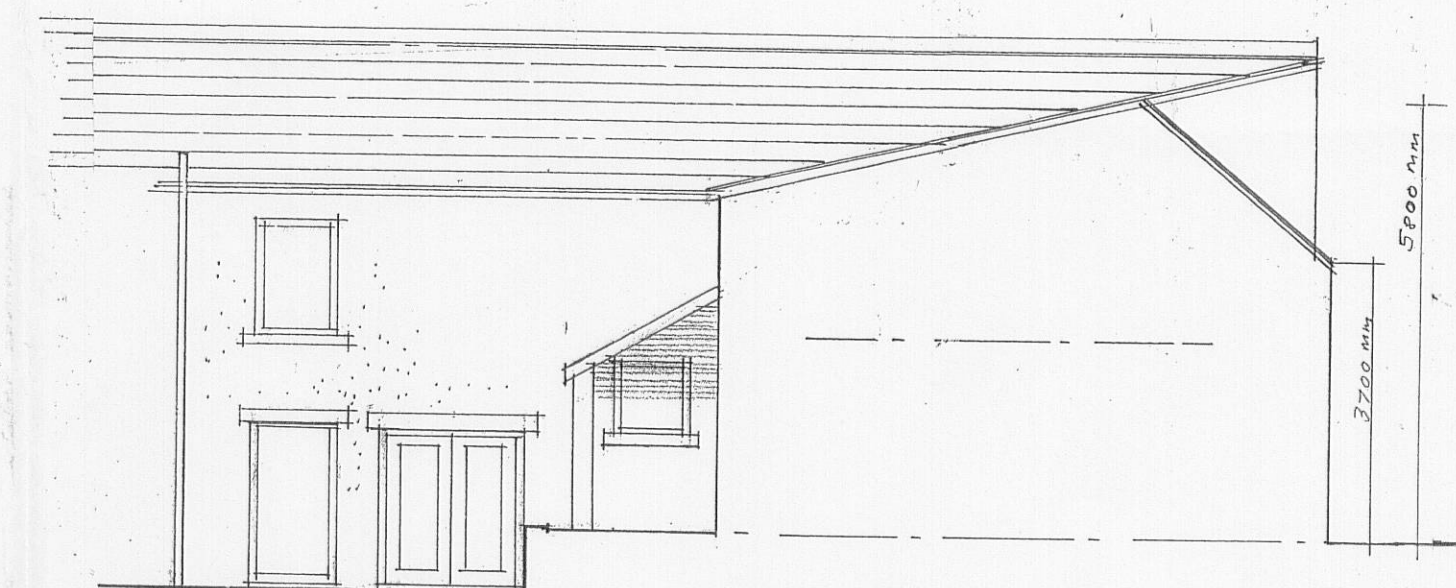


SIDE ELEVATION NORTH EAST



FRONT ELEVATION NORTH WEST



REAR ELEVATION SOUTH EAST

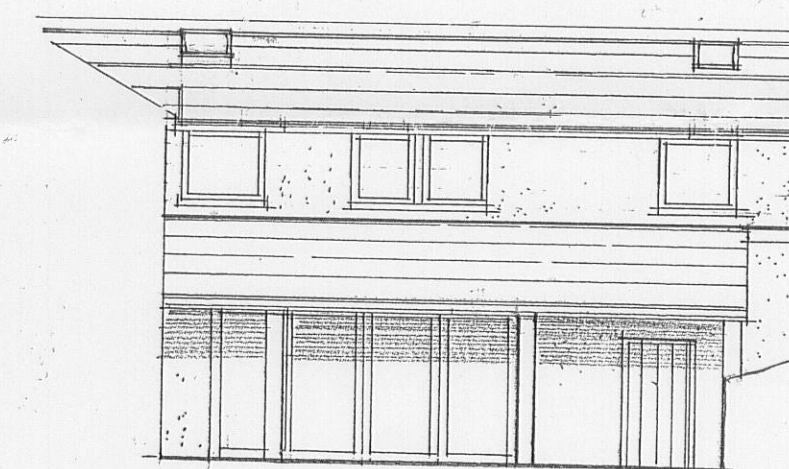

ELEVATION A SOUTH WEST

320110565P

All electrical work required to meet the requirements of Part P (Electrical Safety) must be designed, inspected and tested by a person competent to do so. Prior to completion the Council should be satisfied that Part P has been complied with. This will require an appropriate BS7671 electrical installation certificate to be issued for the work by a person competent to do so.

A - AMENDED 27/5/11

Client
Mr & Mrs P. WHITE

Job Title
PROPOSED ALTERATIONS TO
SOAR DESIGN LTD
PARSON LANE
CLITHEROE

Drawing Title
PROPOSED PLANS AND ELEVATIONS


Scale
1:100 1:50 Date
MAY 11 Drawn
LKR

spa
ARCHITECTS

SUNDERLAND PEACOCK & ASSOCIATES LTD.
HAZELBINE, HAWICK ROAD, CLITHEROE,
LANCASHIRE, BB7 2AG
T 01200 423176 F 01200 423228
E info@sunderlandpeacock.com
www.sunderlandpeacock.com



GROUND FLOOR PLAN

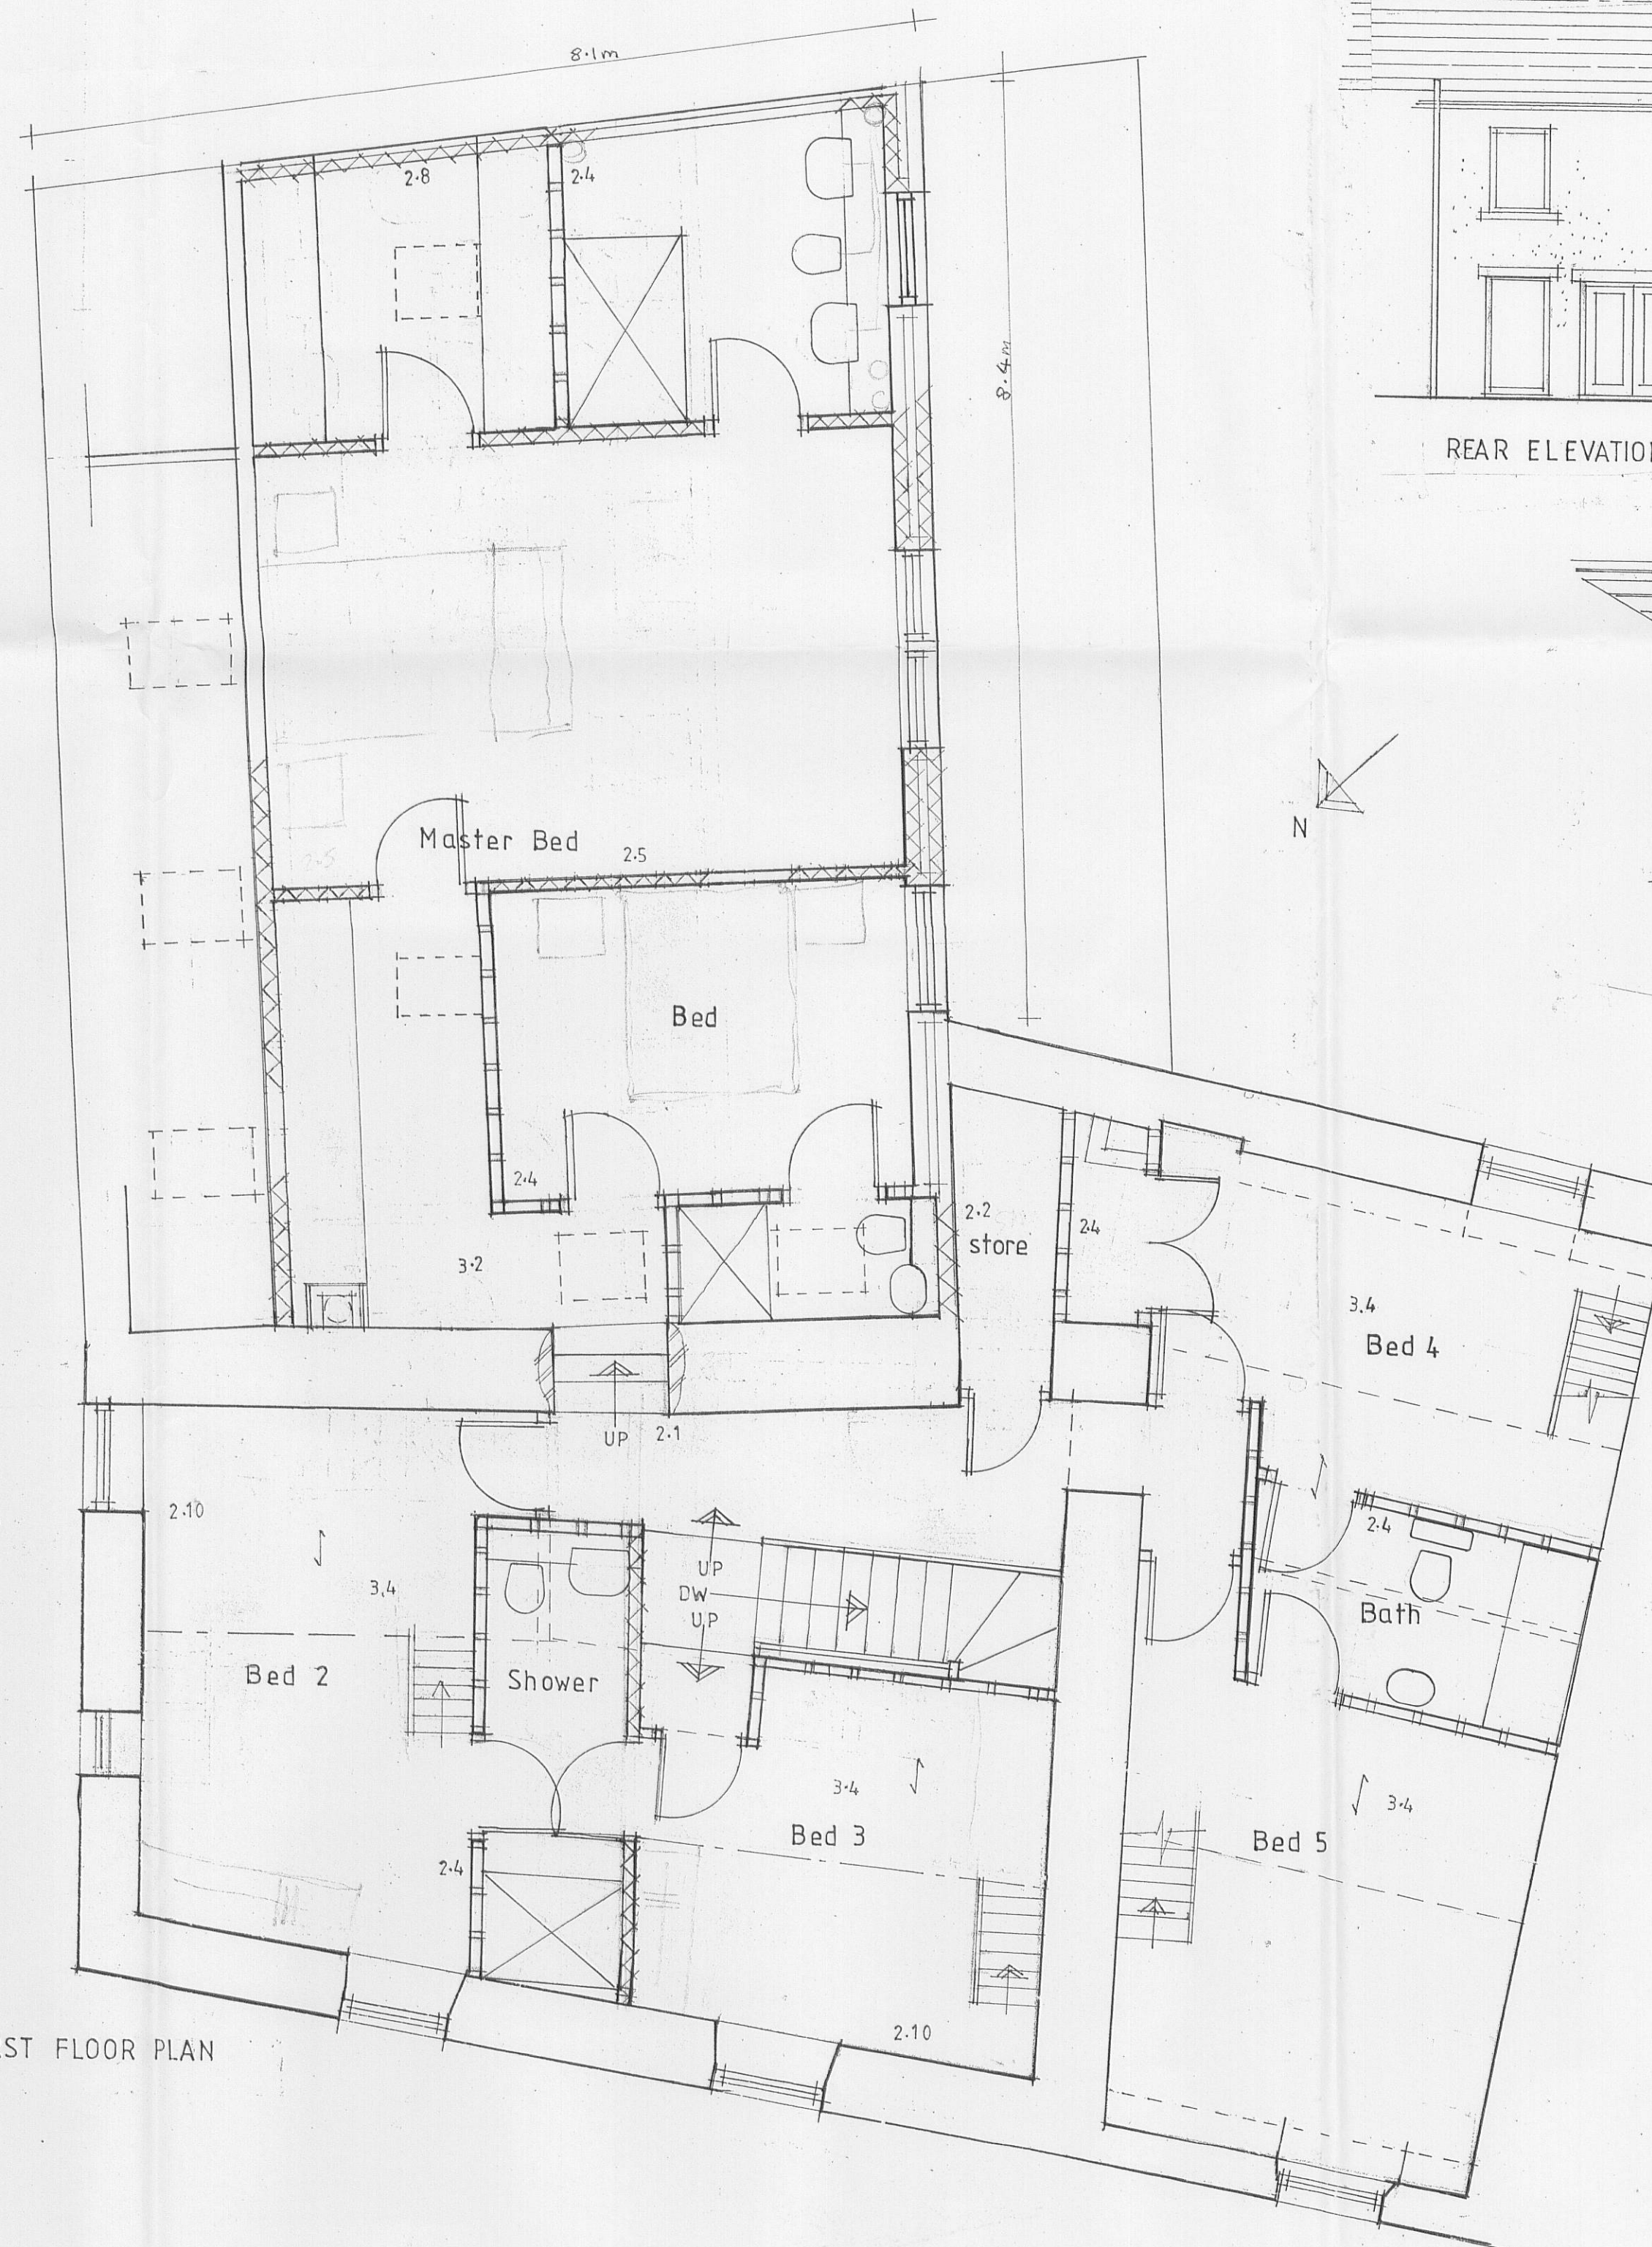

FIRST FLOOR PLAN