




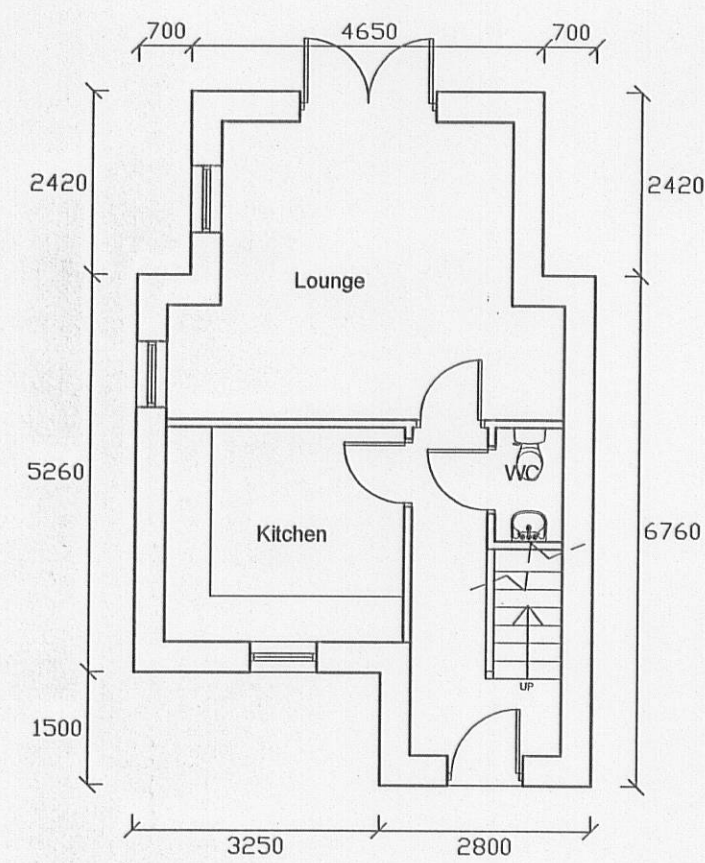


Ground Floor Plan

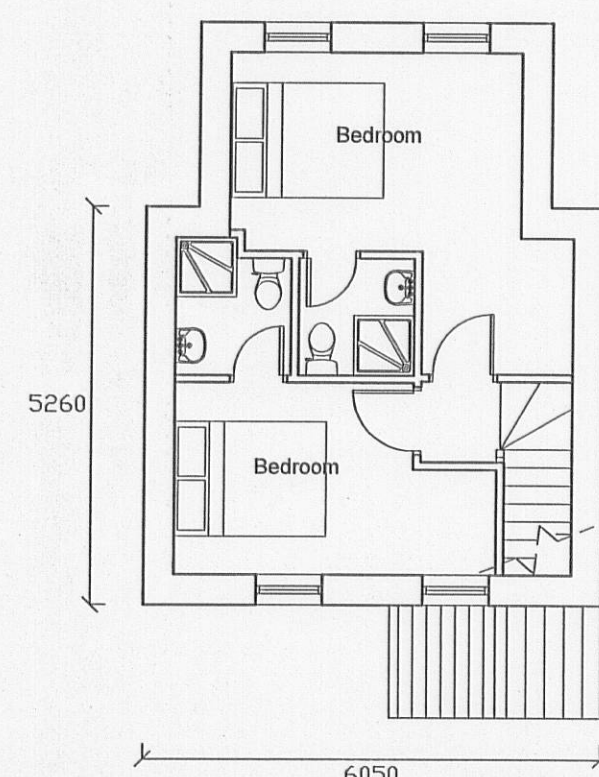


First Floor Plan

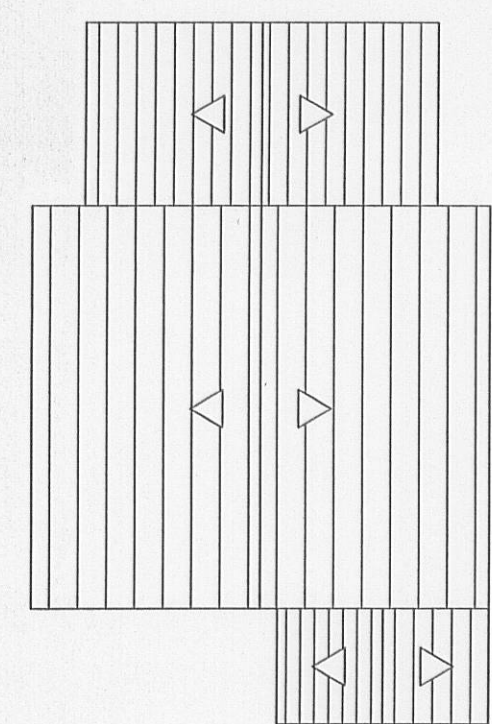


Roof Plan

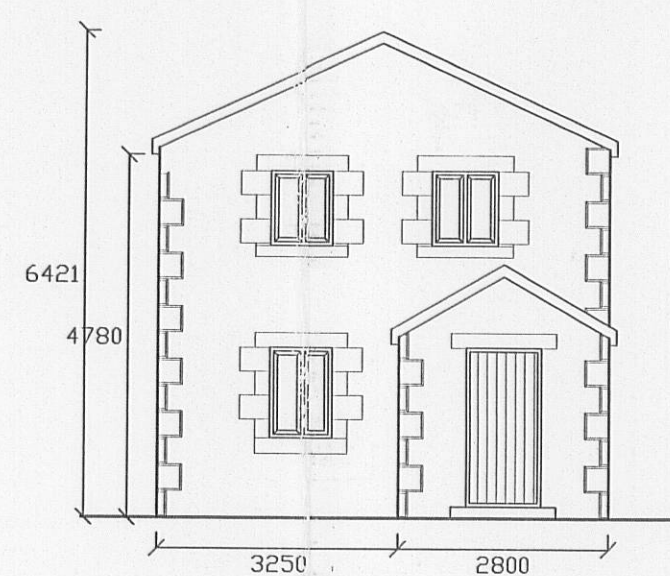


Front Elevation

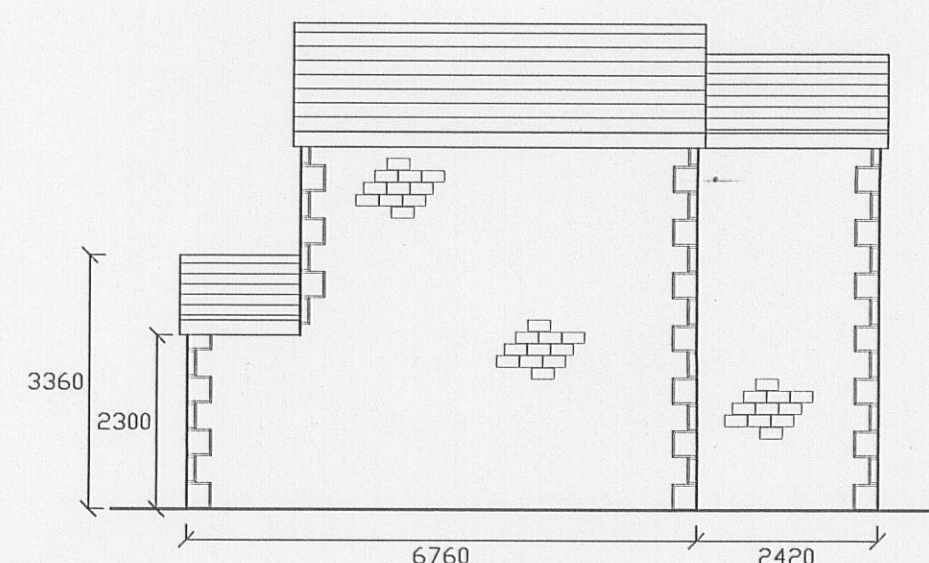


Side Elevation

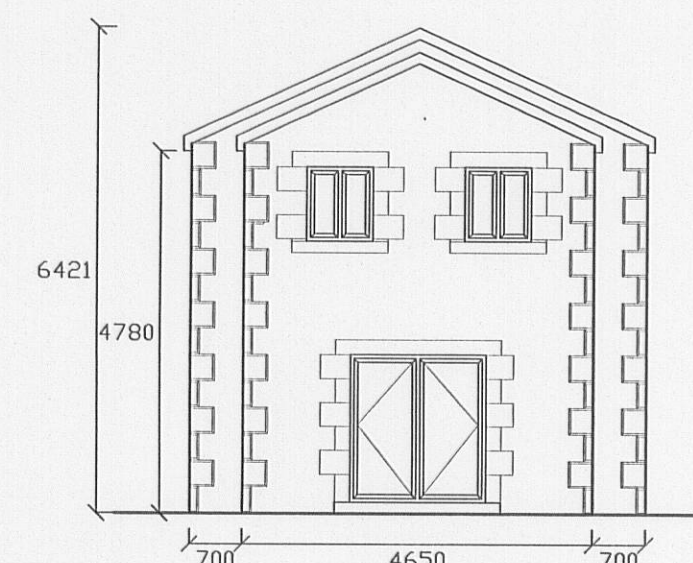


Rear Elevation

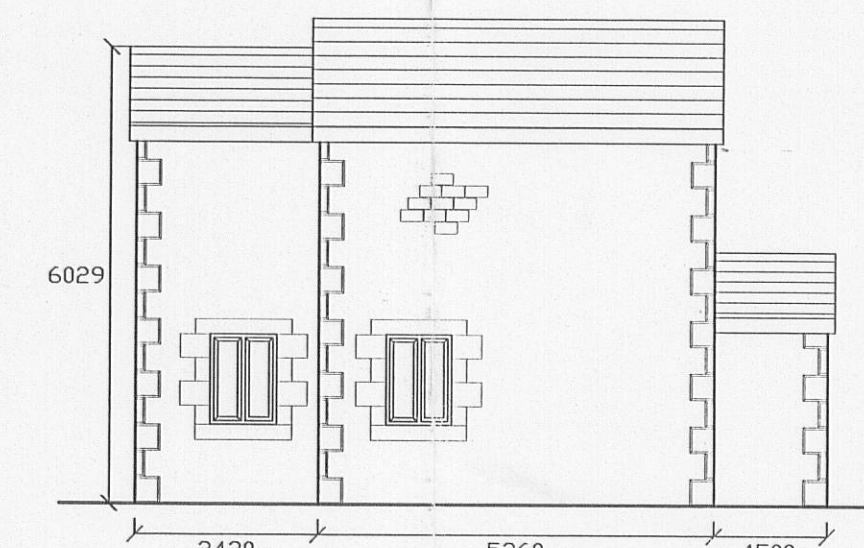

Side Elevation

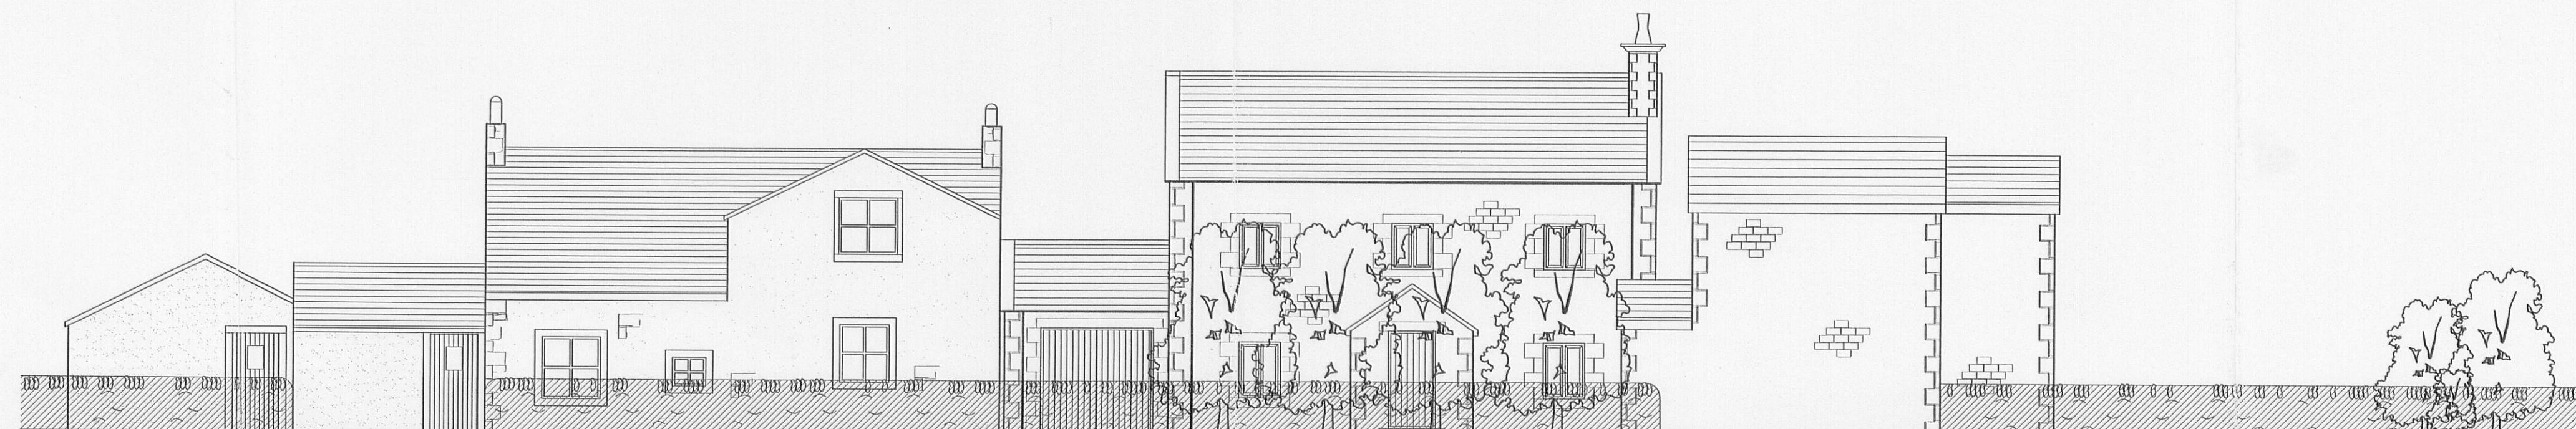

Street Elevation

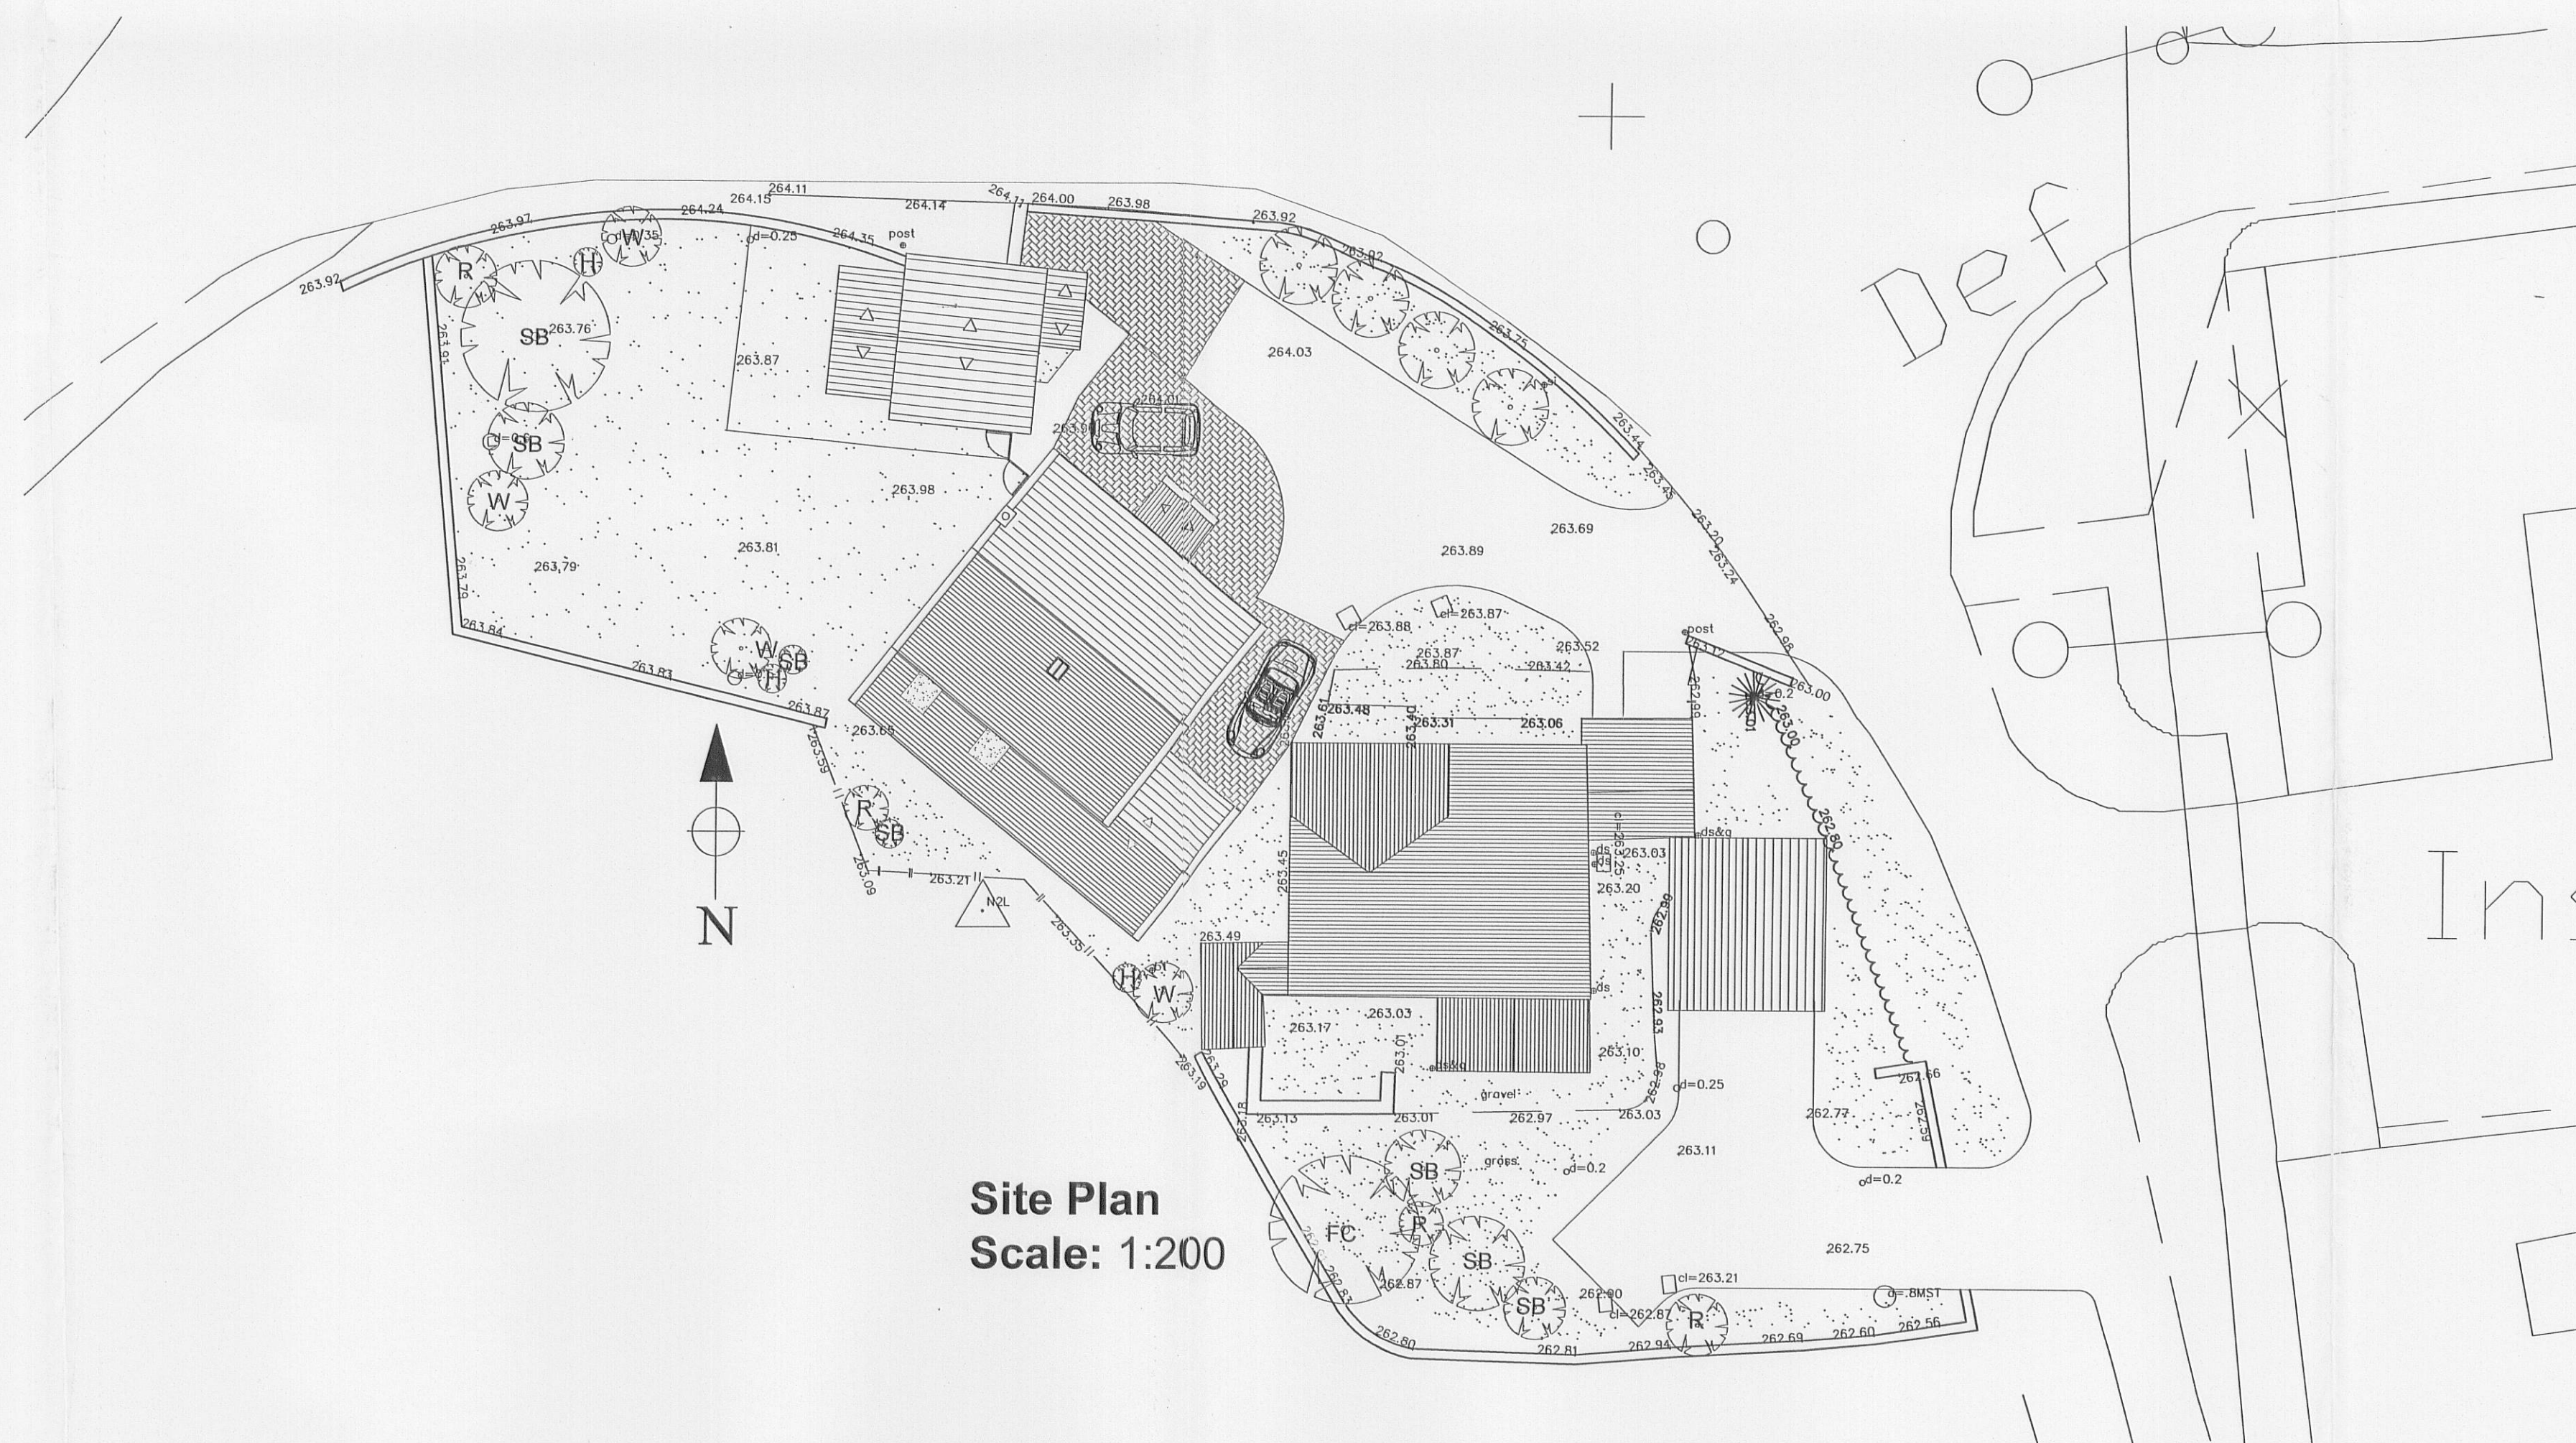

Site Plan
Scale: 1:200

Notes:

All work is to be carried out to the latest current British standards Codes of Practice and recognised working practices.

All work and materials should comply with Health and Safety legislation.

All work and materials to be approved by the District Authority Building Control Officer.

All dimensions are in millimetres unless where explicitly shown otherwise.

The contractor should check and certify all dimensions as work proceeds and notify the architect of any discrepancies.

Do not scale off the drawings, if in doubt ask.

320110567P

Amendment A: Roof orientation altered, inline with planning officers comments 12.07.11 NYB

Reedley

Chartered Town Planning & Architectural Consultancy

2 Reedley Business Centre, Redman Road
Reedley, Burnley, Lancashire, BB10 2TY

Tel: 01282 834834 Fax: 01282 451666
eMail: planning@reedley.co.uk

Title: Proposed Development
Pinfold Cottage,
Tosside,

PROPOSED ERECTION OF HOLIDAY COTTAGE
PROPOSED PLANS AND ELEVATIONS

Project No: ASHTO/01 Dwg 02A

Drawn: DS

Client: Mr D. Ashton

Date: 12.07.11

Scale: 1:100

Amendments:

A