


sw elevation proposed
320110569P


nw elevation proposed

se elevation proposed number 13


sw elevation existing nw elevation se elevation ne elevation existing

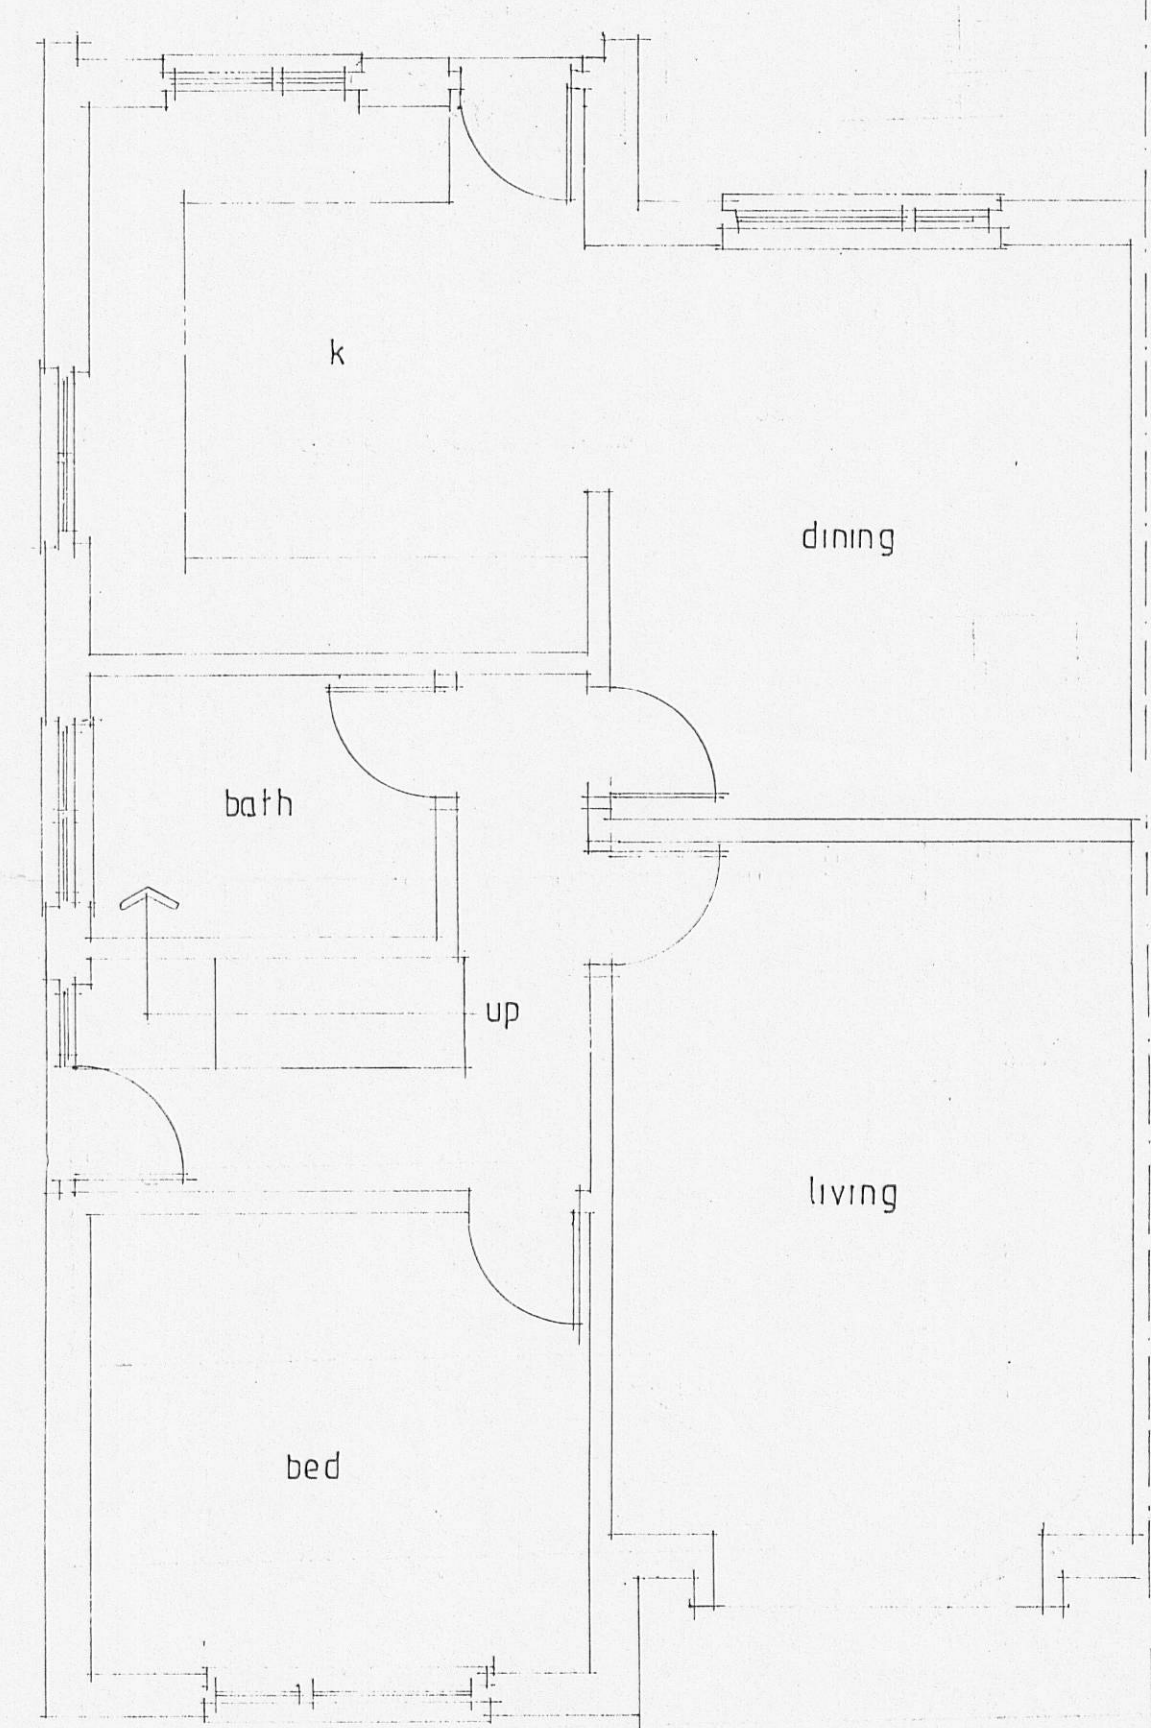


ground floor

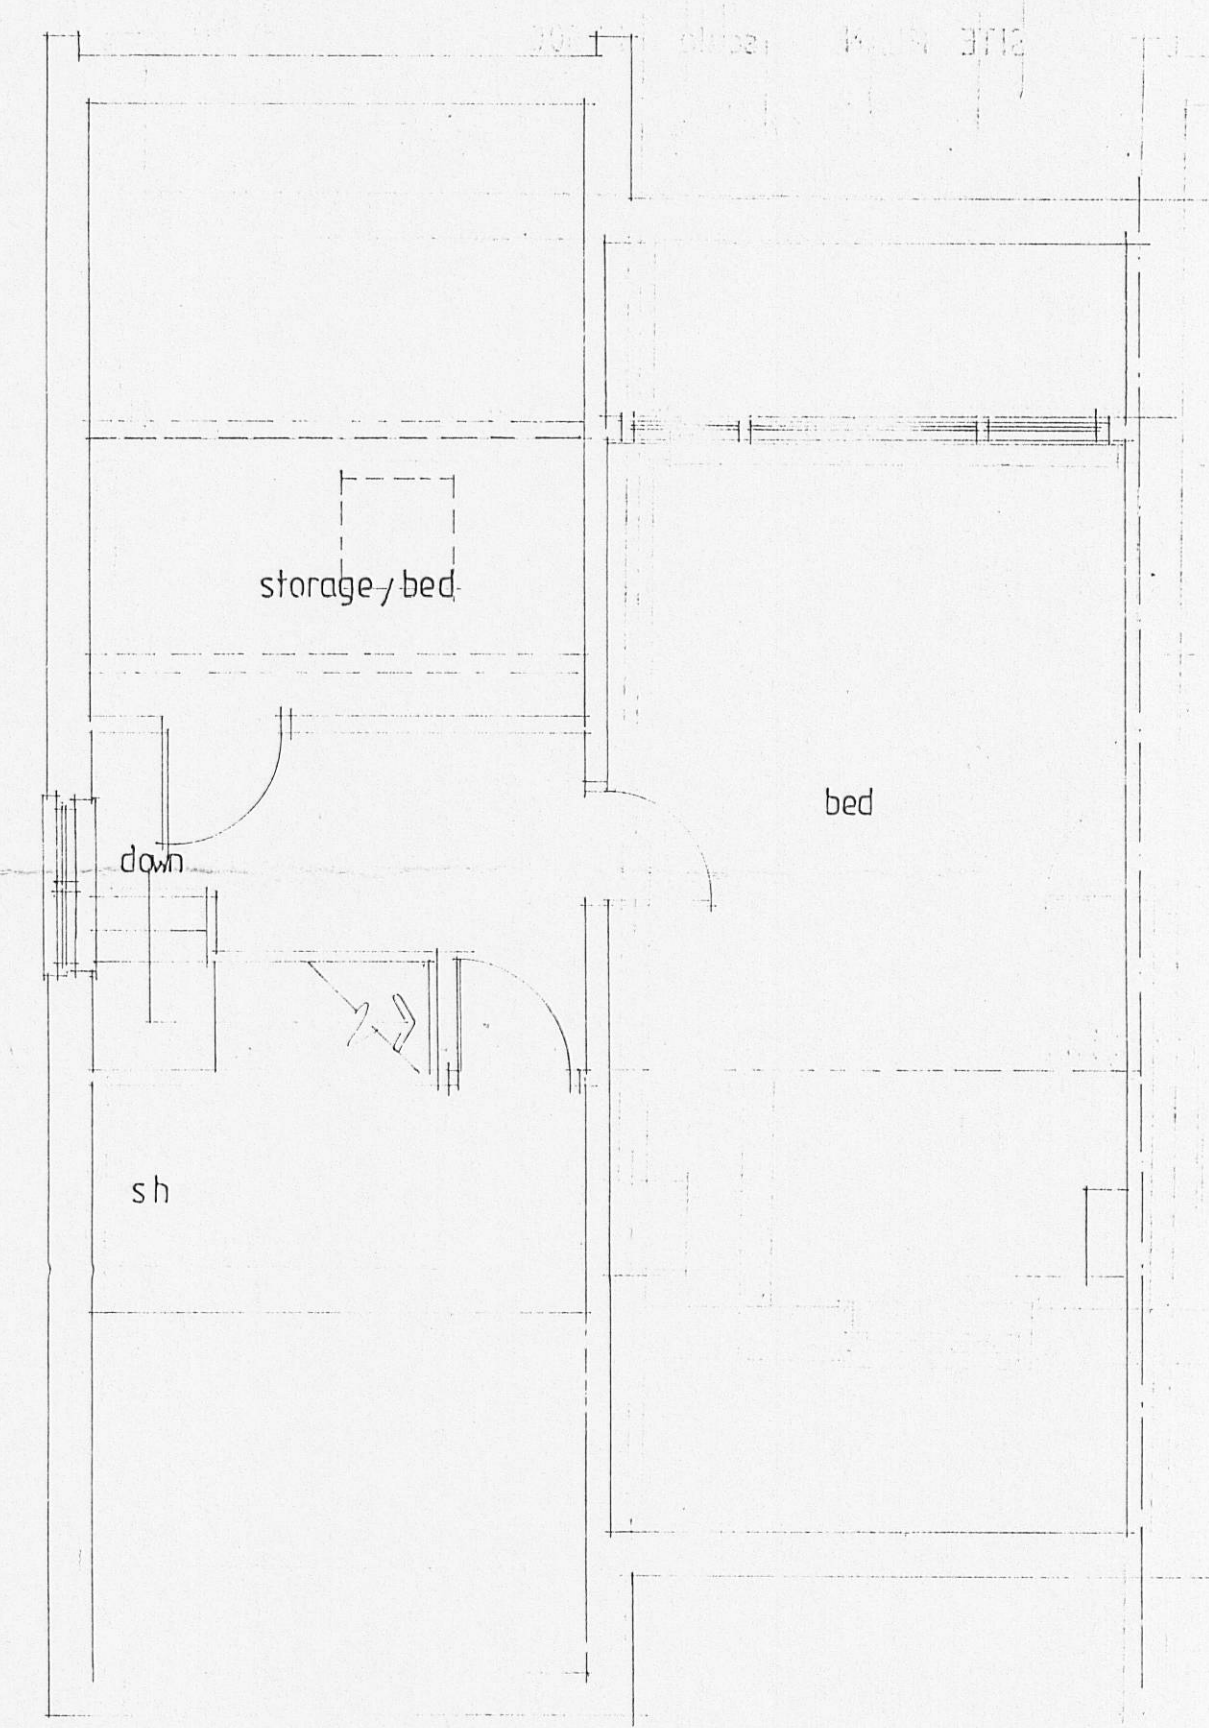

first floor

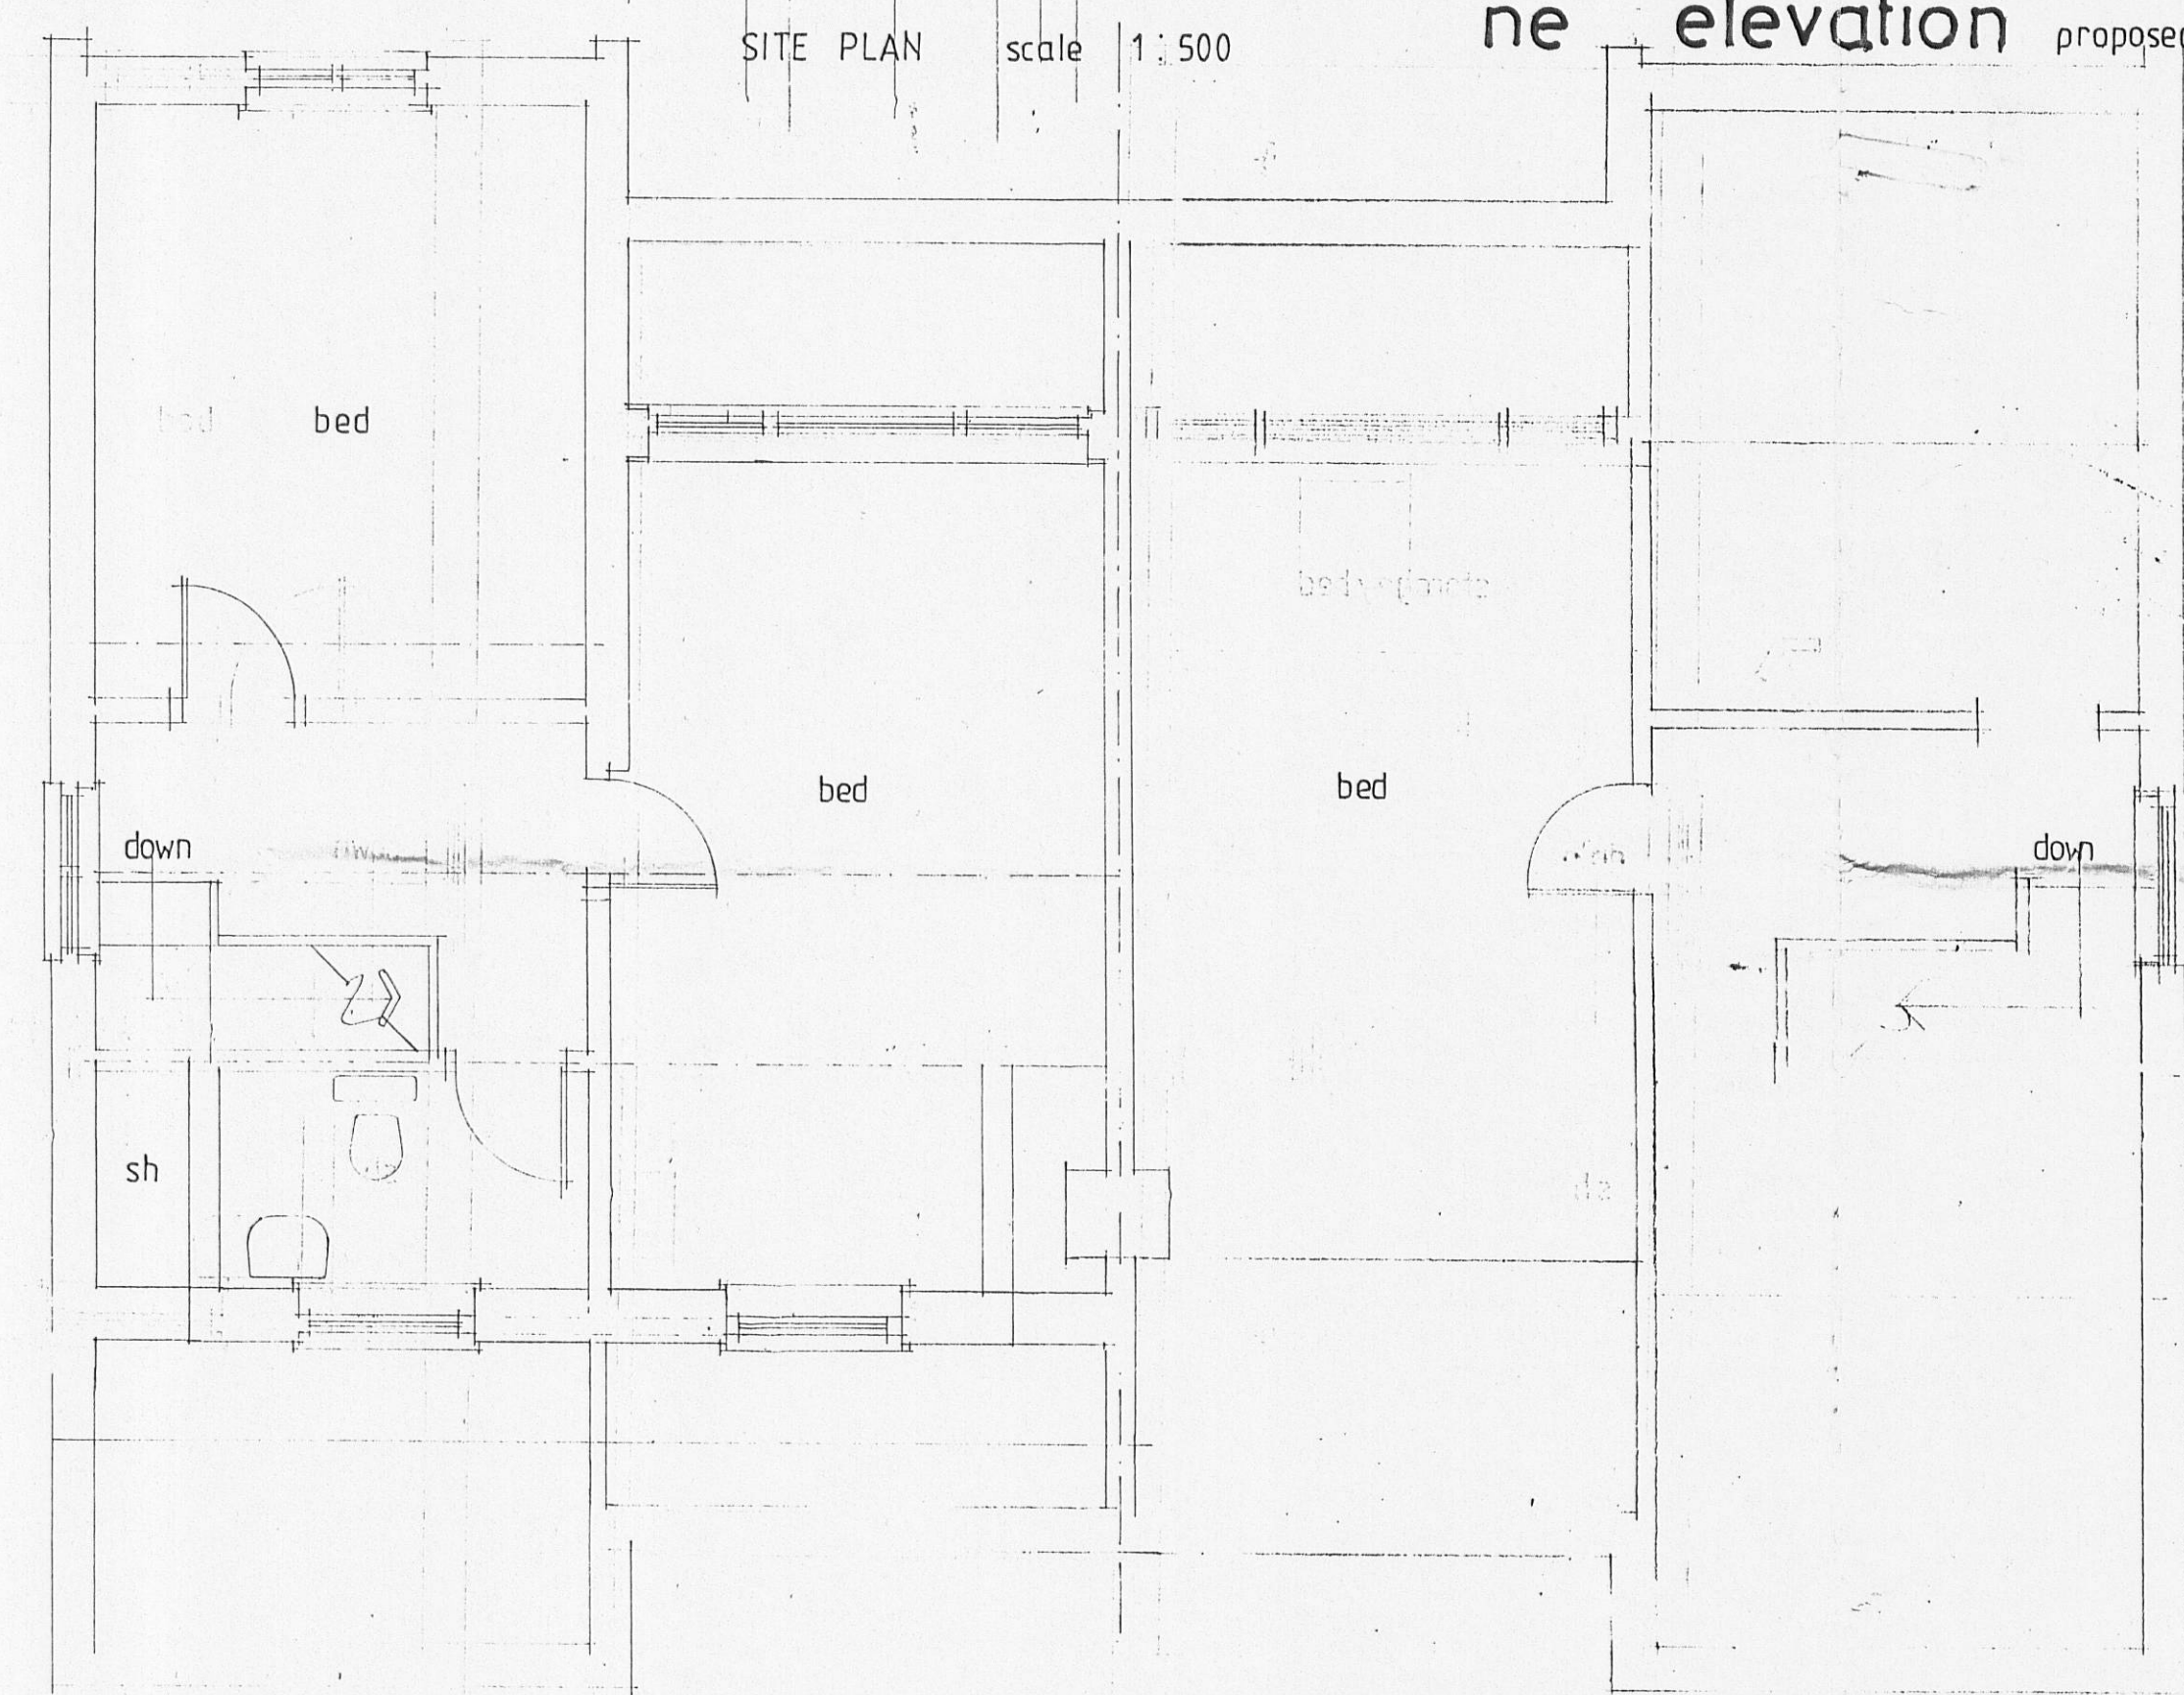

first floor

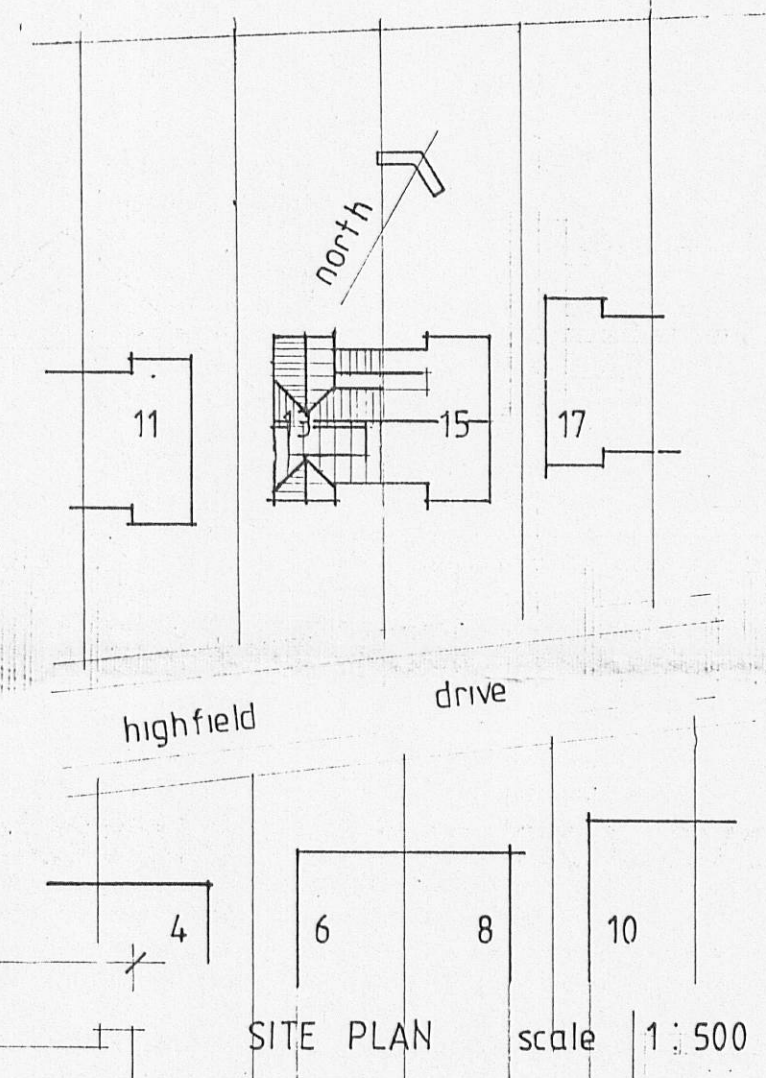

SITE PLAN scale 1:500

ne elevation proposed

320110569P

Client mr and mrs g priest	
Job Title proposed first floor rear extension full width dormer to front elevation 13 highfield drive longridge preston	
Drawing Title plans elevations as existing/proposed	
Michael Jackson Holly Cottage 223 Preston Road Grimsthorpe Preston Lancs PR2 5JR CHARTERED ARCHITECTS AMENDED PLANS RECEIVED DATE 12/09/11 Tel: 01772 701777	
Scale 1:50 1:100	Date june 11
Drawn mmj	Rev