

sw elevation proposed

nw elevation proposed

se elevation proposed number 13





sw elevation existing


nw elevation existing

se elevation existing


ne elevation existing

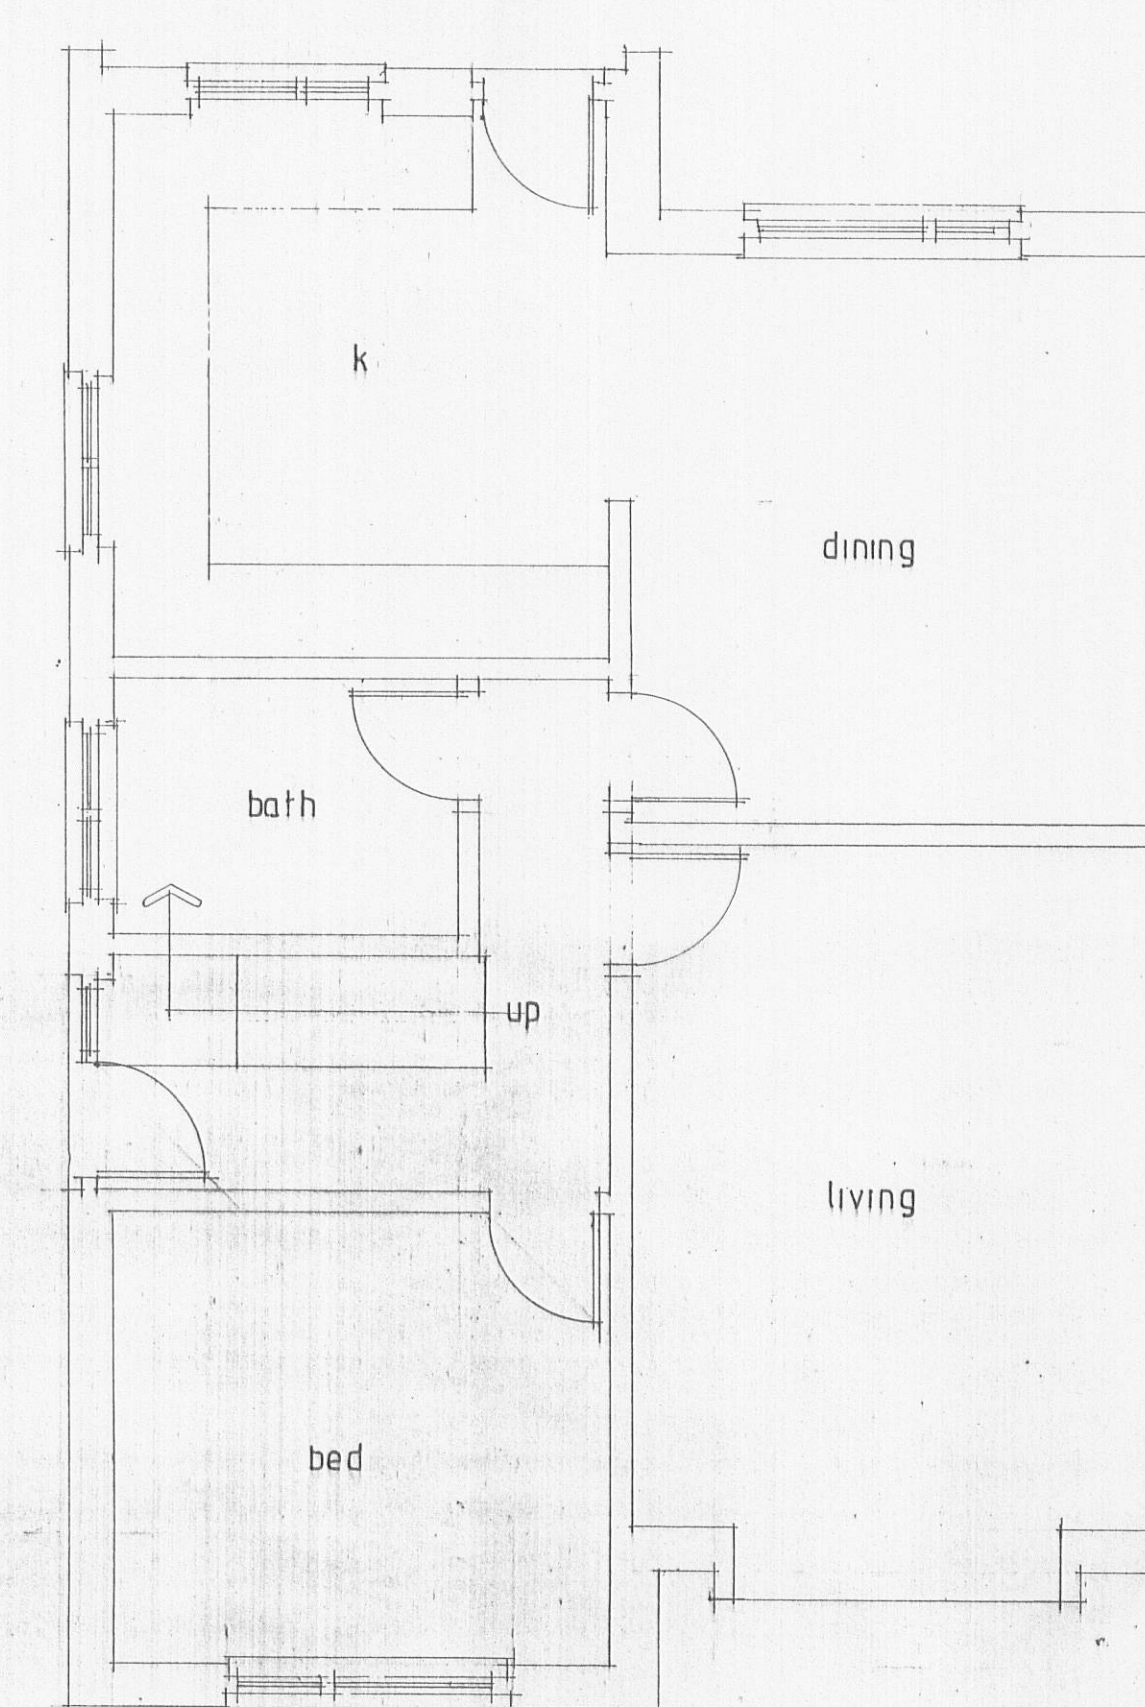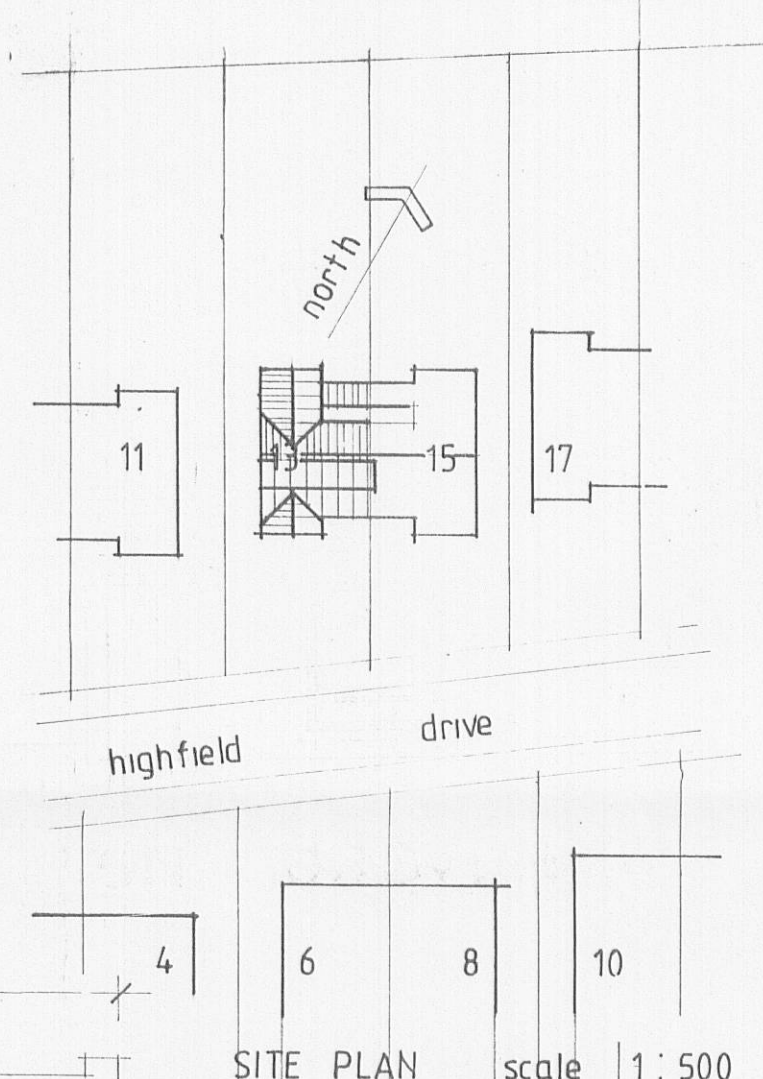

ground floor existing / proposed

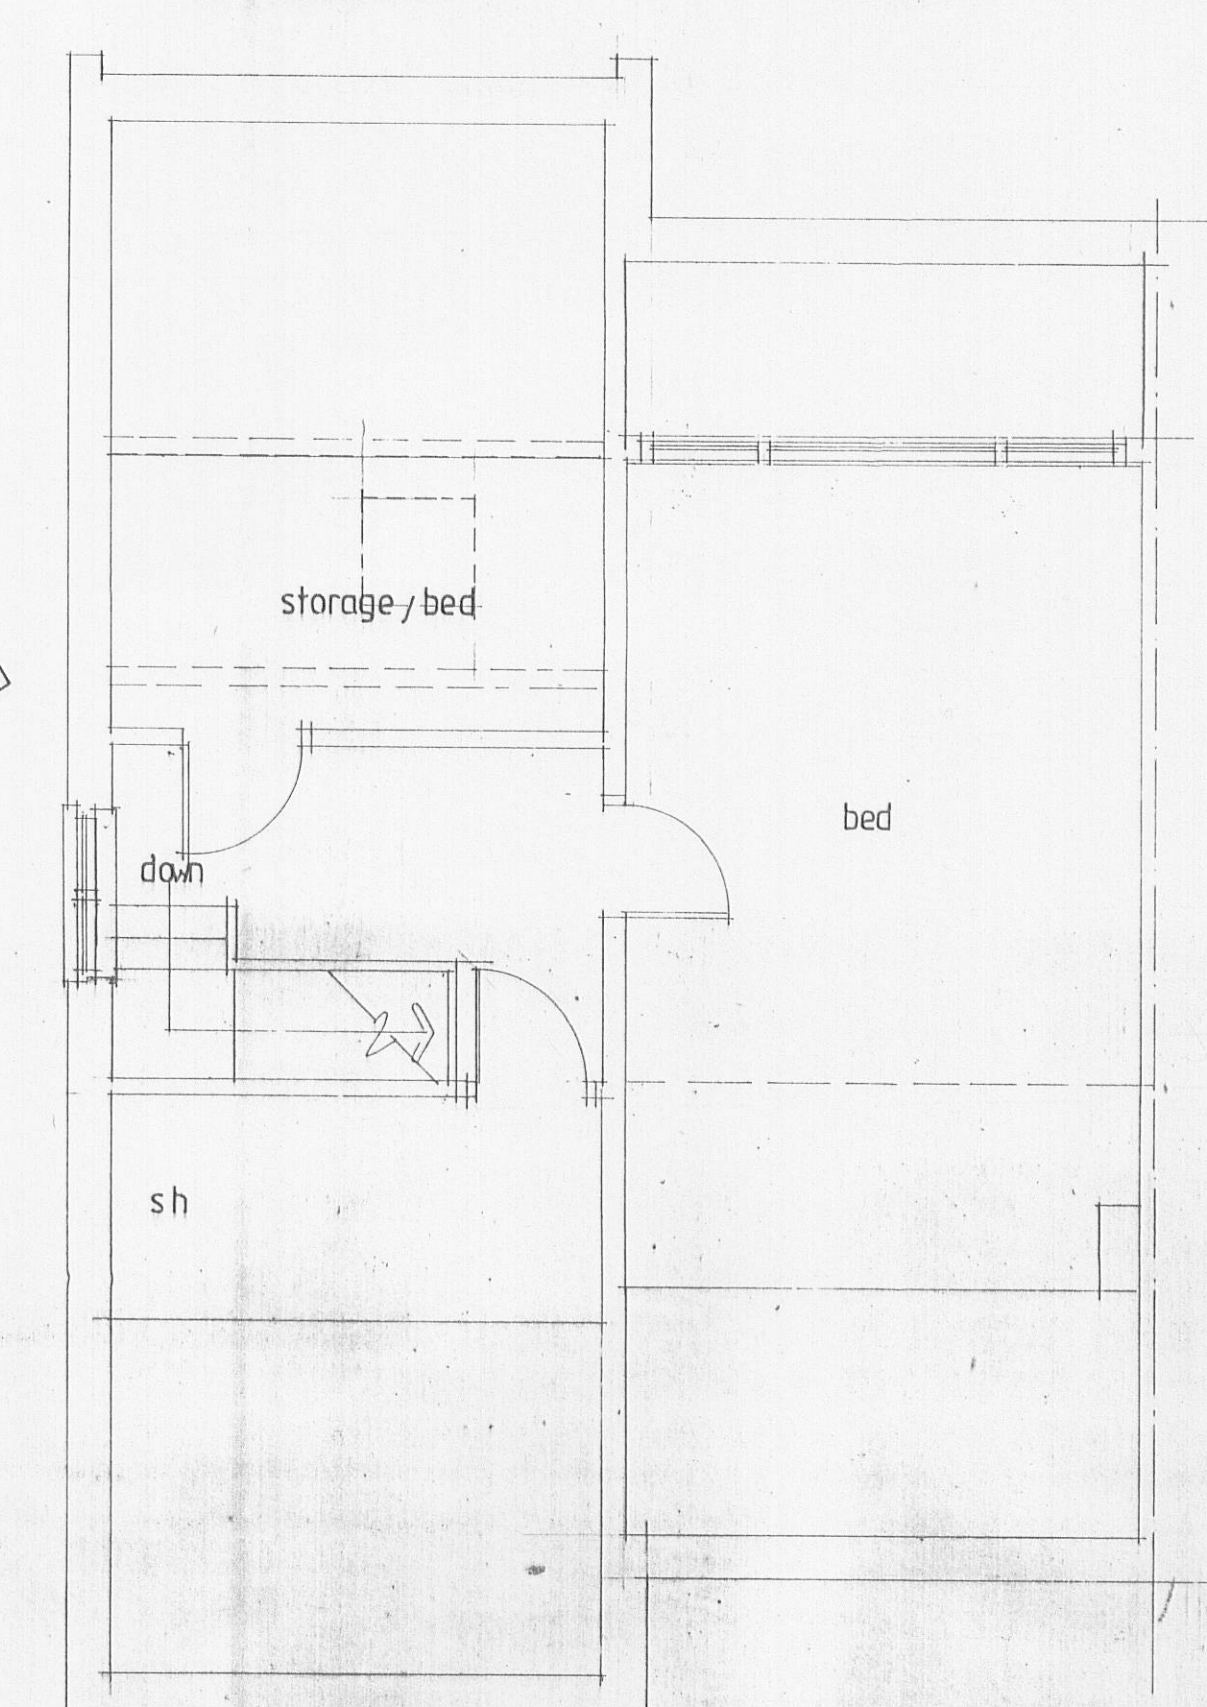

first floor existing

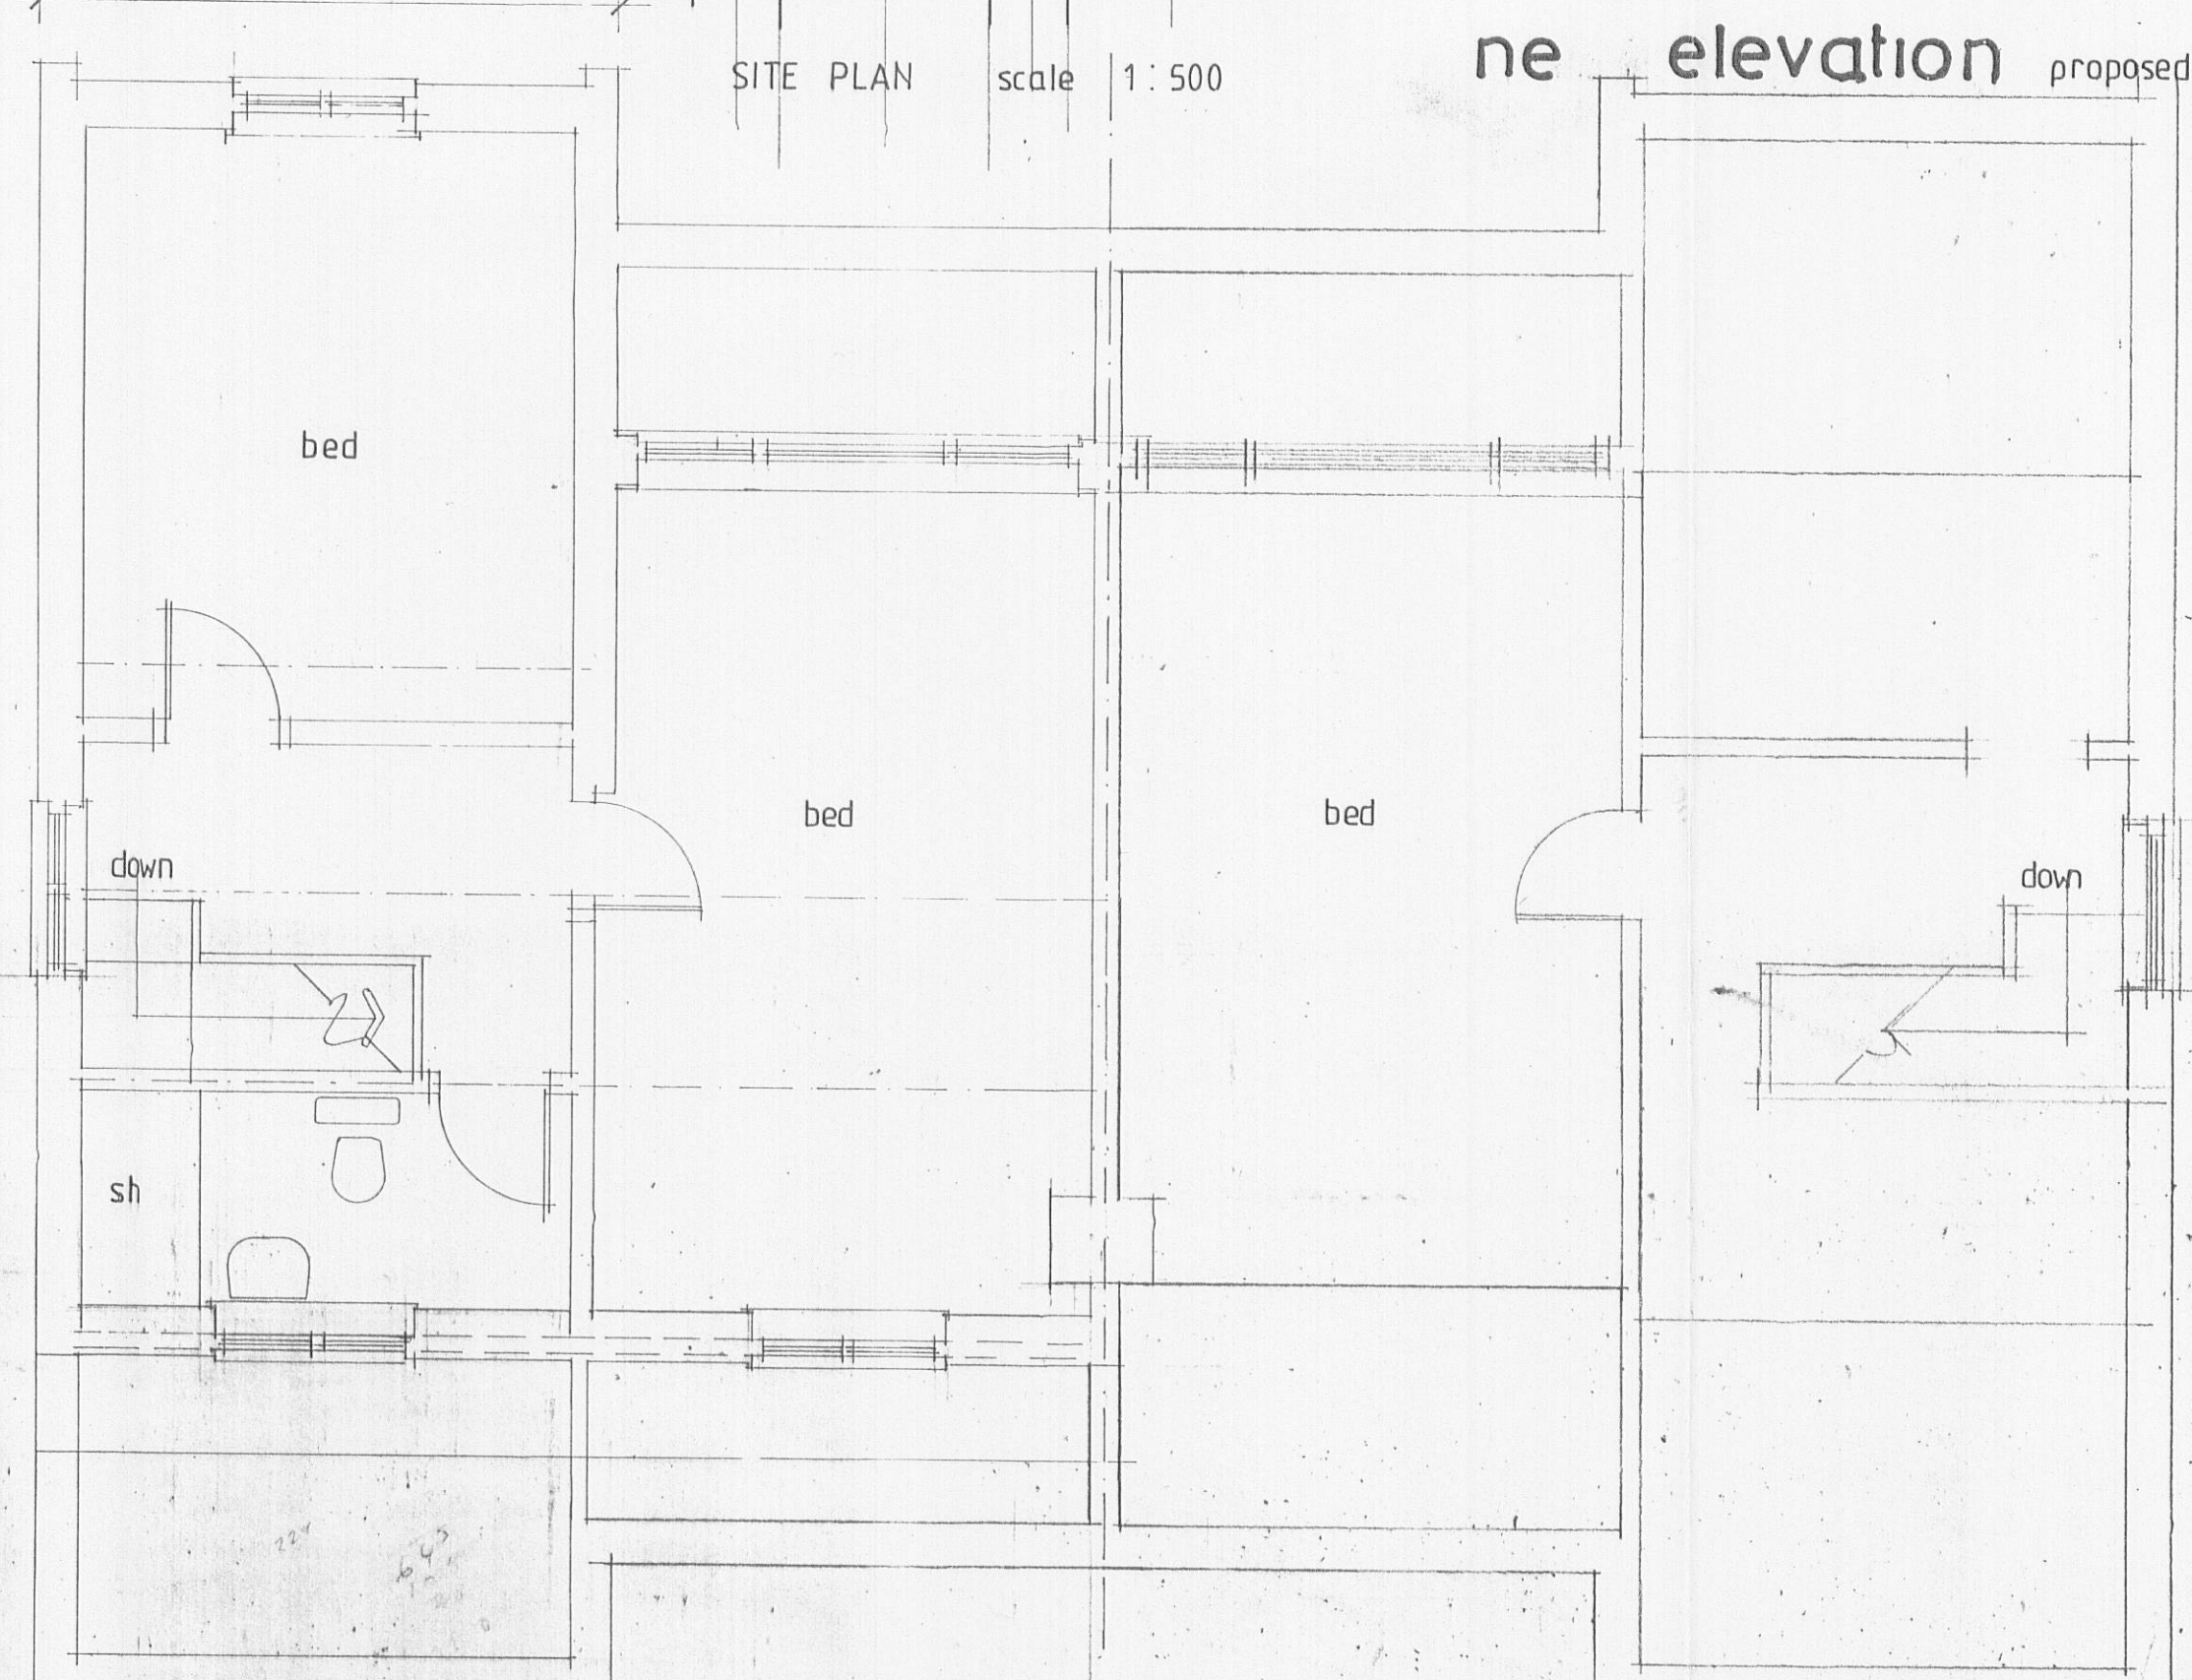

first floor proposed

Notes

Copyright in all documents and drawings prepared by the Architect and any work executed from these documents and drawings shall, unless otherwise agreed, remain the property of the Architect.

Do not Scale off this drawing.

All dimensions to be checked on site and any discrepancies to be referred to the Architect before proceeding.

All levels to be checked on site.

All discrepancies between information shown on the drawing and information in the specification to be referred to the Architect prior to proceeding.

Positions of existing drainage runs to be confirmed prior to proceeding and drains checked as necessary.

All relevant boundary positions to be checked prior to proceeding.

Planning permission is beyond the Architect's control and no guarantee that it will be granted can be given.

320110569P

Client mr and mrs g priest		
Job Title proposed first floor rear extension full width dormer to front elevation 13 highfield drive longridge preston		
Drawing Title plans elevations as existing/proposed		
Michael Jackson Holly Cottage 223 Preston Road Grimsthorpe Preston Lancs PR2 5JR		CHARTERED ARCHITECTS Tel: 01772 701777
Scale 1:50 1:100	Date june 11	Drawn mmj
Drg. No. 1772/1		Rev. C