

320110579P

Revisions

Not to be scaled


Project
Extension to Providence House
Preston Road
Ribchester
Mrs Robinson

Title
Existing Elevations

Drawing number 1442-02 1:50 02/08

VICTORIA COURT
PENNY STREET
LANCASTER
LA1 1XN

TEL: 01524 32479
FAX: 01524 32470
hpa@hparch.co.uk

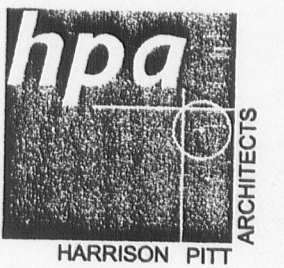


PLANNING SUBMISSION


- / AUG 2008 FILE COPY




Front Elevation
(South-West)

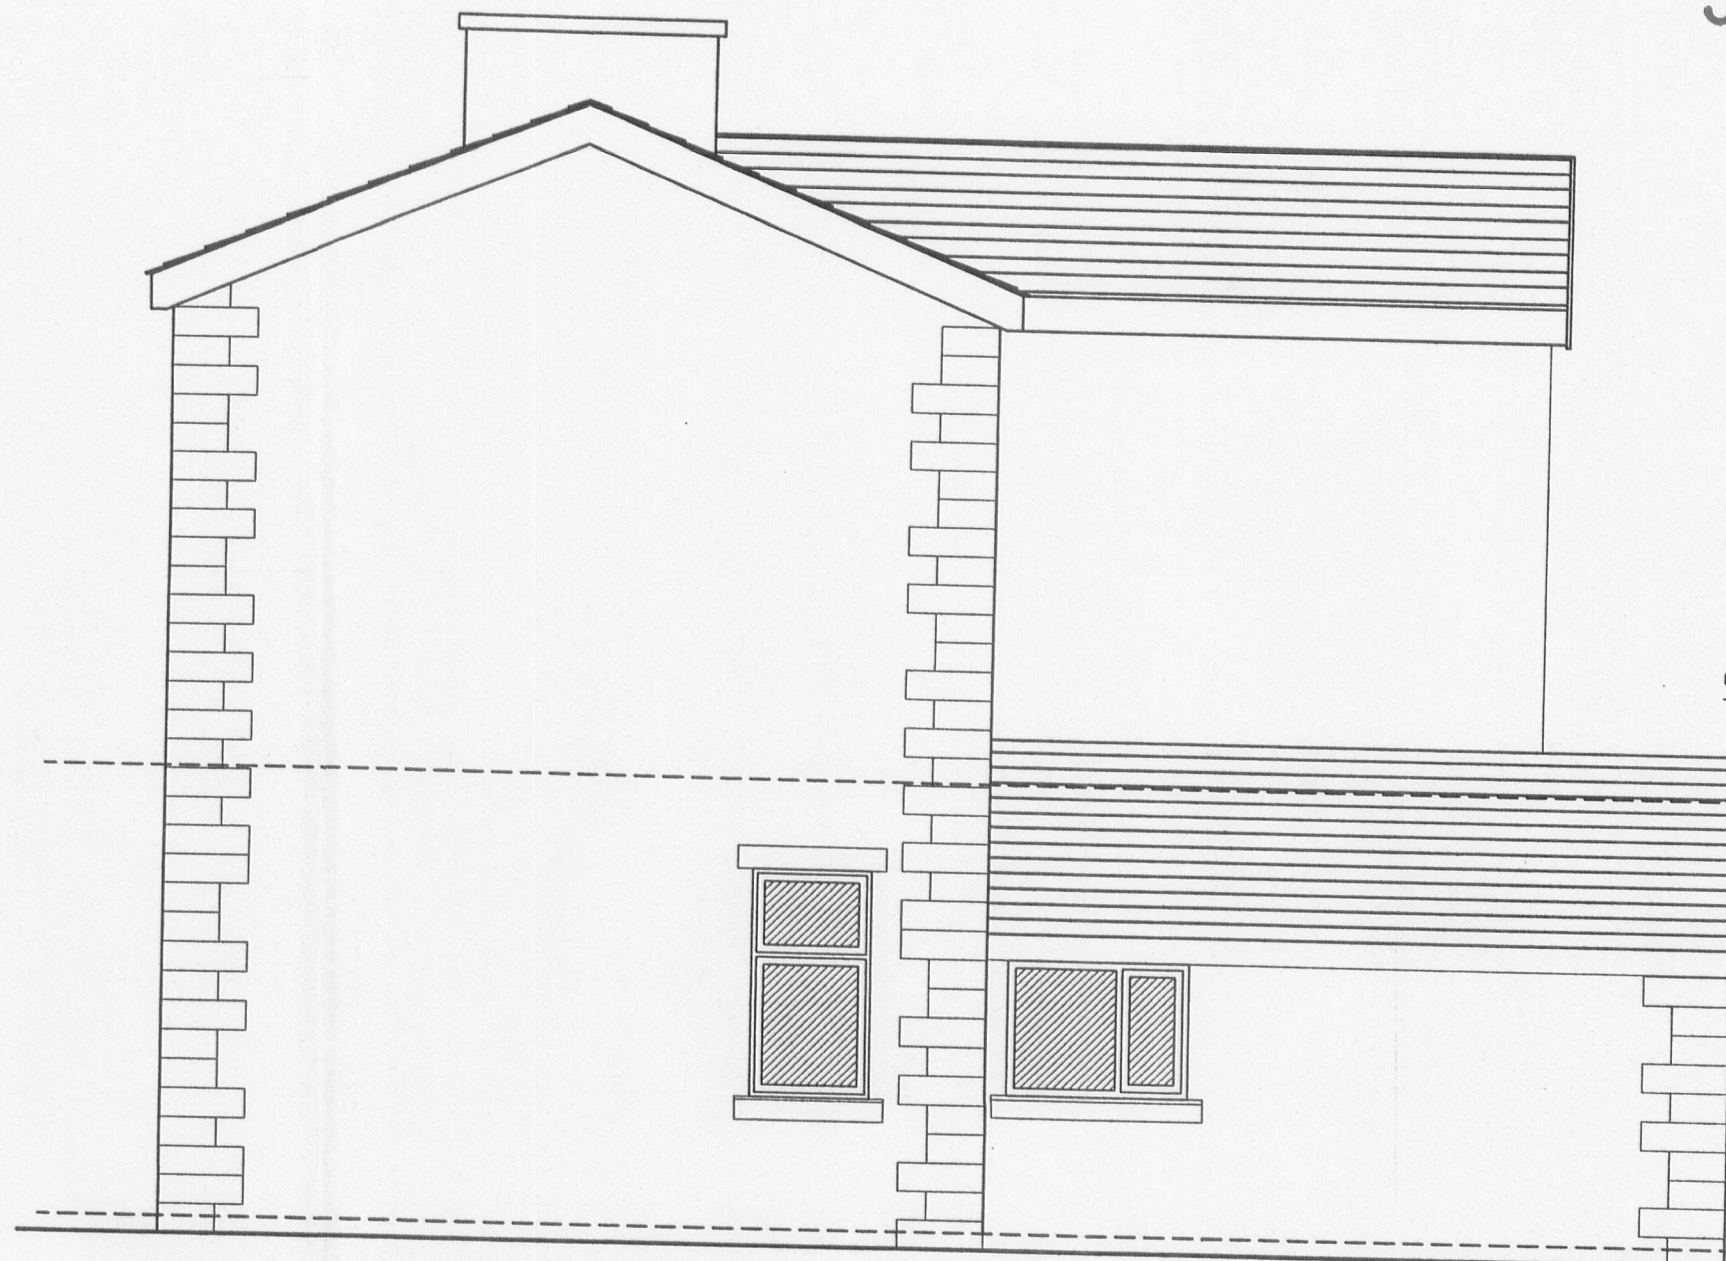

Side Elevation
(South- East)

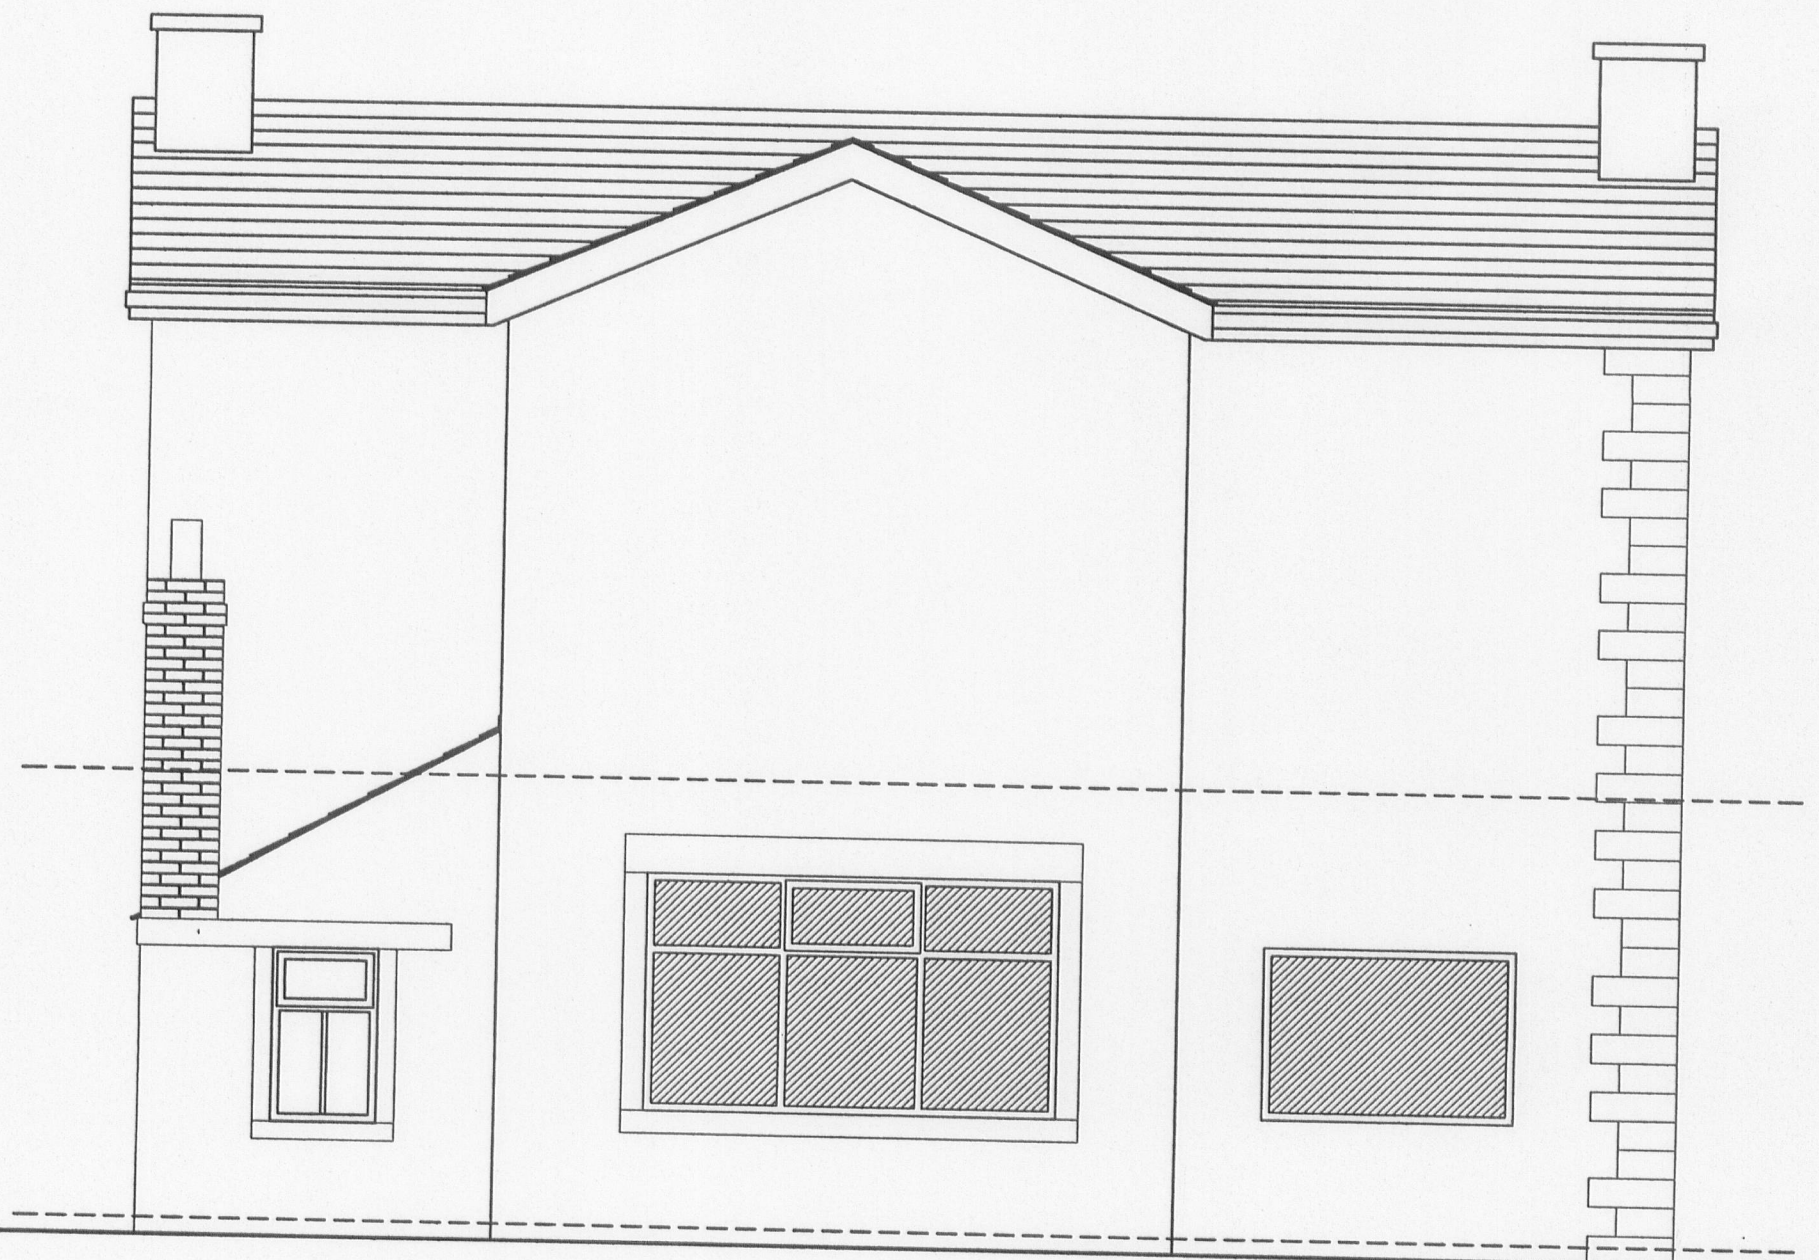

Back Elevation
(North-East)

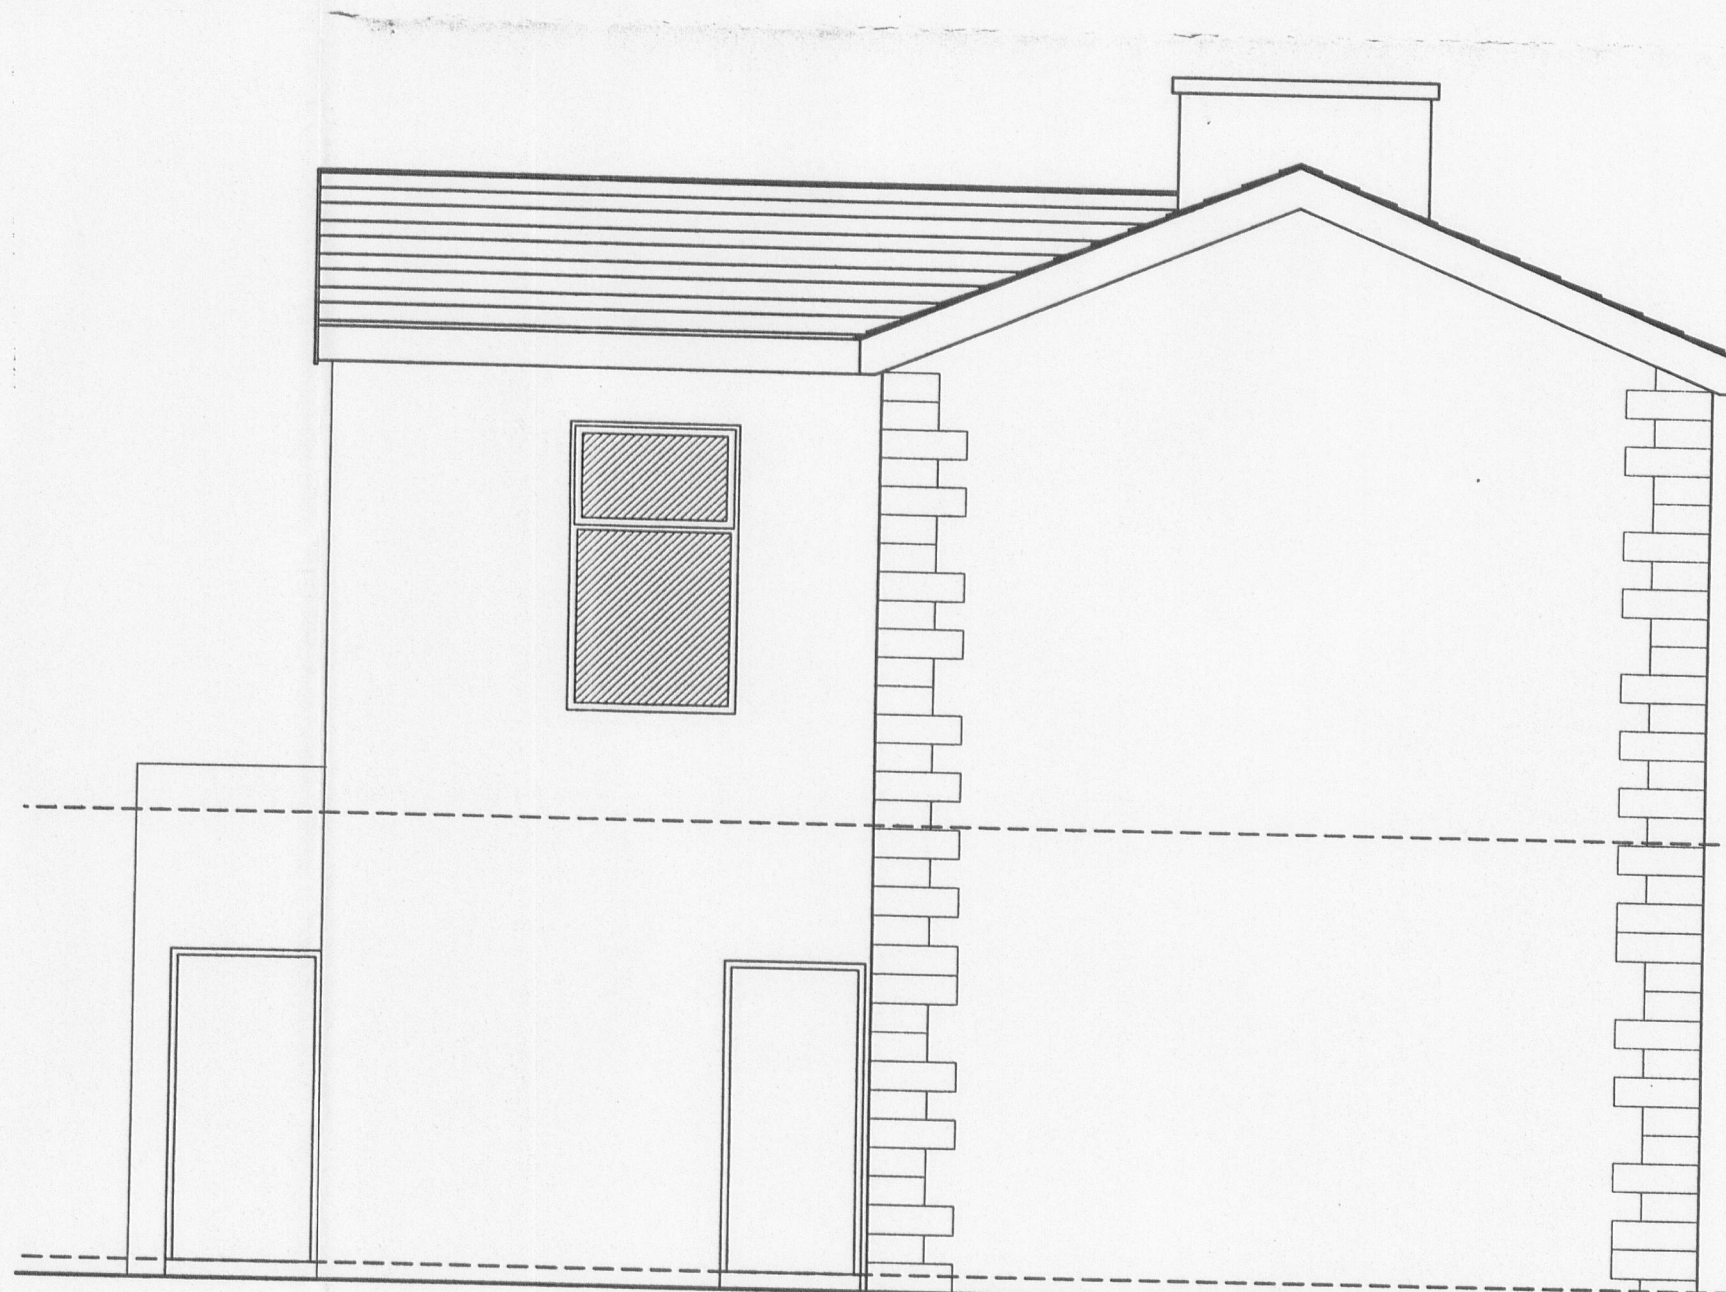

Side Elevation
(North-West)