



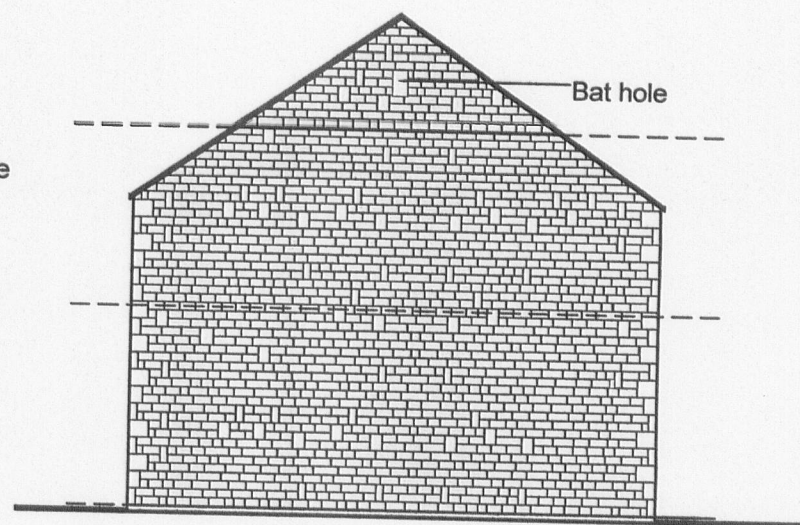


FRONT ELEVATION (South- East)


SIDE ELEVATION (North- East)

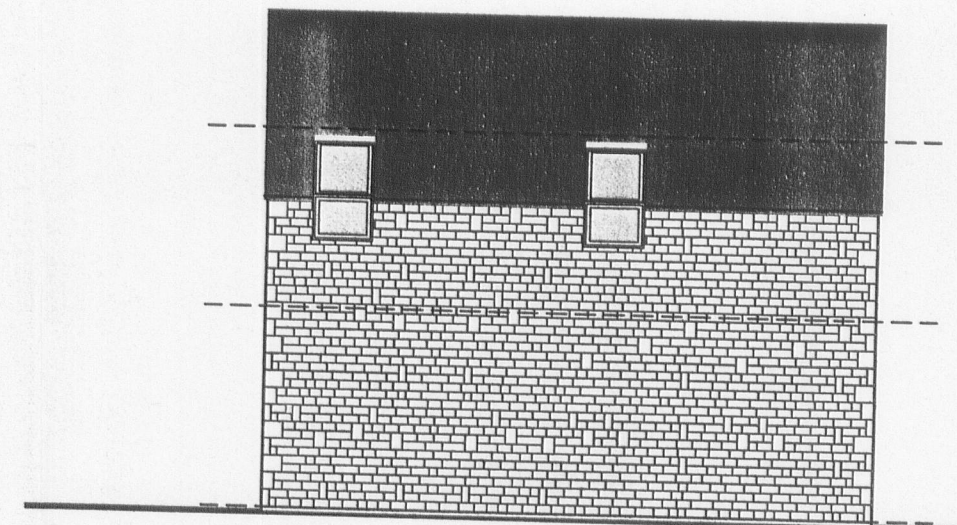


BACK ELEVATION (North- West)

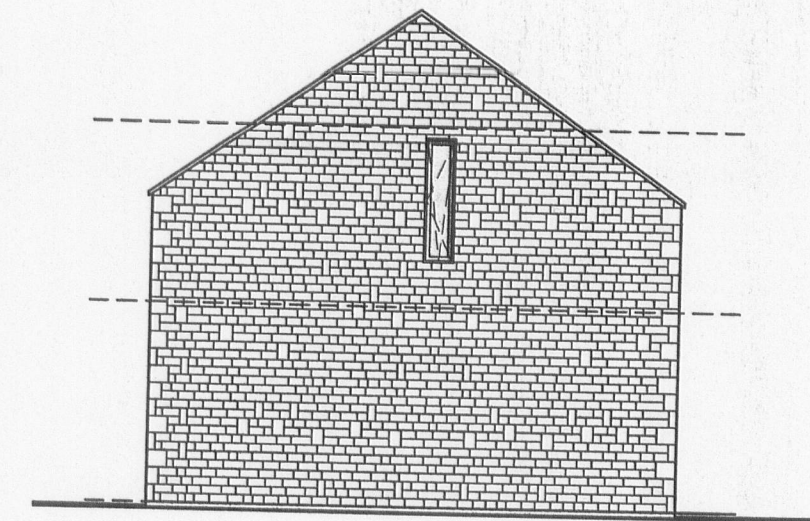


SIDE ELEVATION (South-West)

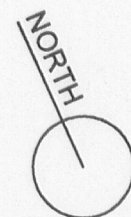


GROUND FLOOR PLAN

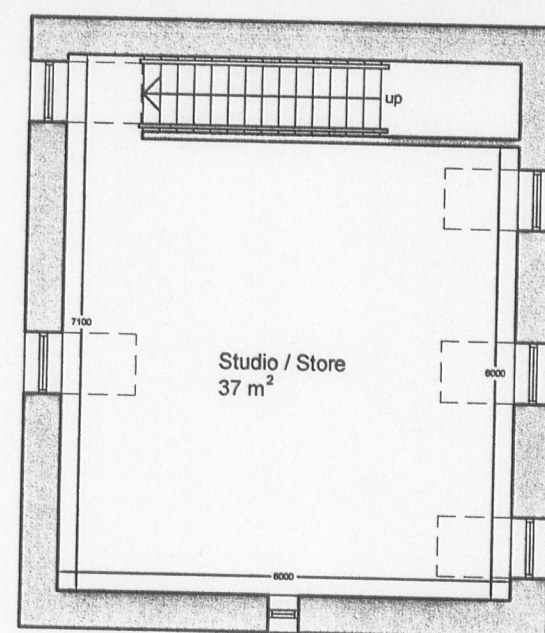

FIRST FLOOR PLAN

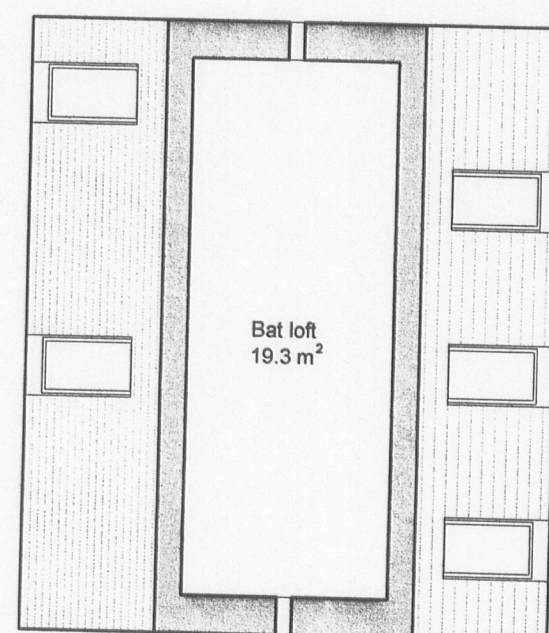

ROOF PLAN

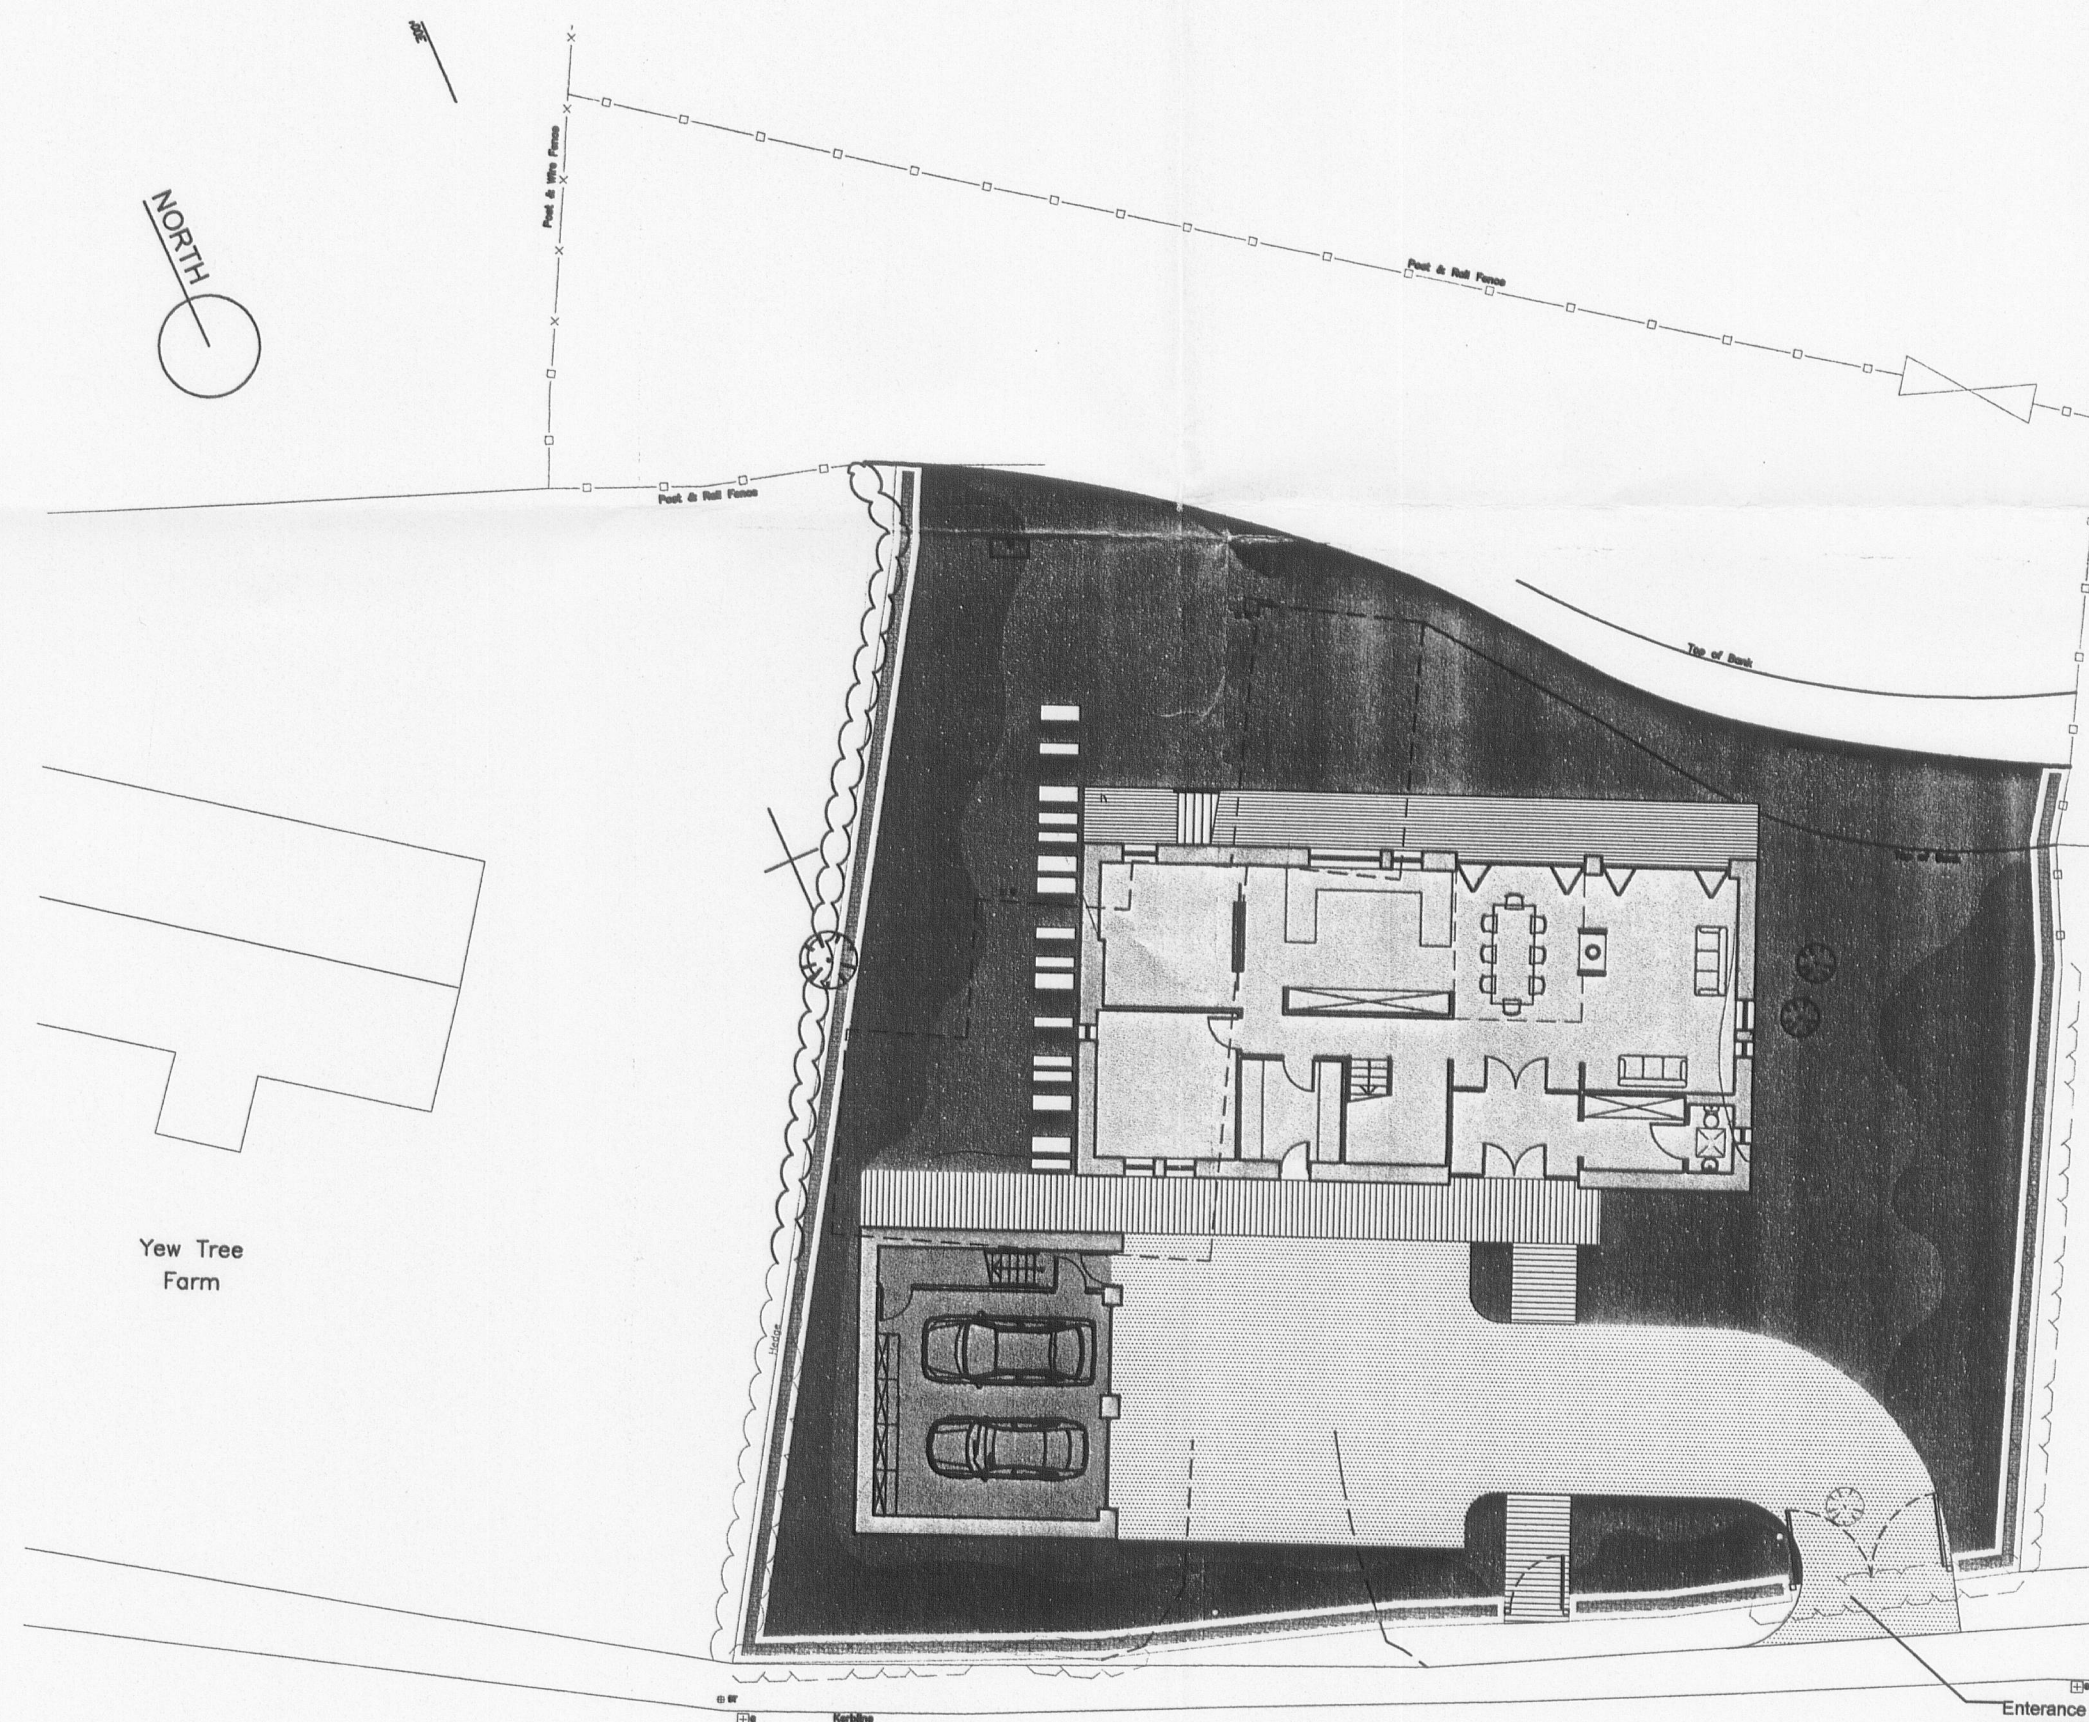

Entrance moved to a position where visibility to the West is better than existing.

KEY:

-  Demolished House
-  Proposed New House
-  Proposed New Garage
-  Proposed Terrace
-  Landscape Garden Area
-  Driveway
-  Proposed stone paving
-  Existing shrubs, trees

320110579P

- / AUG 2008

FILE COPY

PLANNING SUBMISSION

Stone Crc

Revisions

Not to be scaled

Project	Providence House Preston Road Ribchester
---------	--

Cactus Homes

Title	GARAGE
	Plans, Elevations
	Site Plan

Drawing number **1442-110** 1:100 / 1:200 5/08

VICTORIA COURT
PENNY STREET
LANCASTER
LA1 1XN

