




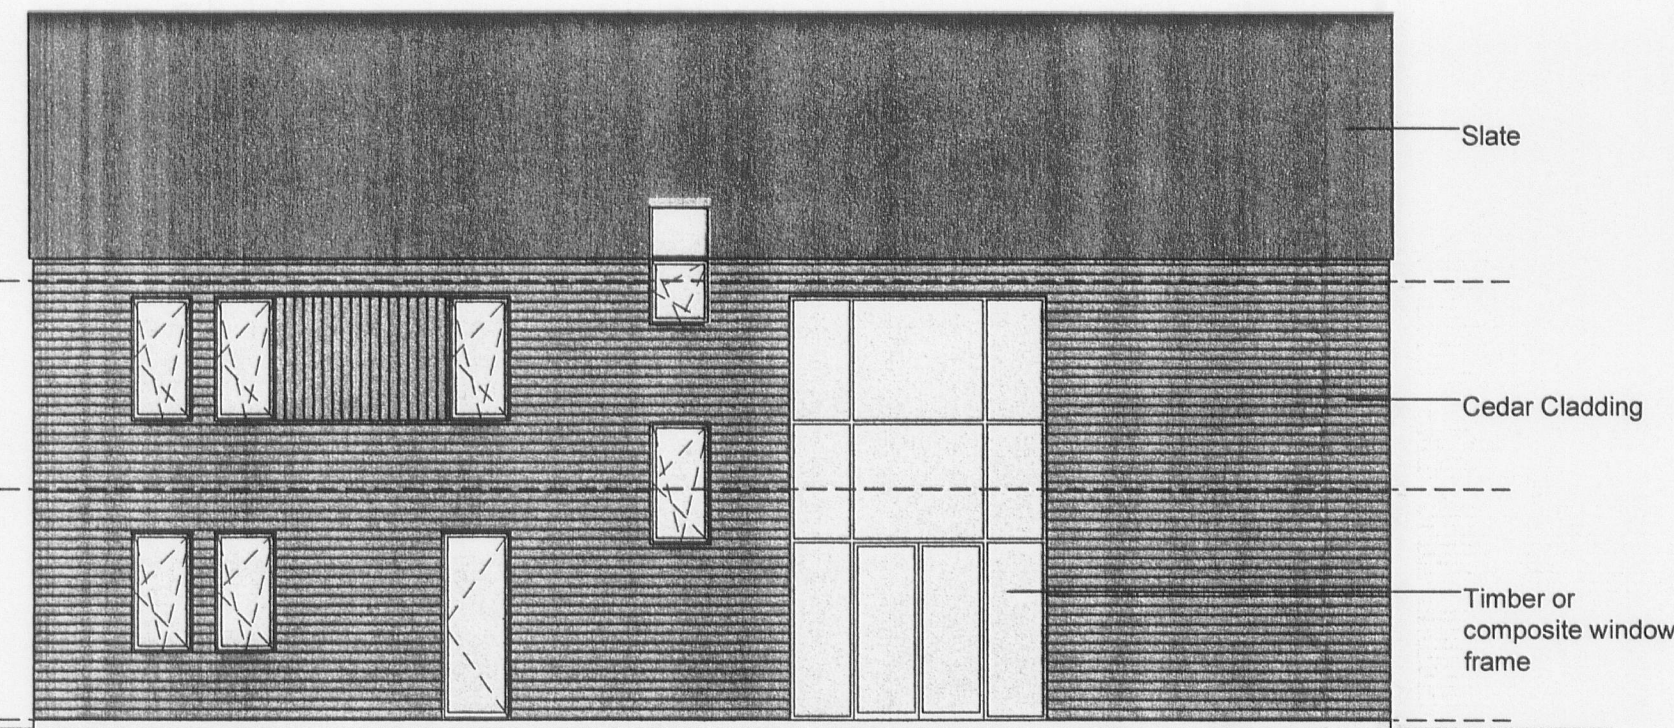


FRONT ELEVATION (South- West)

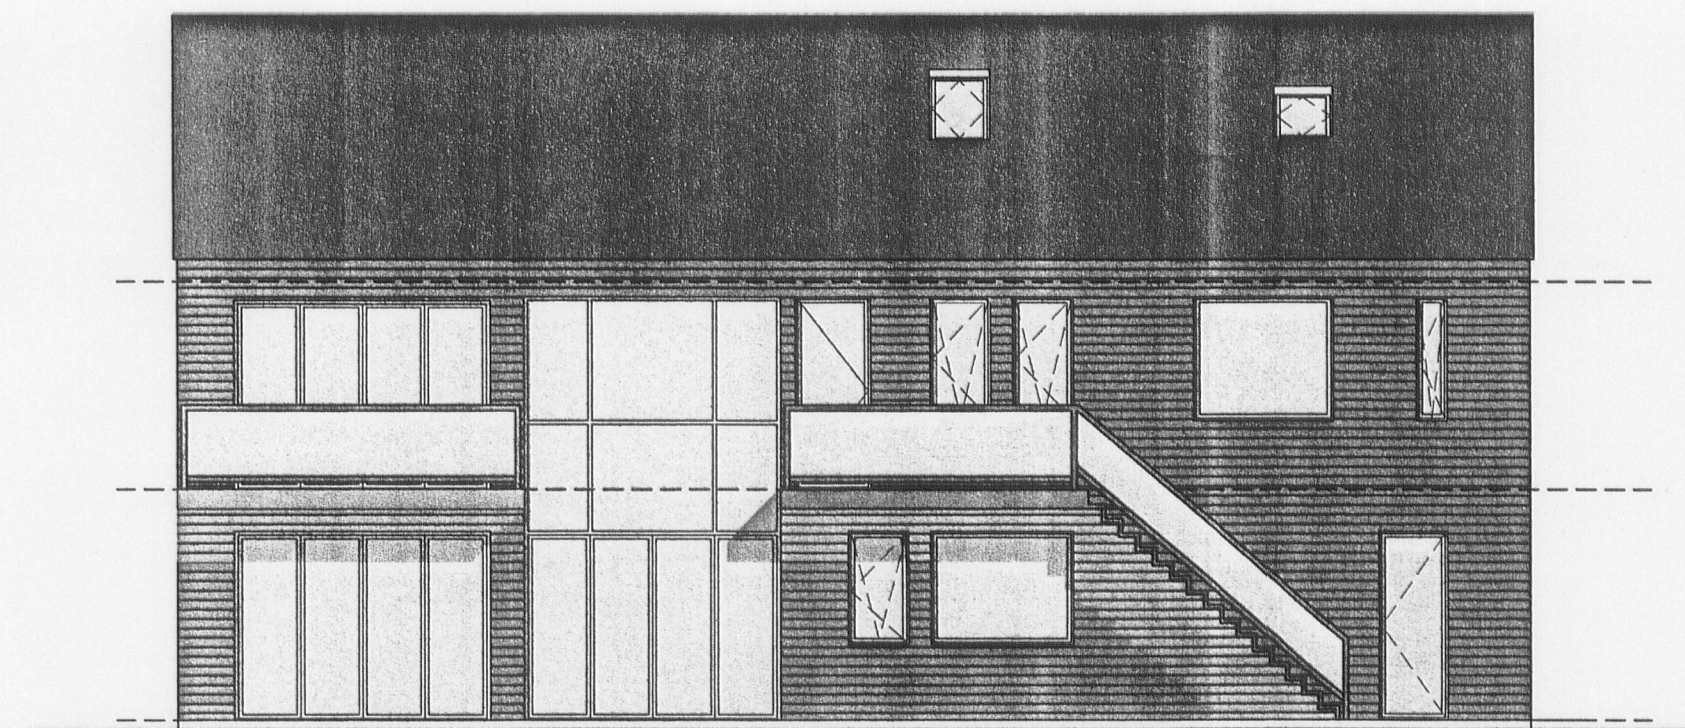


BACK ELEVATION (North- East)

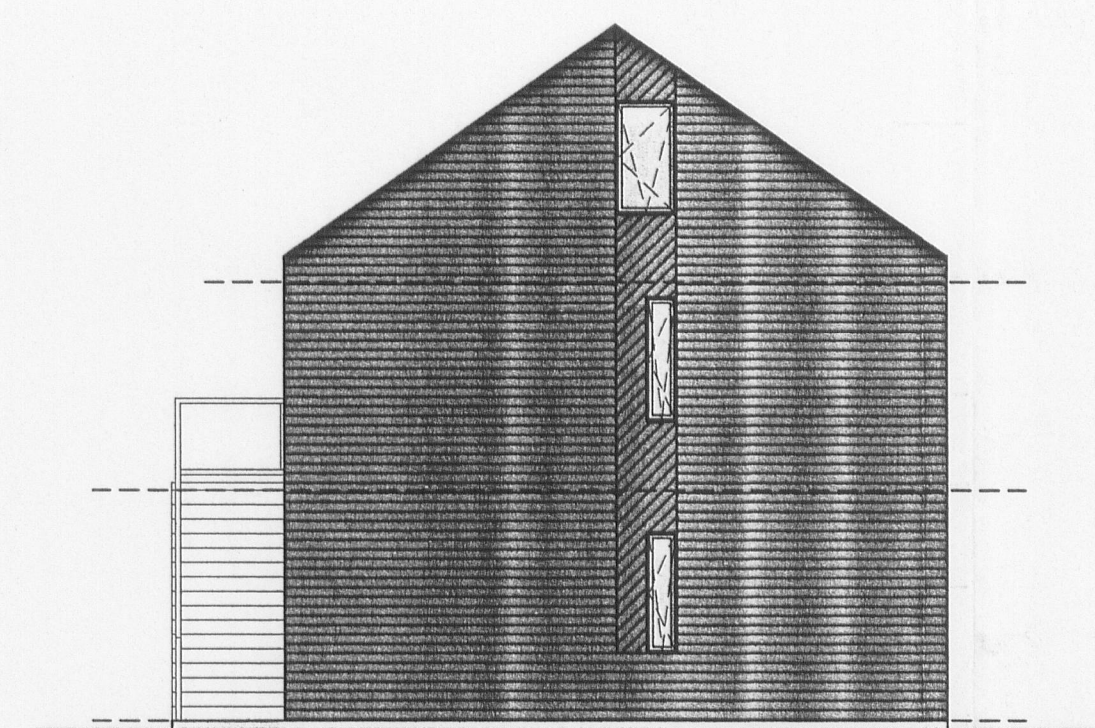


SIDE ELEVATION (North- West)

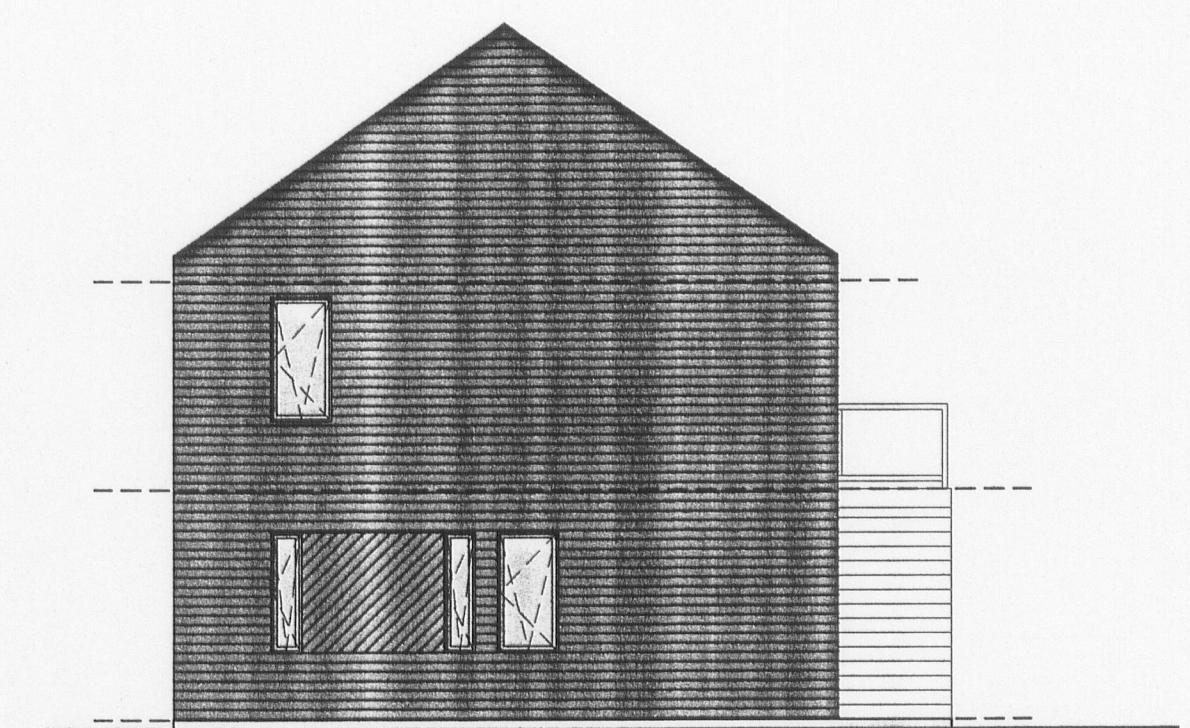


SIDE ELEVATION (South- East)

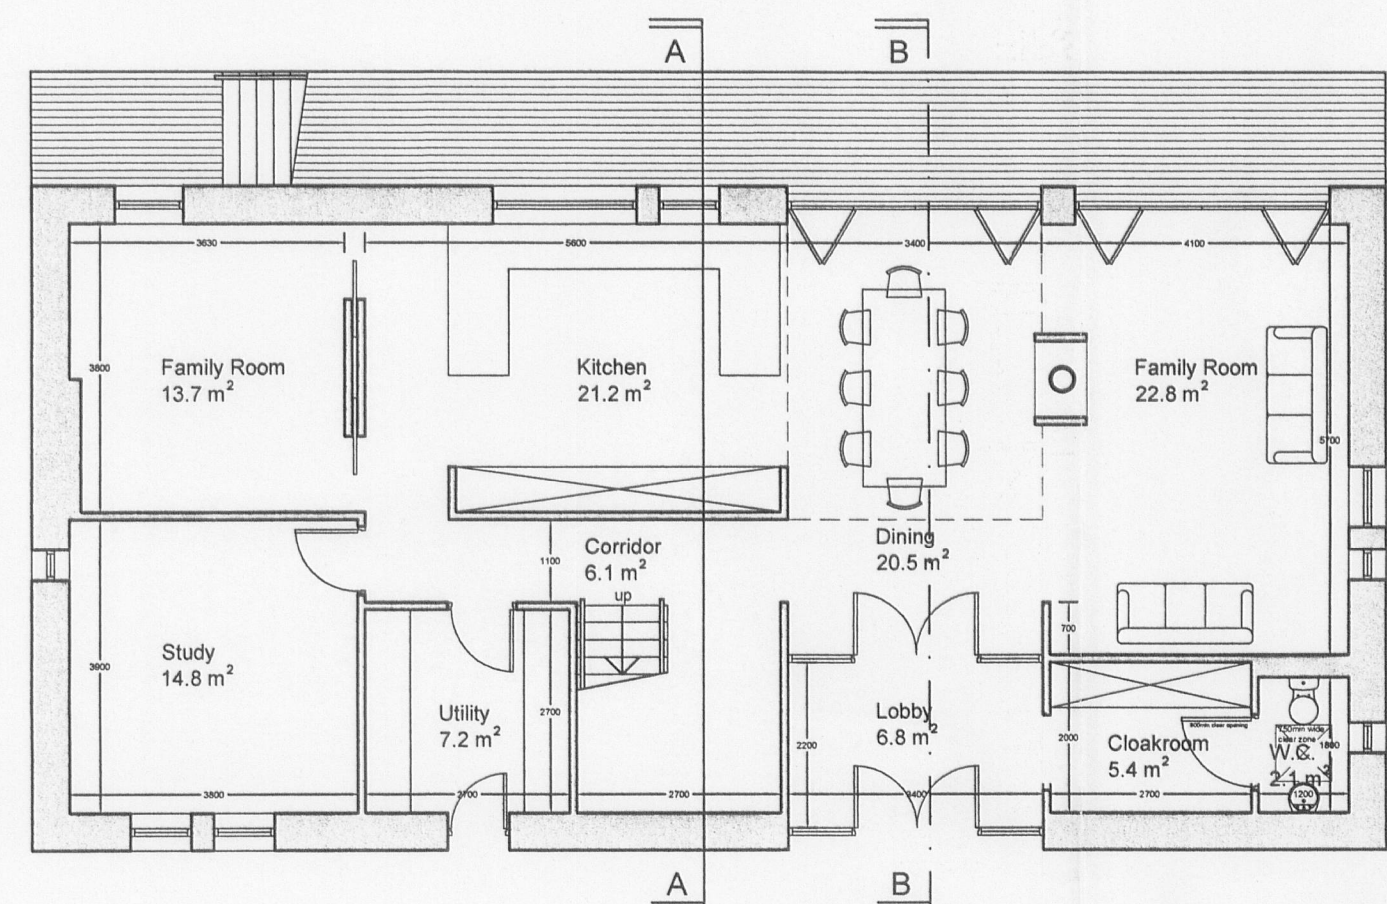


GROUND FLOOR PLAN

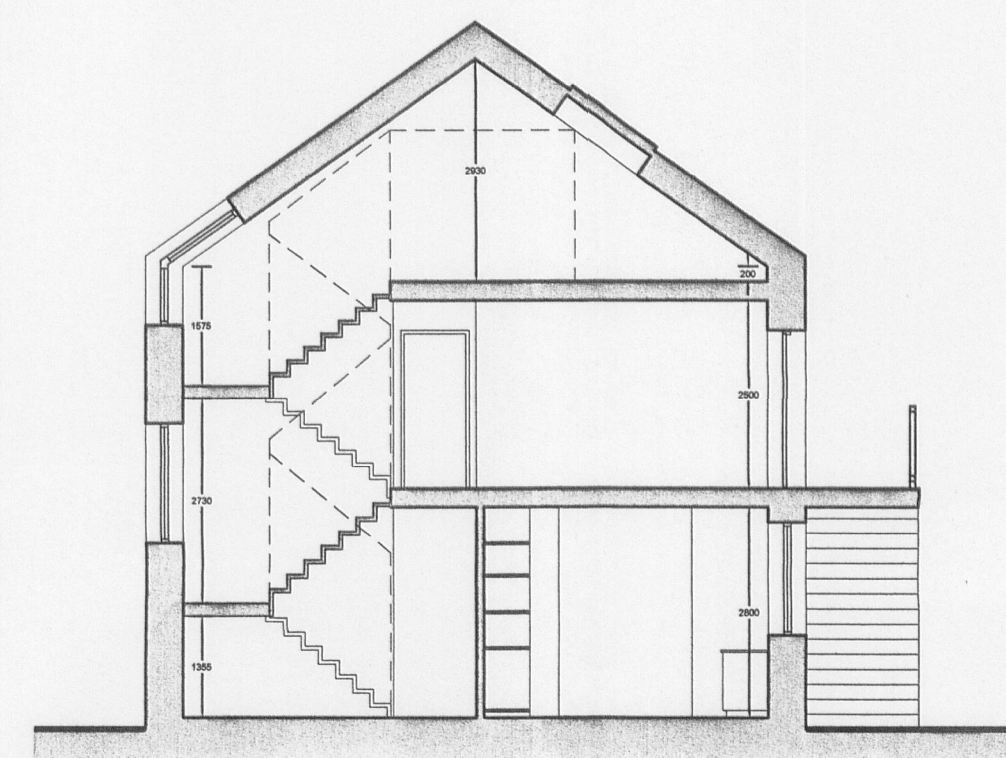


SECTION A-A

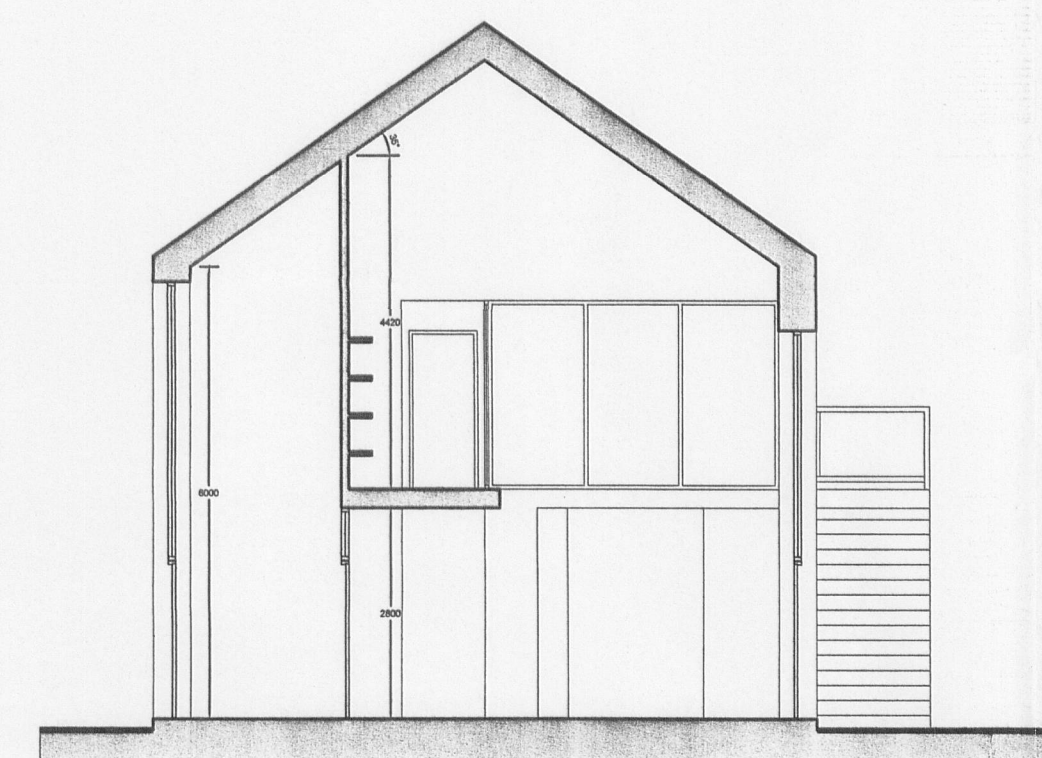


SECTION B-B

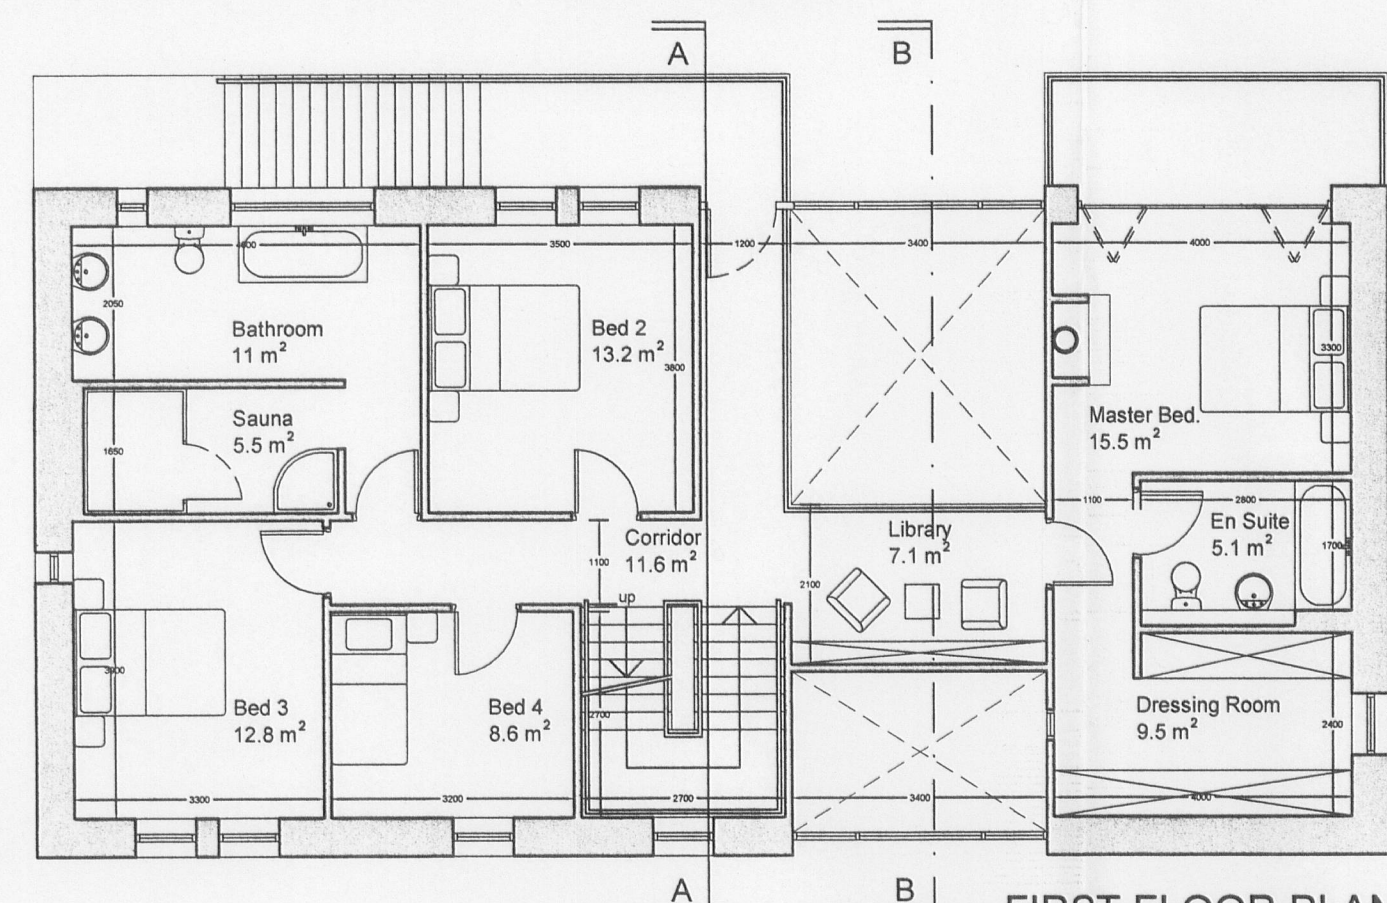

FIRST FLOOR PLAN

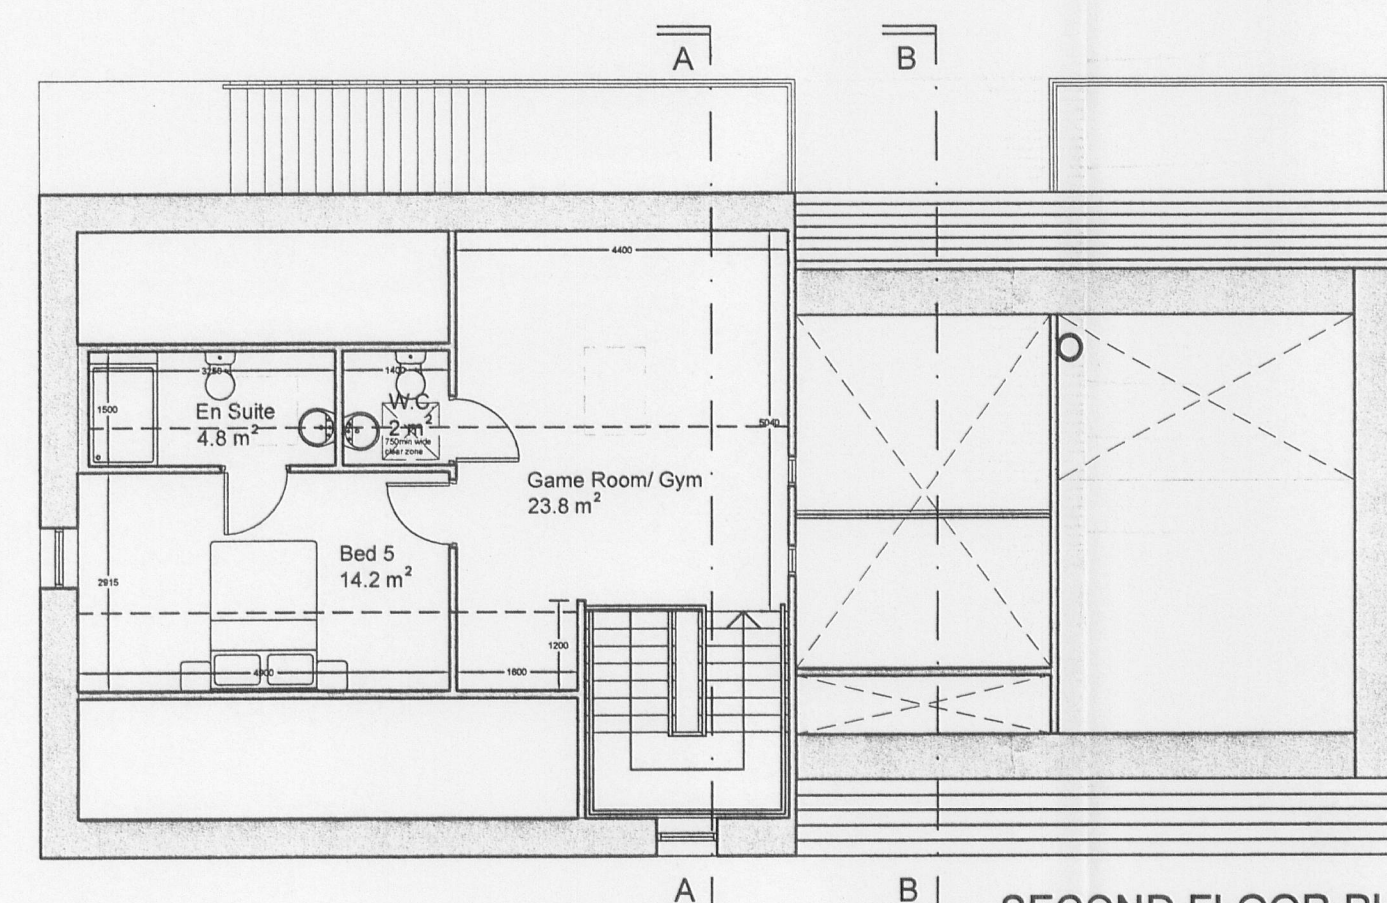

SECOND FLOOR PLAN

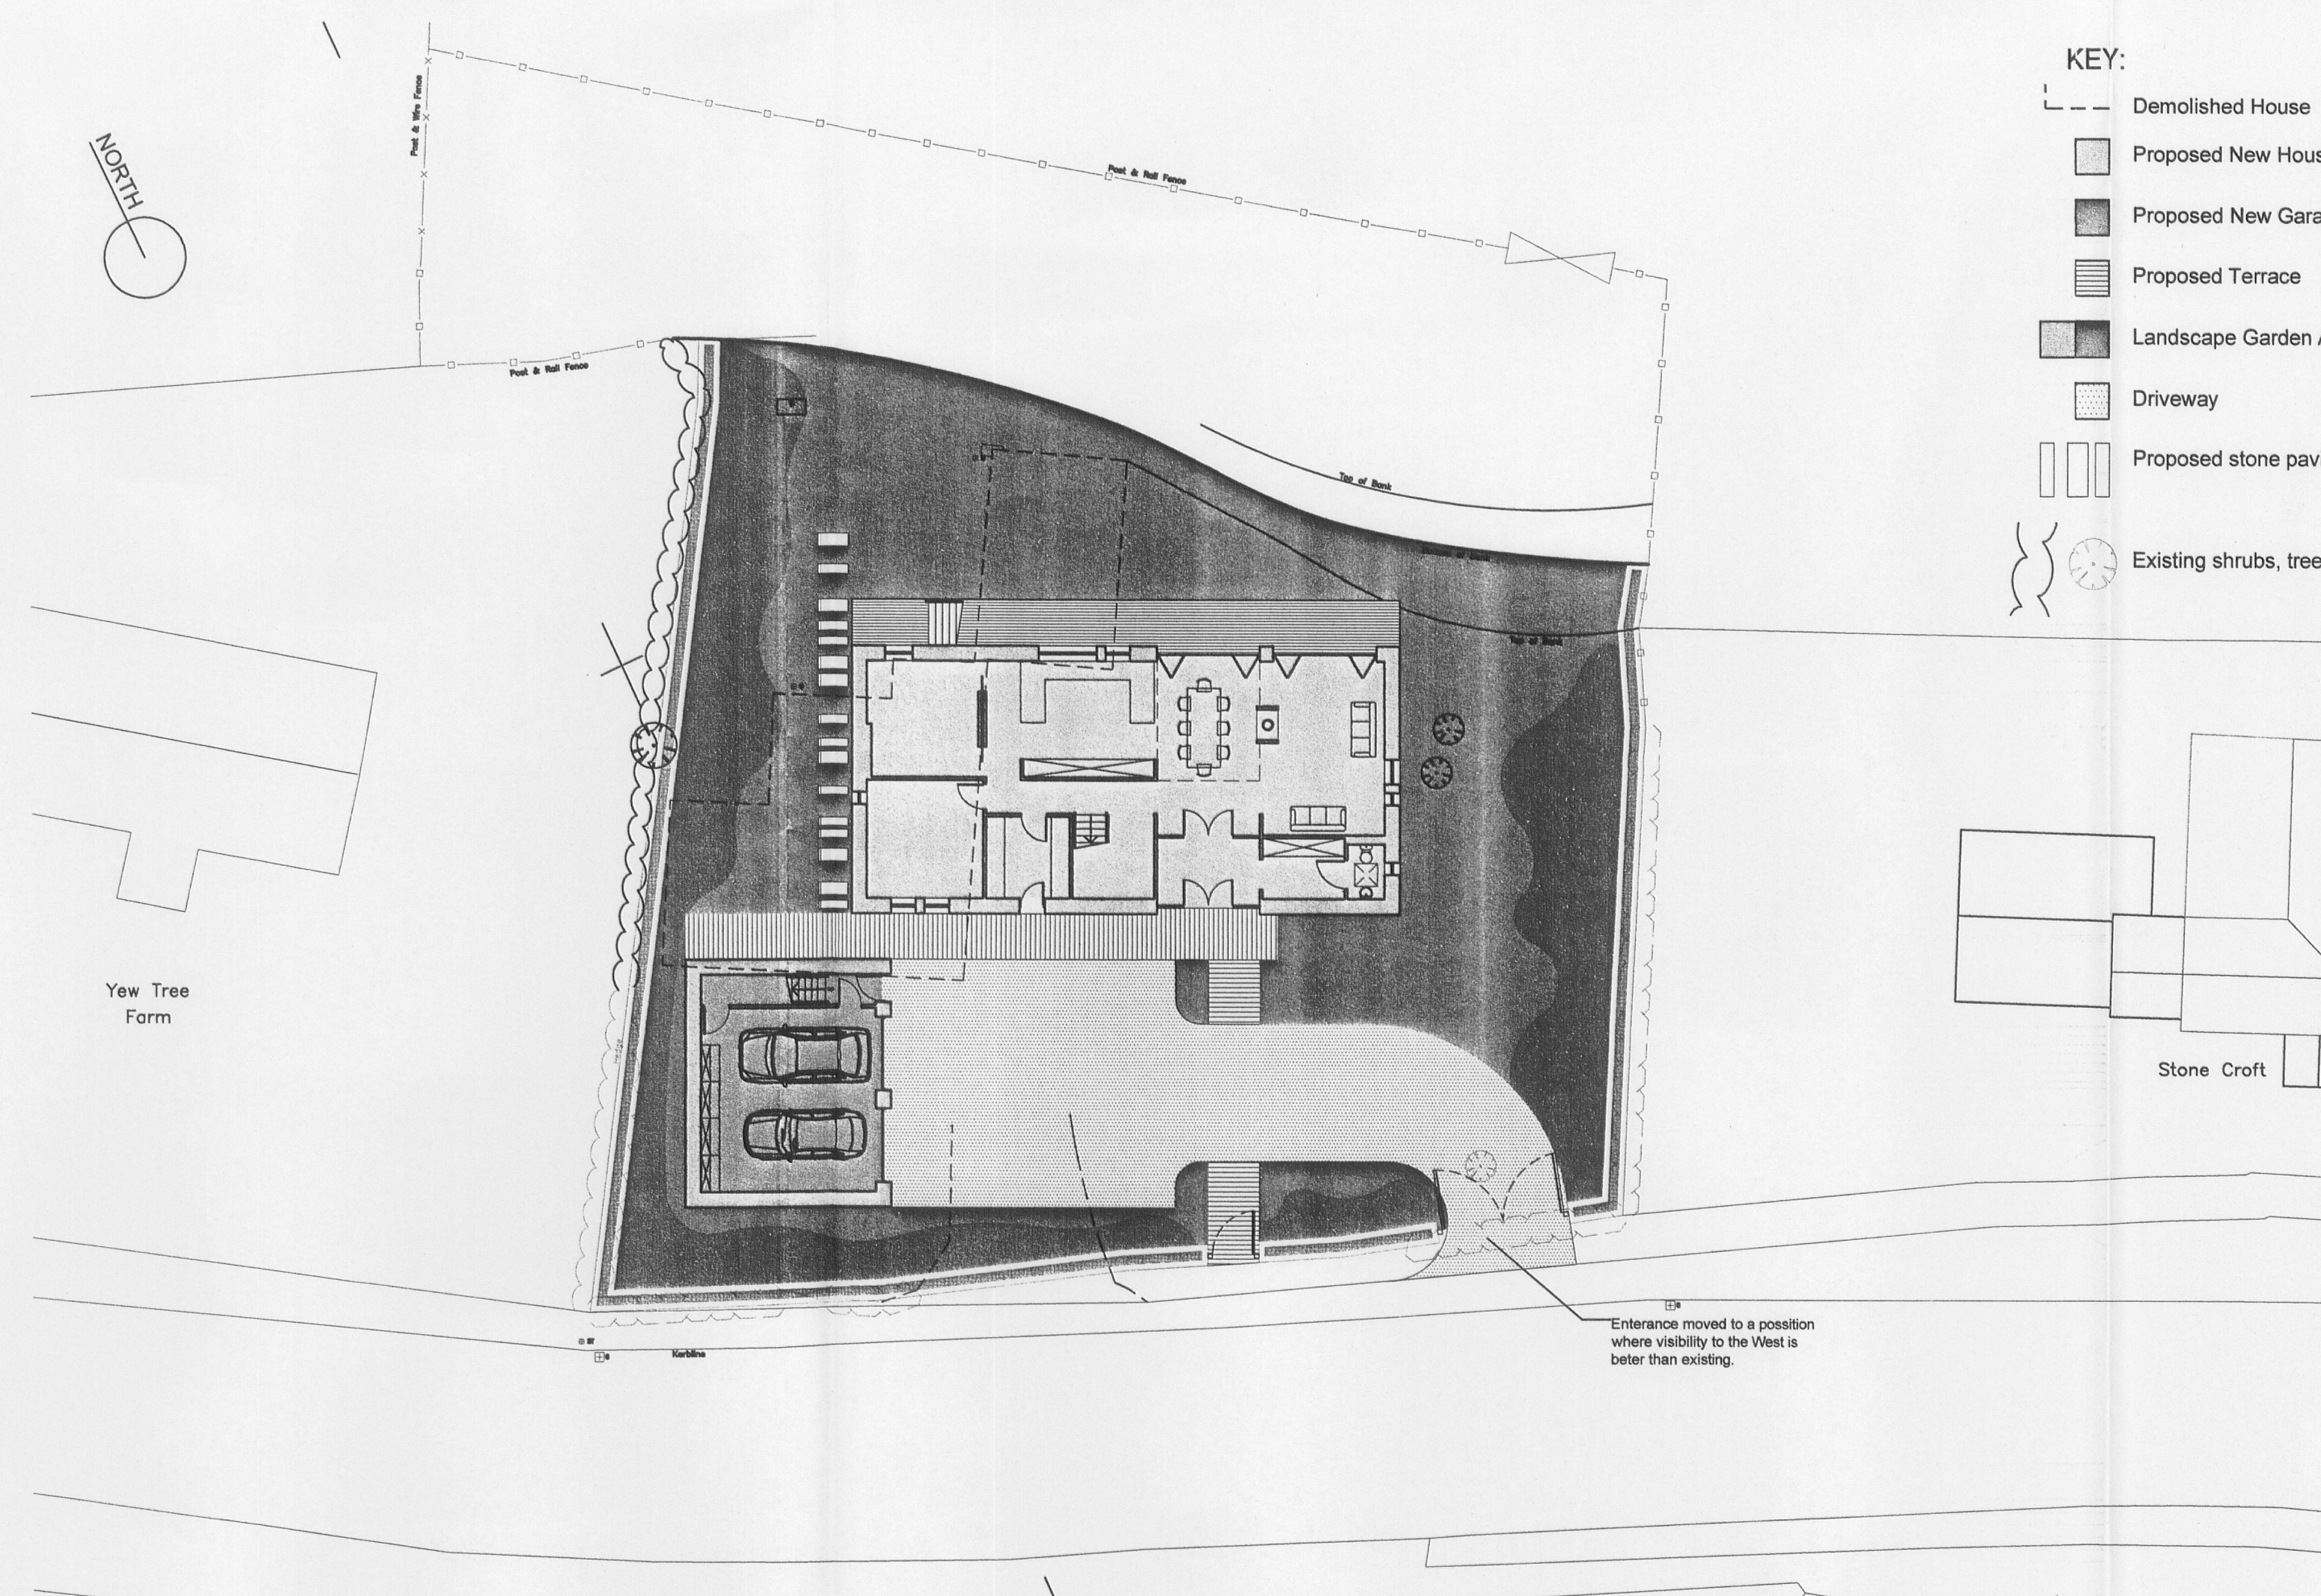

320110579P

FILE COPY

PLANNING SUBMISSION

Revisions	Not to be scaled
Project	Providence House Preston Road Ribchester
	Cactus Homes
Title	PLANS, SECTIONS, ELEVATIONS & SITE PLAN AS PROPOSED
Drawing number	1442-101 1:100 / 1:200 5/08

VICTORIA COURT
PENNY STREET
LANCASTER
LA1 1XN

TEL: 01524 32479
FAX: 01524 32470

hpa
ARCHITECTS