



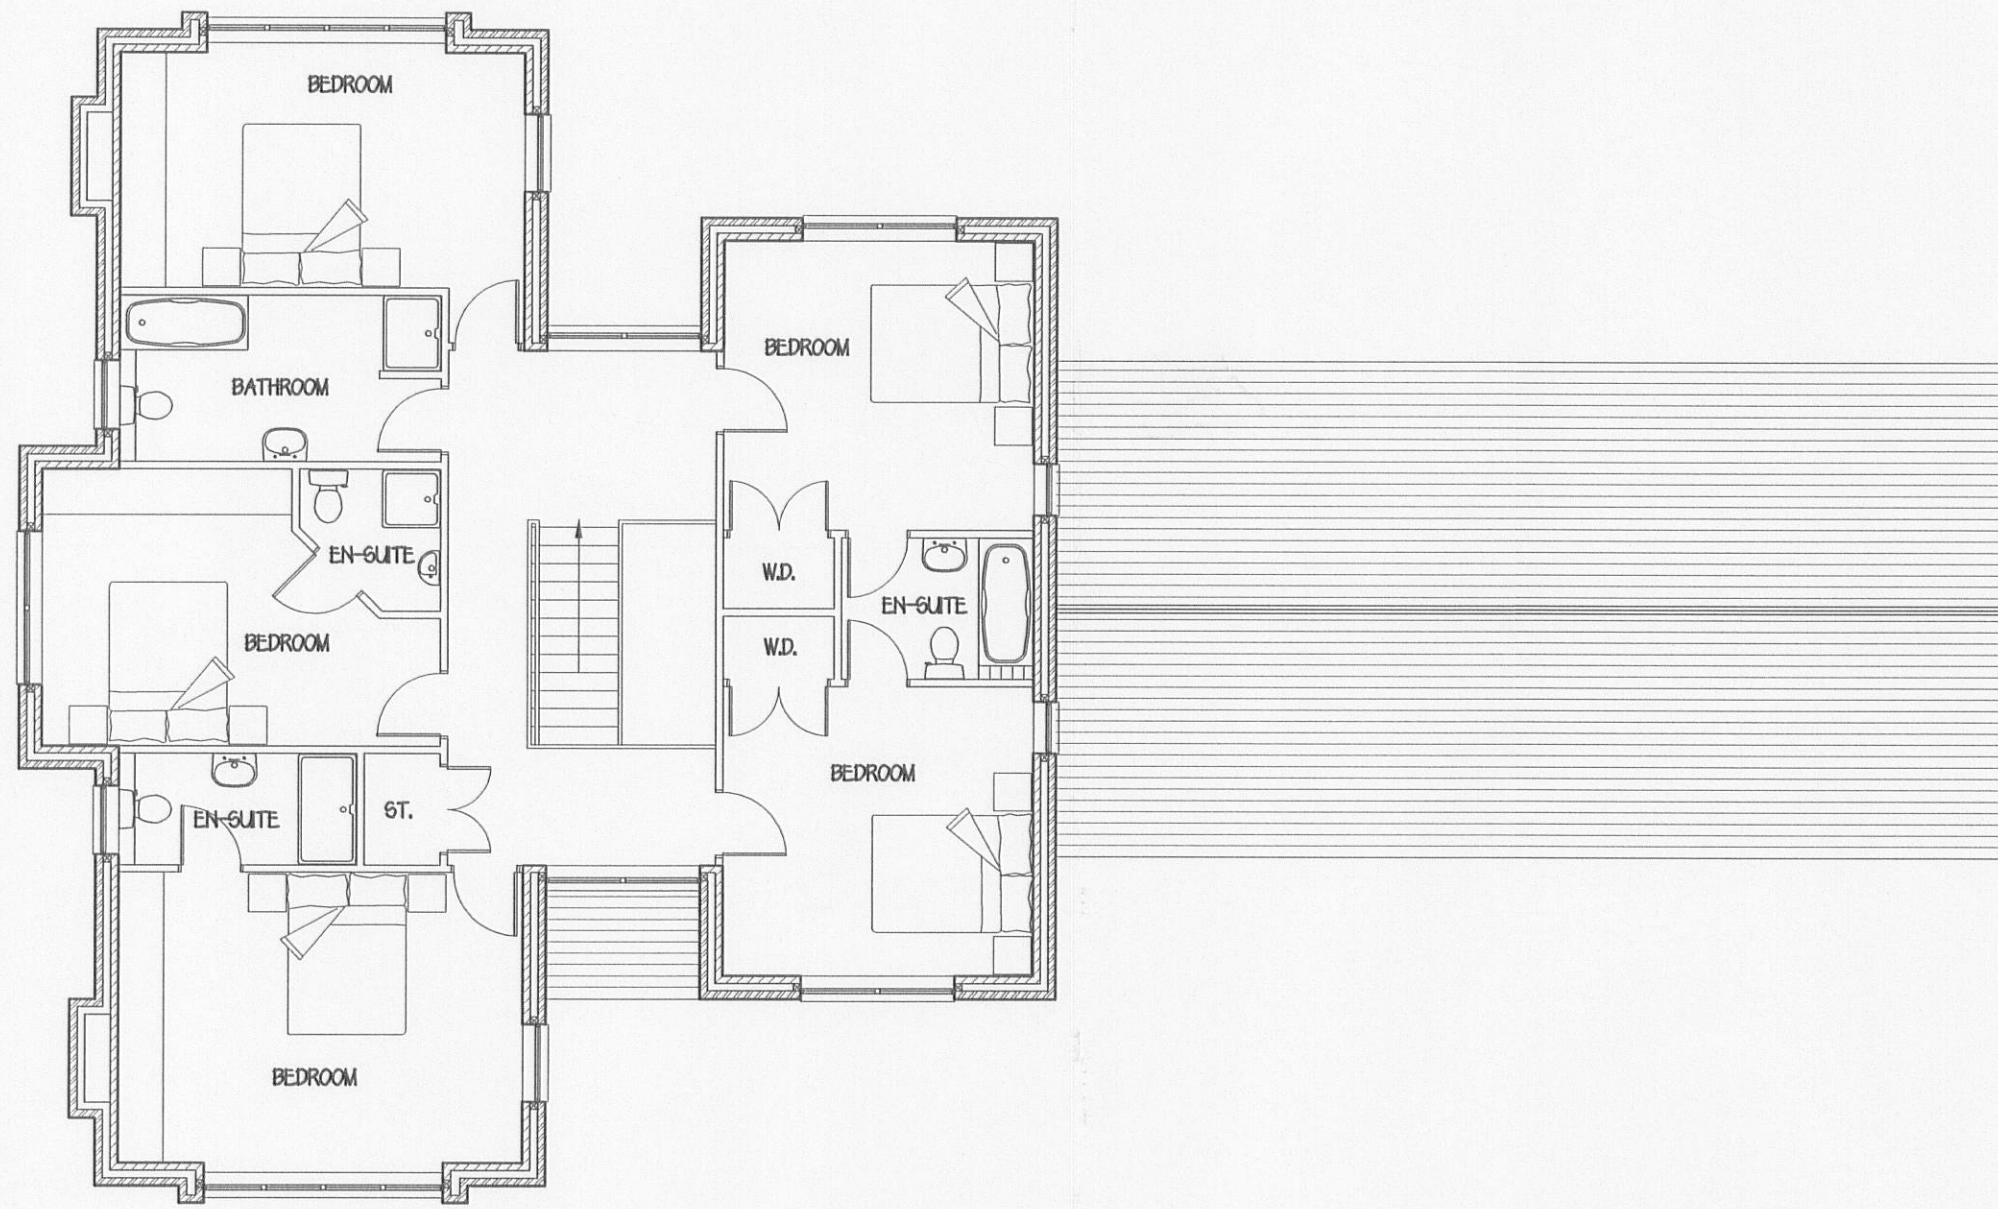

FIRST FLOOR PLAN

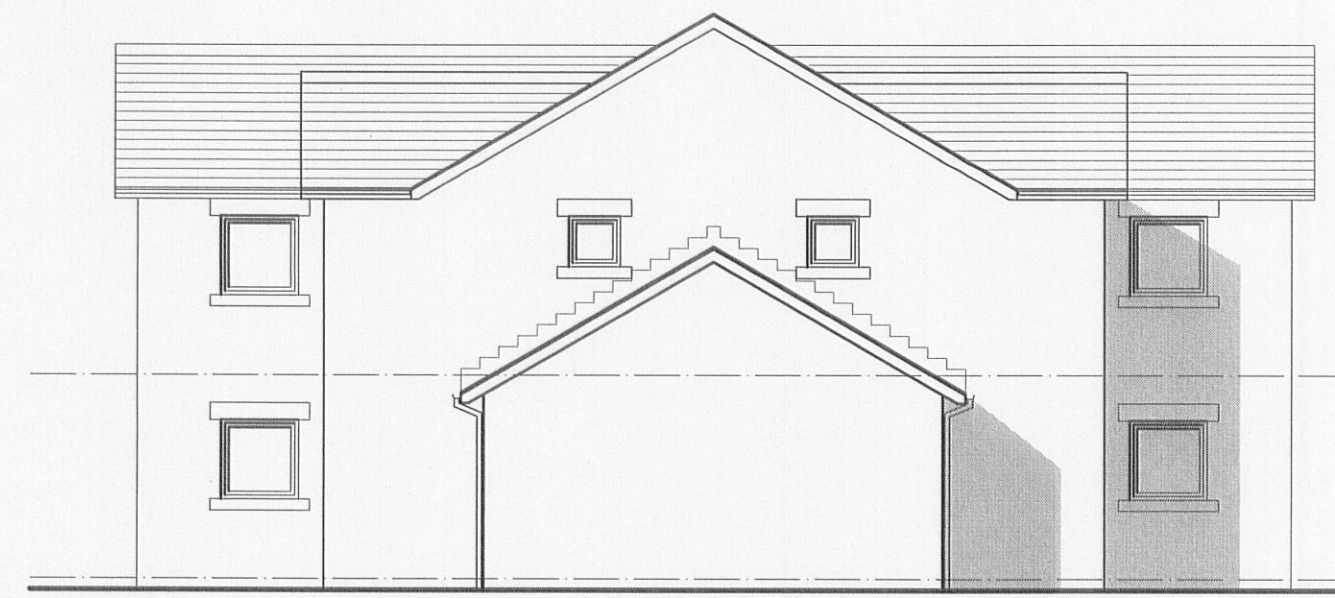


SIDE ELEVATION



SIDE ELEVATION

TILED ROOF TO APPROVED PATTERN & COLOUR.

ELEVATIONS GENERALLY FACING BRICKWORK UNLESS NOTED OTHERWISE.

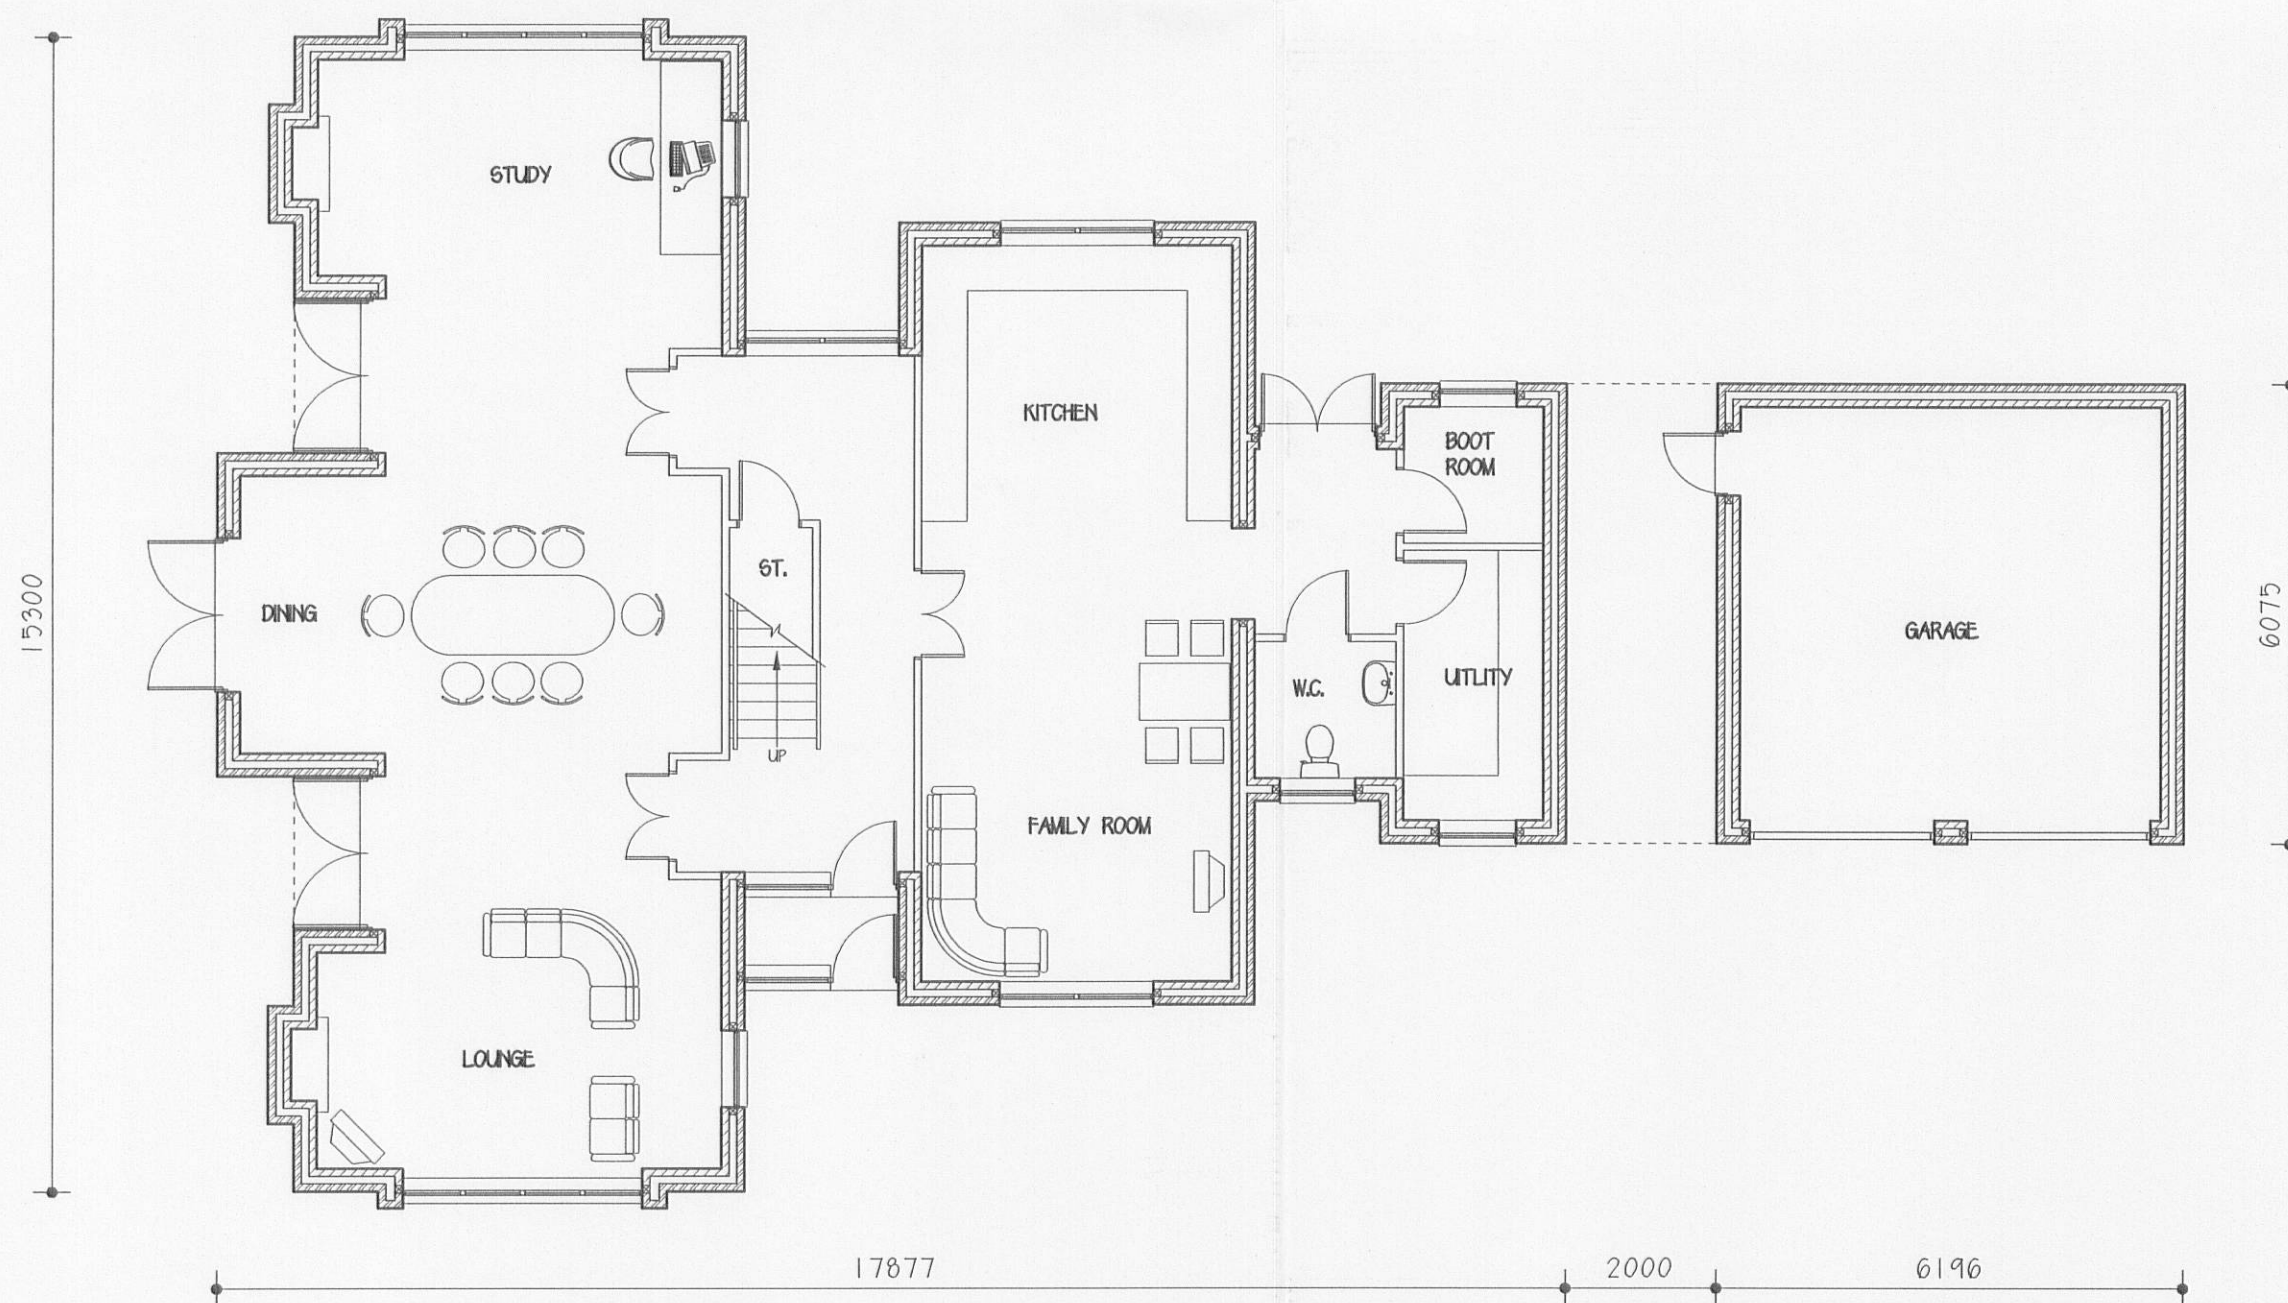

GROUND FLOOR PLAN



REAR ELEVATION

AREA SHOWN HATCHED, THUS, TO BE RENDERED.

FULL HEIGHT GLAZING WITH BLACK GLASS AT FLOOR LEVEL.



FRONT ELEVATION

NOTES

Copyright in all documents and drawings prepared by the architect and any works executed from these documents and drawings shall, unless otherwise agreed, remain the property of the architect and must not be reproduced by, lent or disclosed to, a third party without the written consent of Good & Tillotson.

DO NOT SCALE OFF THIS DRAWING.

All dimensions to be checked on site and any discrepancies to be referred to the architect before proceeding.

ALL LEVELS TO BE CHECKED ON SITE.

All discrepancies between information shown on the drawings and the information in the specification to be referred to the architect prior to proceeding.

All component sizes and references to be checked prior to ordering of materials.

Positions of existing drain runs to be confirmed prior to proceeding and drains checked as necessary.

All relevant boundary positions to be checked prior to proceeding.

320110597P

B.	BEDROOM & BATHROOM LAYOUTS AMENDED	J. C.	29/03/06
A.	ADDITIONAL NOTES ADDED, DRAWINGS UPDATED.	K.S.M.	30/11/05
REV	Revision	INL	DATE

GOOD + TILLOTSON LTD
CHARTERED ARCHITECTS
2 The Studios, Chorley Old Road, Bolton, BL1 4JU
TEL: 01204 497700 FAX: 01204 497776

PROPOSED DEVELOPMENT AT BROCKHALL VILLAGE. DATE : 04-08-05

SCALE : 1:100

PROPOSED LIVE / WORK UNIT TYPE 5 (PLOT 21) DRAWN : K.S.M.

SCHEME DRAWING CHECKED :

0563 : 05 REVISION : B

TYPE 5 : PLOT 21 : LIVING AREA

PROPOSED DEVELOPMENT AT BROCKHALL VILLAGE - LIVE WORK UNITS