





FRONT ELEVATION

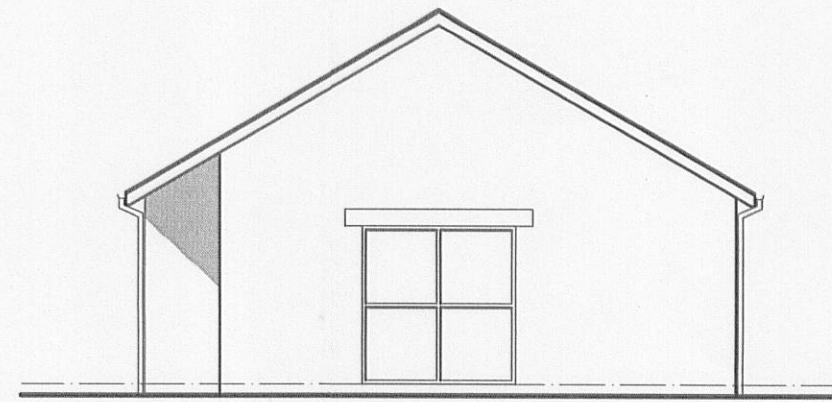


SIDE ELEVATION



REAR ELEVATION

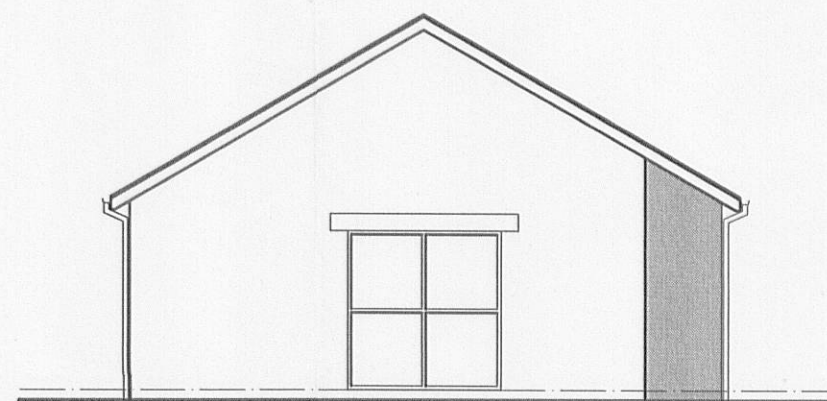

SIDE ELEVATION

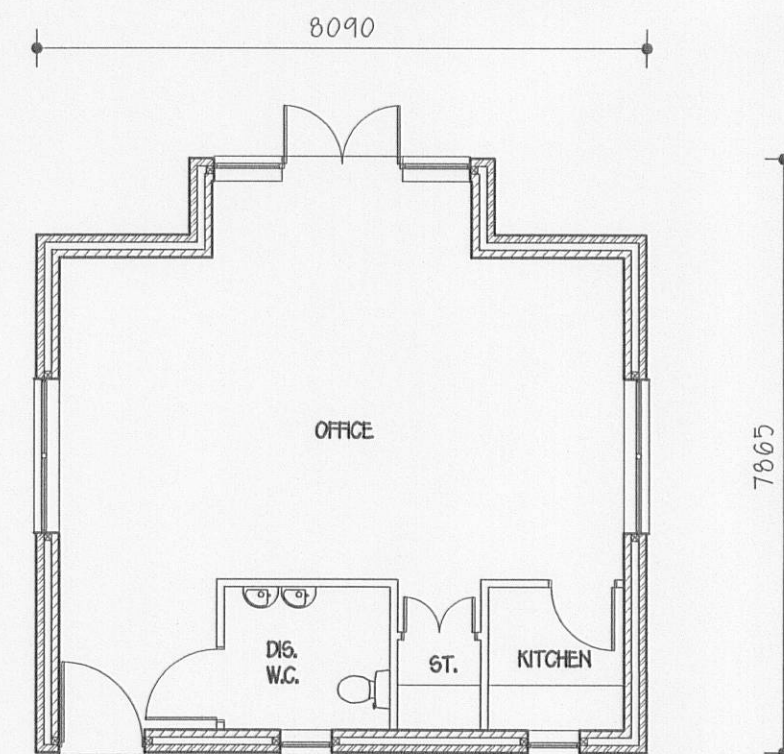

PLAN

NOTES

Copyright in all documents and drawings prepared by the architect and any works executed from these documents and drawings shall, unless otherwise agreed, remain the property of the architect and must not be reproduced by, lent or disclosed to, a third party without the written consent of Good & Tillotson.

DO NOT SCALE OFF THIS DRAWING.

All dimensions to be checked on site and any discrepancies to be referred to the architect before proceeding.

ALL LEVELS TO BE CHECKED ON SITE.

All discrepancies between information shown on the drawings and the information in the specification to be referred to the architect prior to proceeding.

All component sizes and references to be checked prior to ordering of materials.

Positions of existing drain runs to be confirmed prior to proceeding and drains checked as necessary.

All relevant boundary positions to be checked prior to proceeding.

320110597P

A	ADDITIONAL NOTES ADDED, DRAWING UPDATED	INL	DATE
REV	Revision		

GOOD + TILLOTSON LTD
 CHARTERED ARCHITECTS
 2 The Studios, Chorley Old Road, Bolton, BL1 4JU
 TEL: 01204 497700 FAX: 01204 497776

PROPOSED DEVELOPMENT AT BROCKHALL VILLAGE DATE : 11.08.05

SCALE : 1:100

PROPOSED LIVE / WORK HOUSE TYPE 5 (PLOT 21) DRAWN : K.S.M.

SCHEME DRAWING CHECKED :

0563 : 06 REVISION : A

TYPE 5 : PLOT 21 : WORK AREA

PROPOSED DEVELOPMENT AT BROCKHALL VILLAGE - LIVE WORK UNITS