


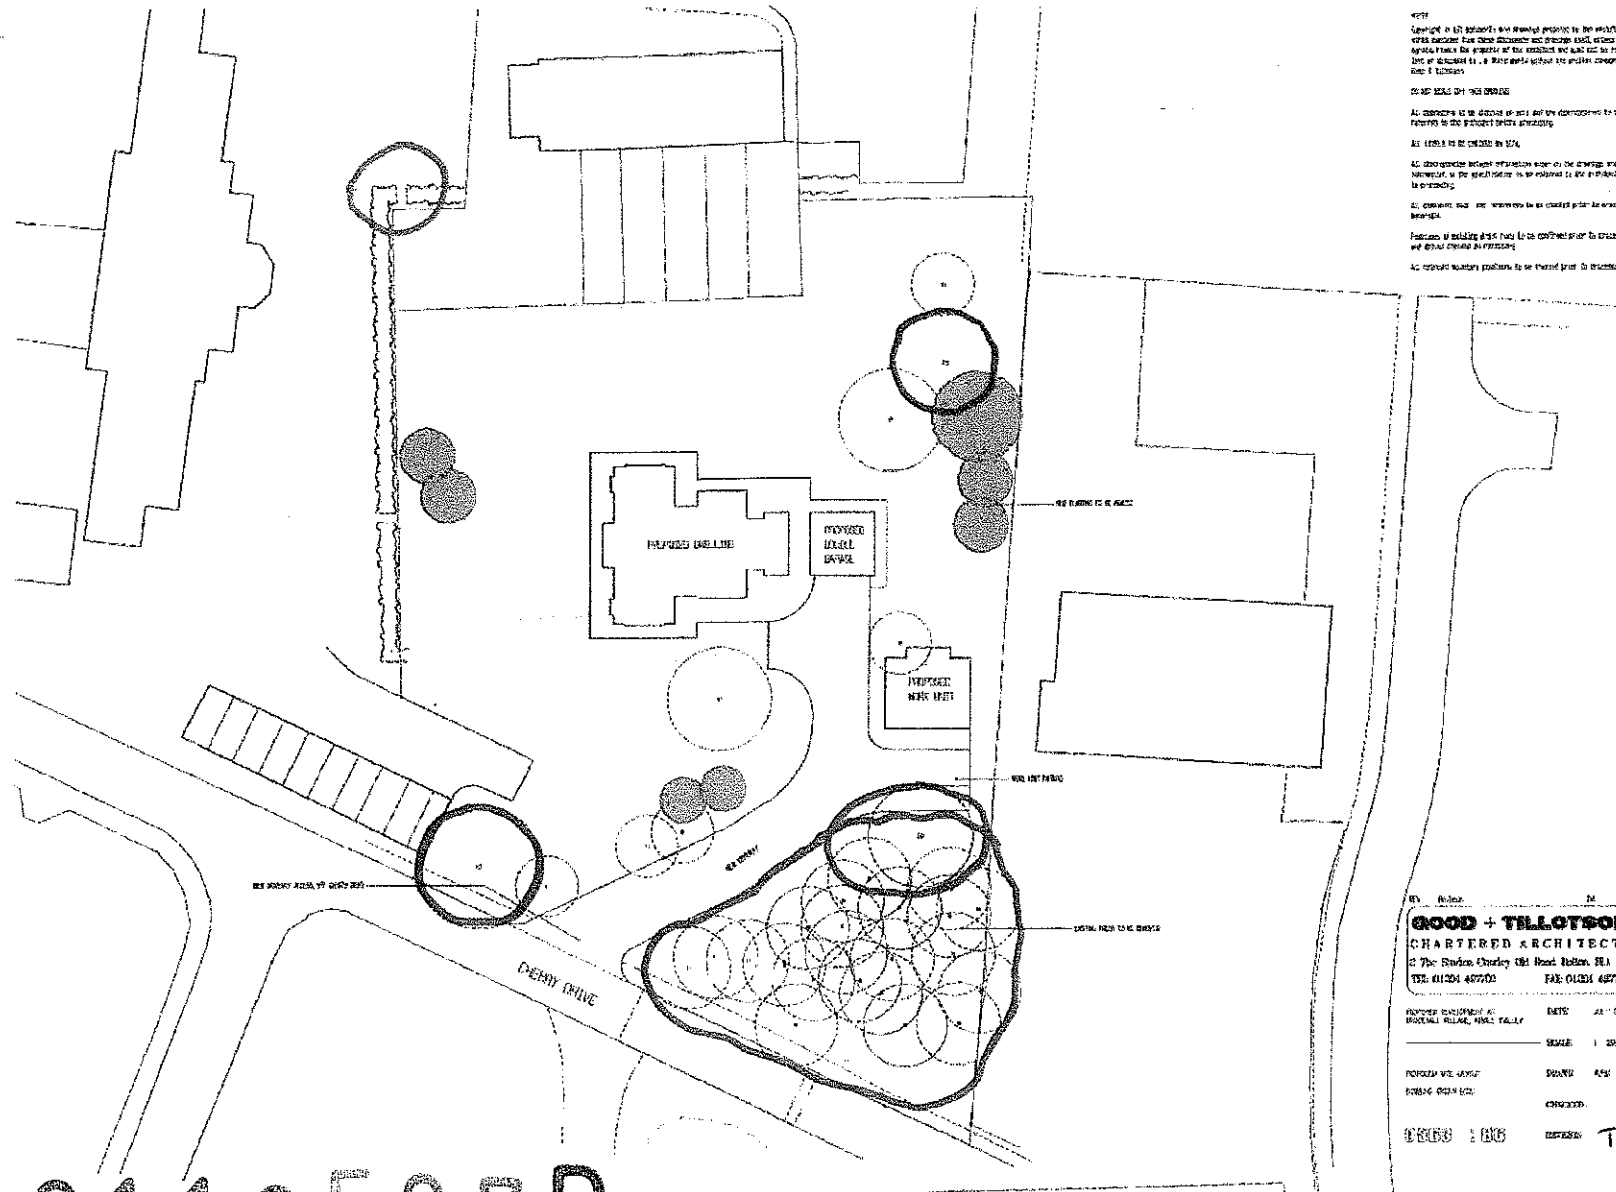

NOTES

1. The site plan is a preliminary drawing and is not to be used for construction purposes. It is intended to show the general layout of the proposed development and to provide a basis for discussion with the planning authorities.

2. The site plan is not to be used for construction purposes. It is intended to show the general layout of the proposed development and to provide a basis for discussion with the planning authorities.

BY: [Signature] DATE: [Date]

GOOD + TILLOTSON
 CHARTERED ARCHITECTS
 2 The Pavilion, Chichester, West Sussex, PO19 1AB
 TEL: 01243 407700 FAX: 01243 407700

PROJECT: [Project Name] DATE: [Date]
 SCALE: 1:200 & A
 DRAWN BY: [Name] CHECKED BY: [Name]
 DESIGNED BY: [Name] DATE: [Date]
 TITLED: [Title] REFERENCE: TREES

320110597P

AMENDED PLANS RECEIVED

DATE 21/10/11