



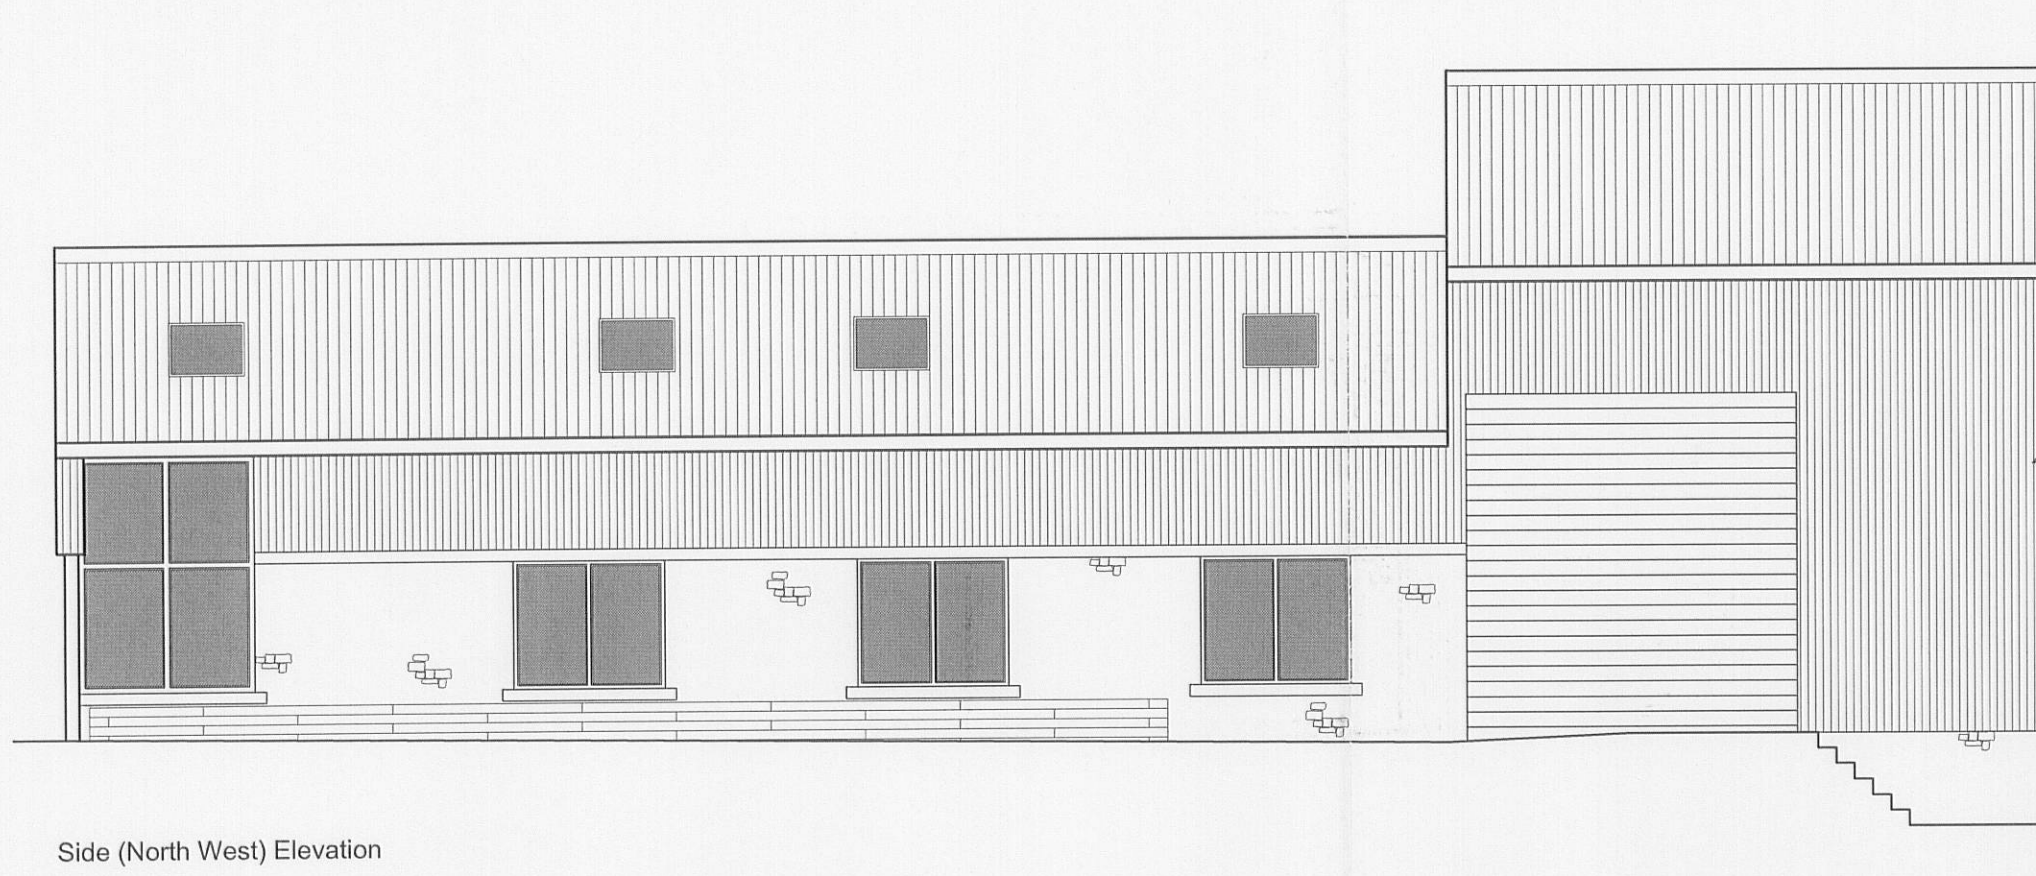


Side (North West) Elevation

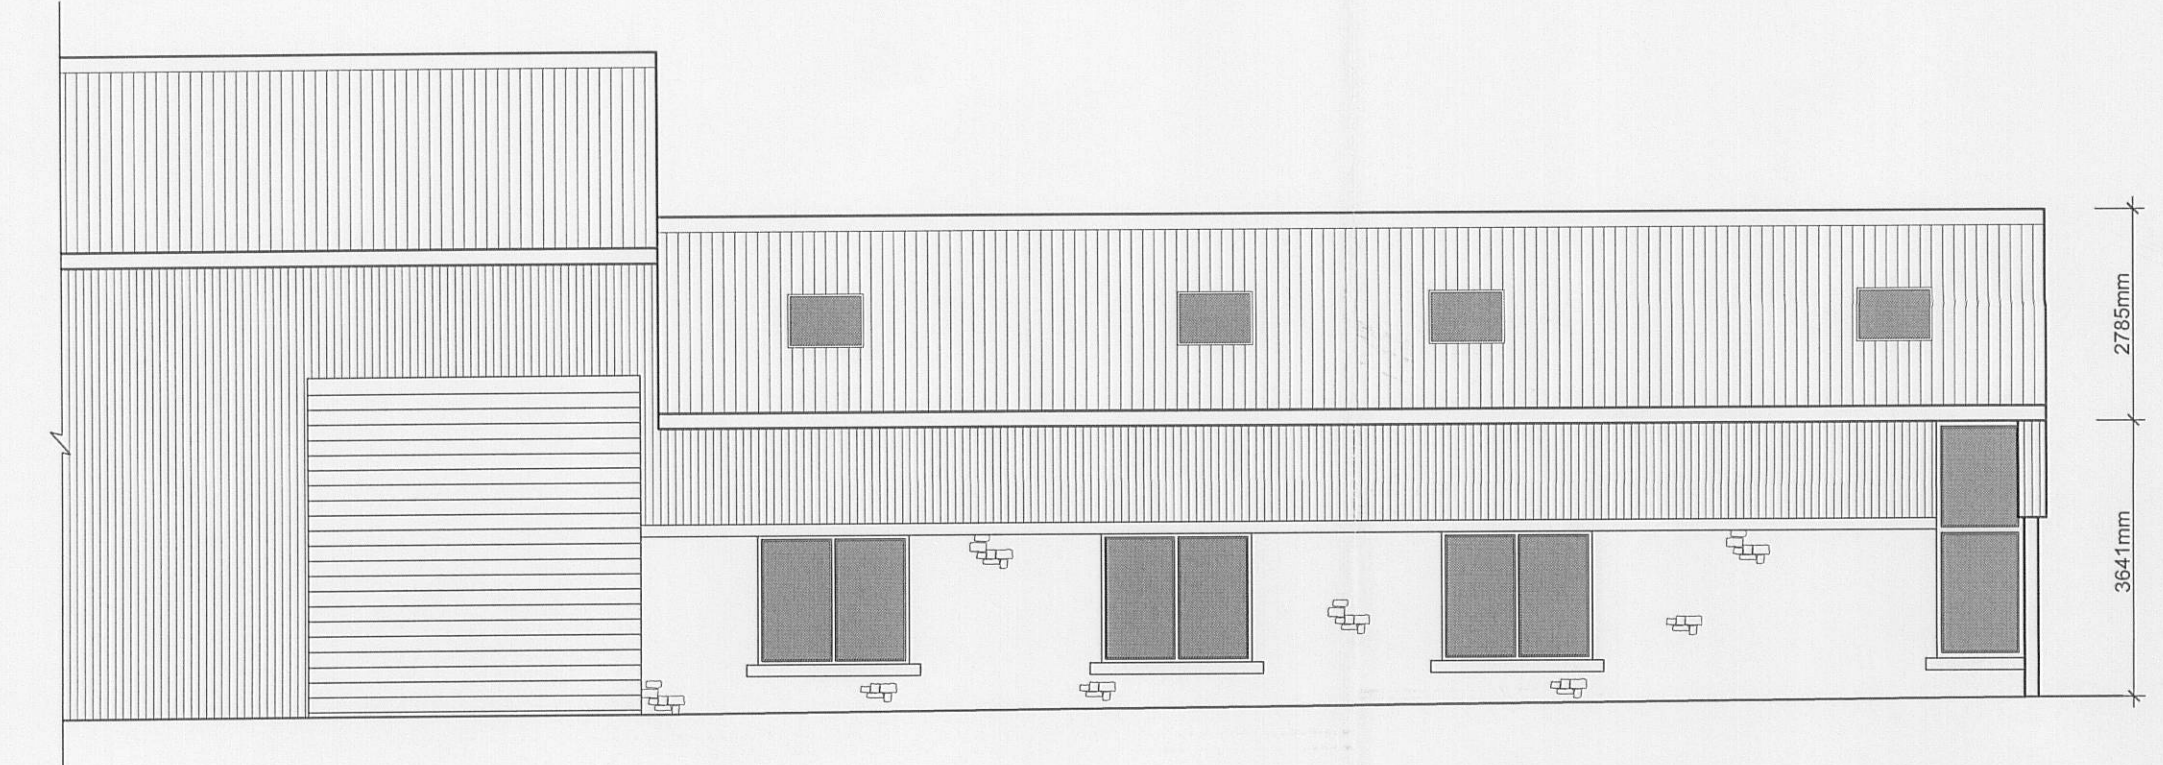

Side (South East) Elevation




Front (North East) Elevation

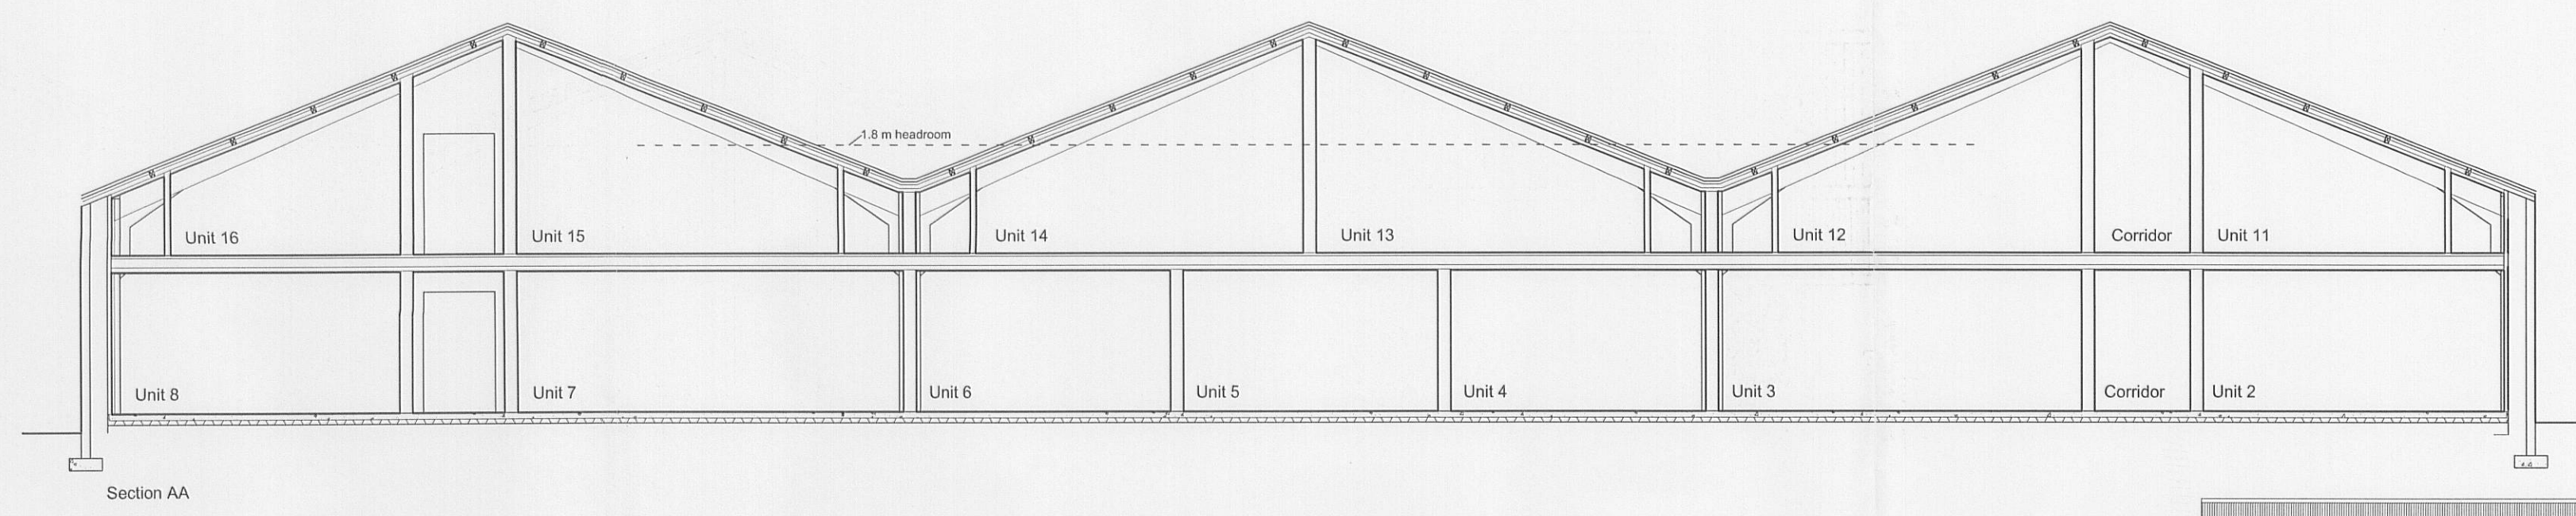


Section AA

Accommodation Schedule


Unit 1	78.1m ²	840ft ²
Unit 2	26.7m ²	287ft ²
Unit 3	39.5m ²	425ft ²
Unit 4	27.6m ²	297ft ²
Unit 5	27.6m ²	297ft ²
Unit 6	27.6m ²	297ft ²
Unit 7	41.9m ²	451ft ²
Unit 8	20.6m ²	221ft ²
Unit 9	73.1m ²	786ft ²
Unit 10	52.4m ²	564ft ²
Unit 11	21.8m ²	234ft ²
Unit 12	33m ²	355ft ²
Unit 13	35.6m ²	383ft ²
Unit 14	35.6m ²	383ft ²
Unit 15	34.8m ²	374ft ²
Unit 16	30.2m ²	325ft ²
Unit 17	64.2m ²	691ft ²
Total:-	670.3m ²	7215ft ²

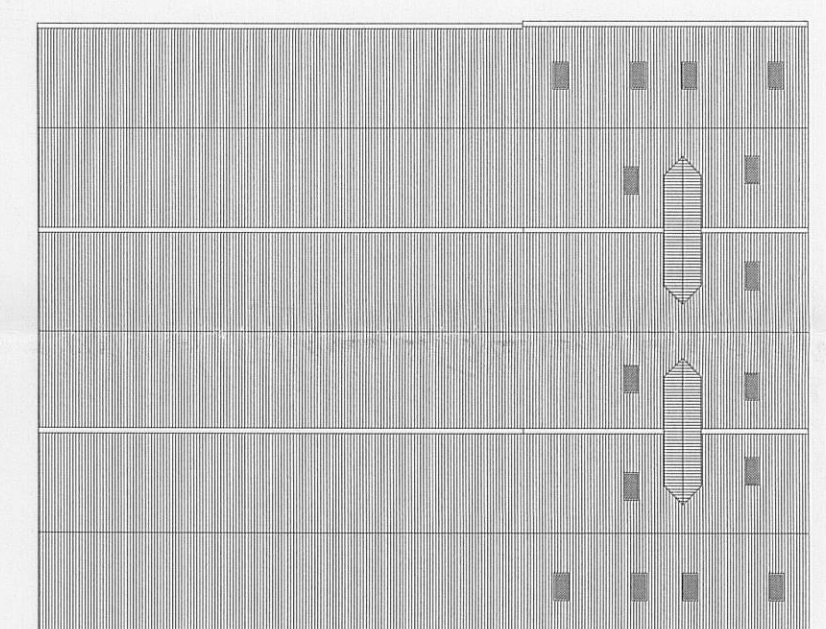

Roof Plan 1:500

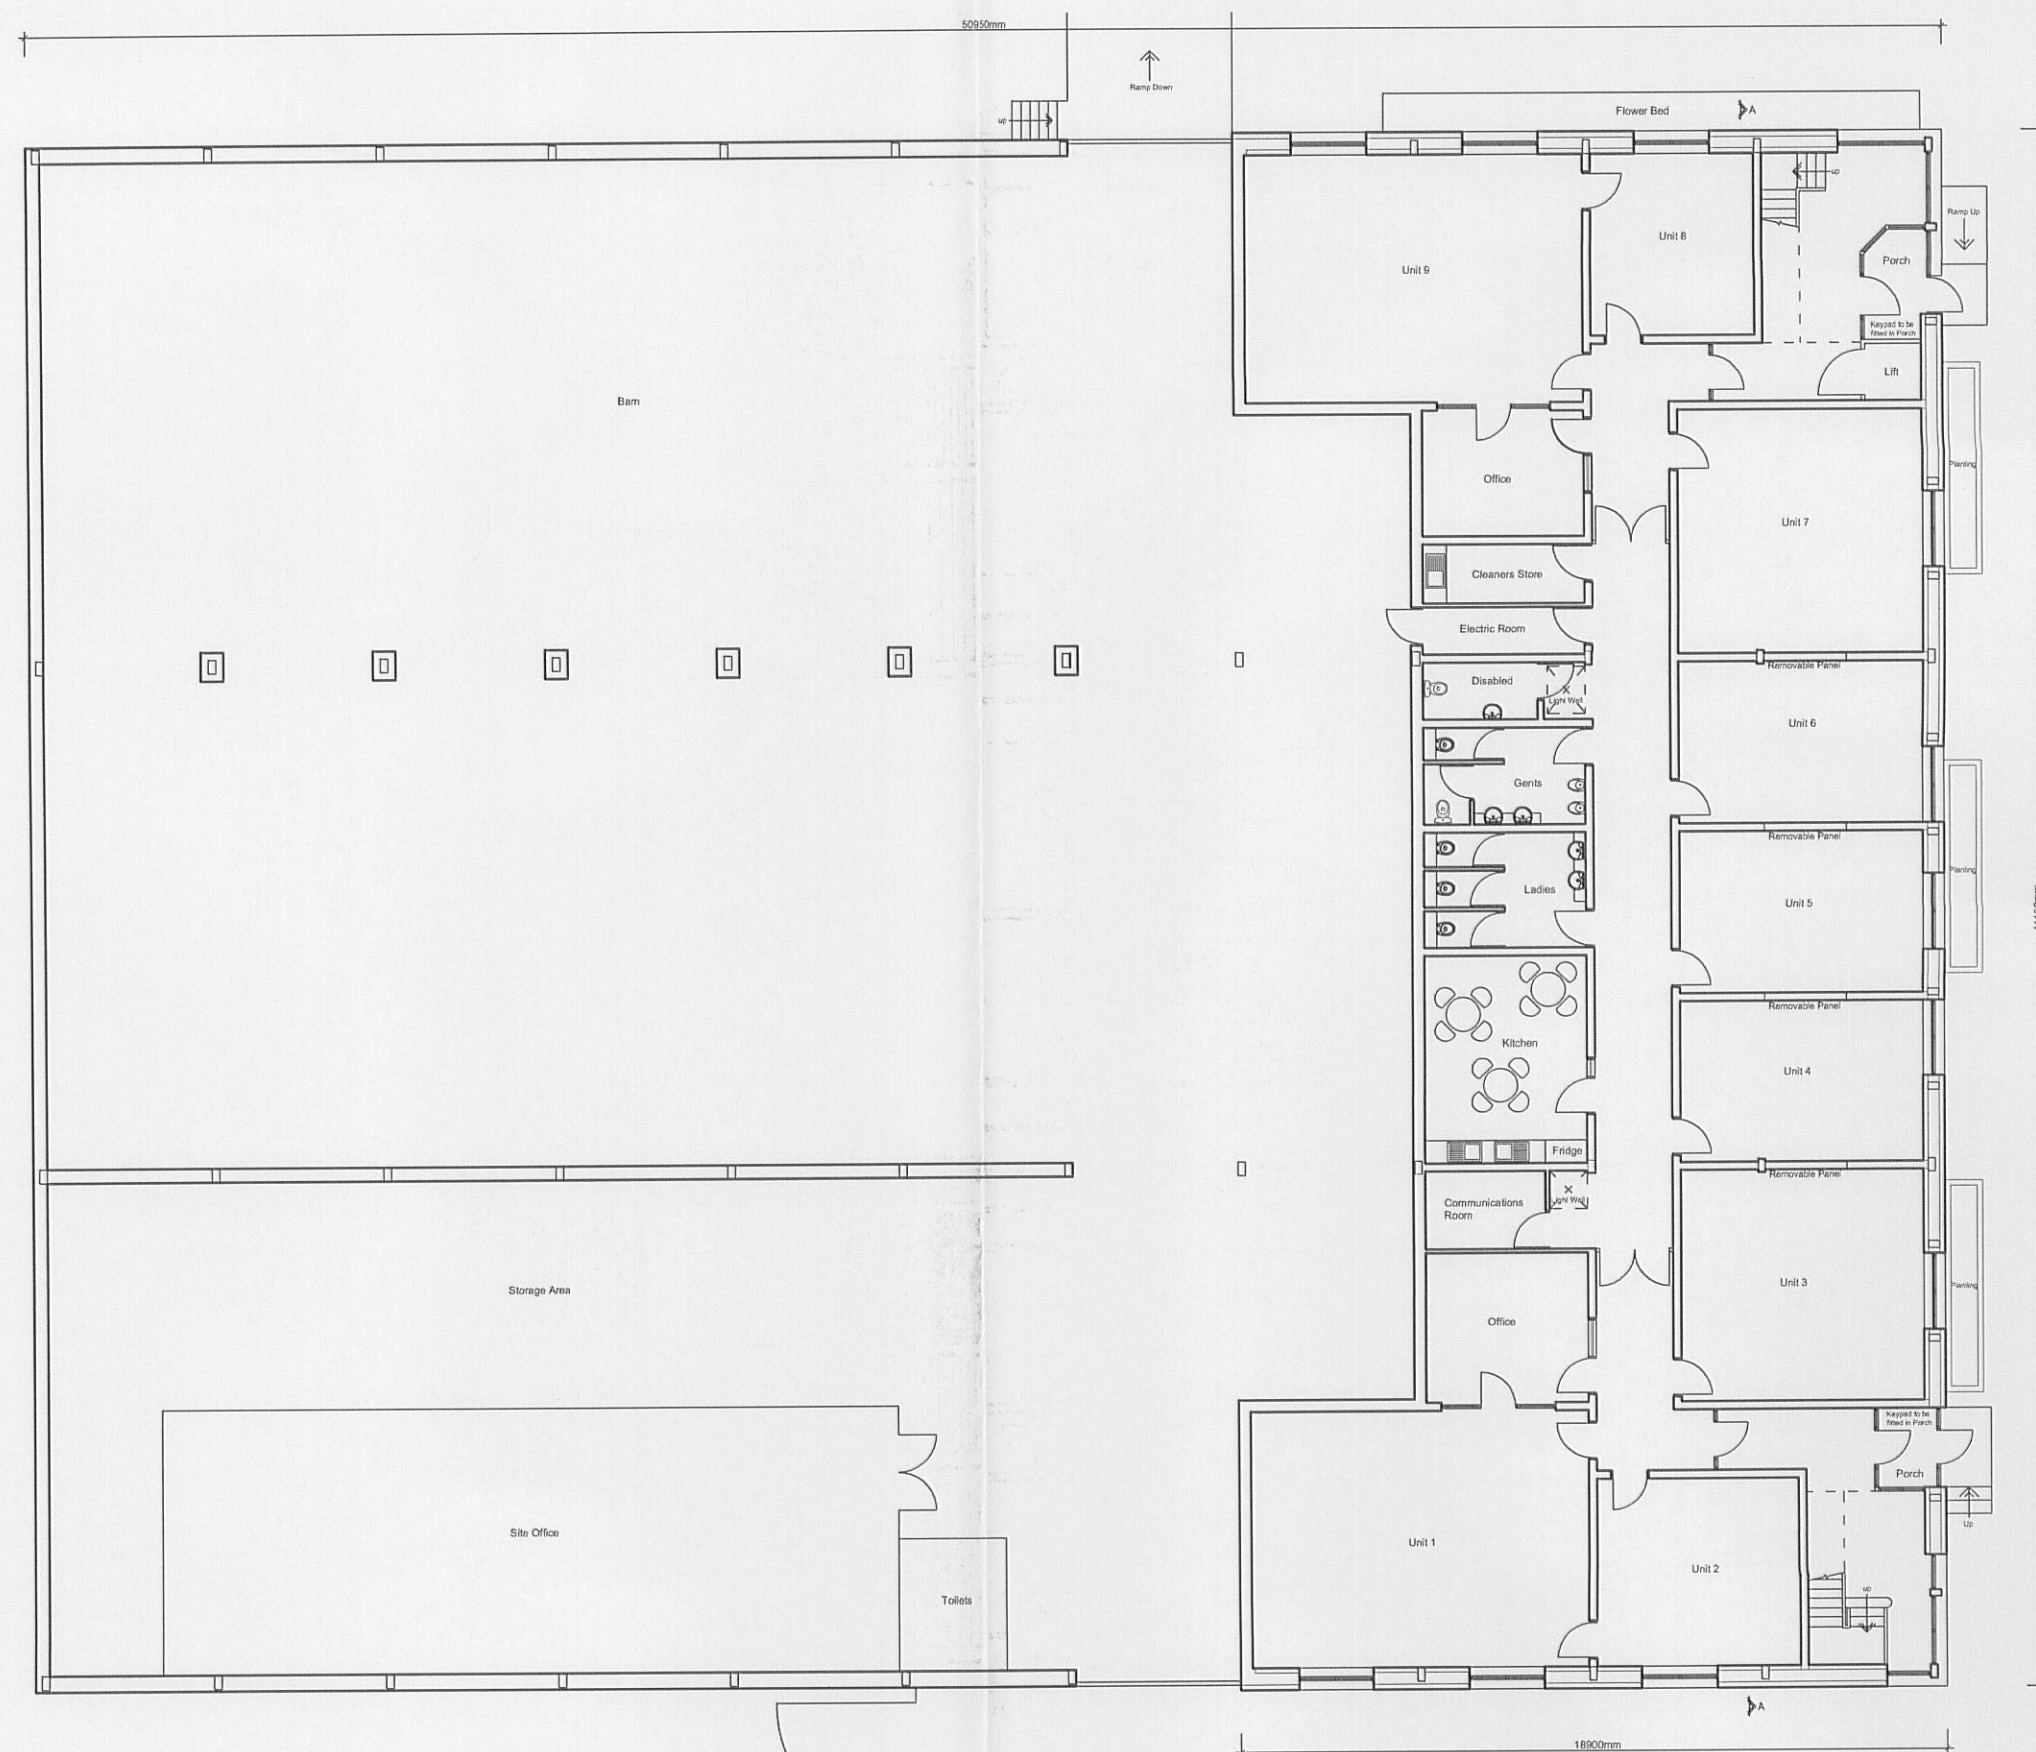

Ground Floor Plan

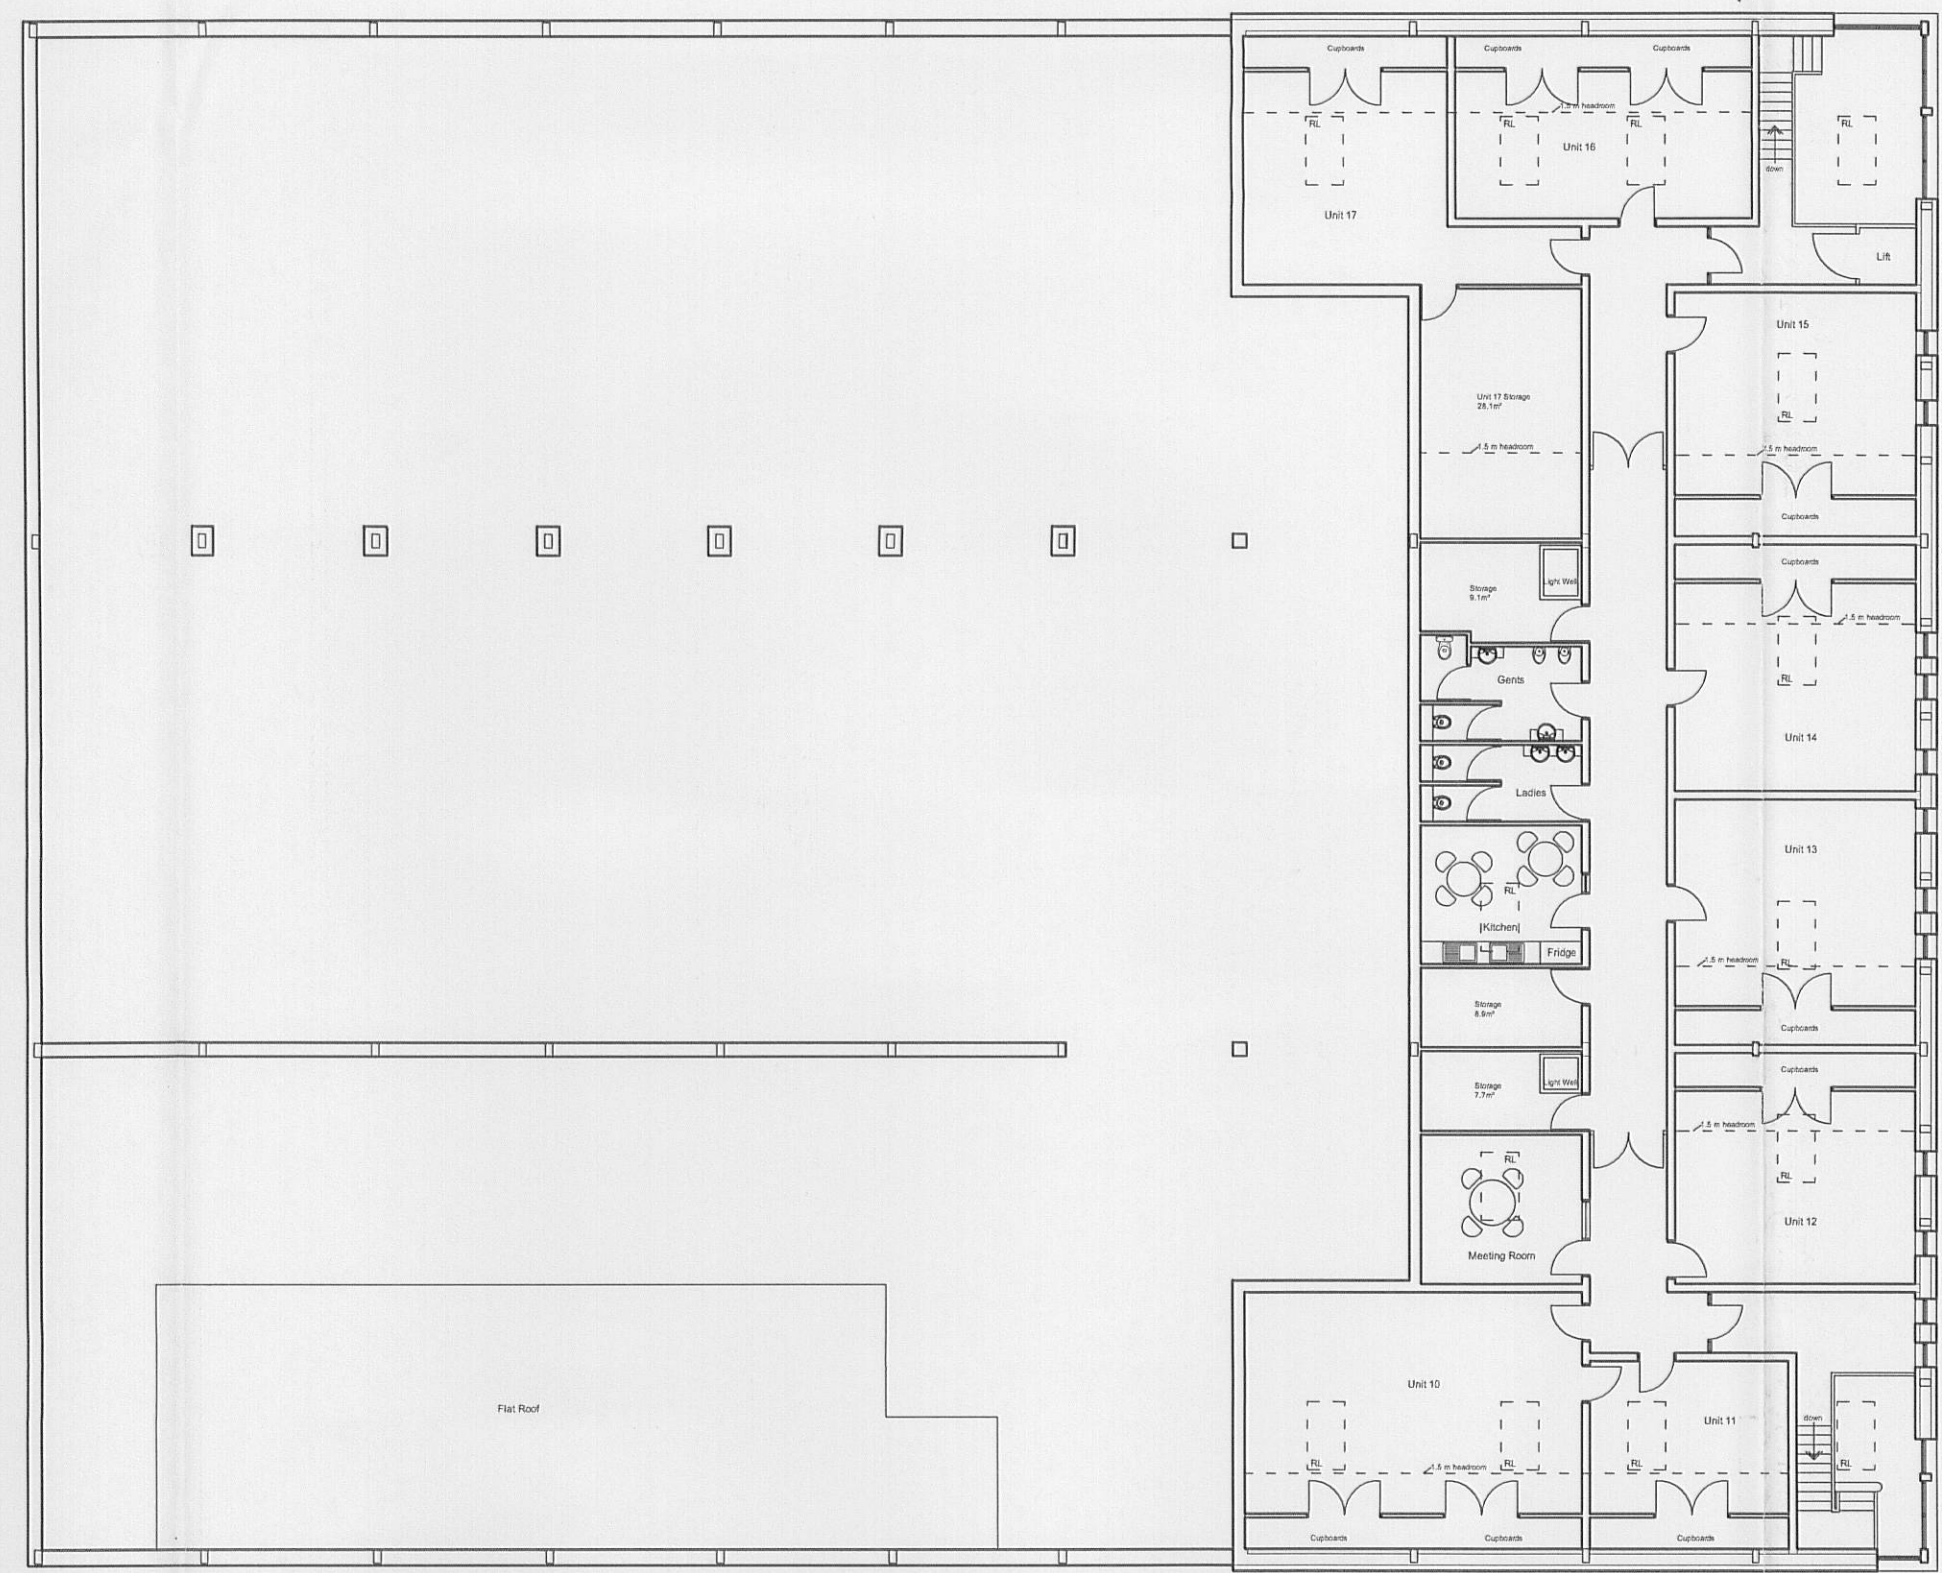

First Floor Plan

REV H - Unit 17 altered as requested by client. 09/06/11 LFG
REV G - Units 1, 2, 9, 11, 13 and 14, section, elevation and accommodation schedule altered as requested by client. 27/05/11 LFG
REV F - Unit numbers altered. 26/05/11 LFG

REV E - Plans and accommodation schedule amended as requested by client. 26/05/11 LFG
REV D - Window openings altered to accommodate retaining the wind braces, North East elevation altered to match. Roof plan added. 18/05/11 LFG
REV C - Plan, section and elevations altered as requested by client. 09/05/11 LFG
REV B - Plan altered. 17/03/11 LFG
REV A - Altered as requested by client. 15/03/11 LFG

Client
Mr C Mustoe

Job Title
Proposed Development of Barn at Salesbury Hall Farm
Salesbury Hall Road
Ribchester
PR3 3XU

320110608 P

Drawing Title
Proposed Plans and Elevations

Scale
1:200/1:100@A1

Date
Feb 2011

Drawn
LFG

spa
SUNDERLAND PEACOCK & ASSOCIATES LTD.
HAZEL MERE, PIMLICO ROAD, CLITHEROE
LANCASHIRE, BB7 3AD
T 01200 423178 F 01200 427328
E info@sunderlandpeacock.com
www.sunderlandpeacock.com

3955 - 12 H