


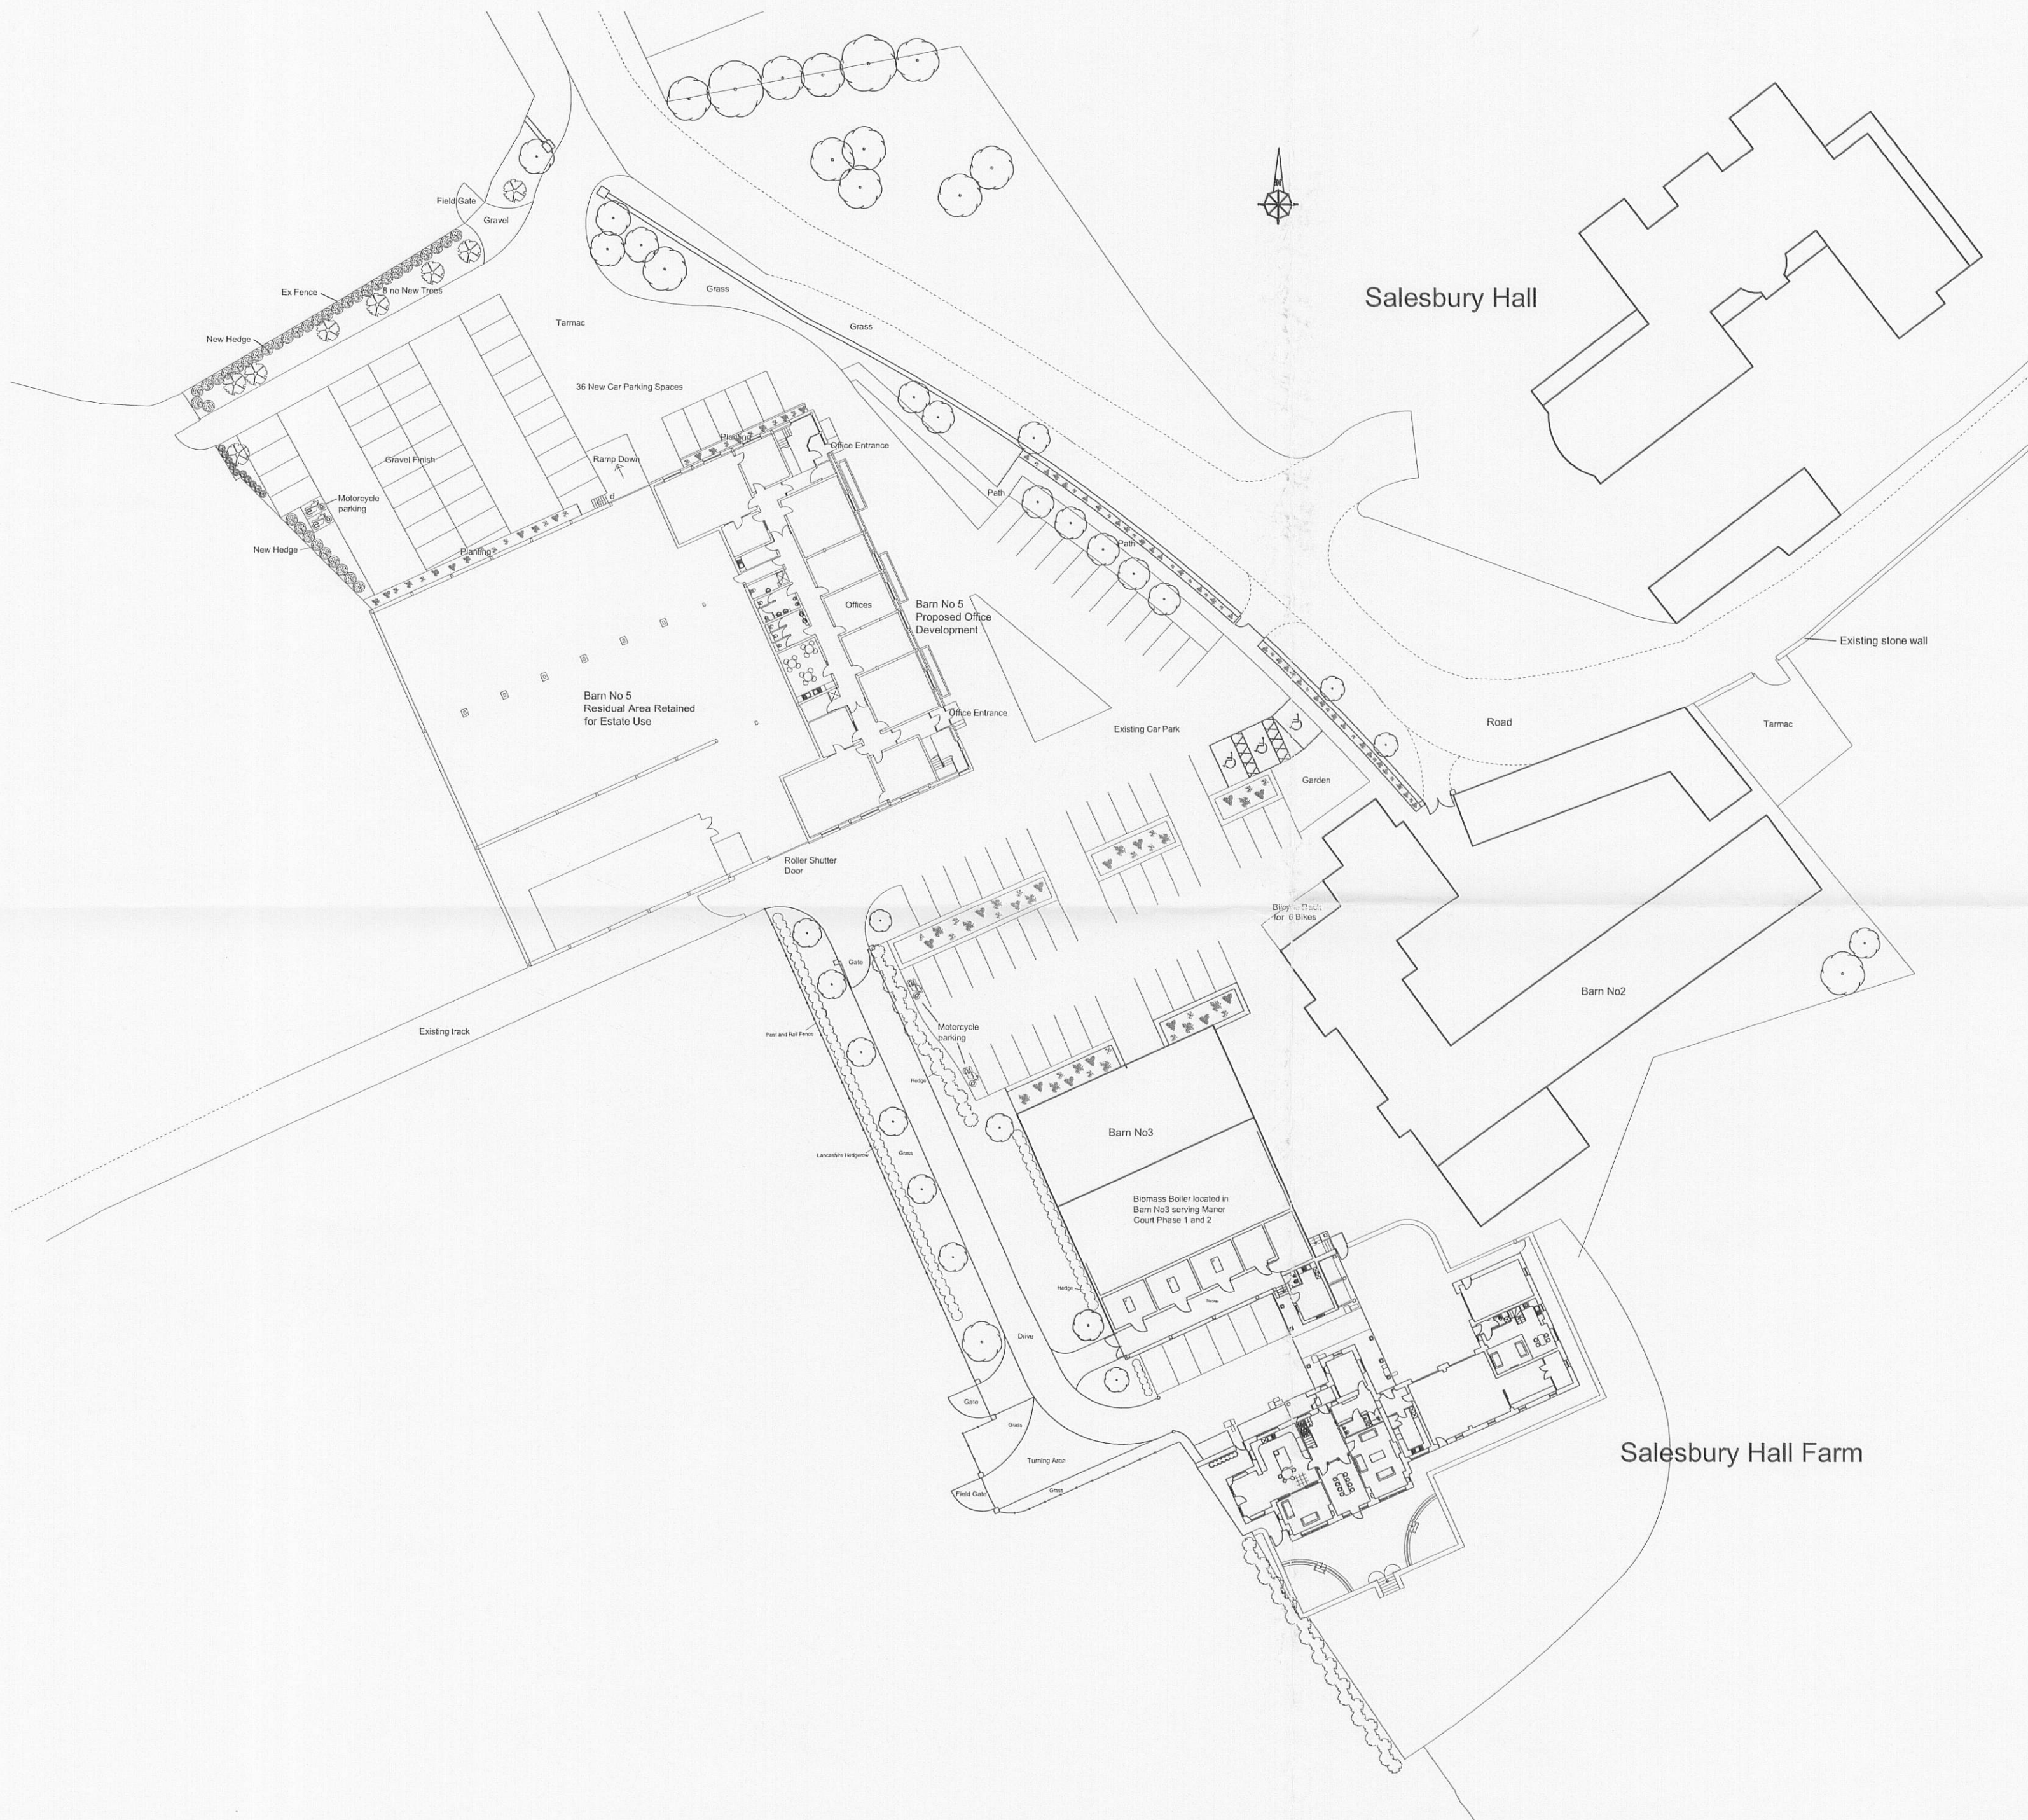

REV G - Motorcycle and Bicycle parking added.
17/06/11 LFG
REV F - Office layout amended as requested by client.
13/06/11 LFG
REV E - Boundary between field and new car parking
area to North of the site amended. 11/05/11 LFG
REV D - Office plan and car parking layout altered.
09/05/11 LFG
REV C - Plan altered. 17/03/11 LFG
REV B - Office layout added to Barn No 5. 16/03/11 LFG
REV A - Barn 3 and Salesbury Hall Farm added.
10/03/11 LFG

Client
Mr C Mustoe

Job Title
Proposed Development of Barn at
Salesbury Hall Farm
Salesbury Hall Road
Ribchester
PR3 3XU

320110608P

Drawing Title
Proposed Site Plan

Scale 1:500 @ A2	Date Feb 2011	Drawn LFG
---------------------	------------------	--------------

spa
ARCHITECTS
SUNDERLAND PEACOCK & ASSOCIATES LTD.
HAZELMERE, FIMLICO ROAD, CLITHEROE
LANCASHIRE, BB7 2AG
T 01200 423178 F 01200 427328
E info@sunderlandpeacock.com
www.sunderlandpeacock.com



3955 - 13_G