

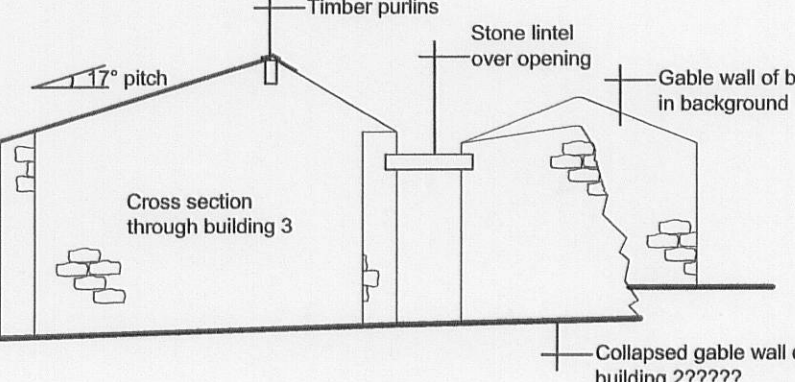
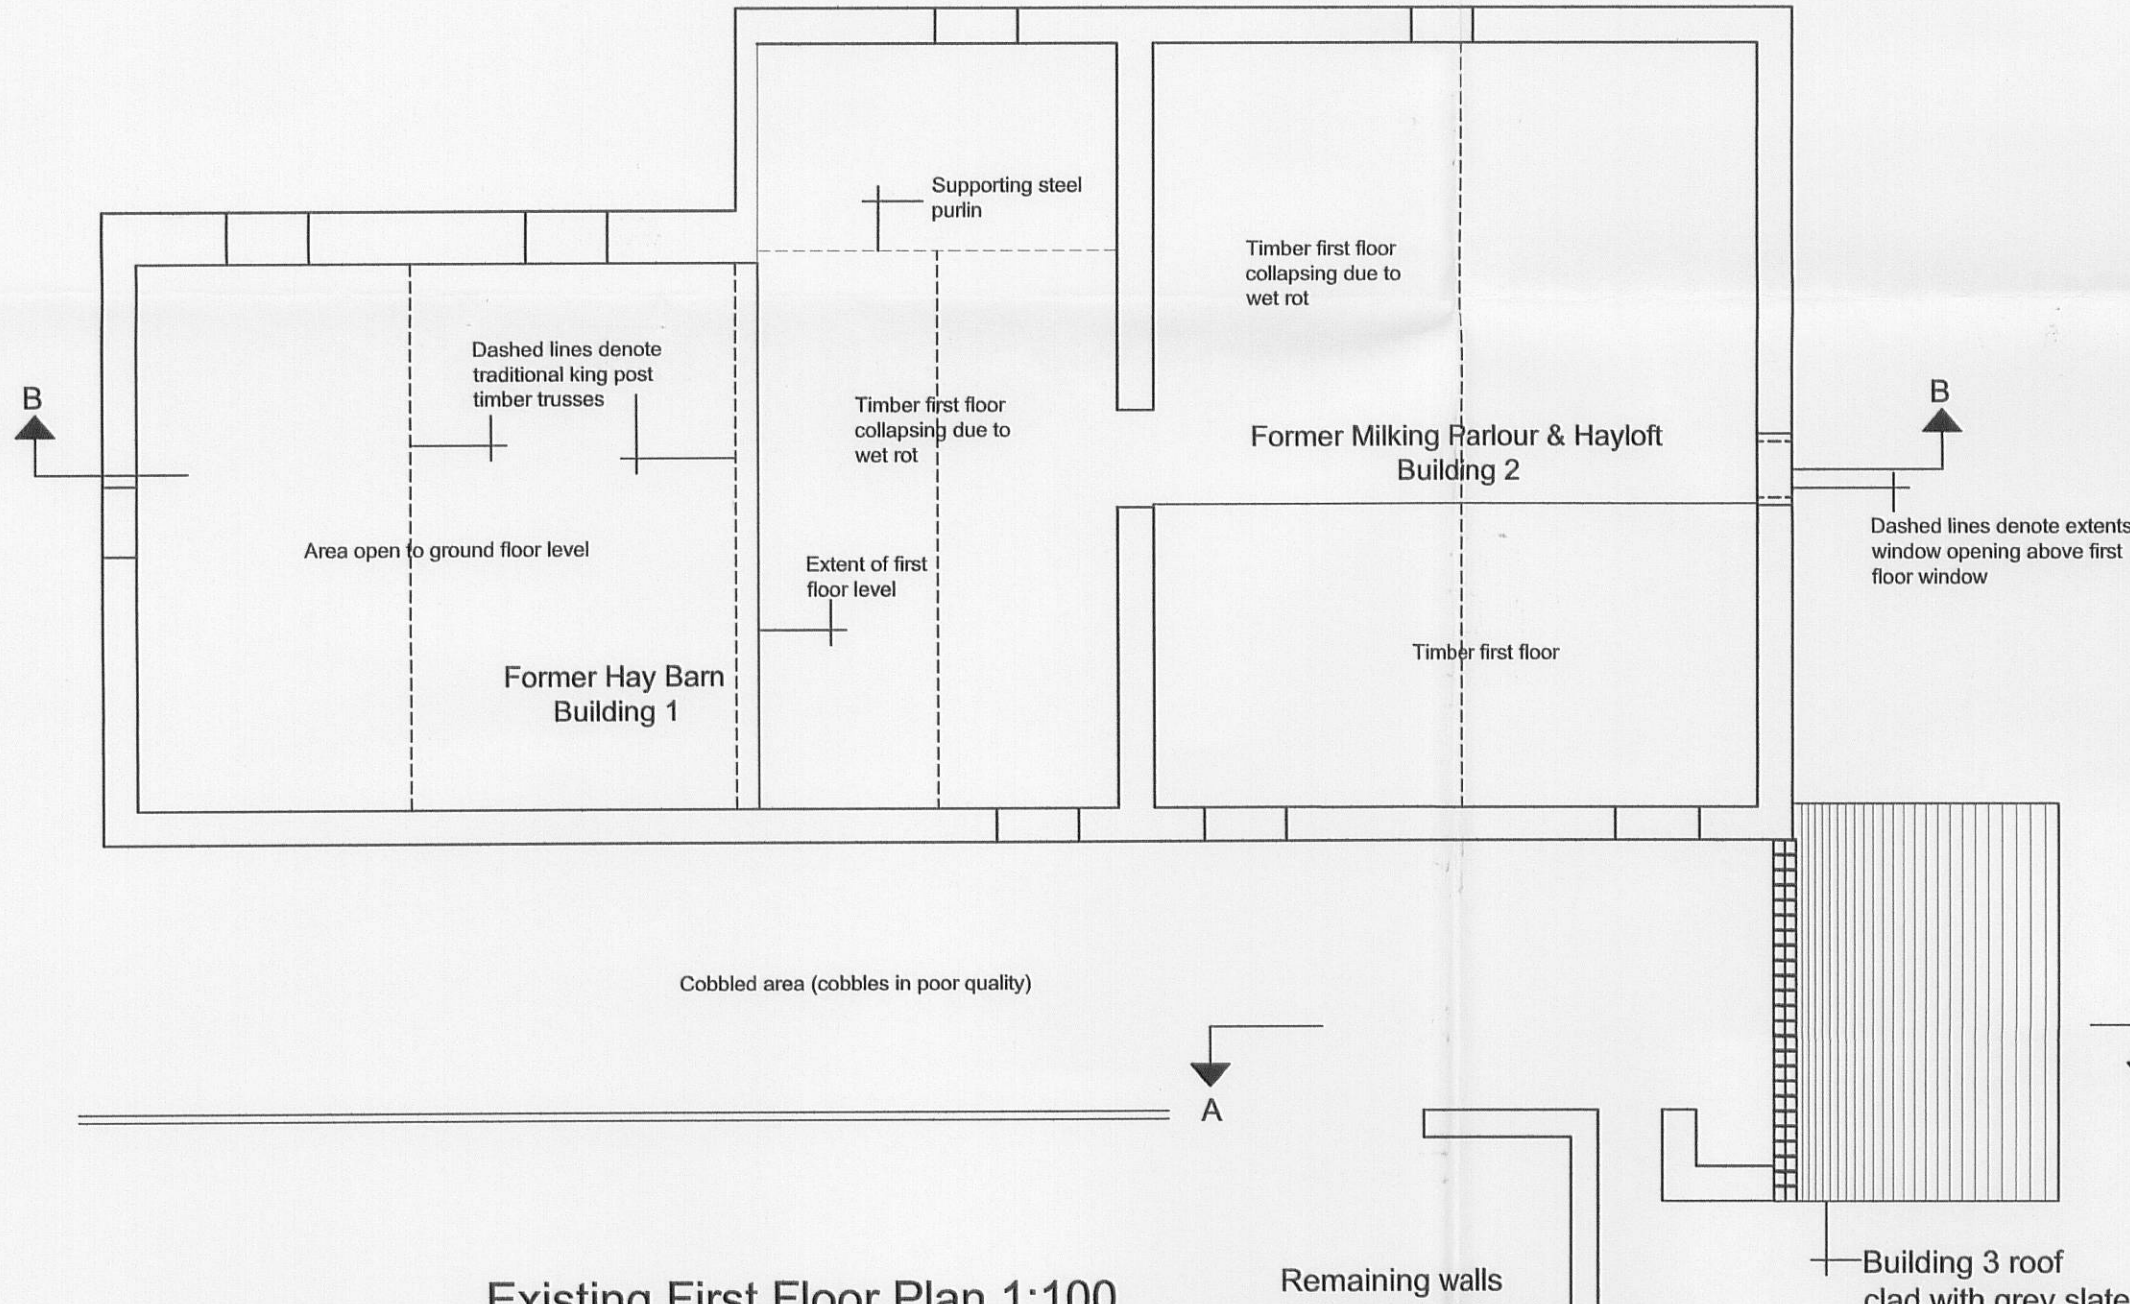



Proposed Barn Conversion at Hubbersty Fold Farm, Commons Lane, Balderstone, Blackburn, BB2 7LL~

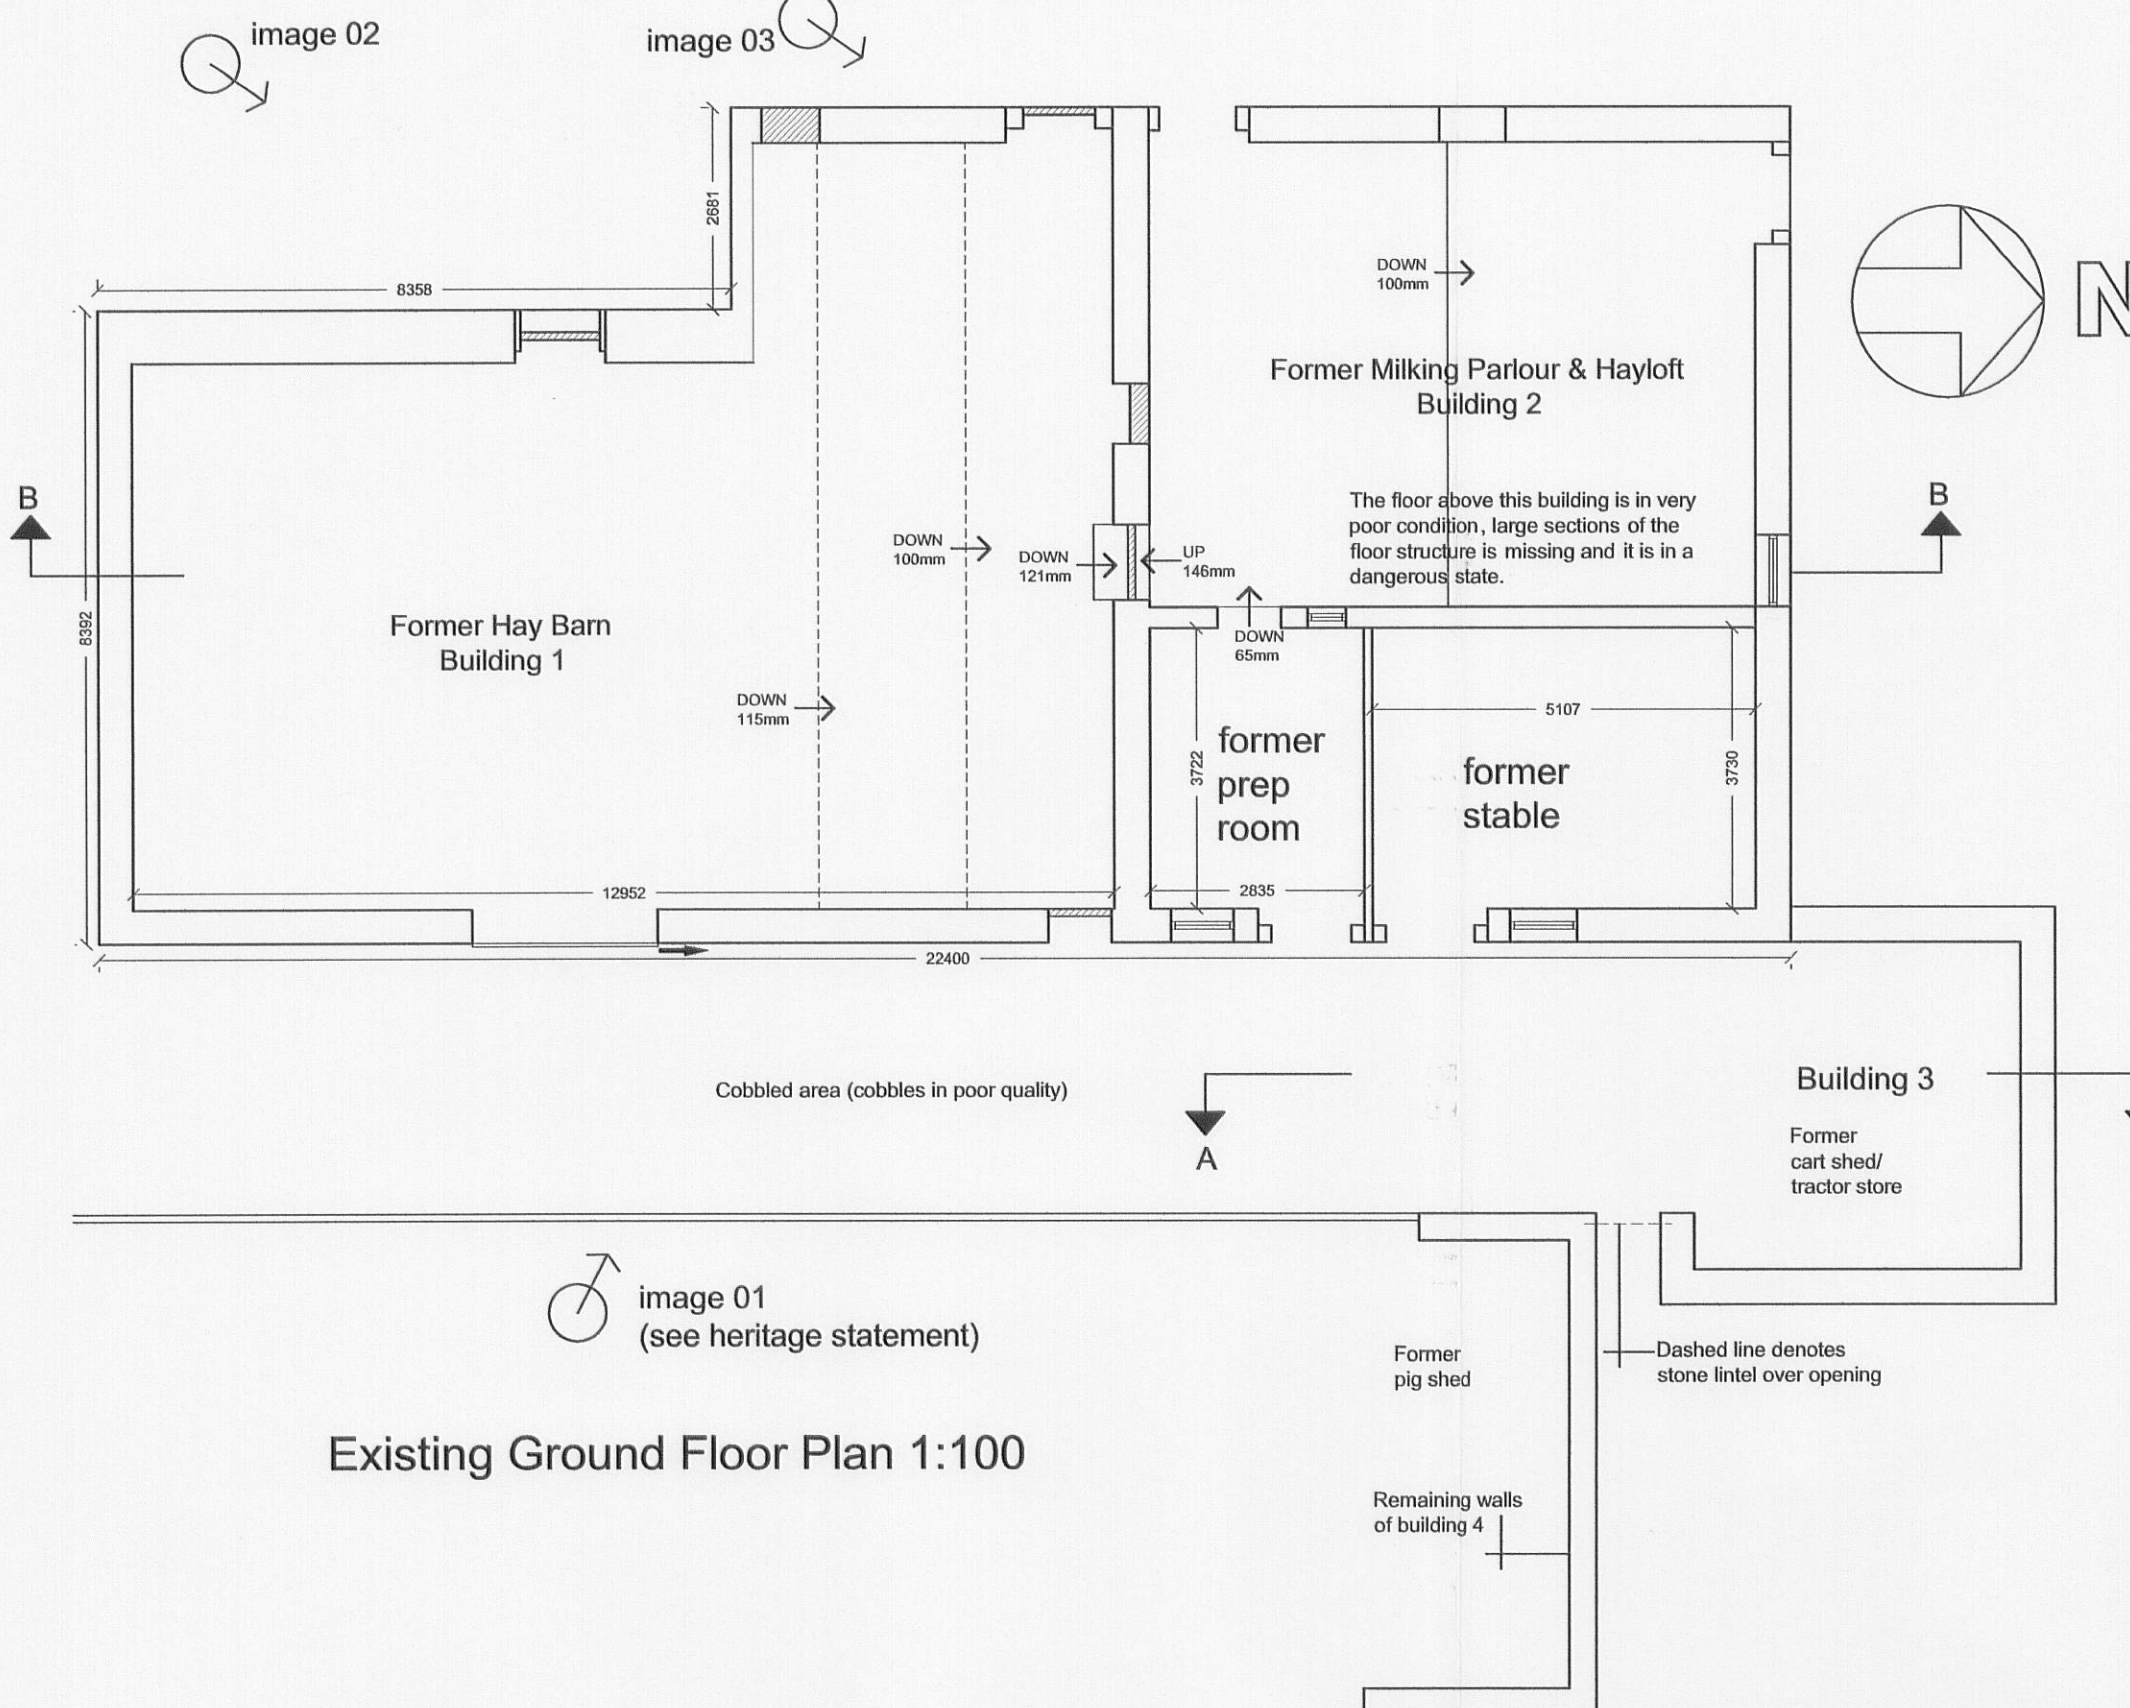


Existing Cross Section A-A 1:100

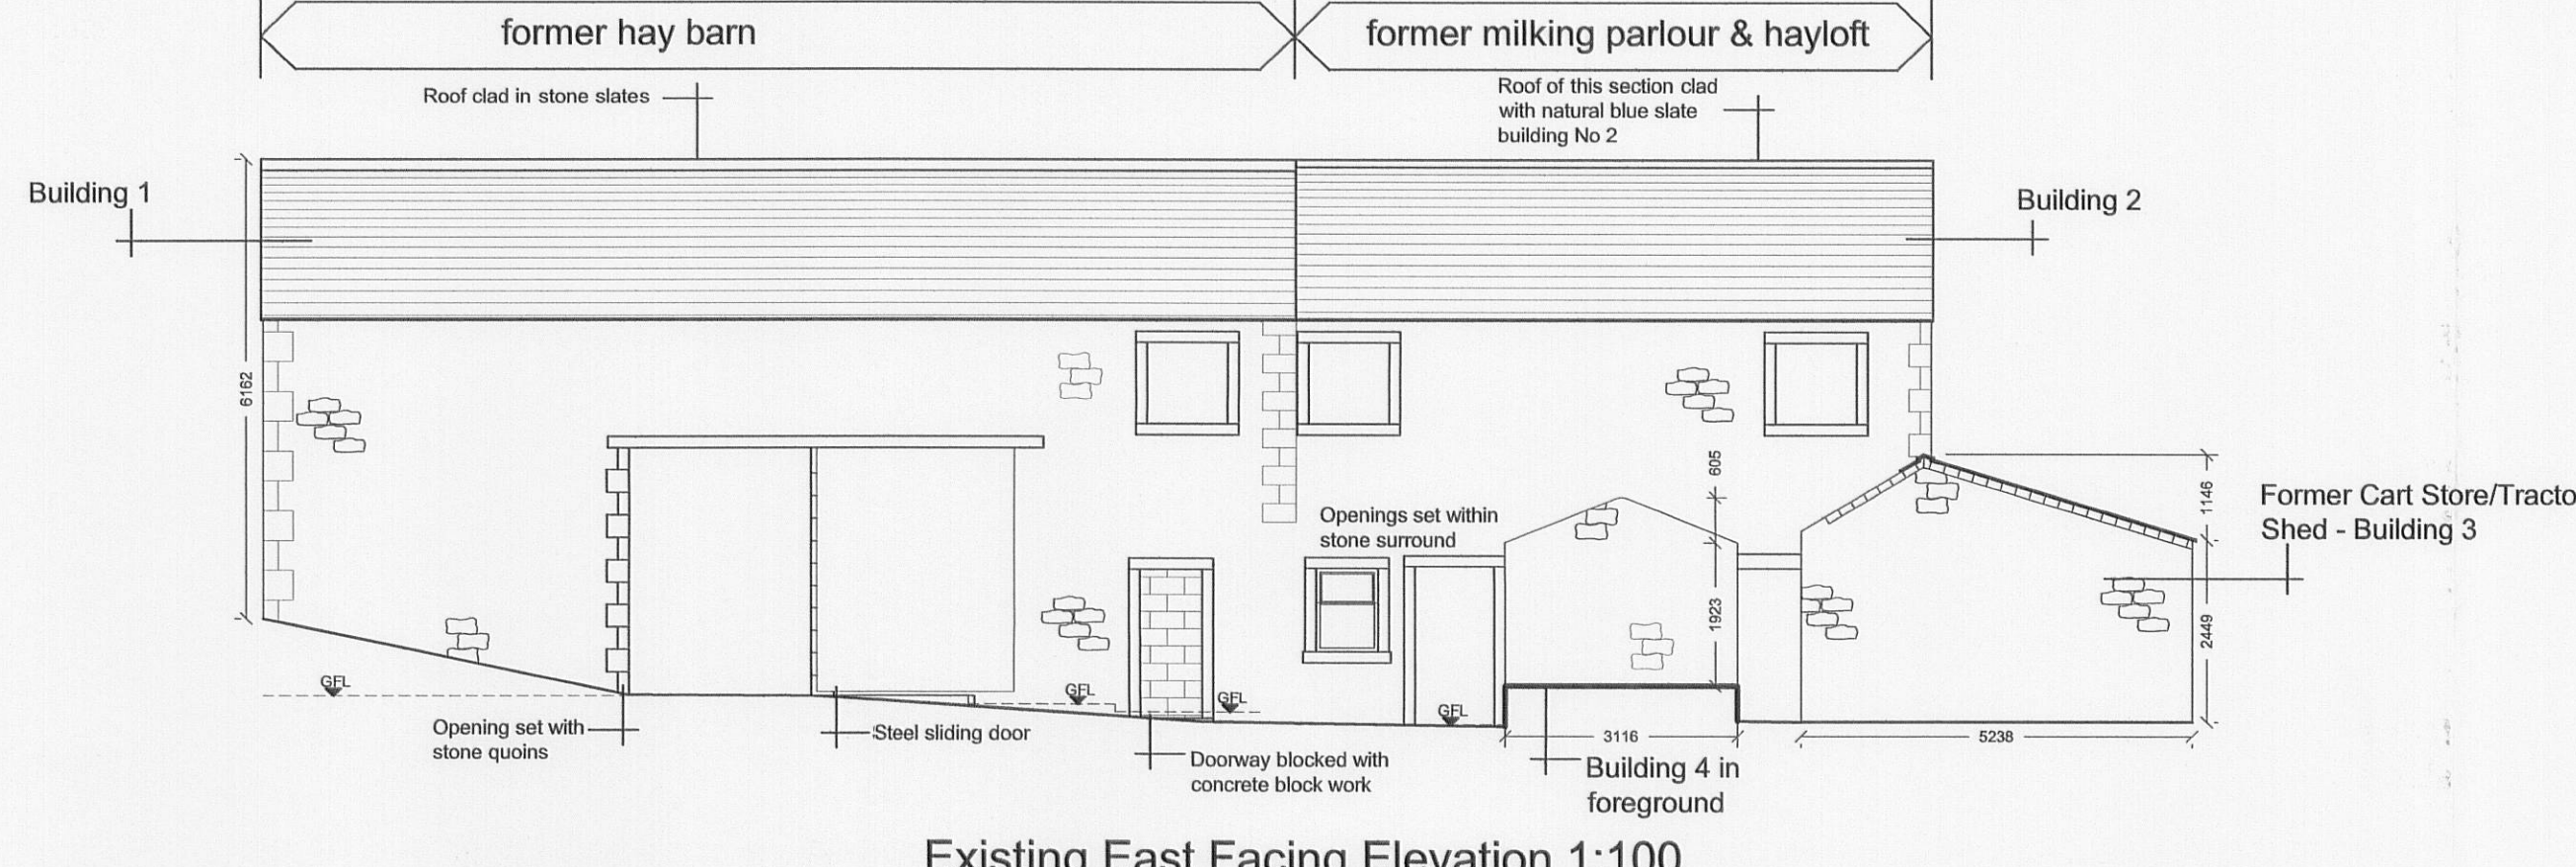


Existing East Facing Elevation 1:10

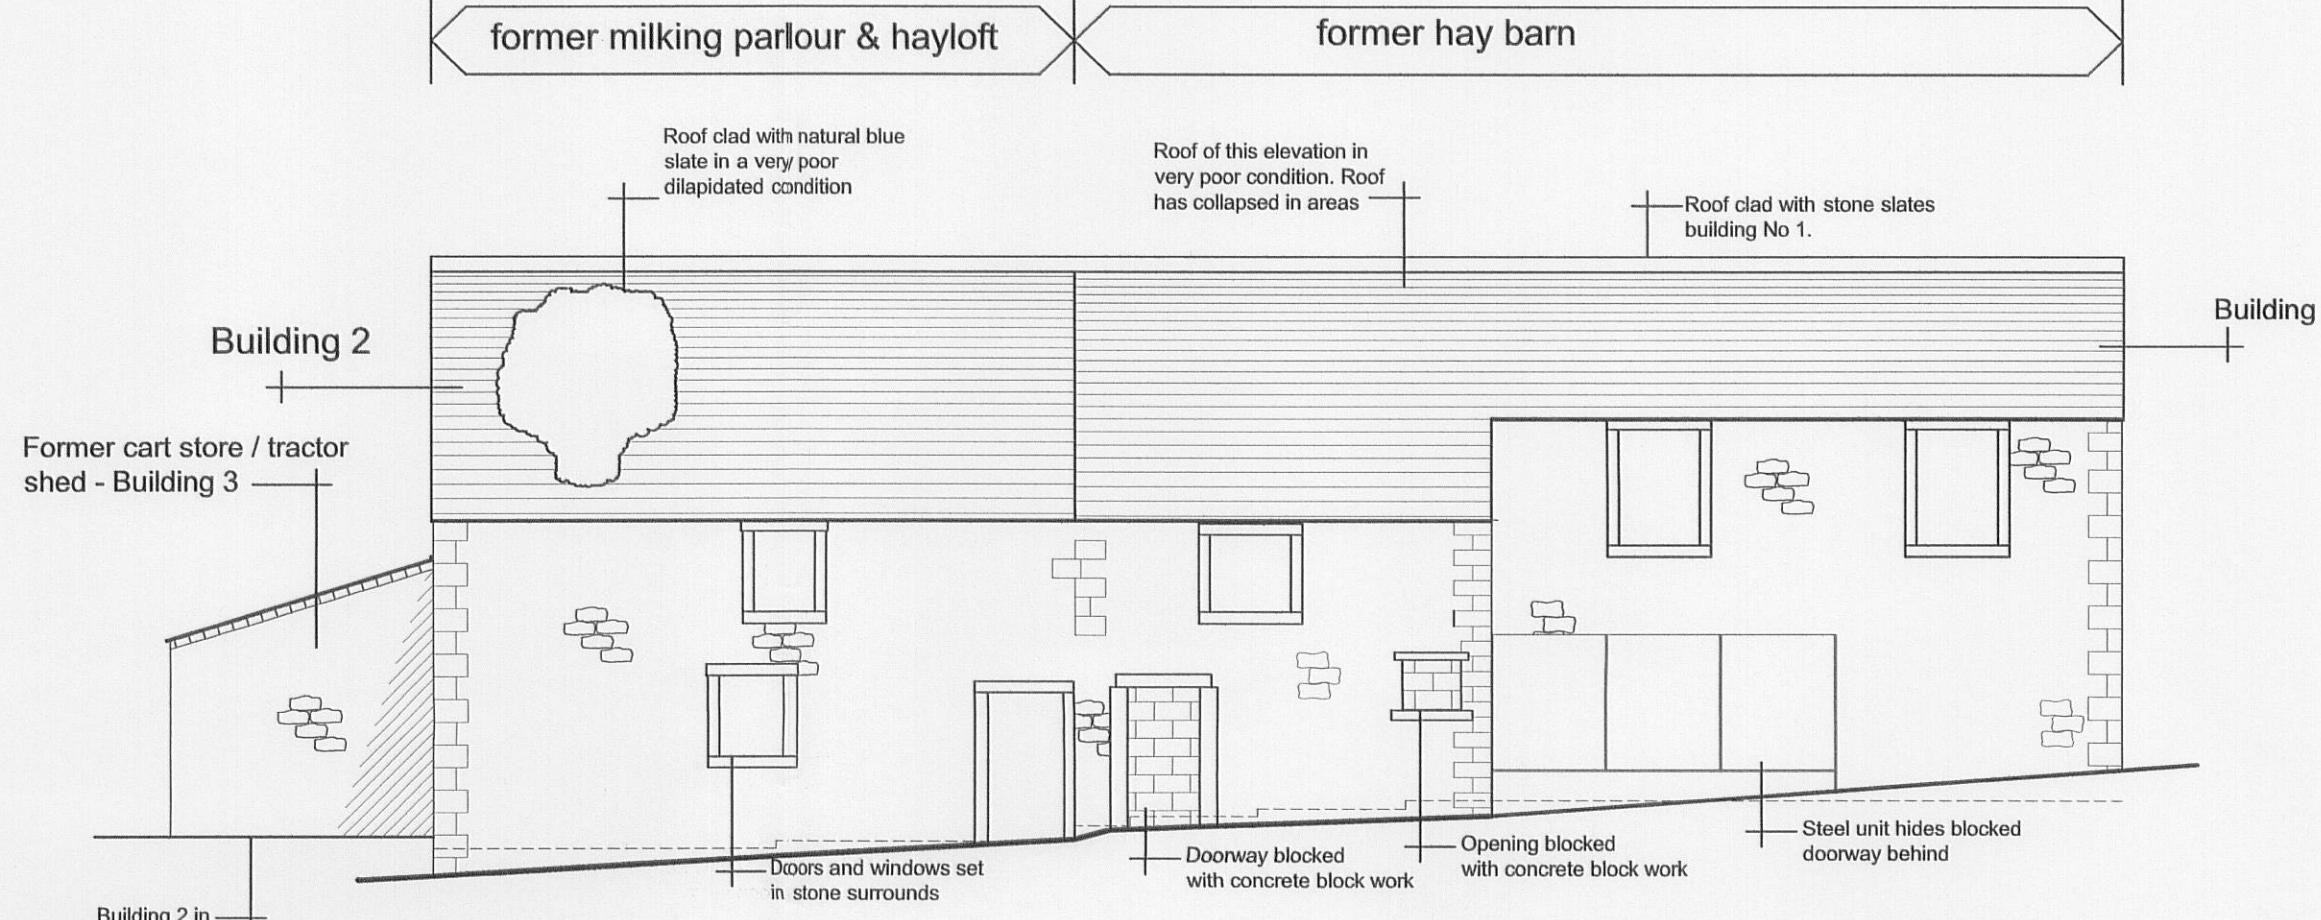


Existing West Facing Elevation 1:100

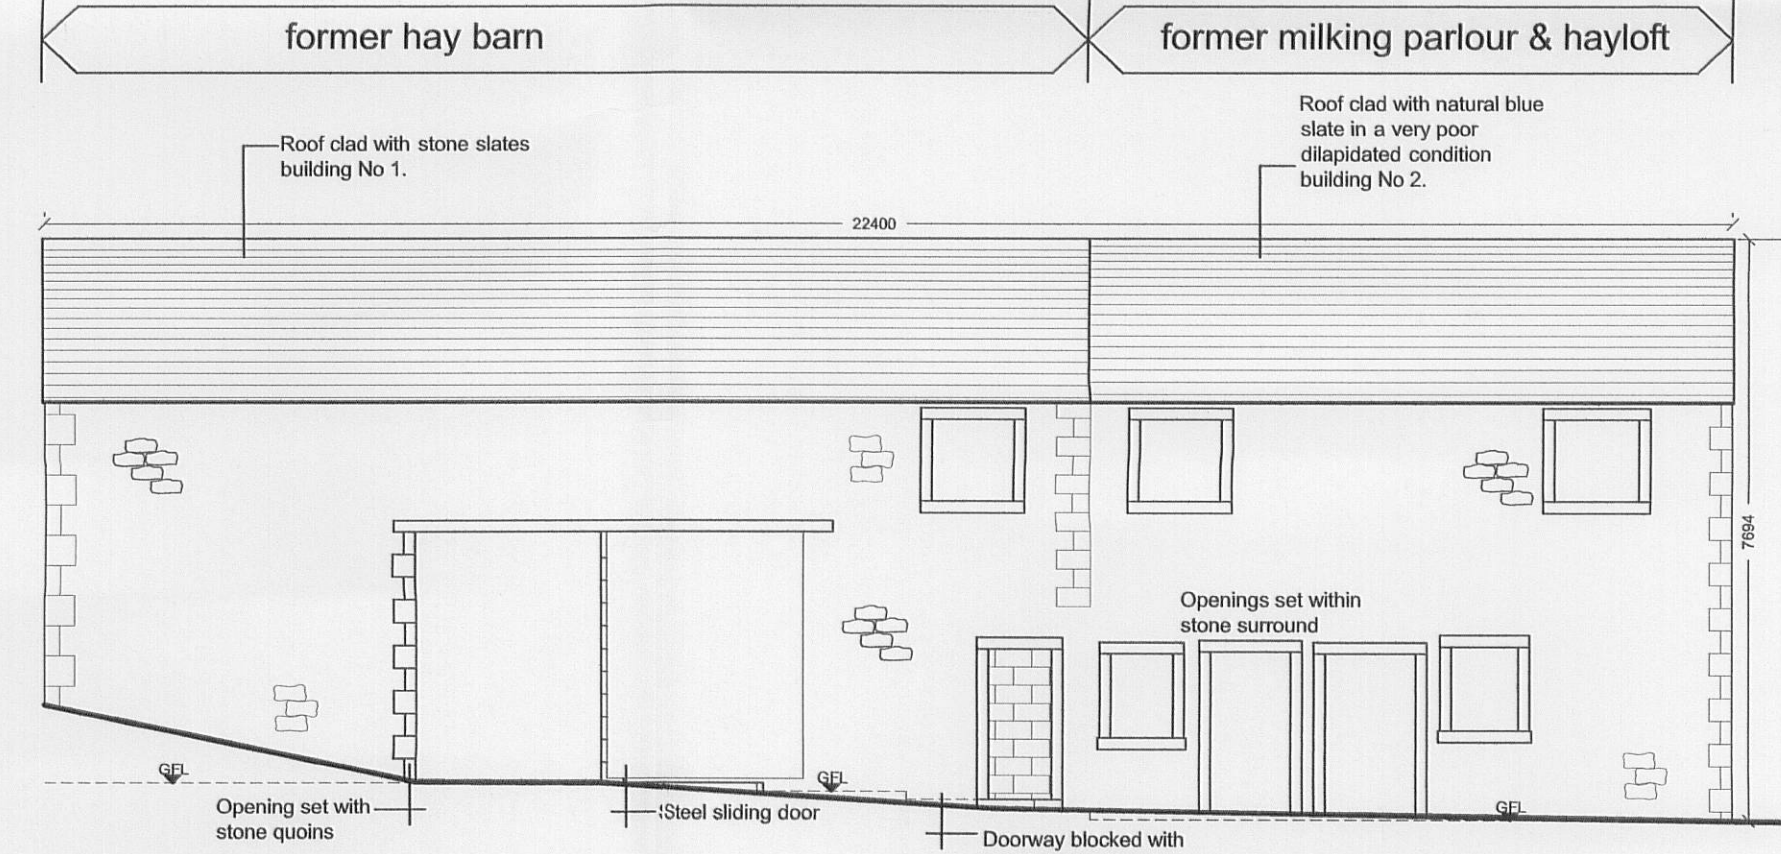


Existing East Facing Elevation
(Omitting Buildings 3 & 4) 1:100

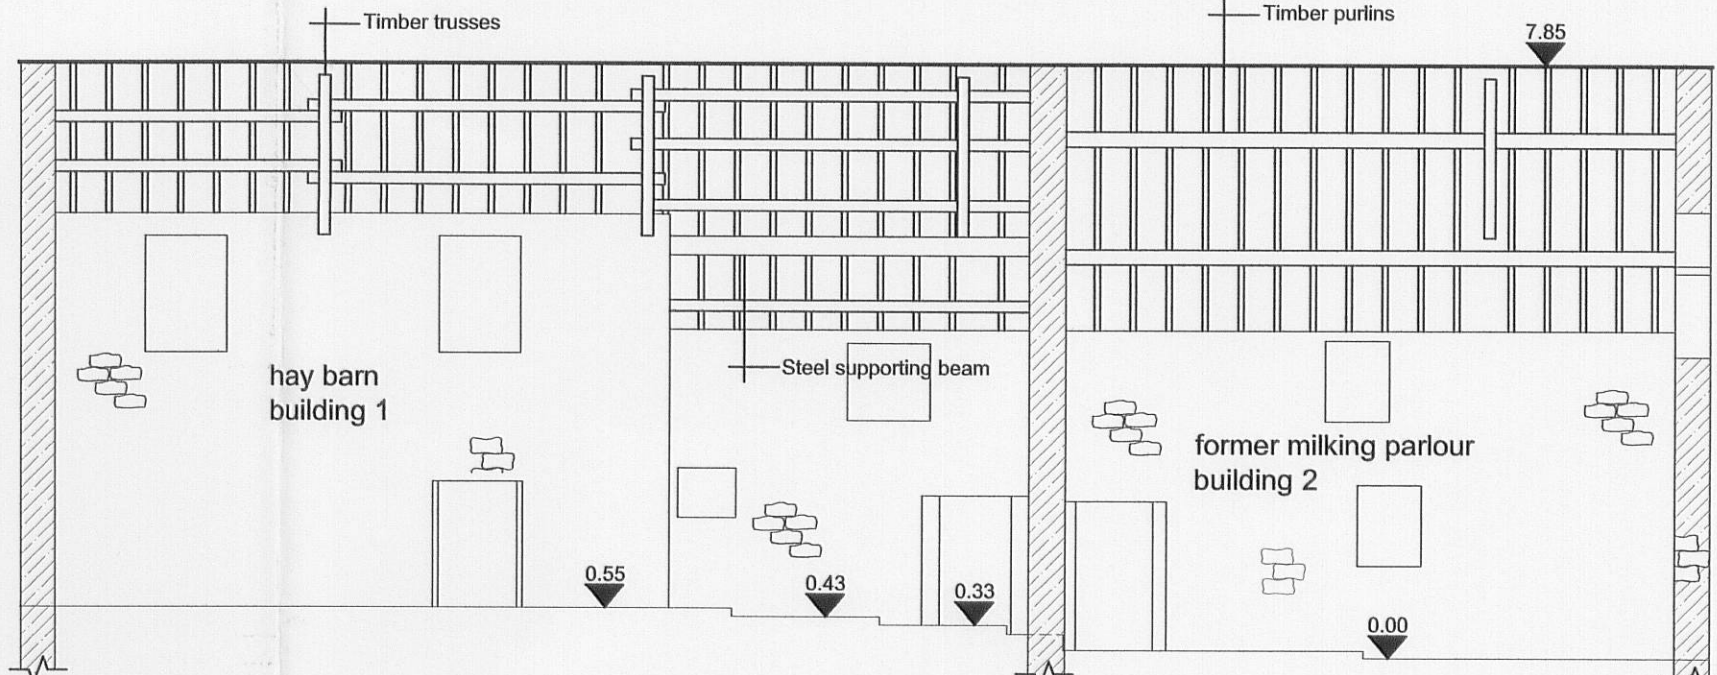

Existing Cross Section B-B 1:100

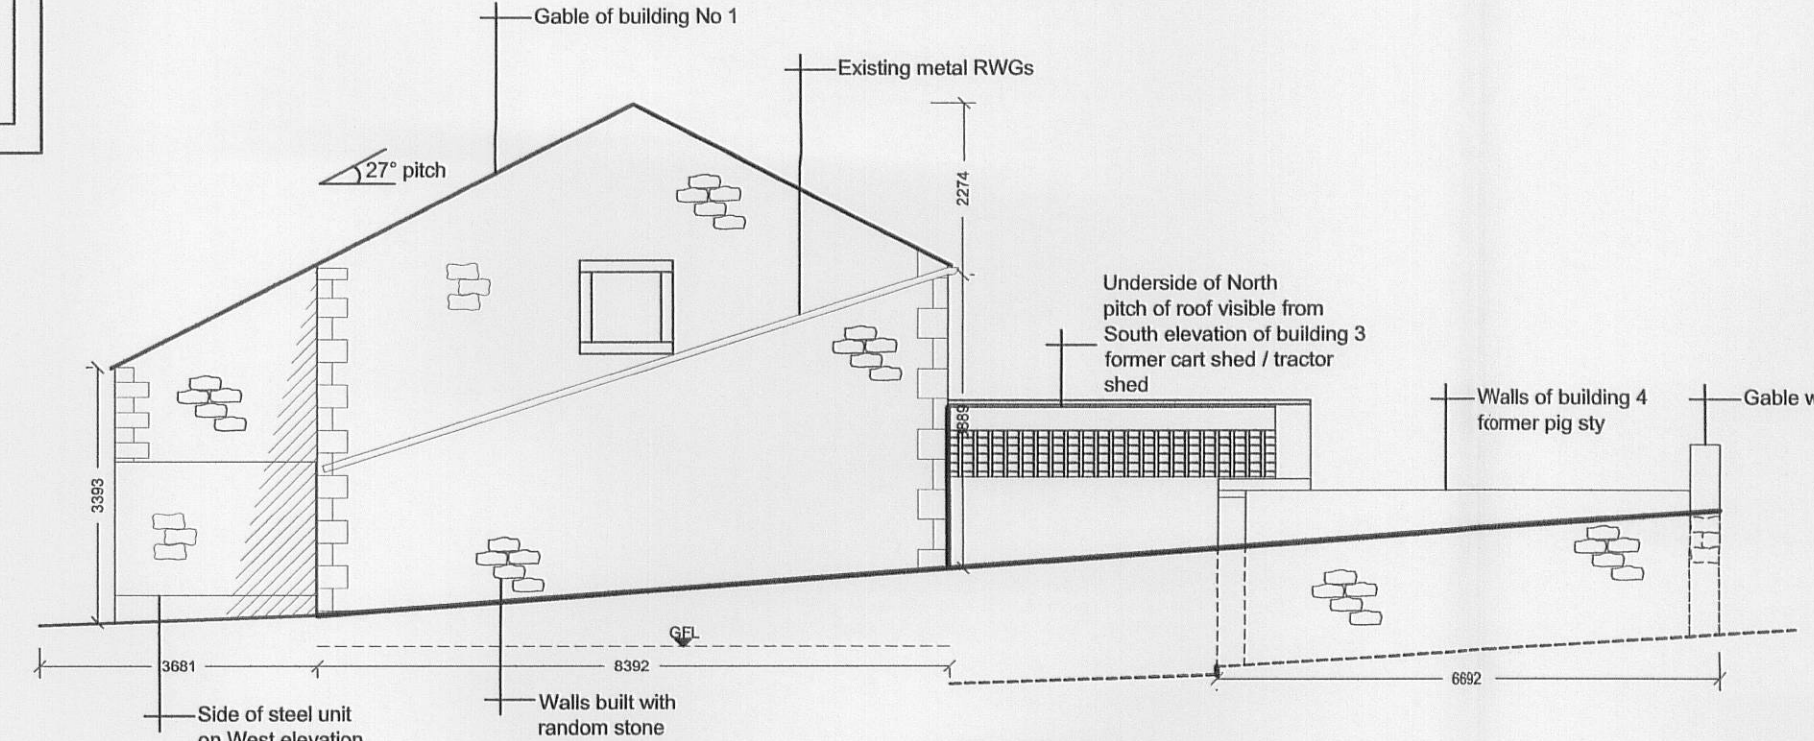

Existing South Facing Elevation 1:100

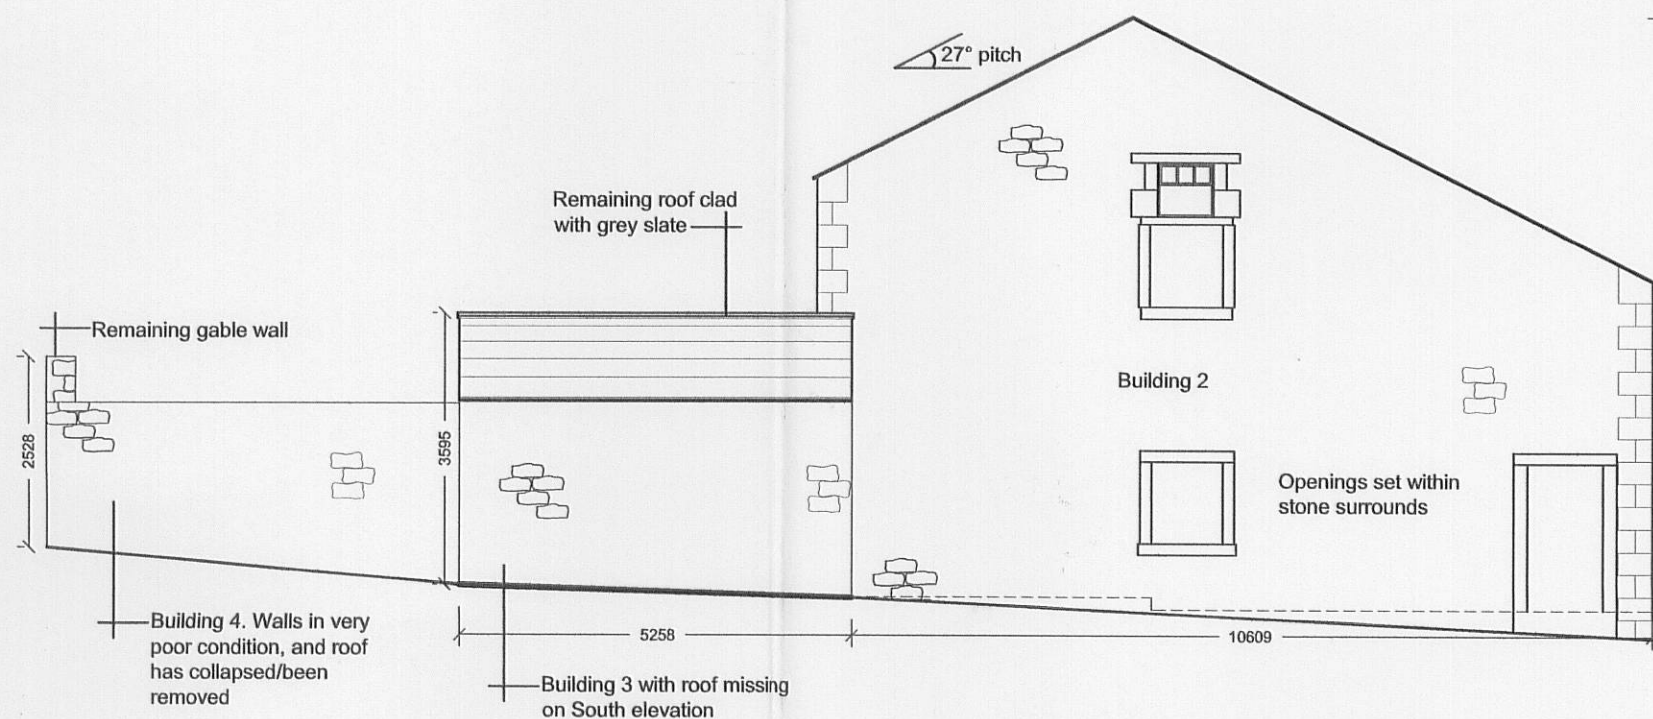

Existing North Facing Elevation 1:10

Notes:


All work is to be carried out to the latest current British standards Code of Practice and recognised working practices.

All work and materials should comply with Health and Safety legislation.

All dimensions are in millimetres where explicitly shown otherwise.

The contractor should check and certify all dimensions as work proceeds and notify GHA of any discrepancies.

Do not scale off the drawings, if in doubt ask.

 320110625P 

G H A

Chartered Surveyors
34 Wellgate
Clitheroe
Lancashire BB7 2DP
T: 01200 442301
F: 01200 442302

Project:
Proposed Barn Conversion at
Hubbersty Fold Farm
Commons Lane
Balderstone
Blackburn
BB2 7LJ

Title: Existing Floor Plans, Elevations and Cross Sections

Drawing No: Tho/509/1307/01

Client: Mr A. Thompson

Date: 01 08 11

Amendments:

Scale: 1:100 @ A4

--	--	--	--	--	--