



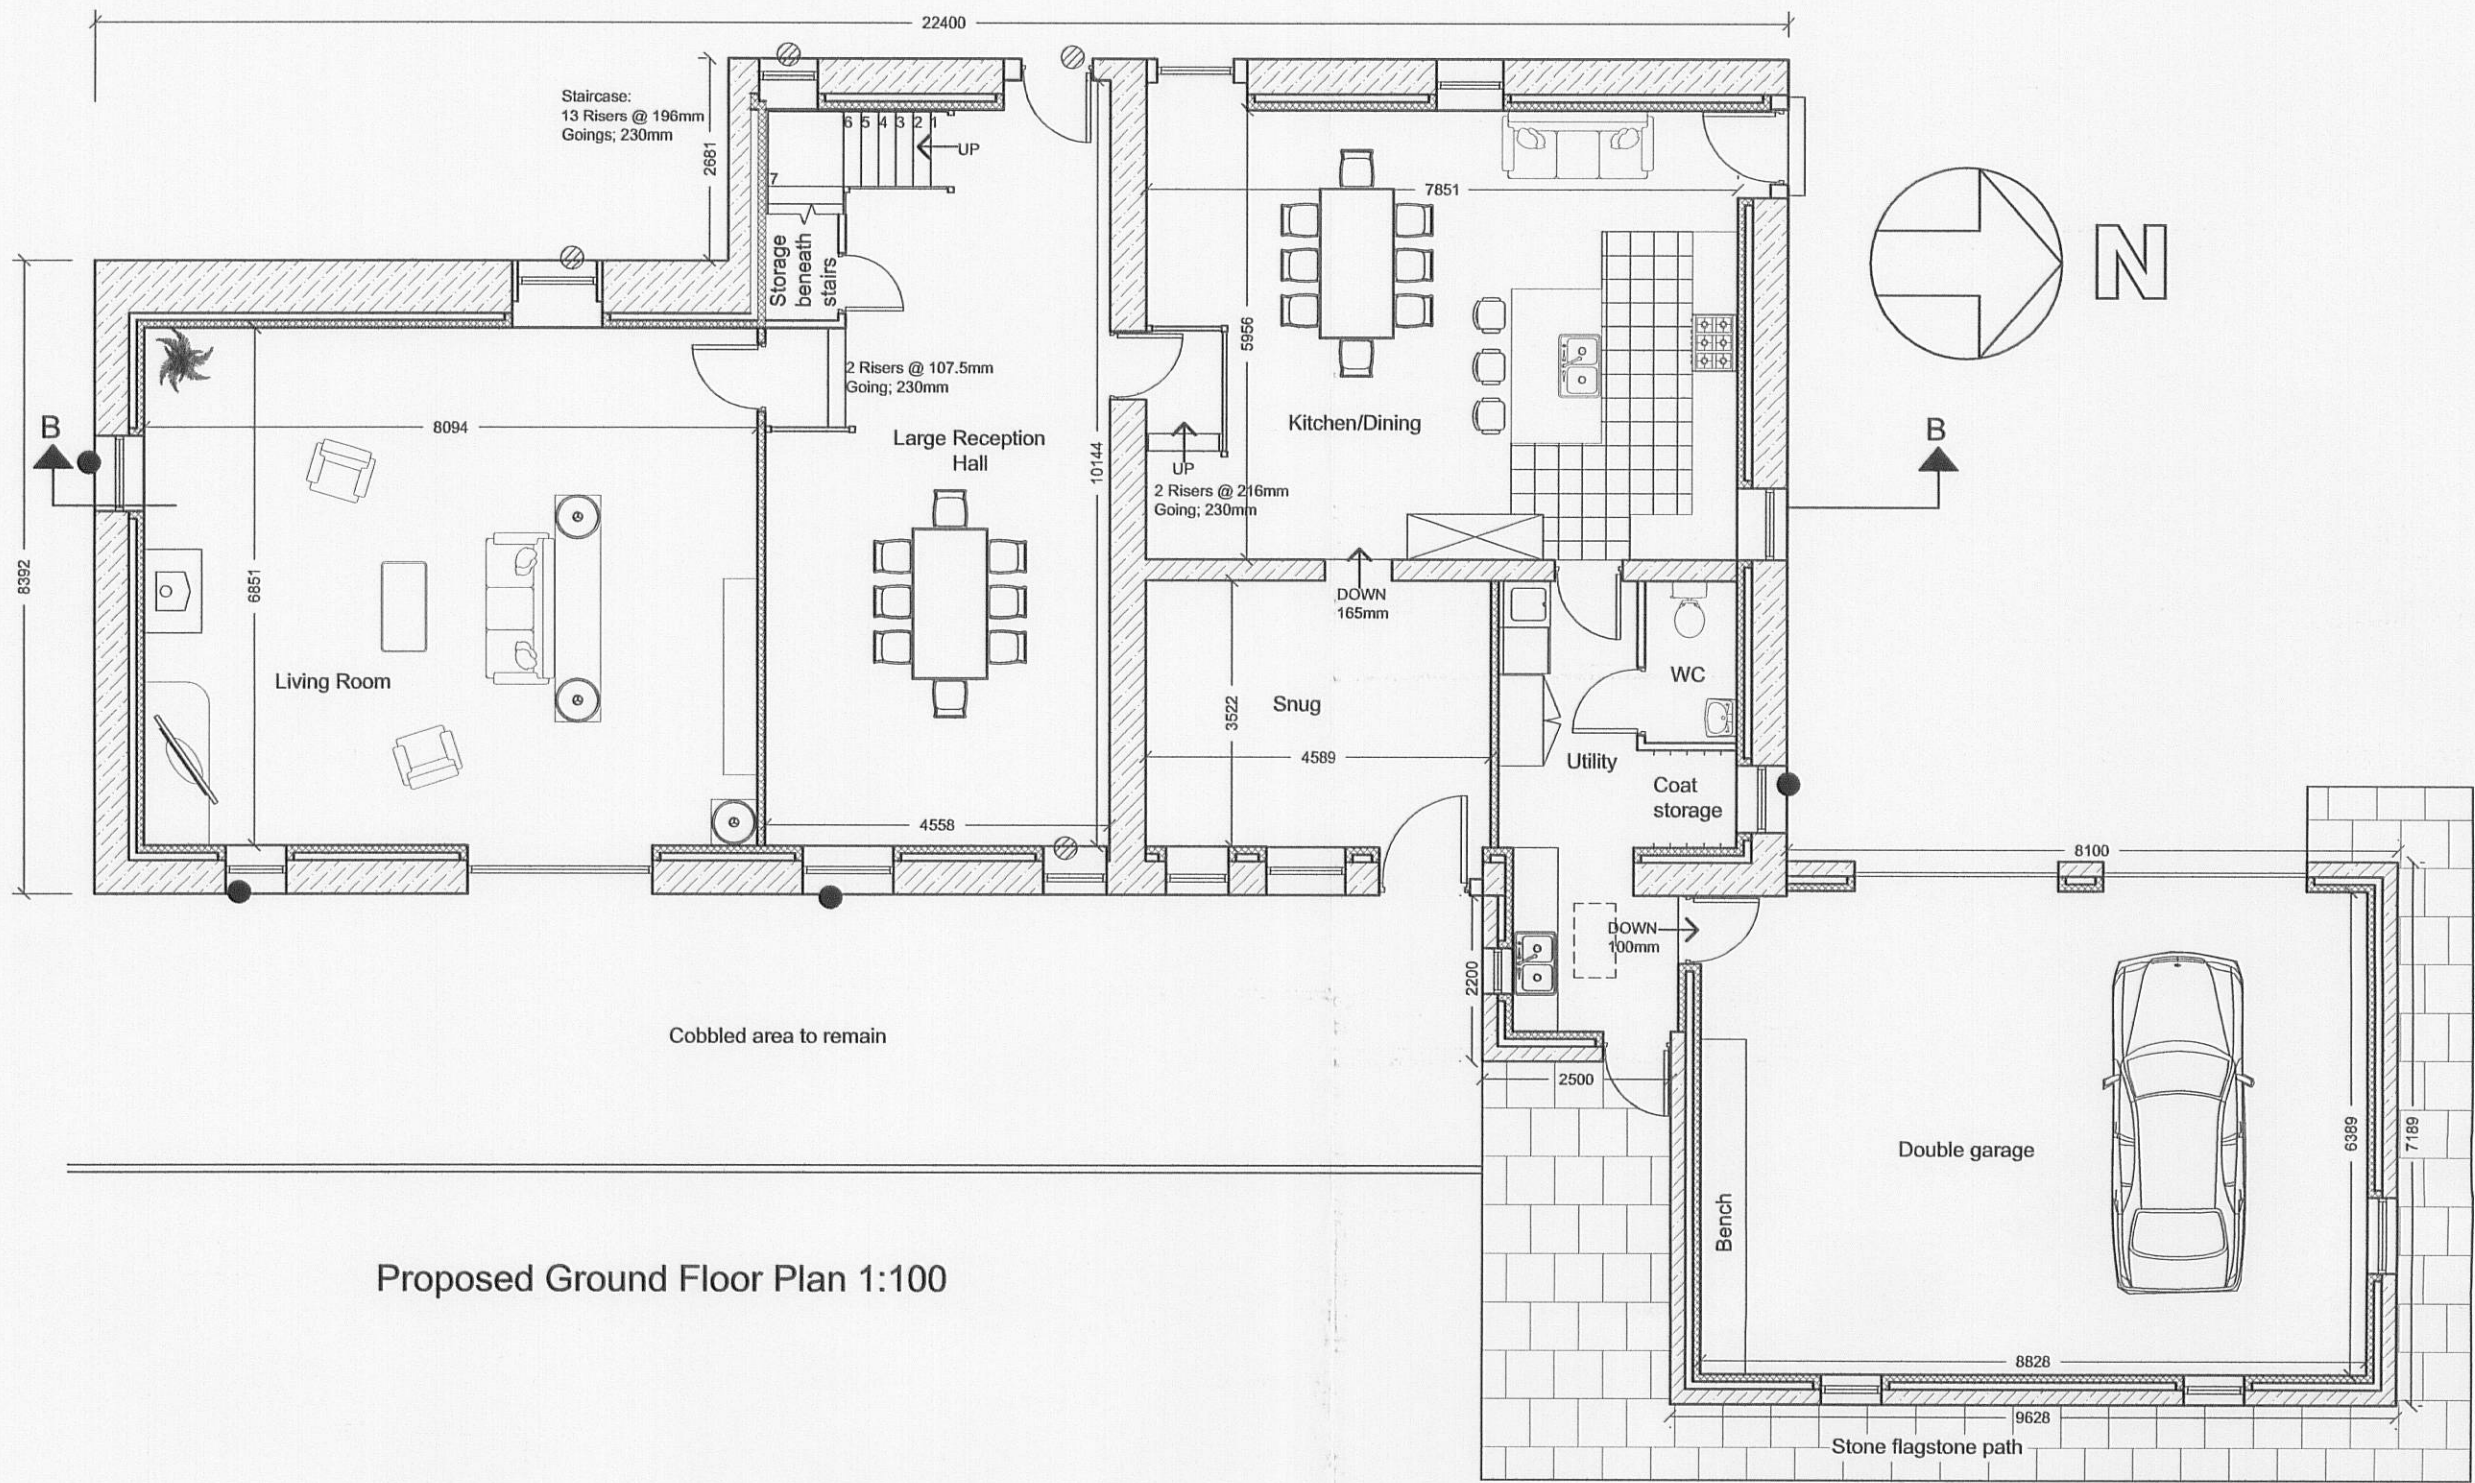


Proposed Ground Floor Plan 1:100

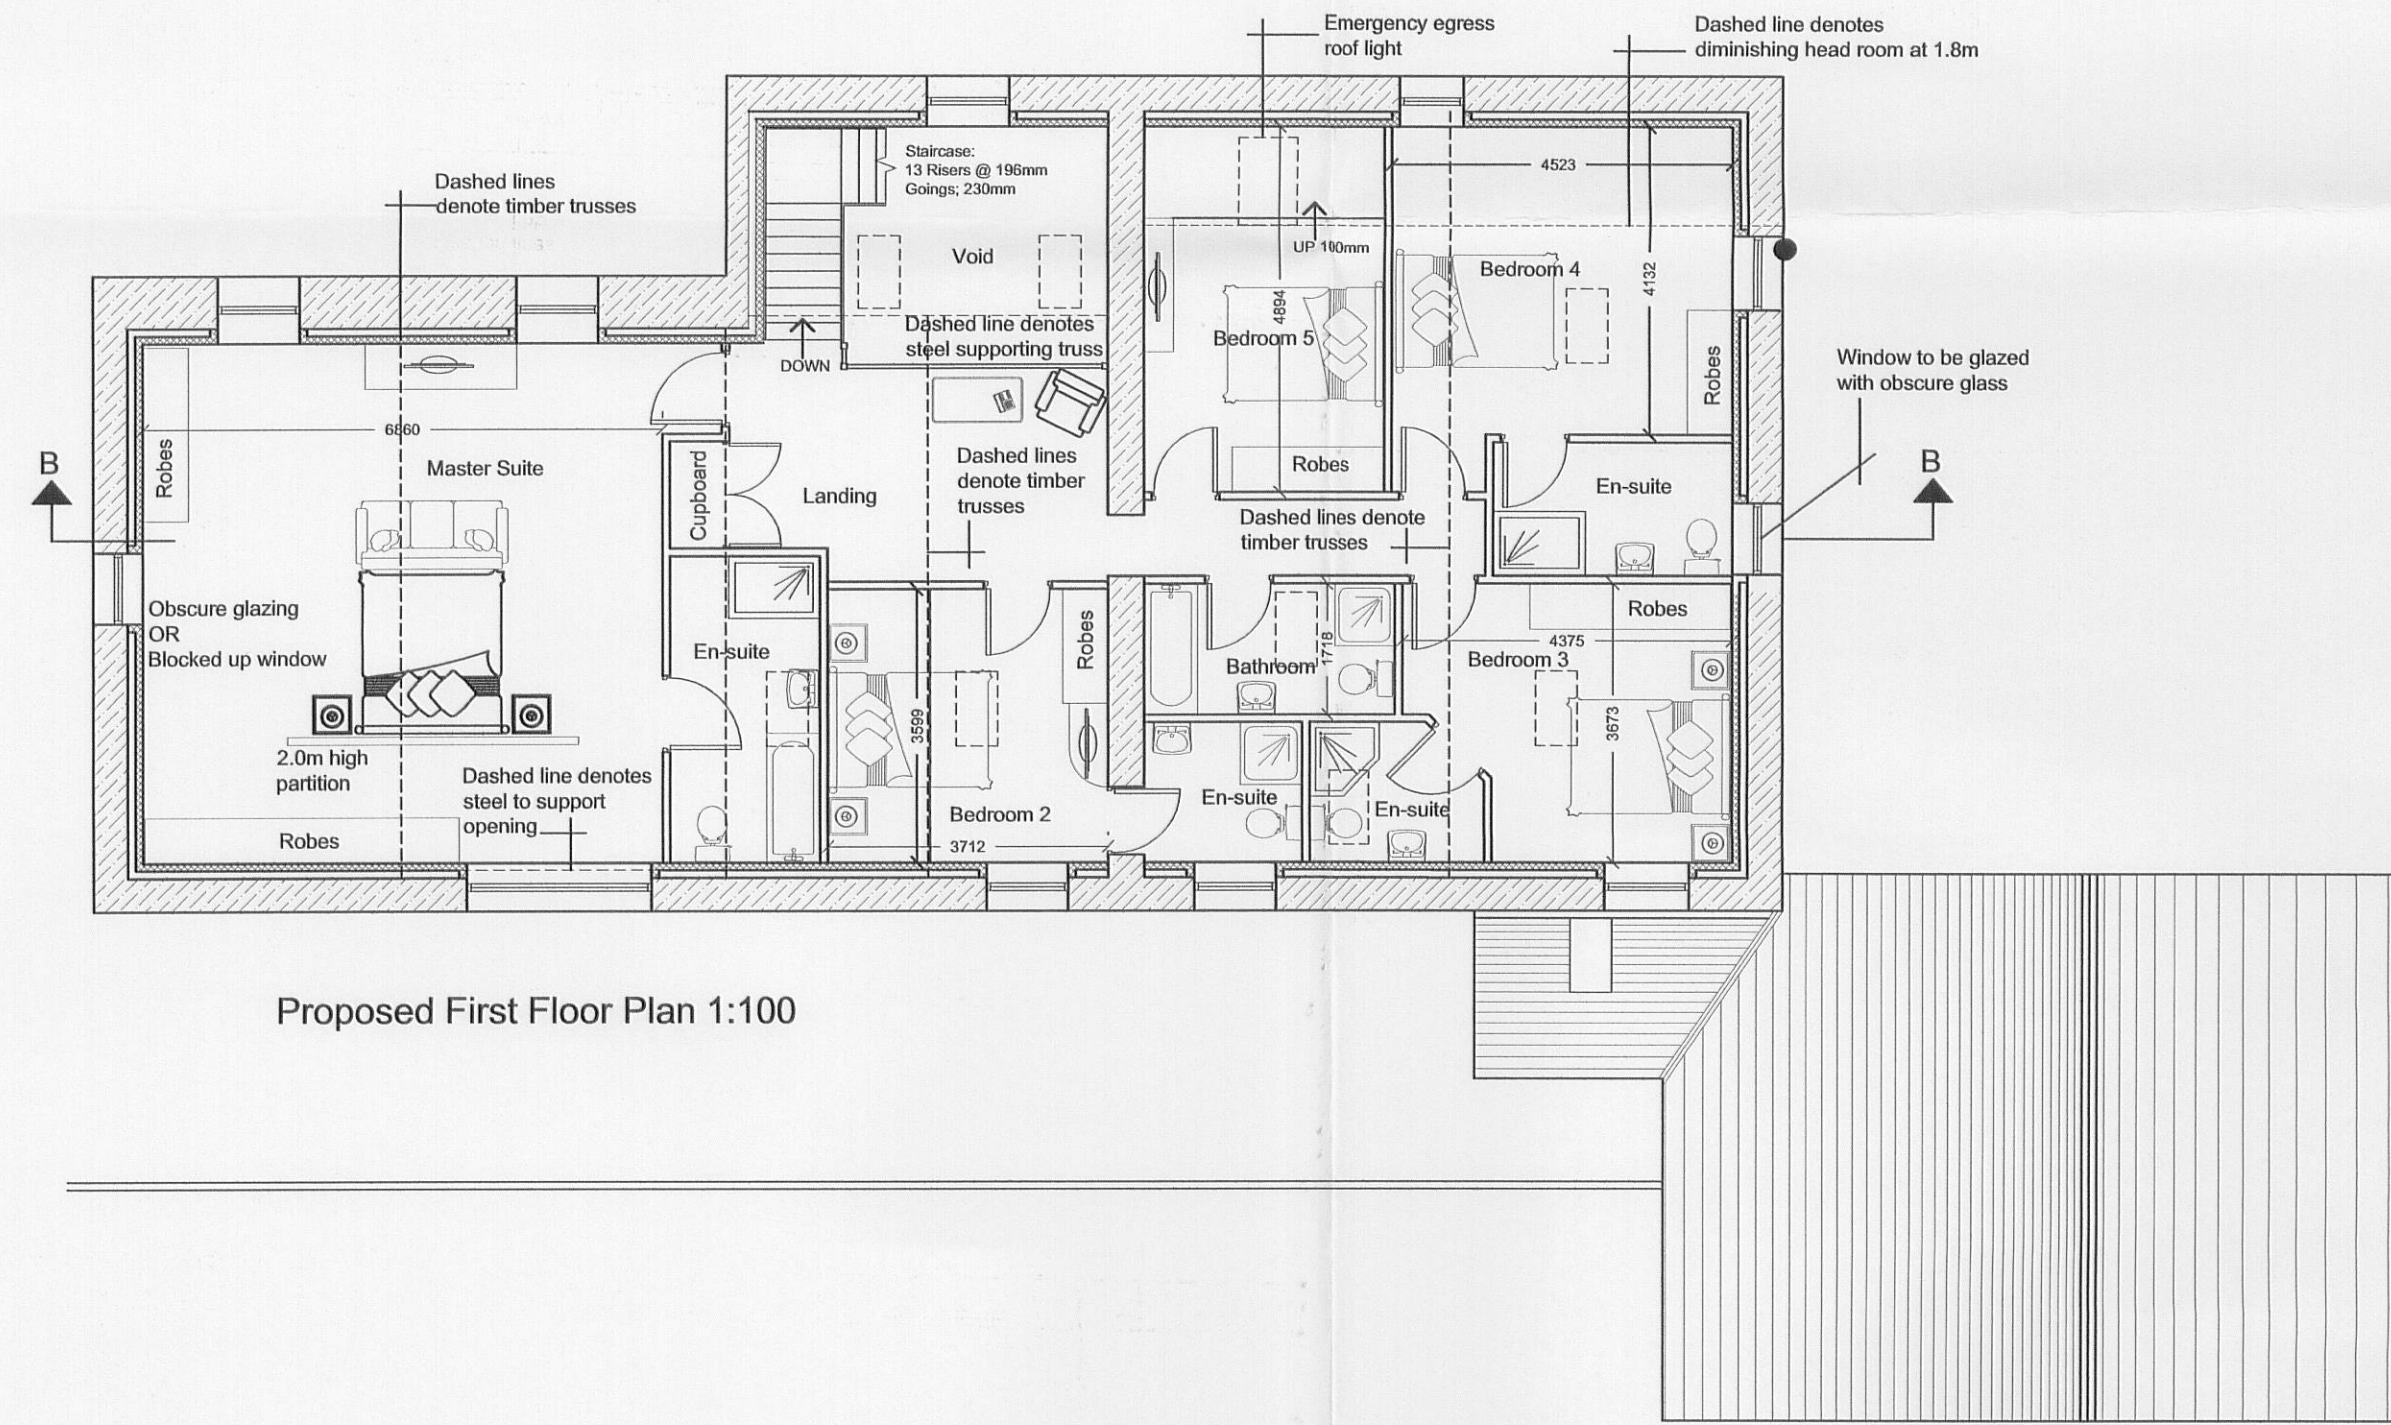


Proposed First Floor Plan 1:100




Proposed East Facing Elevation 1:100

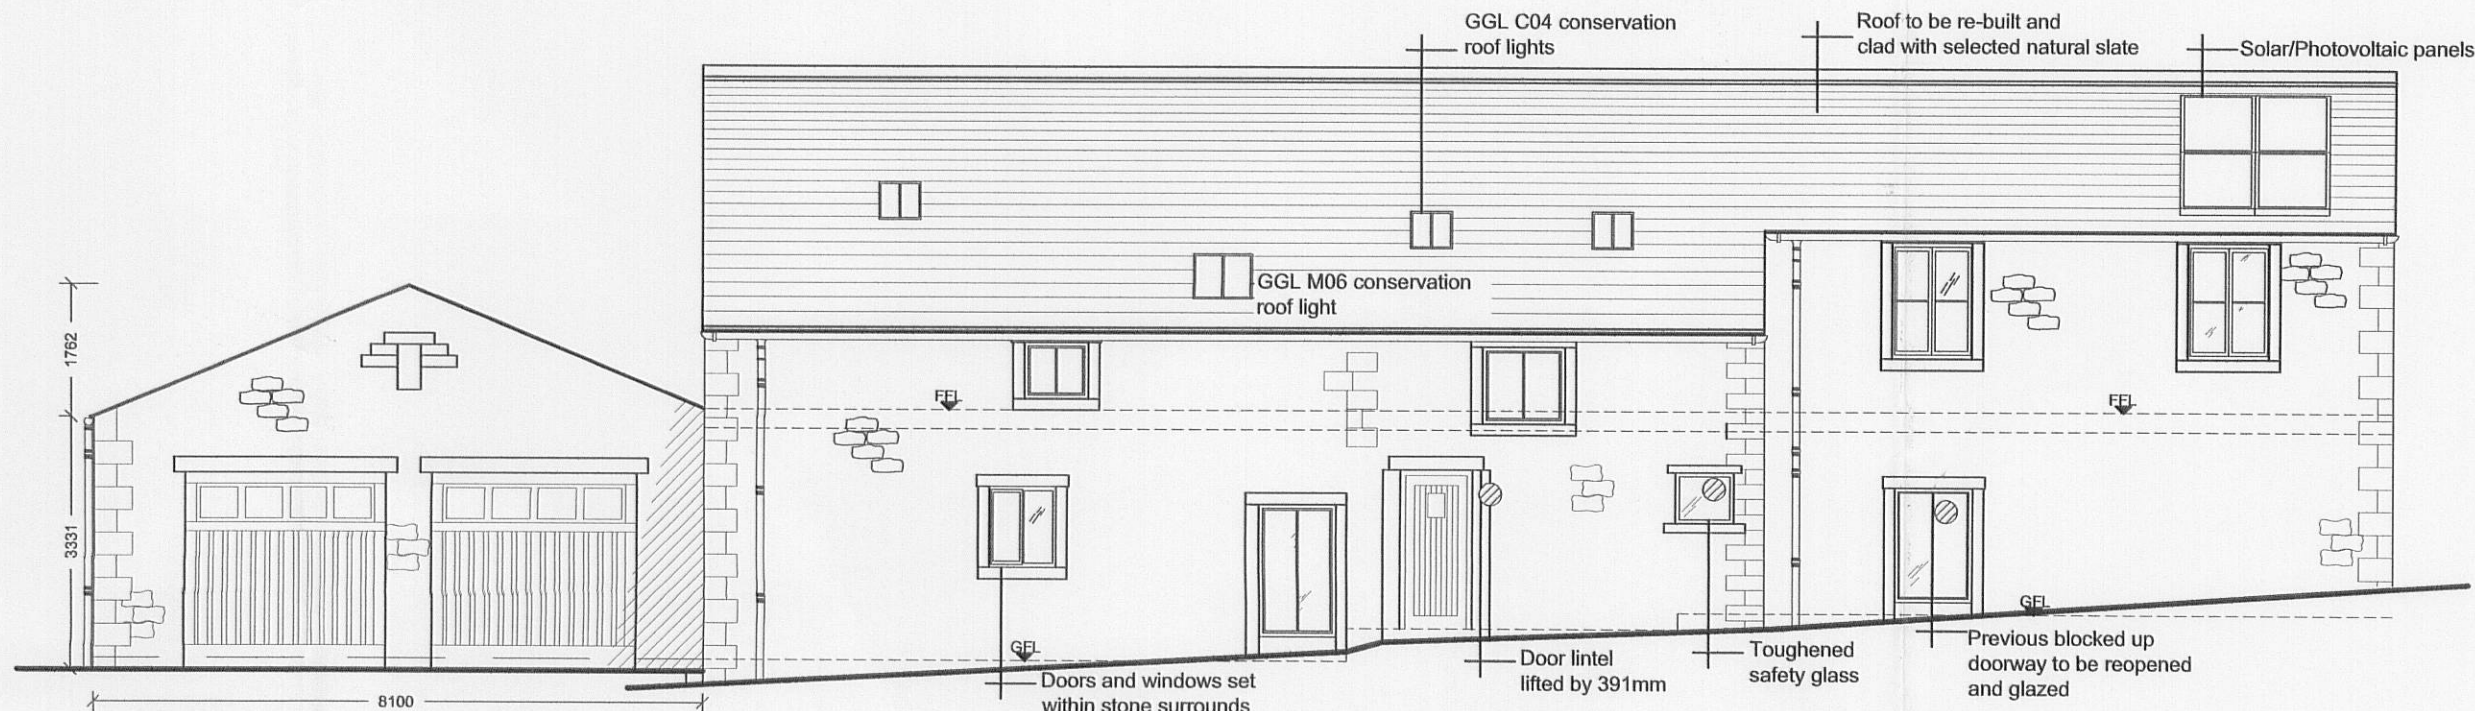


Proposed West Facing Elevation 1:100

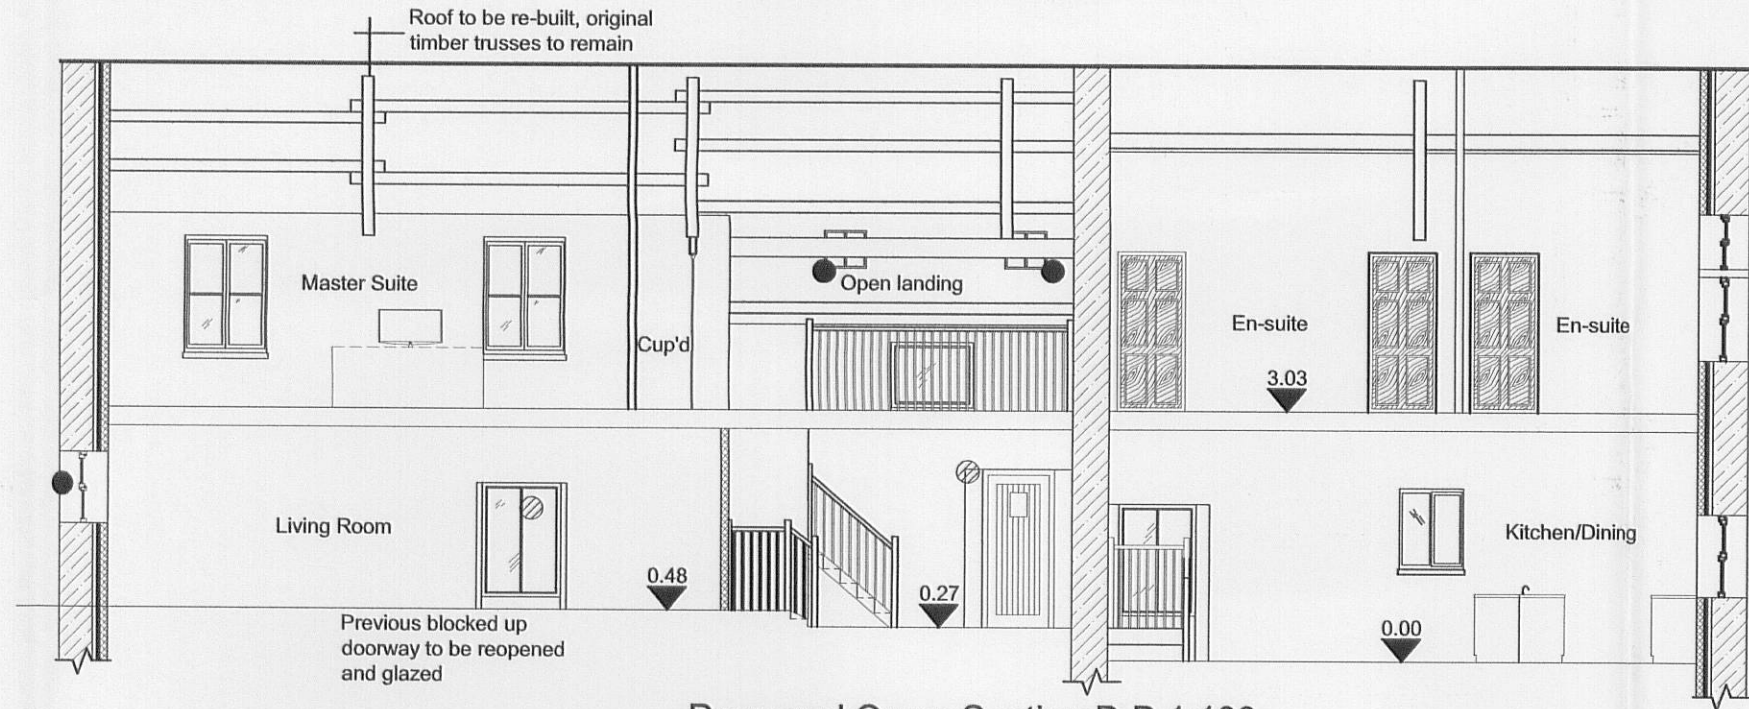

Proposed Cross Section B-B 1:100

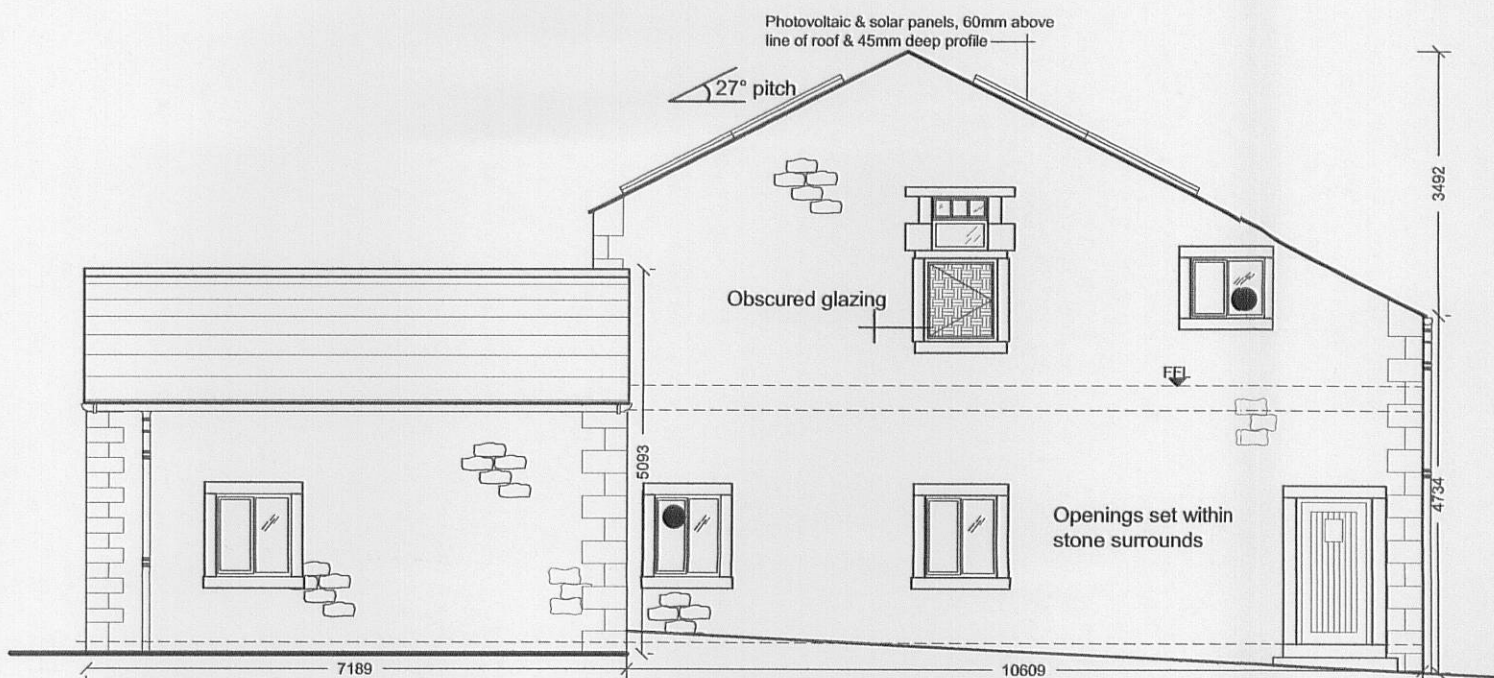

Proposed North Facing Elevation 1:100

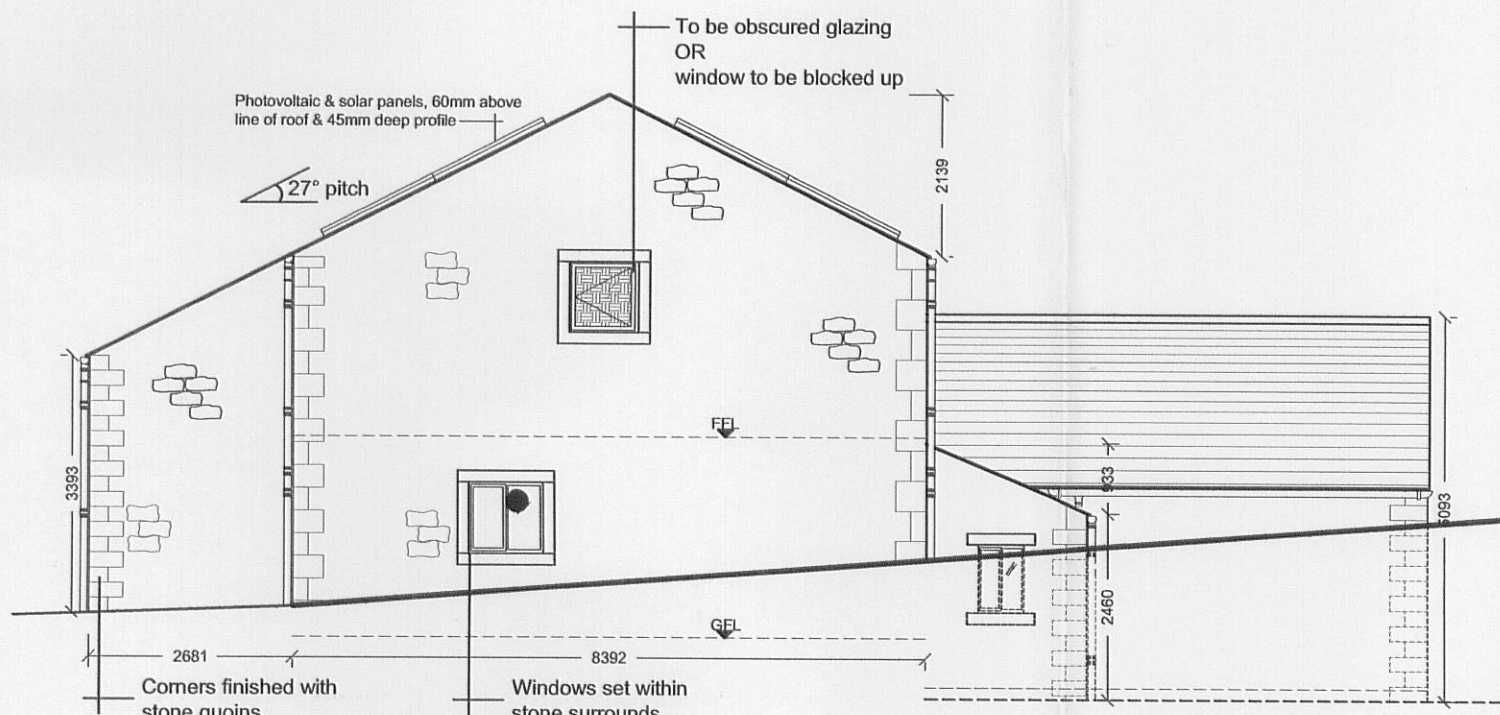

Proposed South Facing Elevation 1:100

Notes:
All work is to be carried out to the latest current British standards Codes of Practice and recognised working practices.
All work and materials should comply with Health and Safety legislation.
All dimensions are in millimetres where explicitly shown otherwise.
The contractor should check and certify all dimensions as work proceeds and notify GHA of any discrepancies.
Do not scale off the drawings, if in doubt ask.

Finishes:

Walls: Random stone

Roof: Selected Natural Slate

Windows / Doors: uPVC Light Oak

Rain Water Goods: uPVC Black

NB:

- ◉ denotes former opening reopened
- denotes new proposed opening
- all roof lights are proposed

320110625P

GHA
Gary Healy Associates

Chartered Surveyors
34 Wellgate
Clitheroe
Lancashire BB2 2DP
T: 01200 442301
F: 01200 442302
Email: info@ghaonline.co.uk

Project:
Proposed Barn Conversion at
Hubbersty Fold Farm
Commons Lane
Balderstone
Blackburn
BB2 7LL

Title: Proposed Floor Plans, Elevations and Cross Sections

Drawing No: Tho509/1307/02 Drawn: RB

Client: Mr A. Thompson

Date: 01.08.11 Scale: 1:100 @A1

Amendments: