
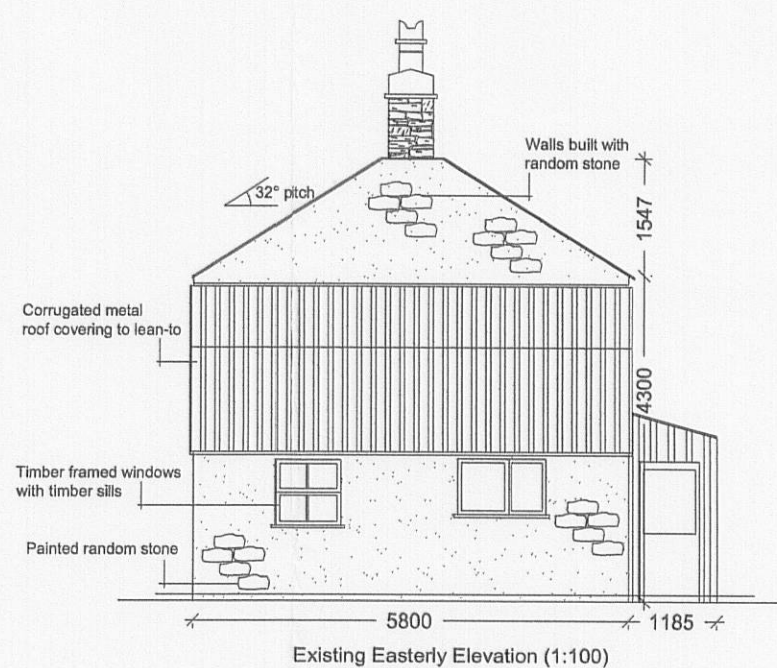
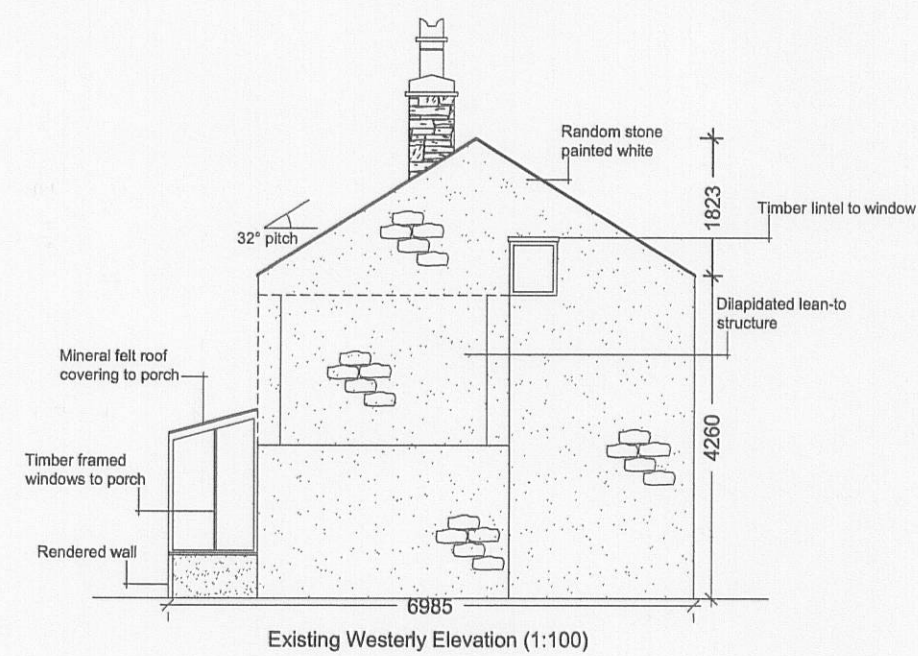
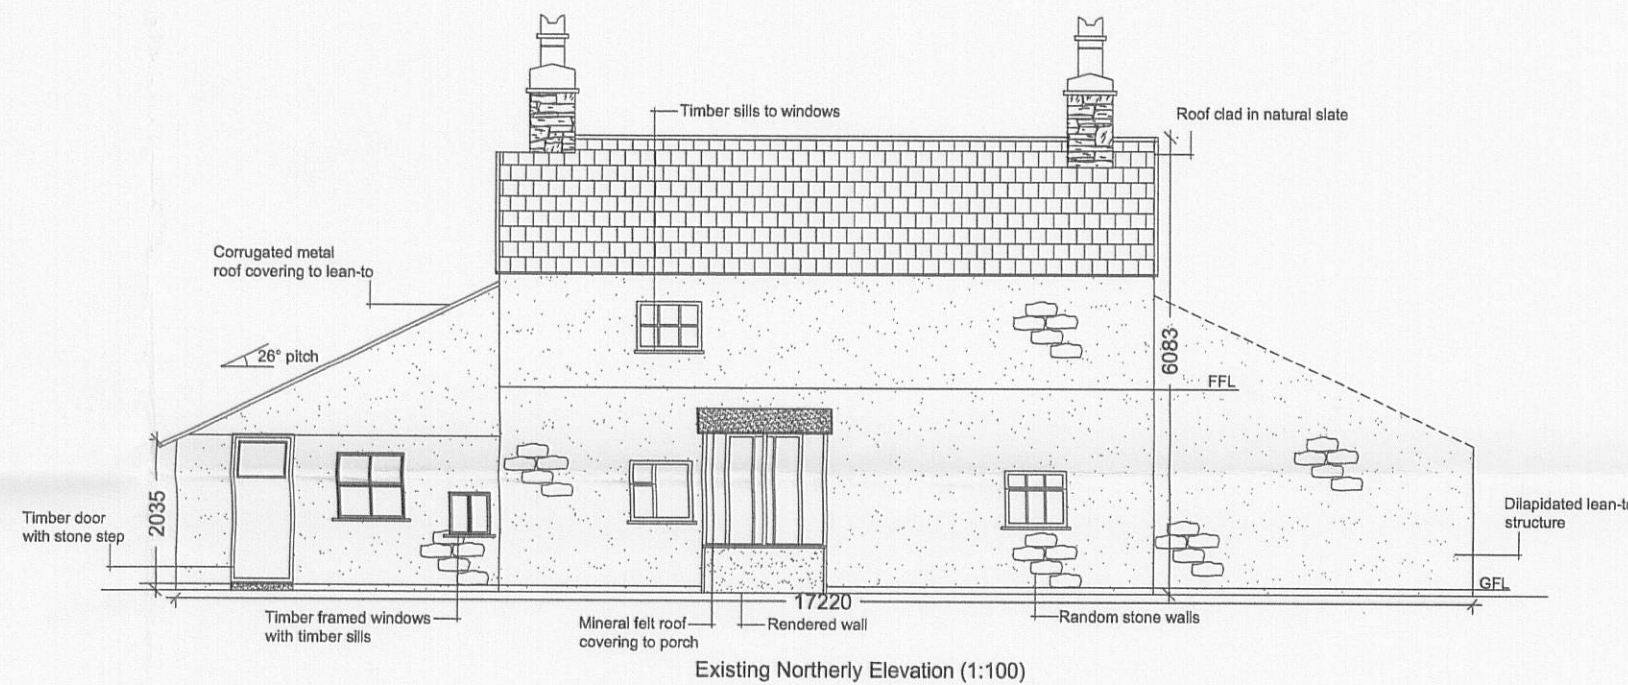
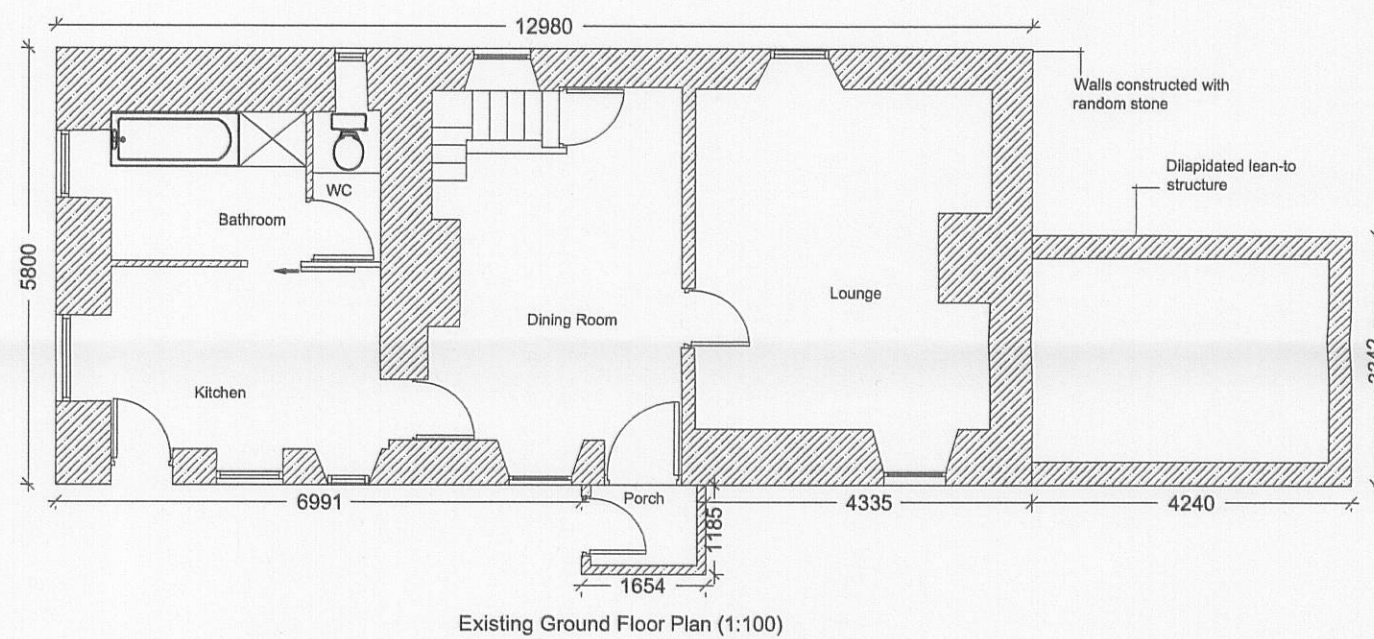
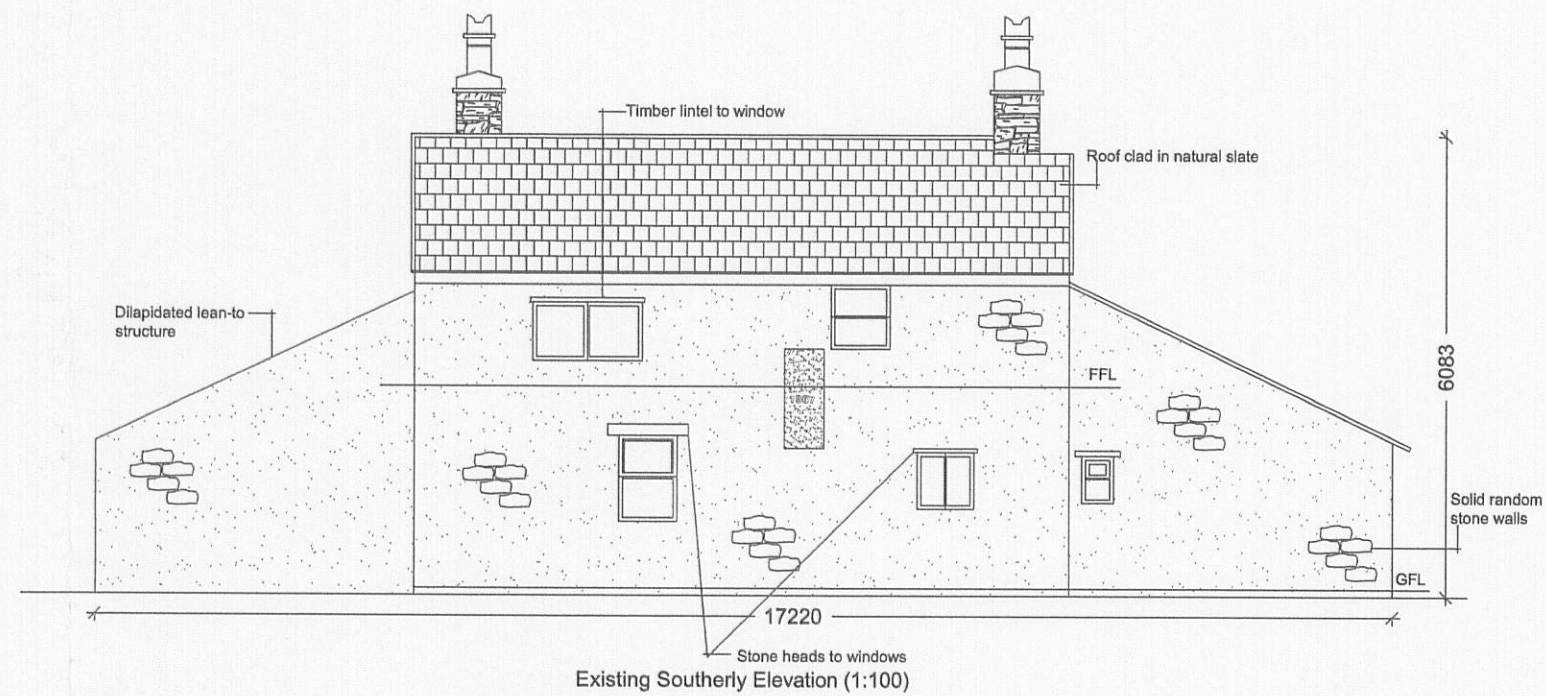


Proposed replacement dwelling at, Ashes Farm, Salesbury, Blackburn, BB1 9EQ~

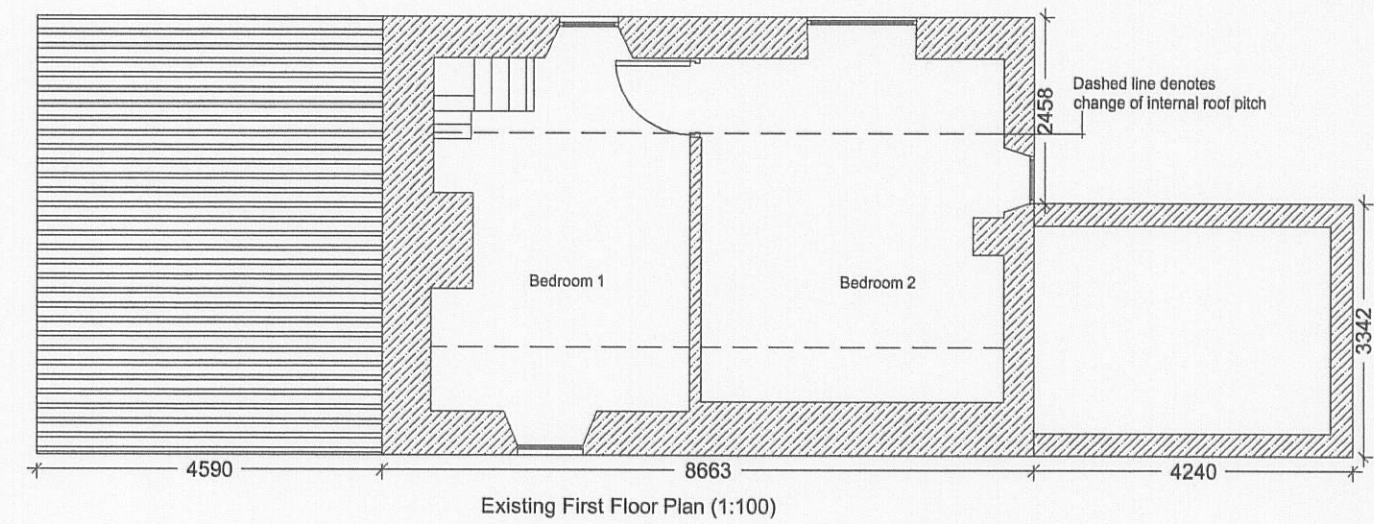

320110628P

Notes:

All work is to be carried out to the latest current British standards Codes of Practice and recognised working practices.

All work and materials should comply with Health and Safety legislation.

All dimensions are in millimetres where explicitly shown otherwise.

The contractor should check and certify all dimensions as work proceeds and notify the architect of any discrepancies.

Do not scale off the drawings, if in doubt ask.



Chartered Surveyors
34 Wellgate
Clitheroe
Lancashire BB7 2DP
T: 01200 442301
F: 01200 442302
Email: info@ghaonline.co.uk

Title: Planning - existing floor plans and elevations of building to be demolished	
Project: Proposed replacement dwelling at Ashes Farm Salesbury Blackburn BB1 9EQ	
Drawing No: Sta/441/1292/R04P	Drawn: RB
Client: Mr N. Starkie	
Date: 05.08.11	Scale: 1:100. @ A1
Amendments:	