




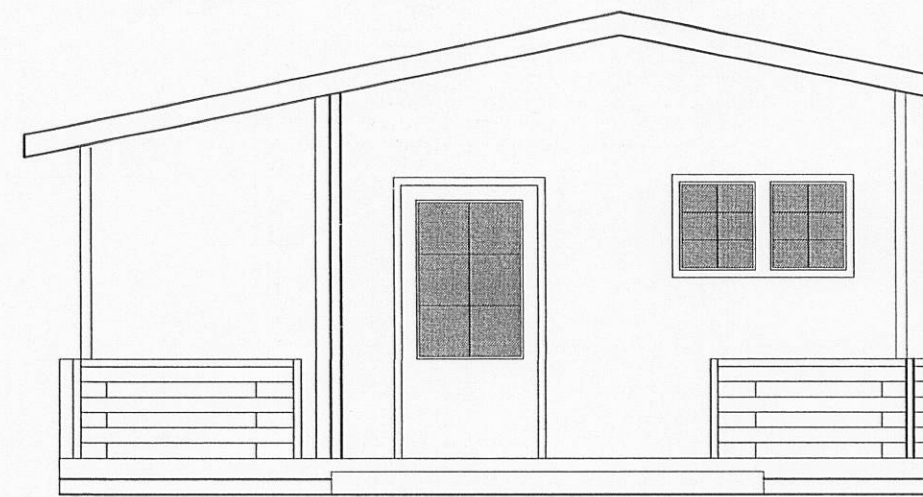


South Elevation

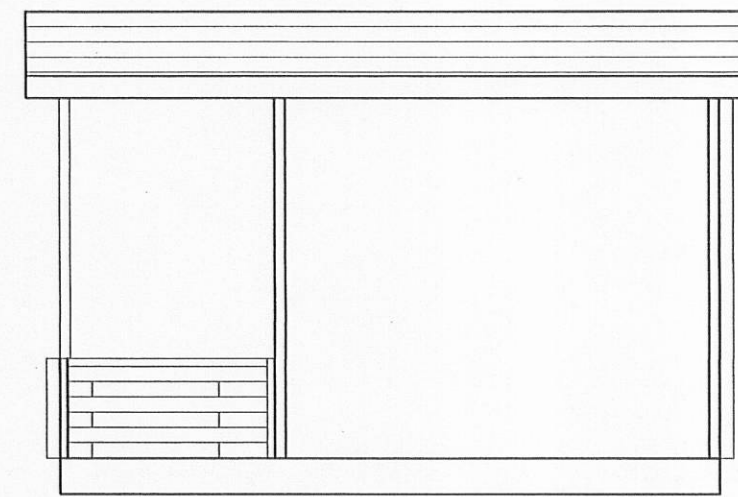


East Elevation

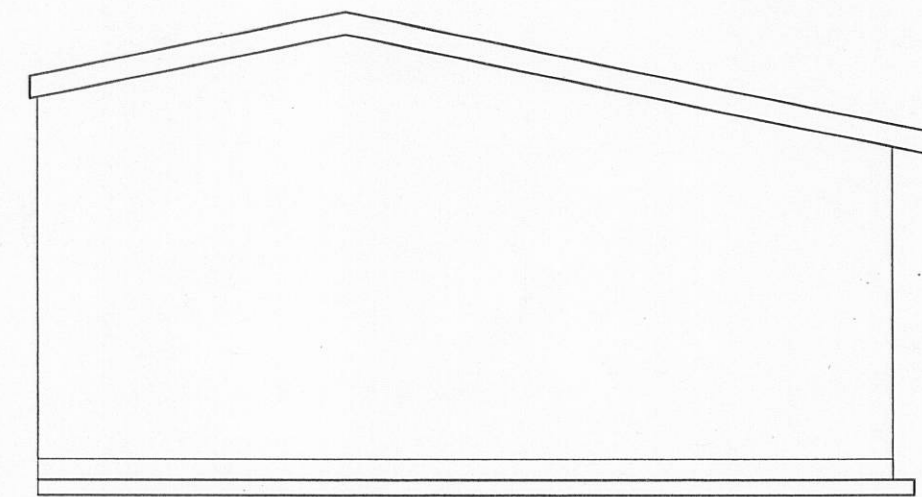

North Elevation

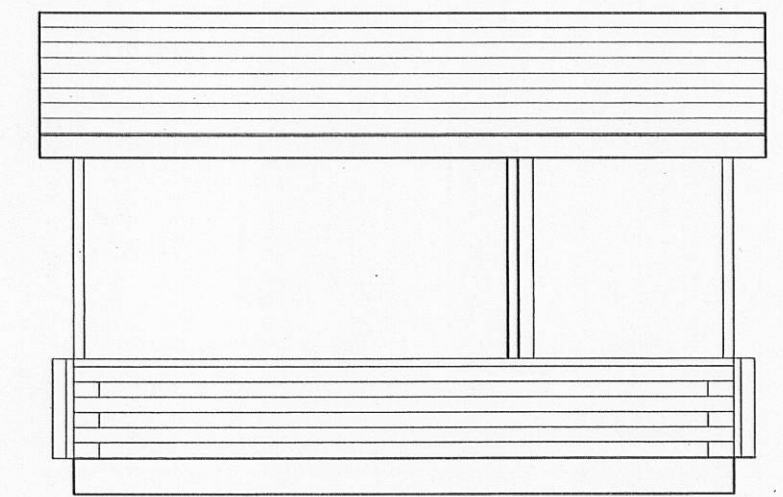

West Elevation

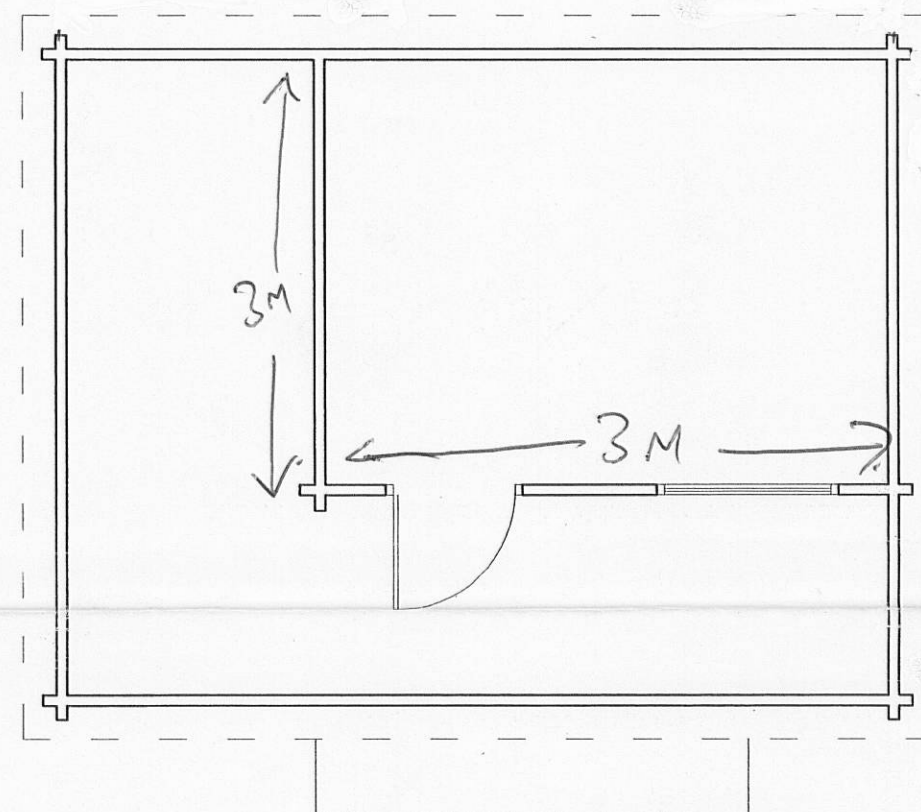

Ground floor plan Scale 1:50



Ponds
Site plan Scale 1:500


IMPORTANT
ANY PROPOSAL TO CONNECT TO A PUBLIC SEWER MUST
BE APPROVED BY THE COUNCIL'S DRAINAGE SECTION
NO PUBLIC SEWER MUST BE DISTURBED WITHOUT THE
WRITTEN AUTHORITY OF THE ABOVE
CONTACT DRAINAGE SECTION 01200 425111
REWEAVE SEWERES CAN ONLY

320100437P

Client Mr and Mrs Blanc		
Job Title Regularisation of log cabin at The Barn Newton-In-Bowland Clitheroe		
Drawing Title Existing plans and elevations Site plan and section		
Scale 1:50	Date December 08	Drawn JB

320110629P

Ribble Valley Borough Council
Town and Country Planning Act 1990
Granted with Conditions
13 AUG 2010

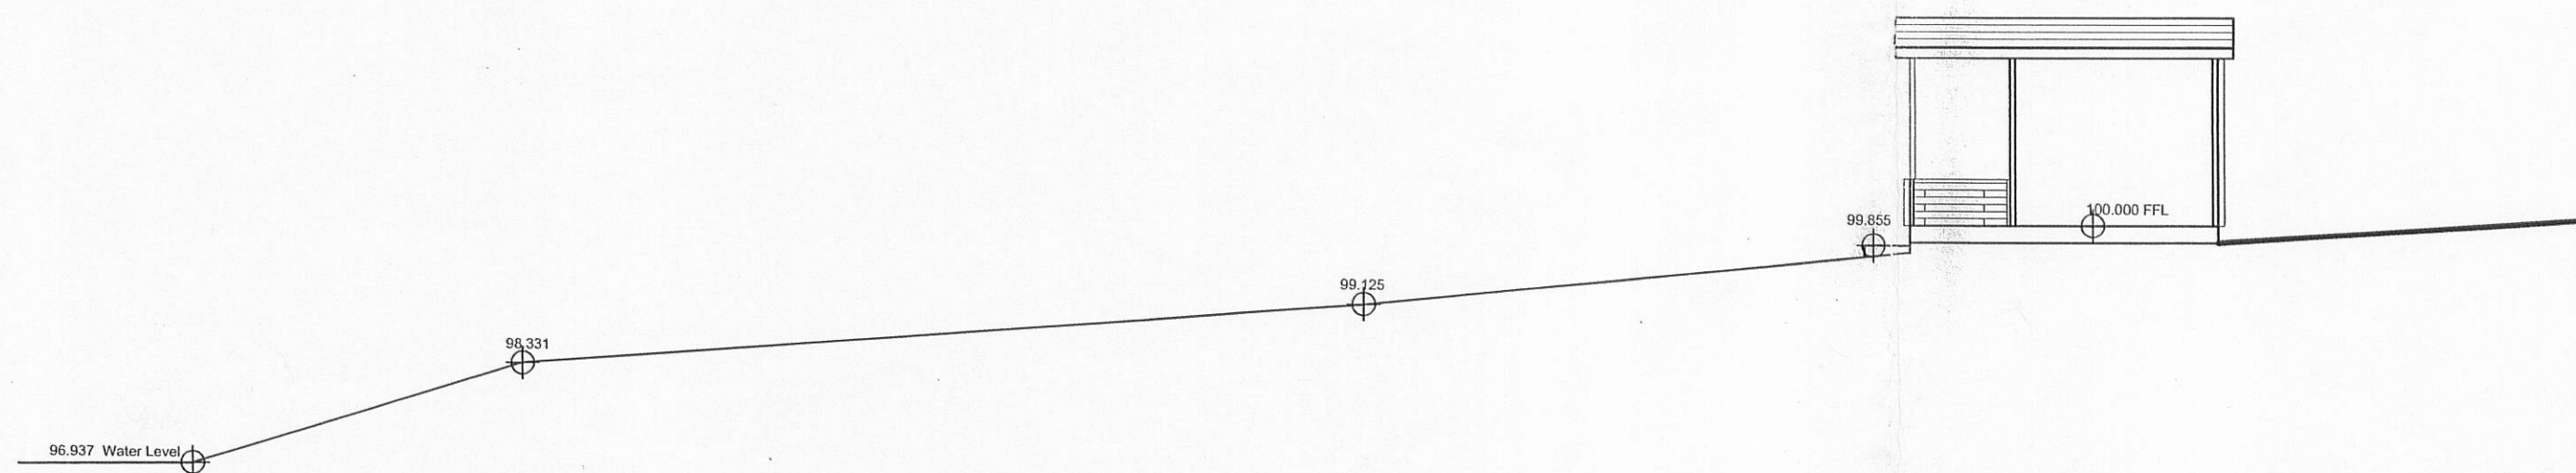

Section A - A Scale 1:100

ATTENTION
WORK MUST NOT START UNTIL YOU
HAVE CHECKED IF BUILDING REGULATION
APPROVAL IS REQUIRED. TELEPHONE
BUILDING CONTROL ON 01200 425111

spa
SUNDERLAND PEACOCK & ASSOCIATES LTD.
ARCHITECTS

SUNDERLAND PEACOCK & ASSOCIATES LTD.
HAZELMERE, PIMLICO ROAD, CLITHEROE
LANCASHIRE, BB7 2AG
T 01200 423178 F 01200 427328
E info@sunderlandpeacock.com
www.sunderlandpeacock.com



3893 -01