



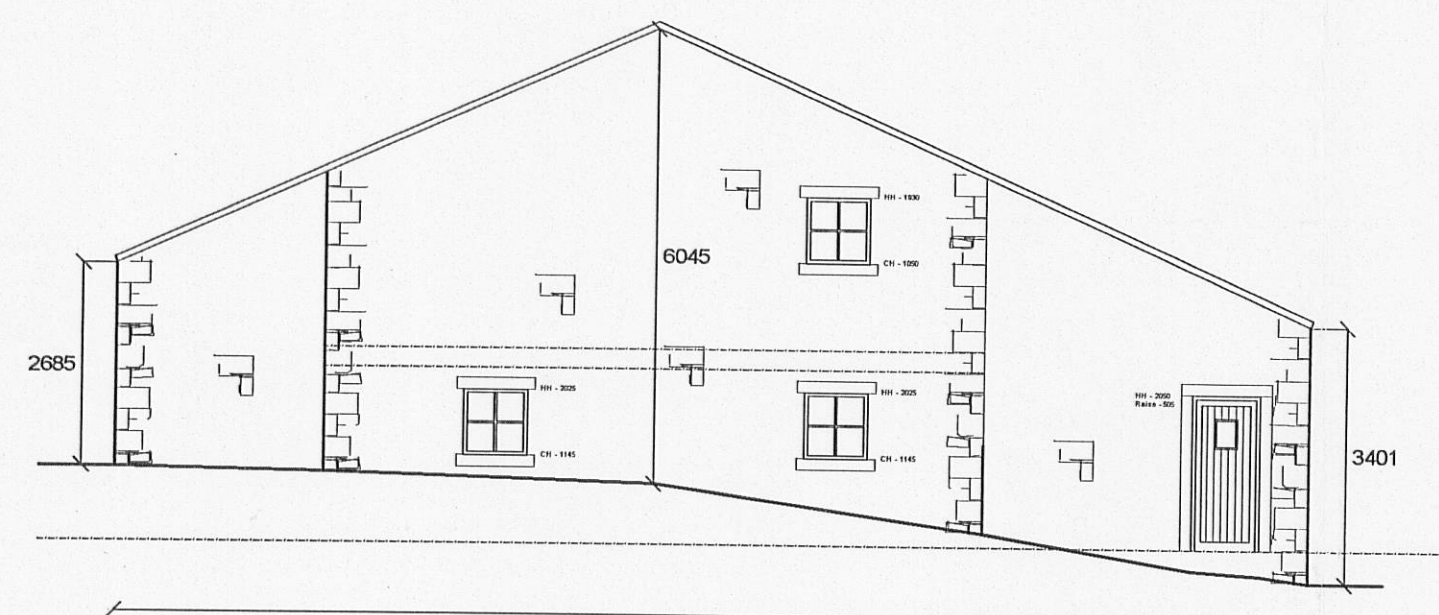

South Elevation

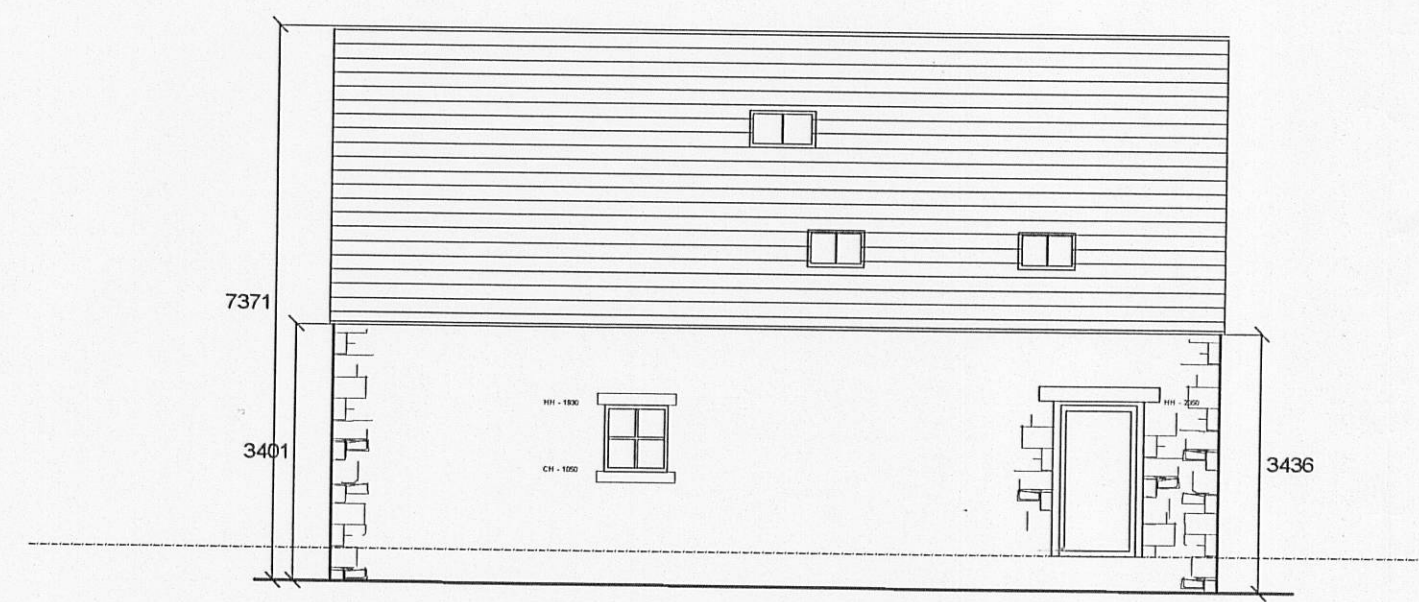


East Elevation




North Elevation



West Elevation

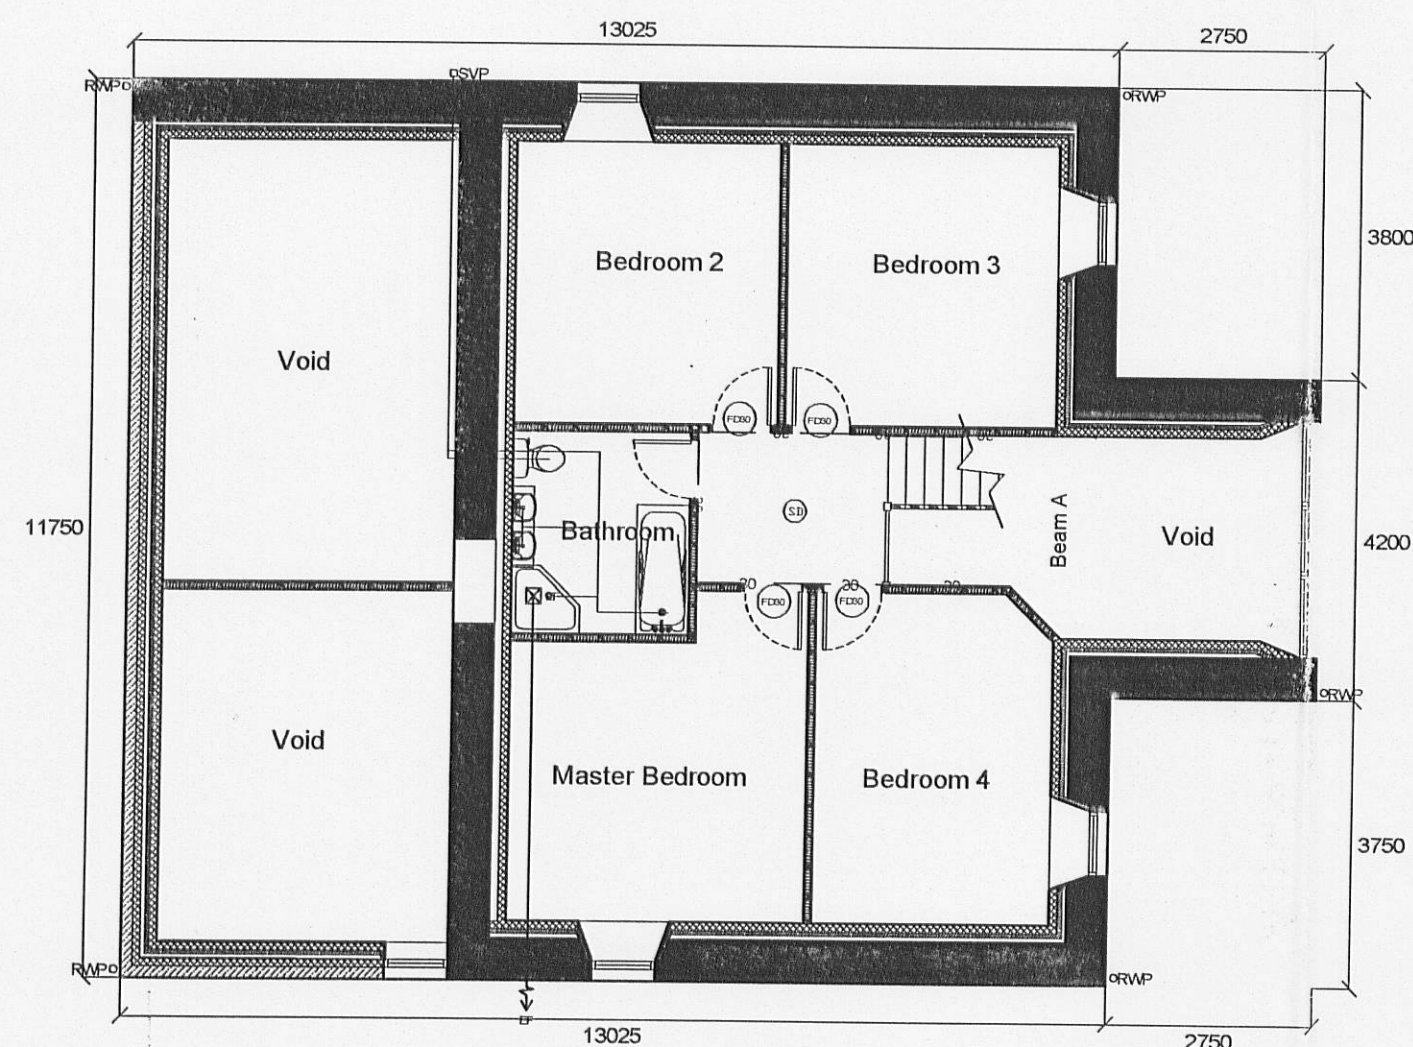

Ground Floor Plan

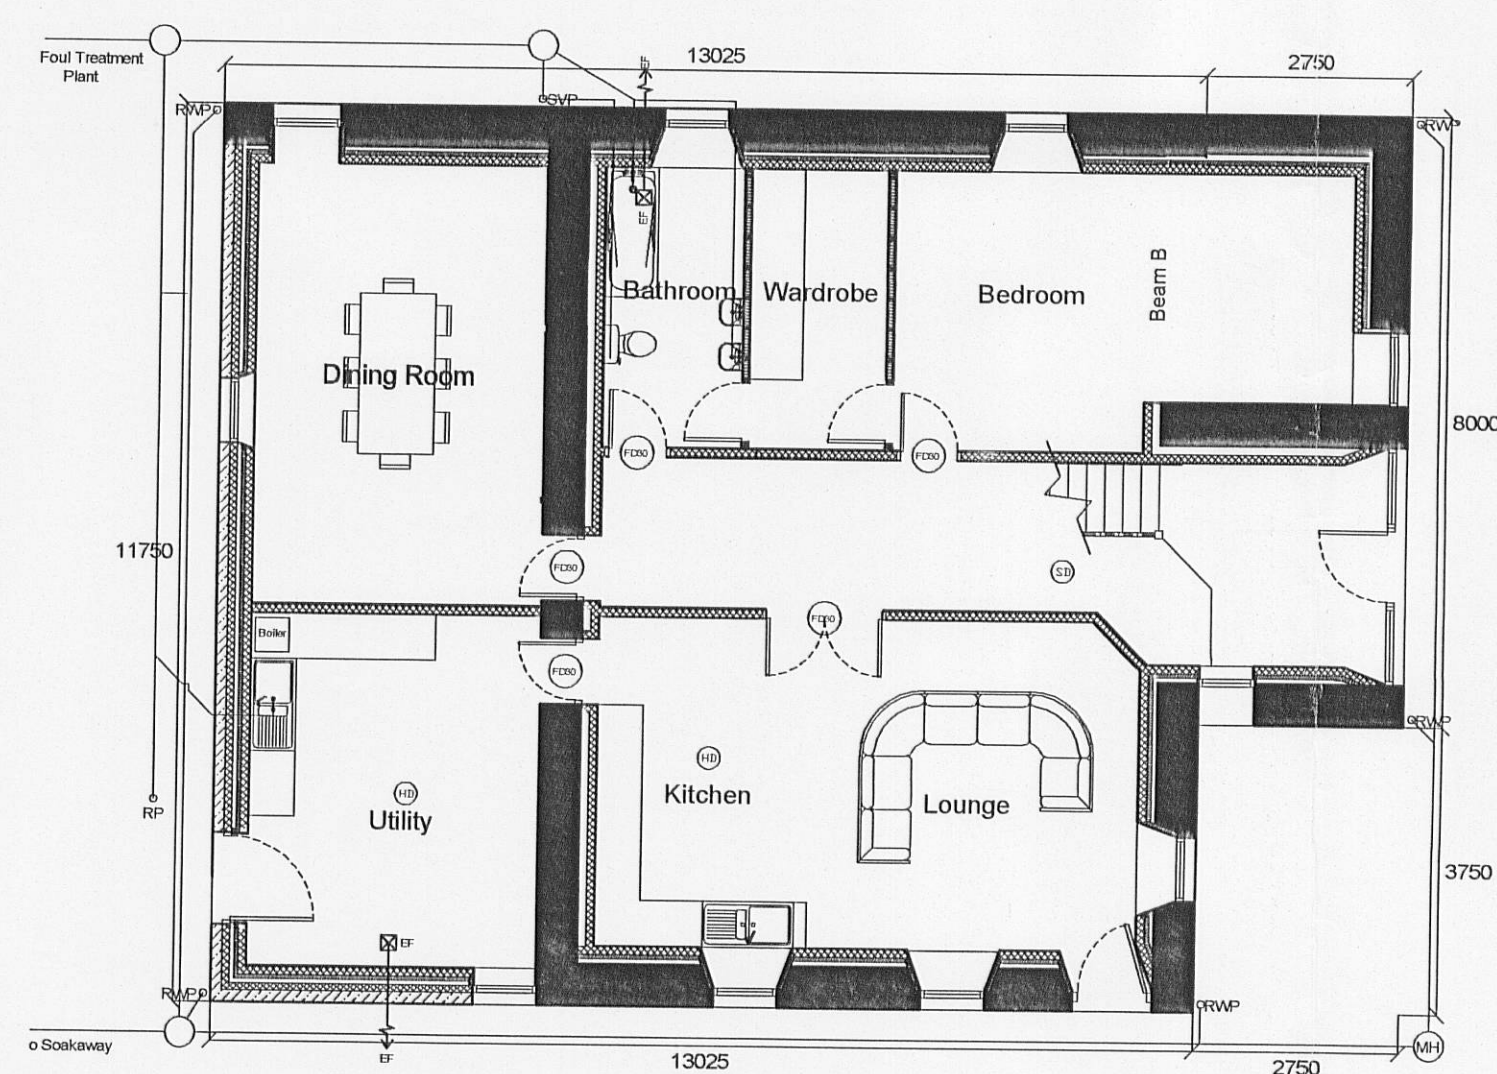

First Floor Plan

Notes:

All work is to be carried out to the latest current British standards Codes of Practice and recognised working practices.

All work and materials should comply with Health and Safety legislation.

All work and materials to be approved by the District Authority Building Control Officer.

All dimensions are in millimetres unless where explicitly shown otherwise.

The contractor should check and certify all dimensions as work proceeds and notify the architect of any discrepancies.

Do not scale off the drawings, if in doubt ask.

Reedley Chartered Town Planning & Architectural Consultancy are not liable for any work undertaken prior to Full Planning Consent and or Building Regulations Approval

320110633P

Reedley

Chartered Town Planning & Architectural Consultancy

2 Reedley Business Centre, Redman Road
Reedley, Burnley, Lancashire, BB10 2TY

Tel: 01282 834834 Fax: 01282 451666
eMail: planning@reedley.co.uk

Title: Wycongill Farm
Holden Road
Bolton-by-Bowland

Agricultural Workers Dwelling (Proposed)

Project No: LEE/01 Dwg 02

Drawn: RJ

Client: Mr Malcolm Leeming

Date: 08.03.10

Scale: 1:100

Amendments: