



This drawing (or any part thereof) may not be copied, transmitted or disclosed to any third party or unauthorized person without the prior written permission of Gilling Dod Architects.
This drawing is to be read in conjunction with all other relevant drawings prepared by consultants and sub-contractors.
Do not scale from this drawing. Work only to printed dimensions.
Report any discrepancies to the Architect or representatives thereof.




PART EXISTING ELEVATION 1 :100

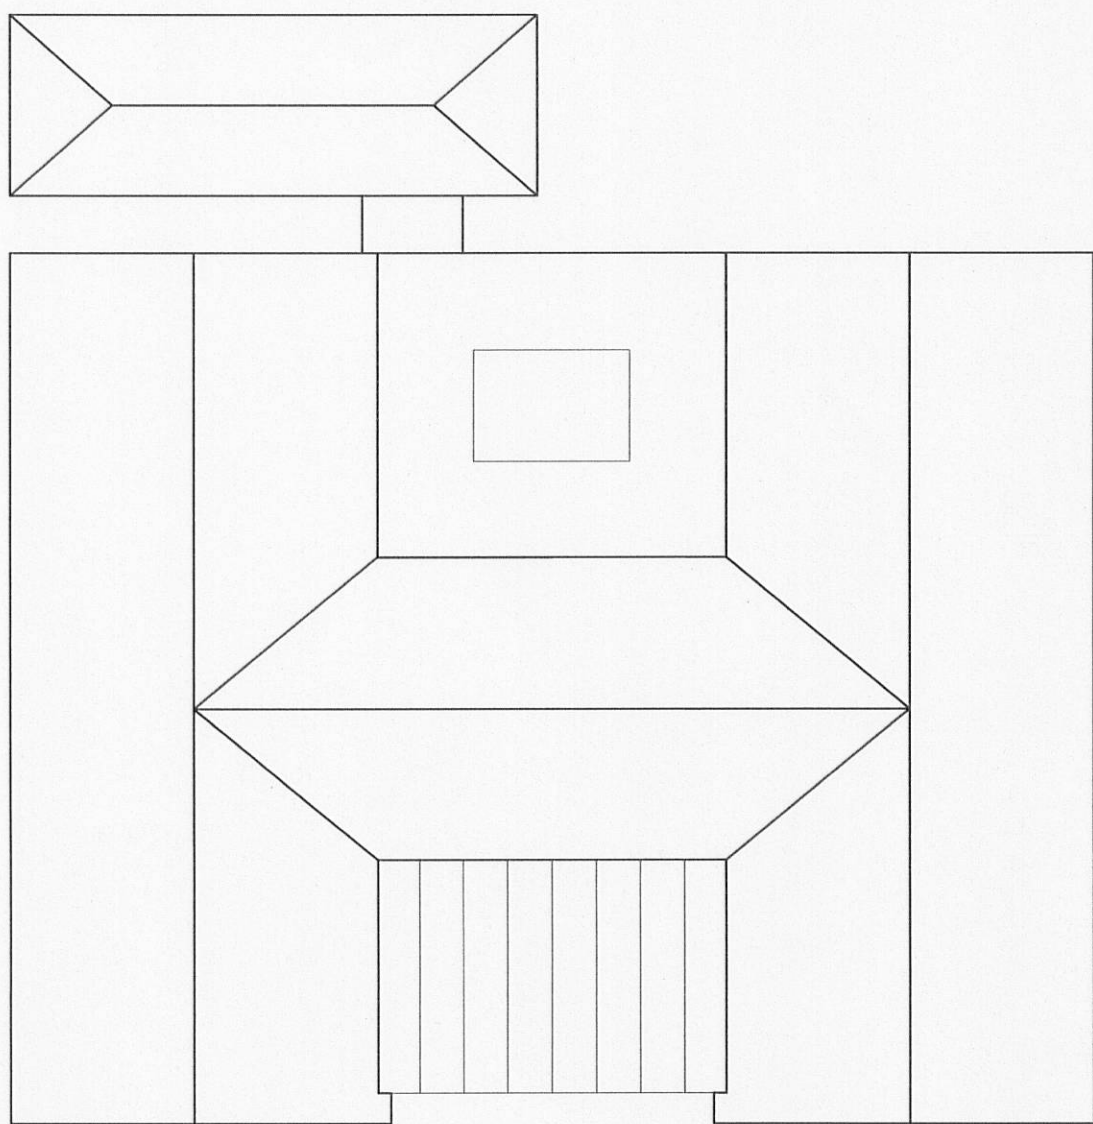

ROOF PLAN-EXISTING 1 :150

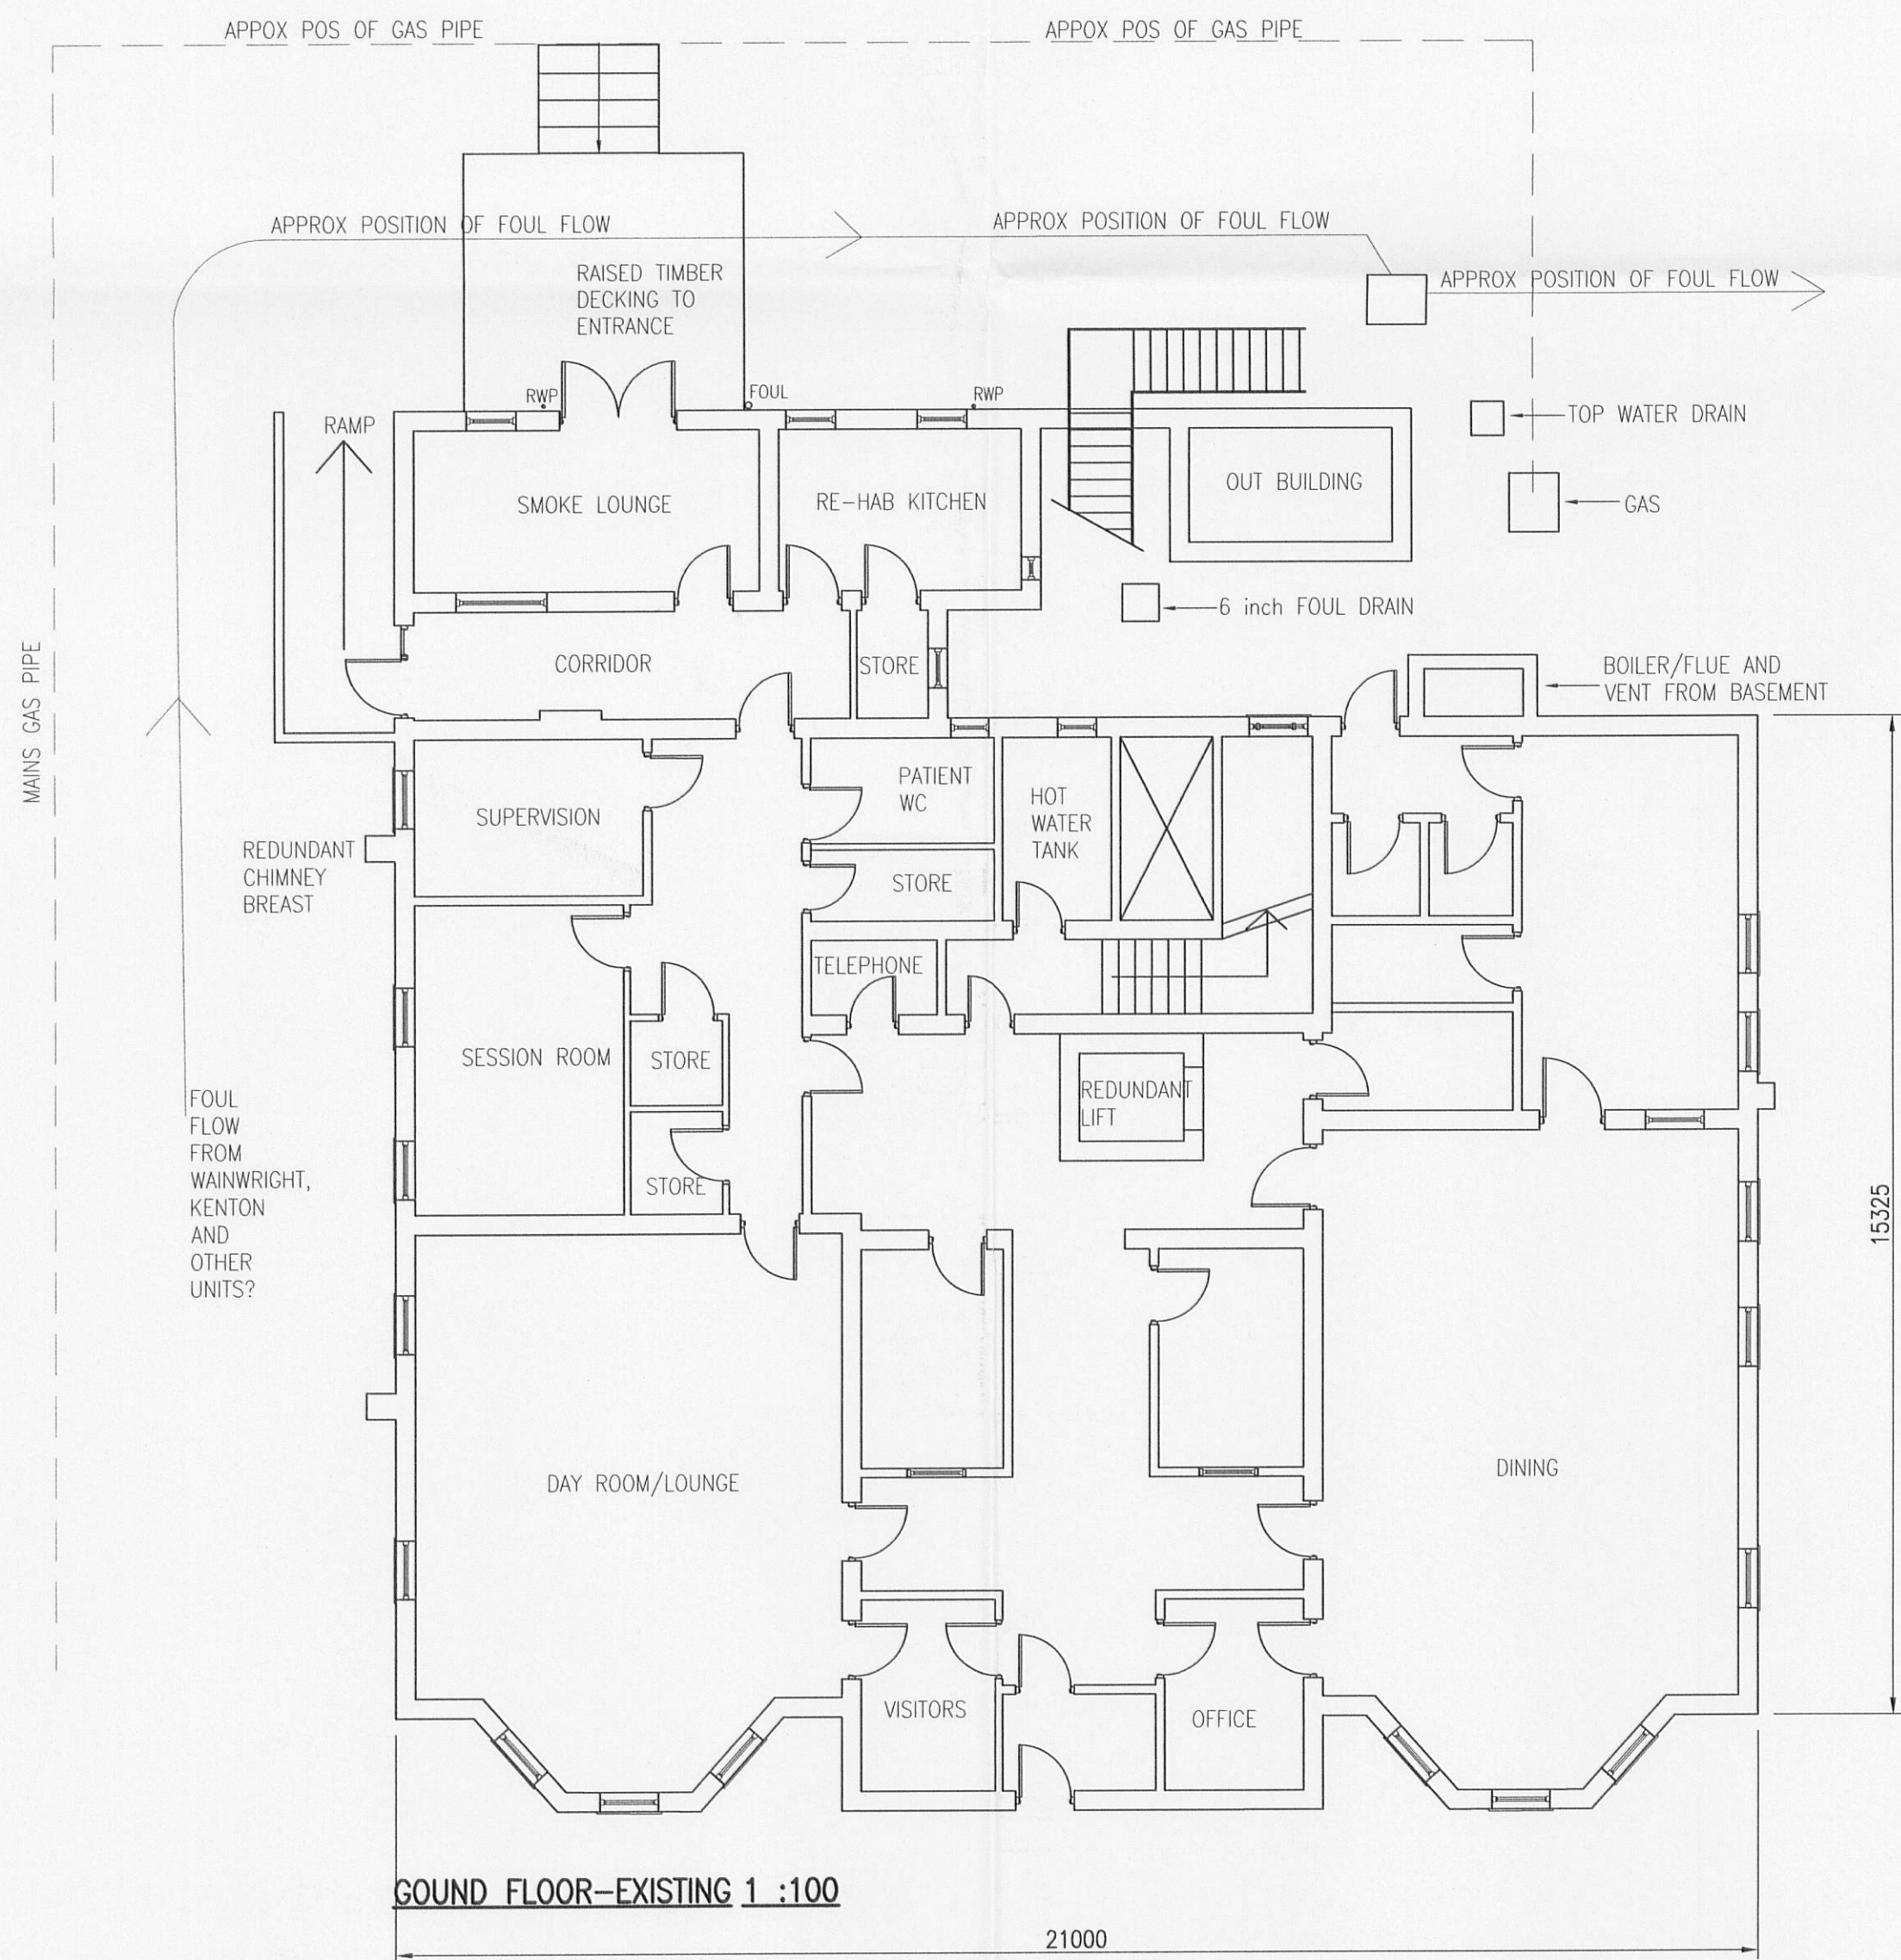


GROUND FLOOR-EXISTING 1 :100

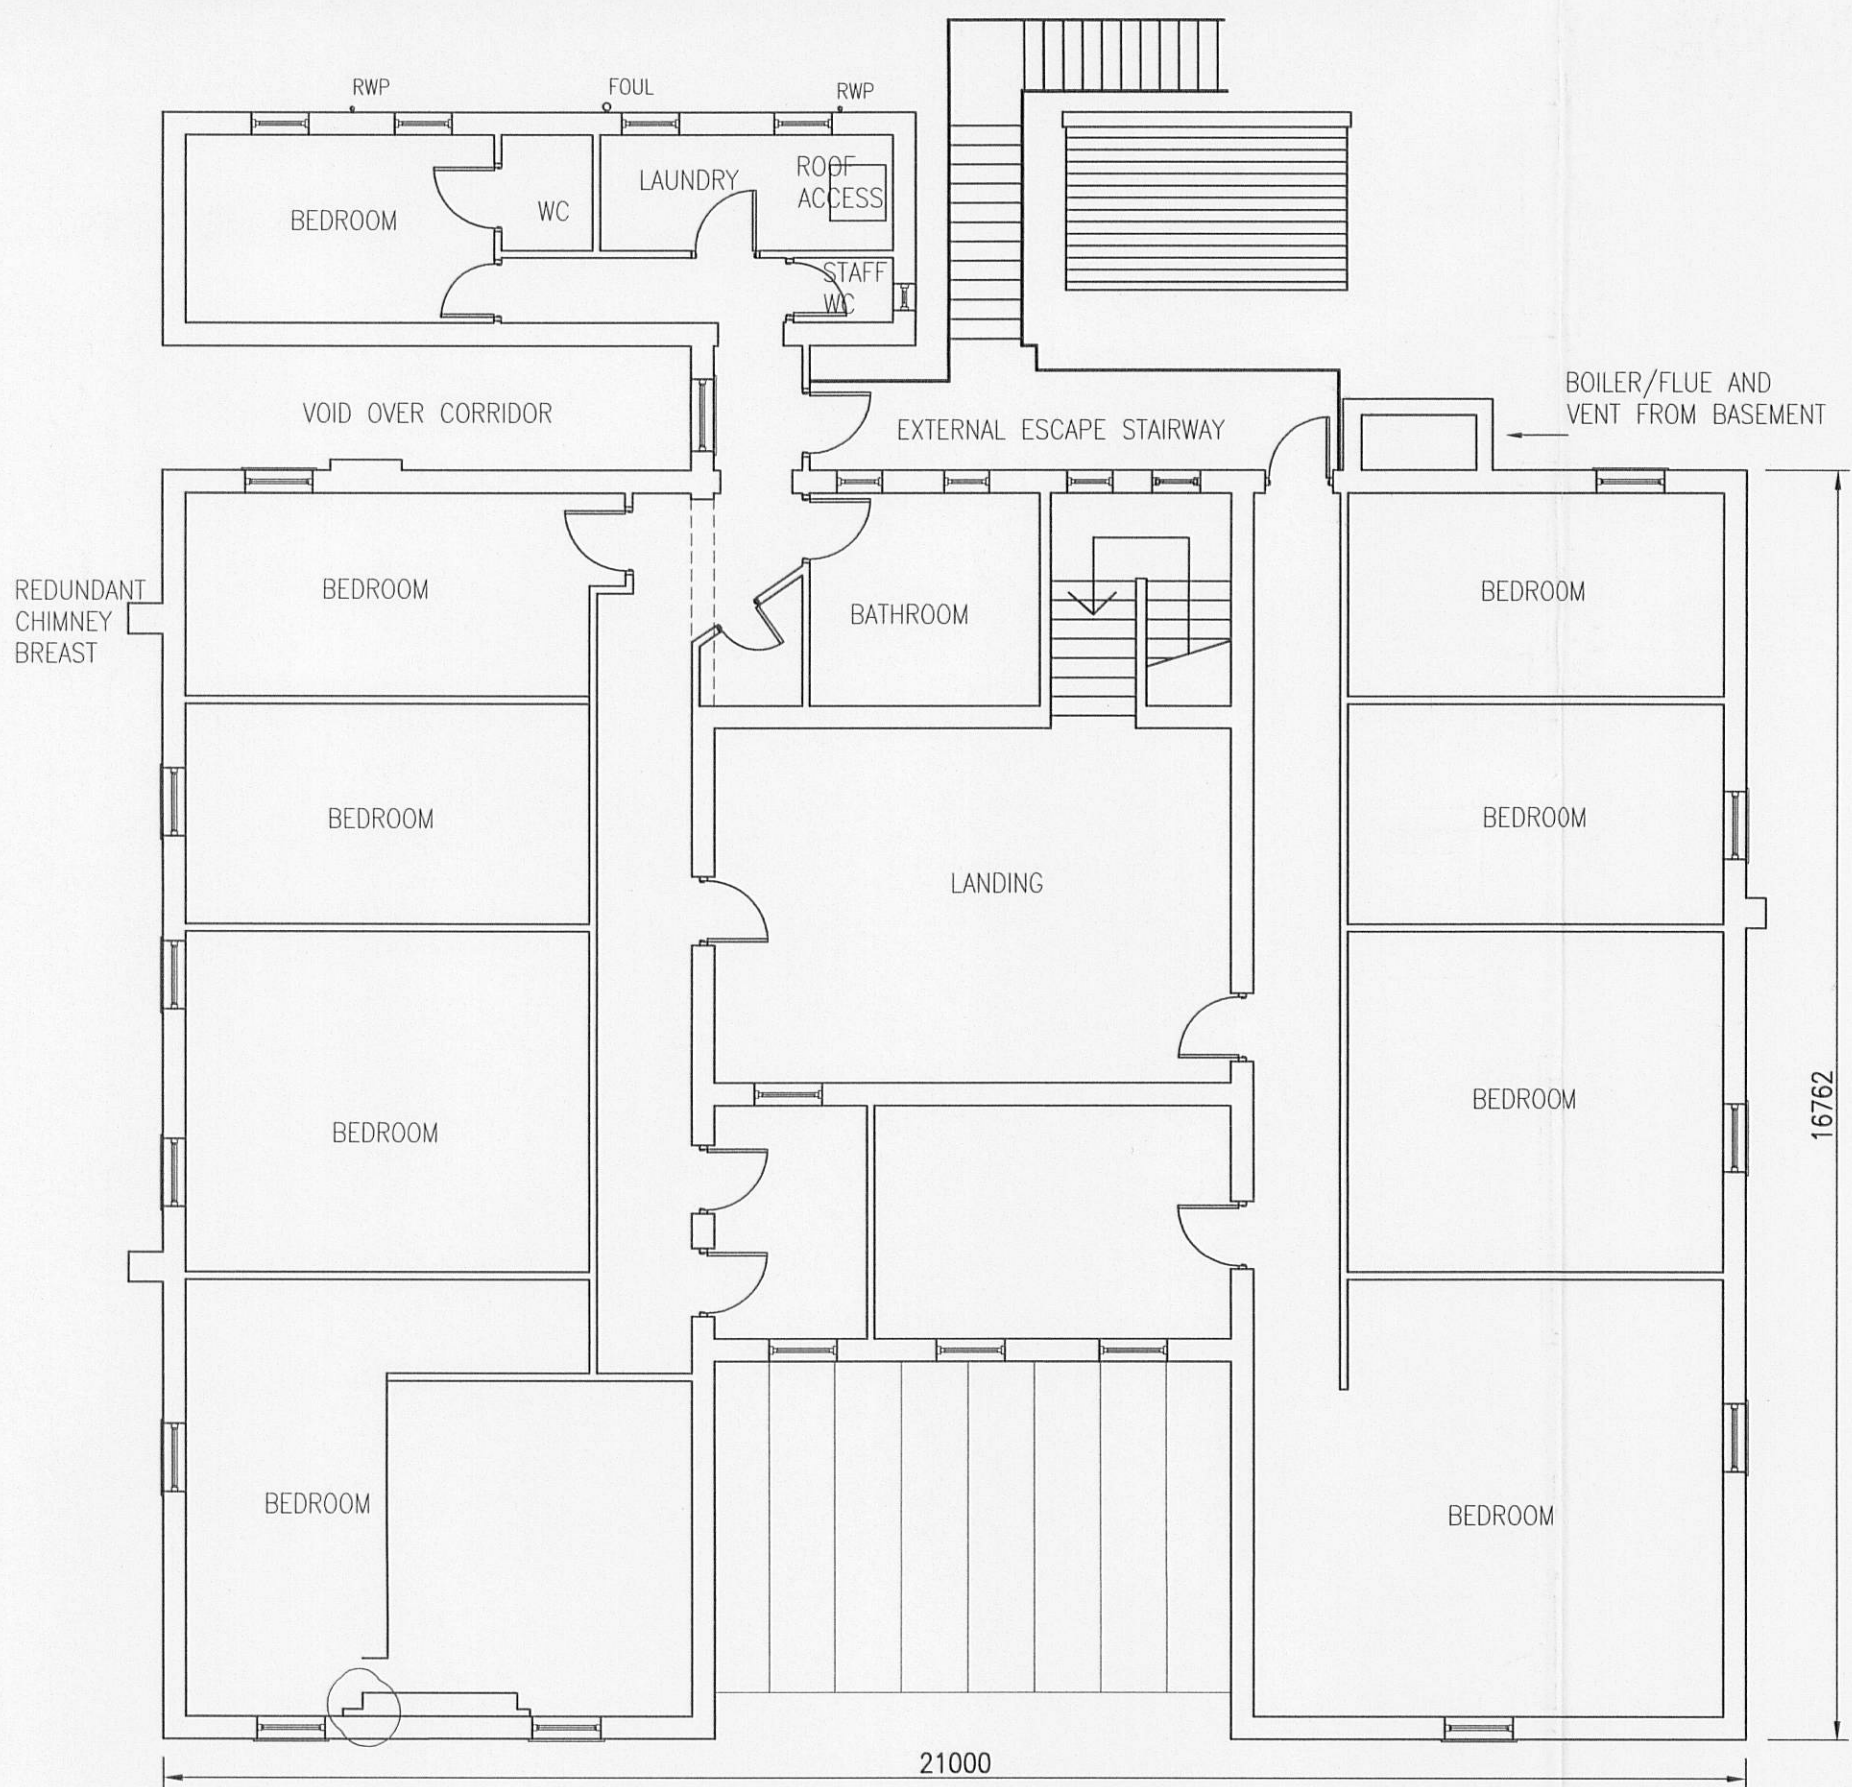

FIRST FLOOR-EXISTING 1 :100

320110643P

P1 SV BP	FOR APPROVAL	17/03/08
Rev. By Chkd.	COMMENTS	BP Date Authorised

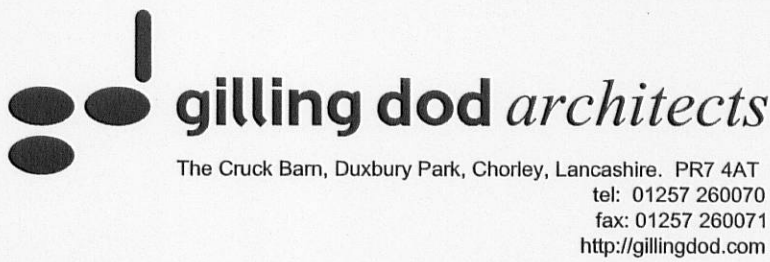

Project	KEMPLE VIEW FAIRHAVEN BUILDING Partnerships in care
---------	---

Drawing	EXISTING PLANS/ ELEVATION/ ROOF PLAN
---------	--

Status	Information ☐ Comment ☐ Approval ☒
	Tender ☐ Construction ☐ As-Built ☐

Project number	Scale	Original drg. sheet size
6875	1:100 1:150	A1

Drawn By	Checked By	Date
SV	BP	17/03/08

Drawing number	Rev.
103a	