



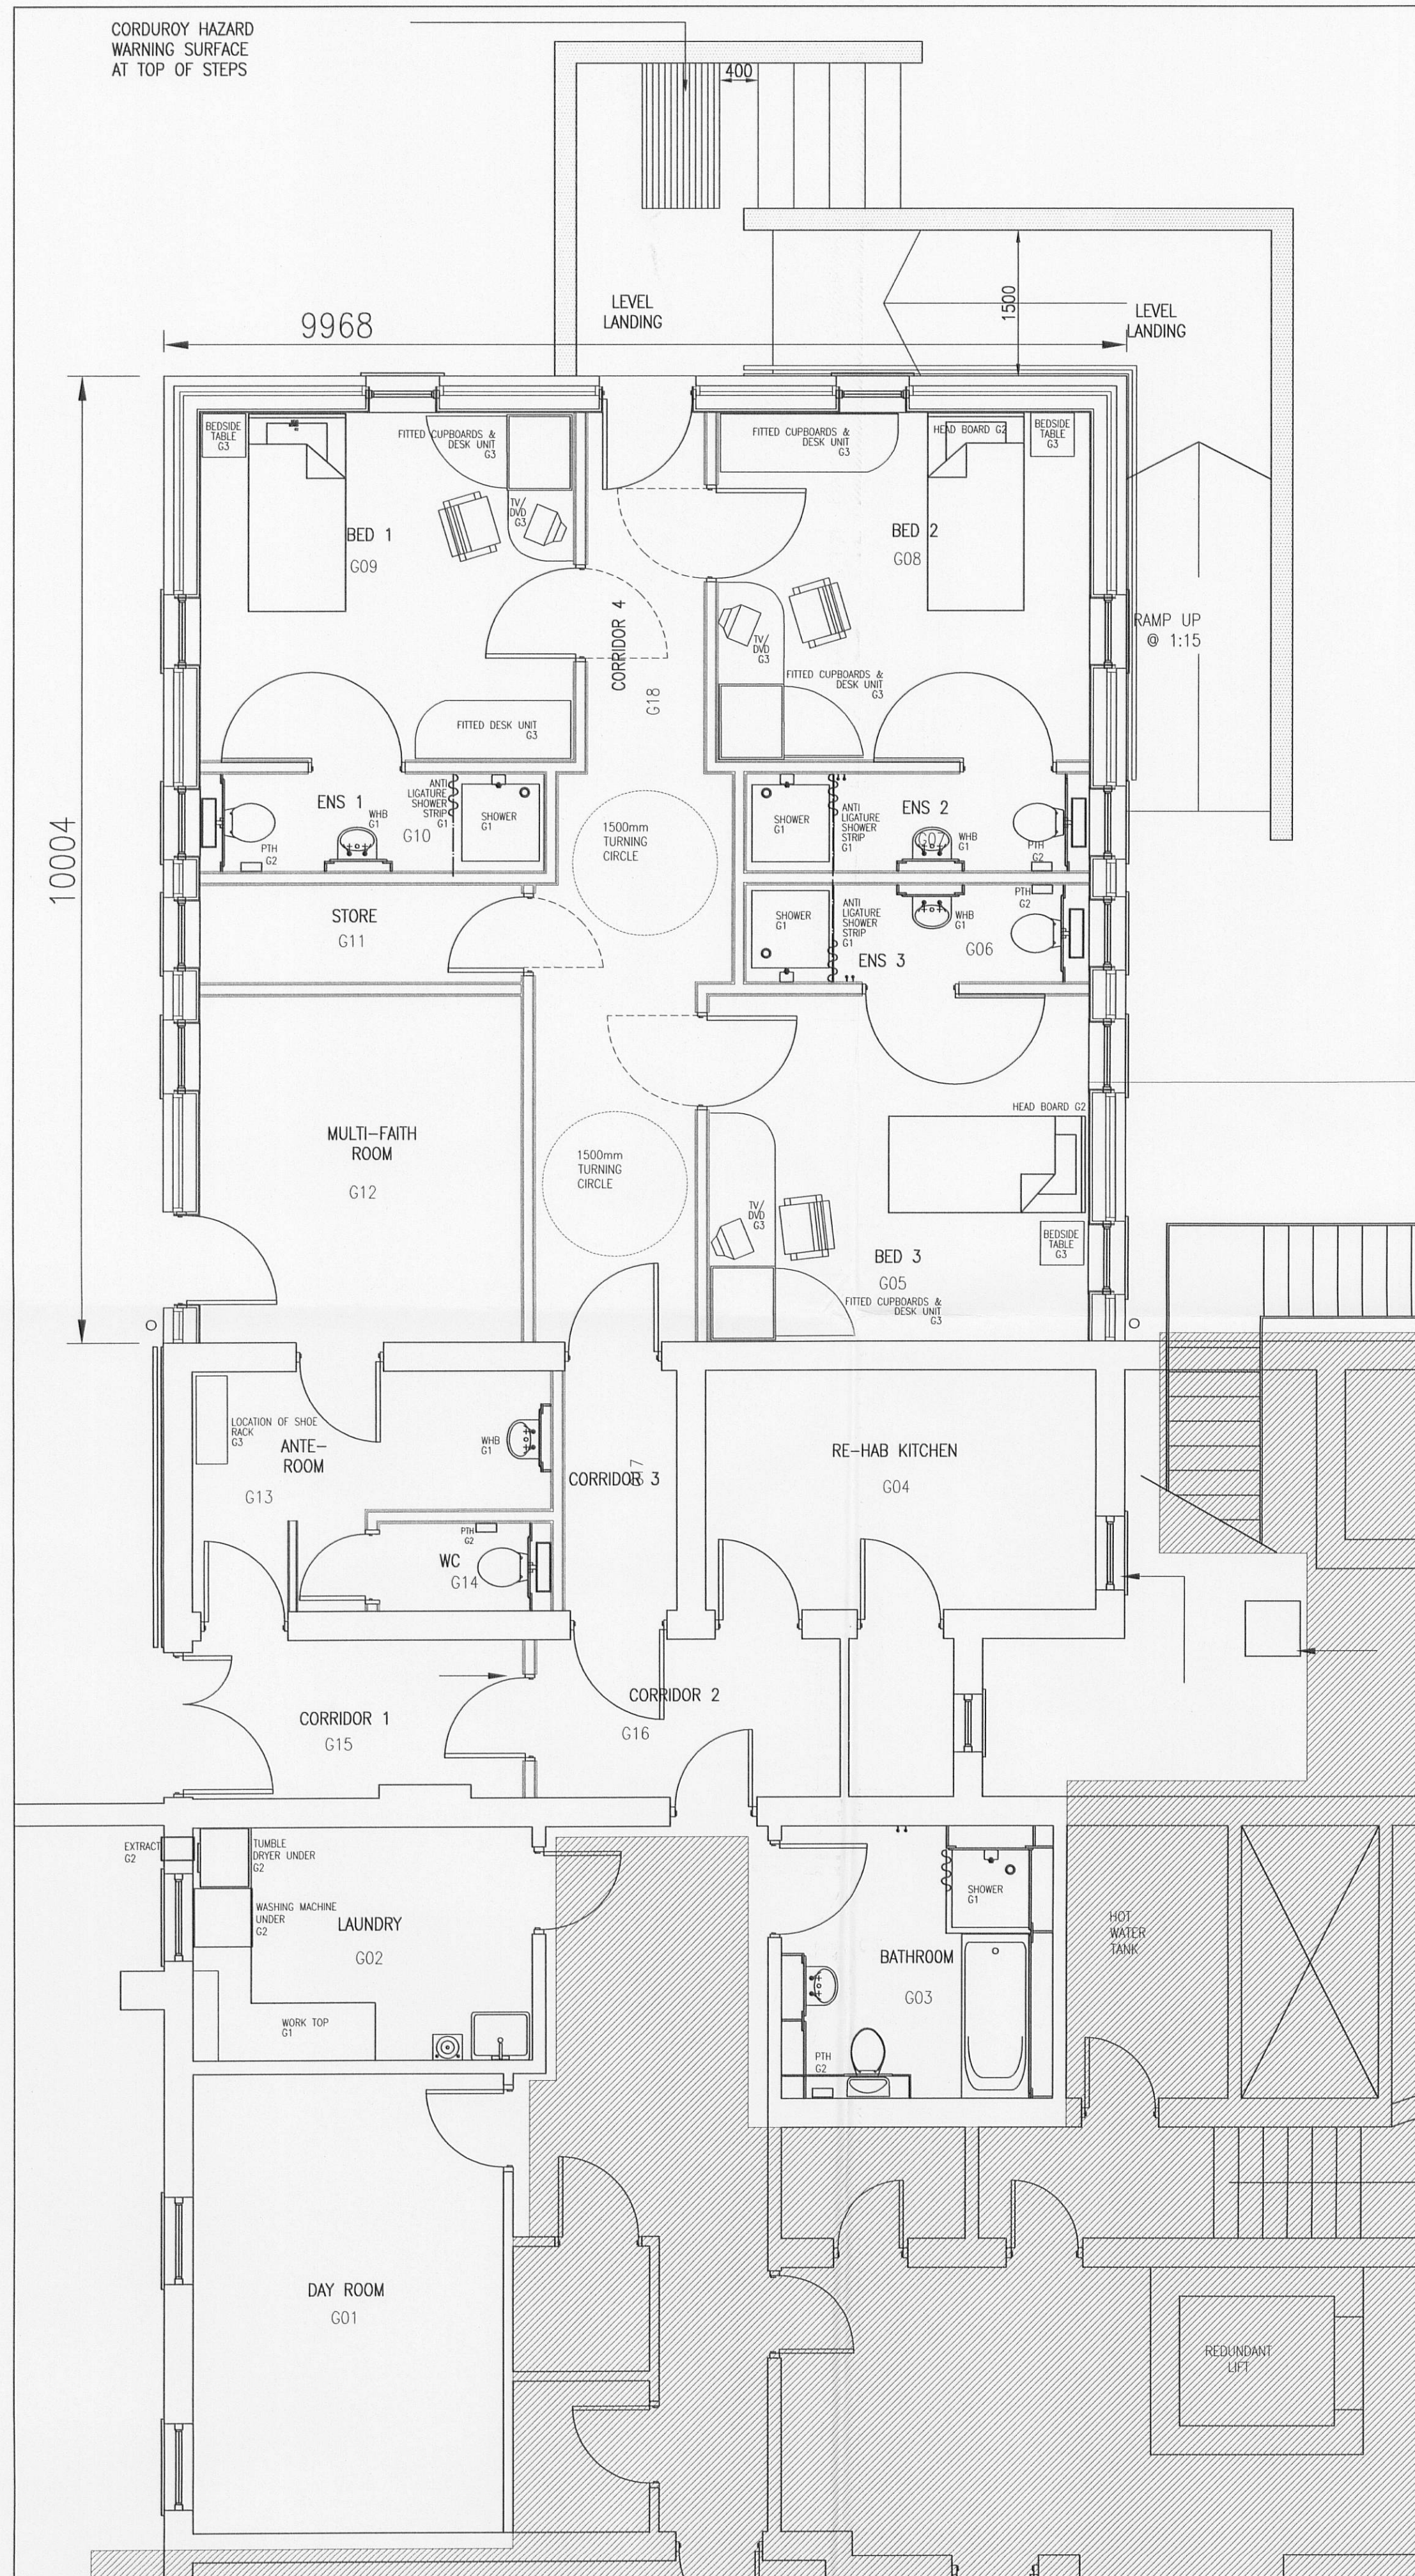

PROPOSED GROUND FLOOR PLAN 1 : 50

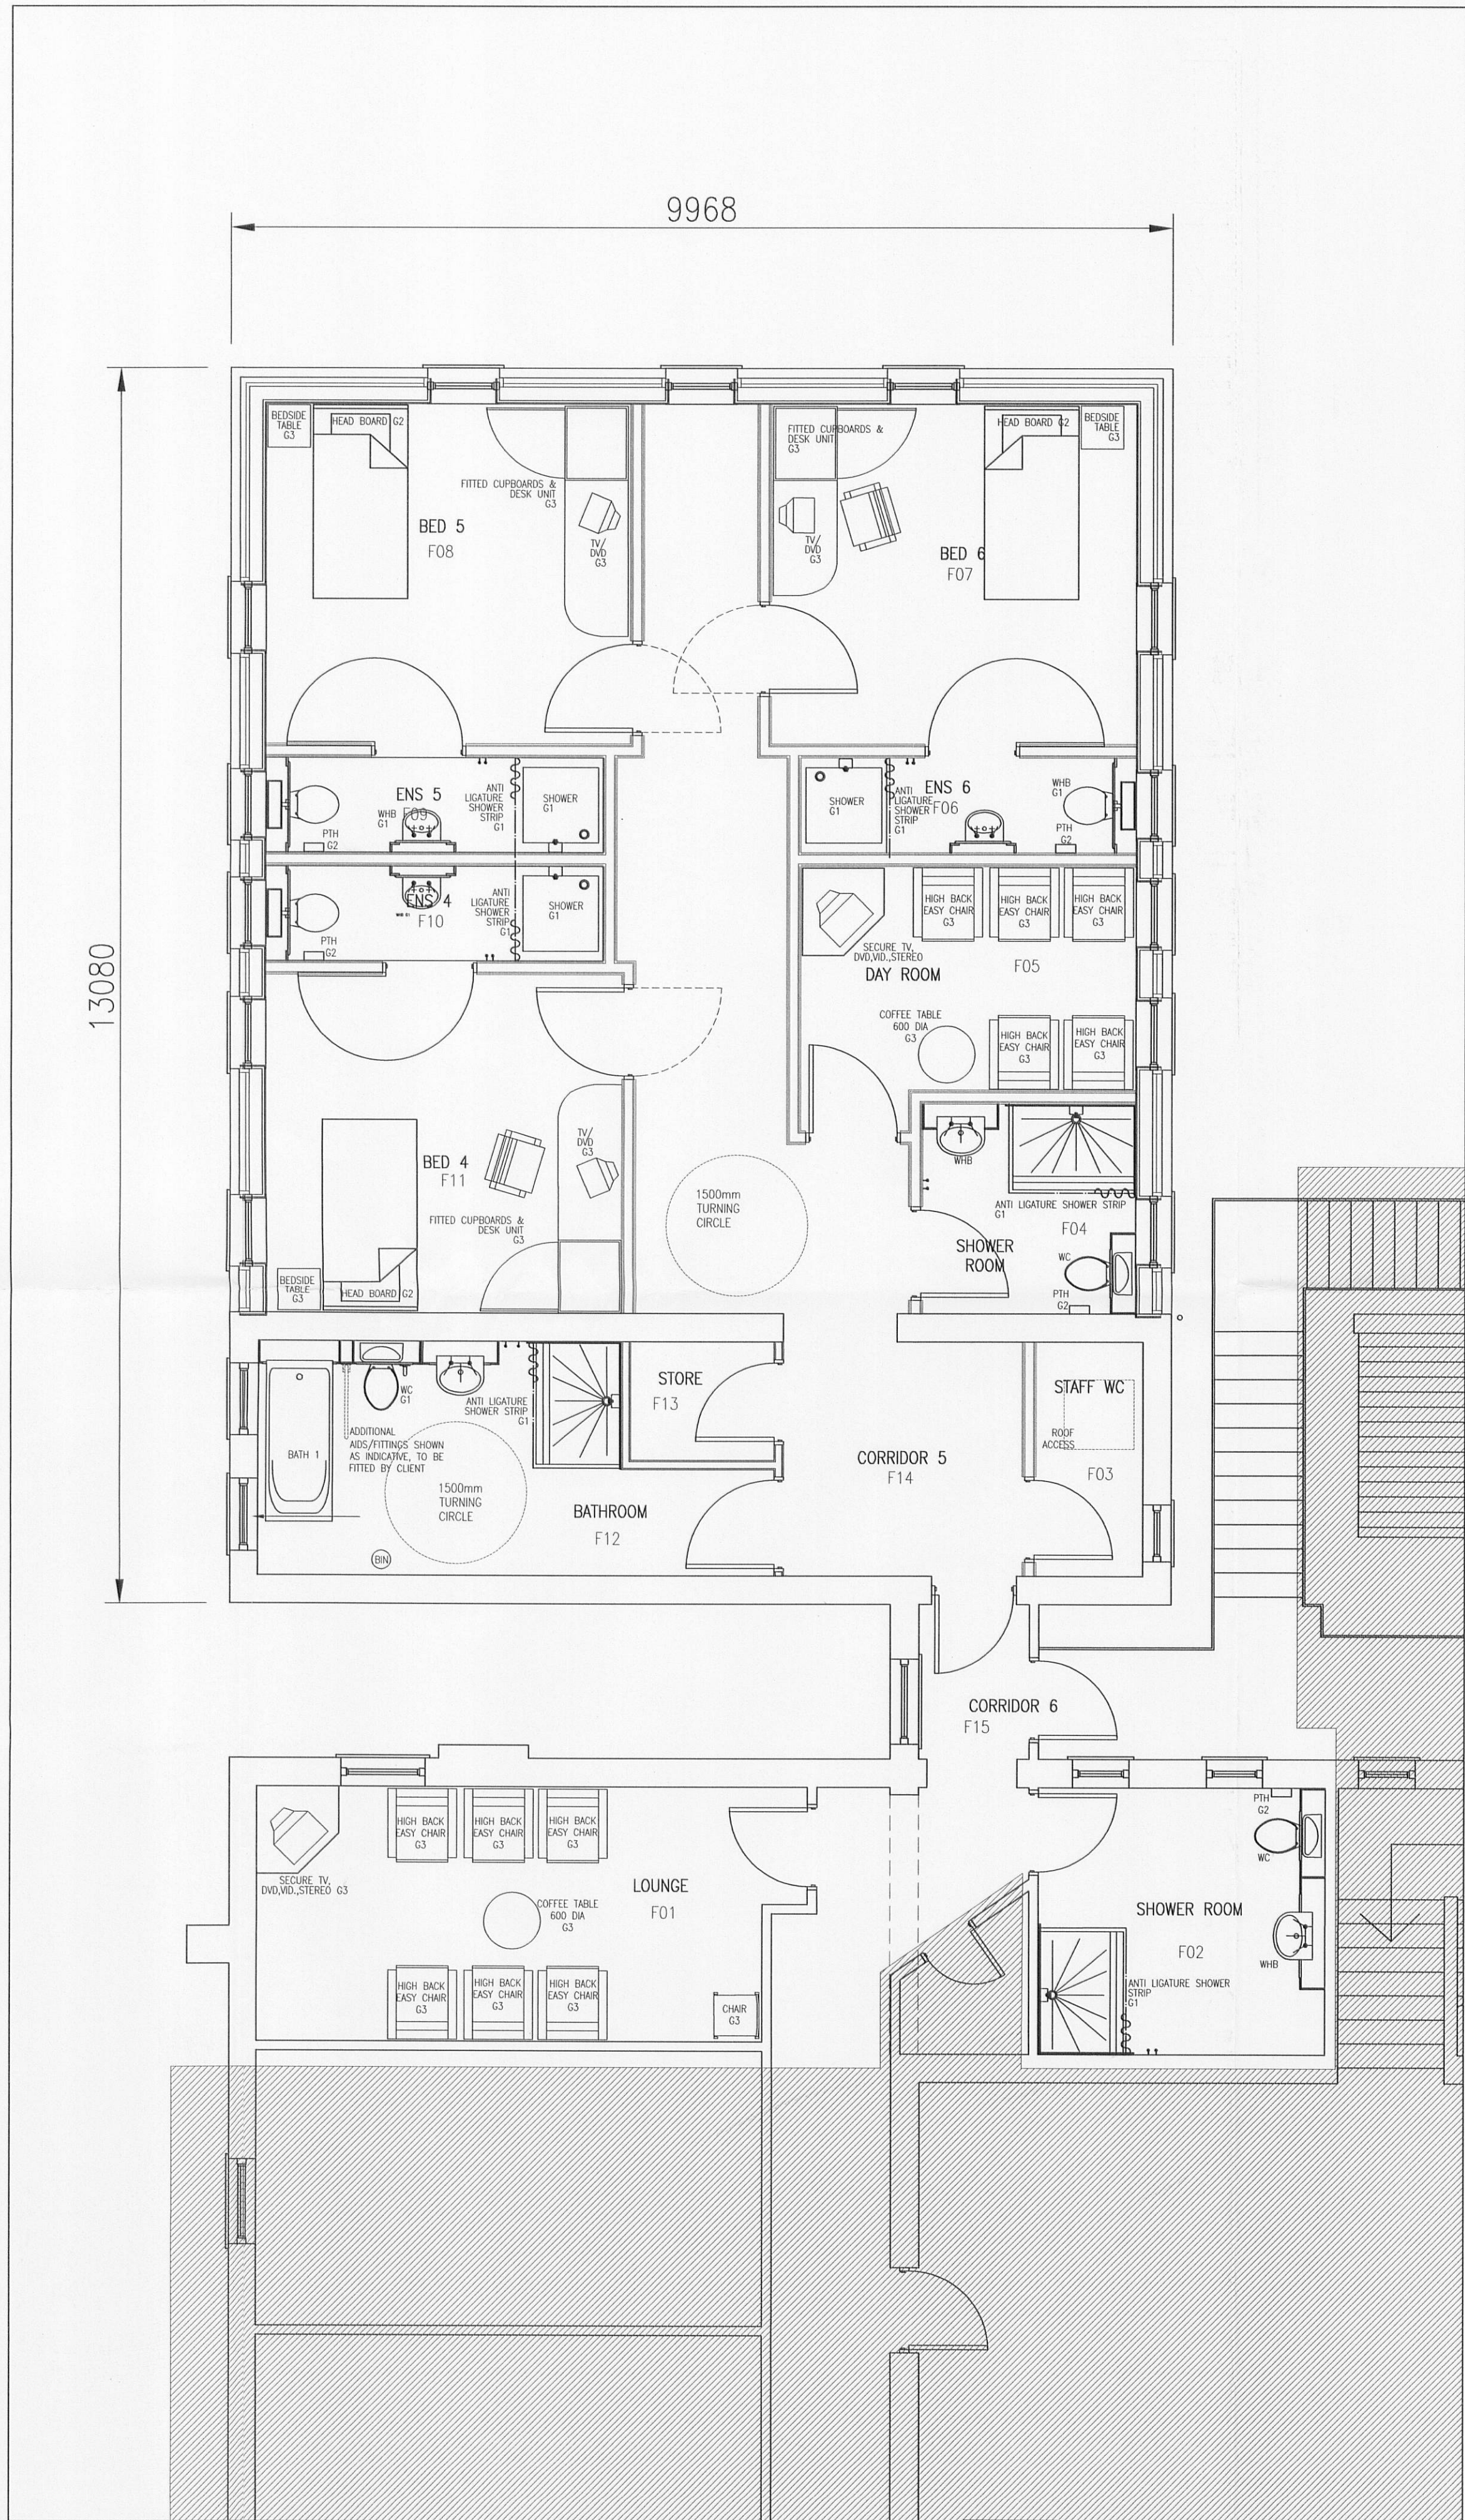


PROPOSED FIRST FLOOR PLAN 1 : 50

This drawing (or any part thereof) may not be copied, transmitted or disclosed to any third party or unauthorized person without the prior written permission of Gilling Dod Architects.
This drawing is to be read in conjunction with all other relevant drawings prepared by consultants and sub-contractors.
Do not scale from this drawing. Work only to printed dimensions.
Report any discrepancies to the Architect or representatives thereof.

320110643P

P1 SV	LOADED PLANS FOR REVIEW	23/03/08
Rev. By	COMMENTS	BP Date
Chkd.		Authorised

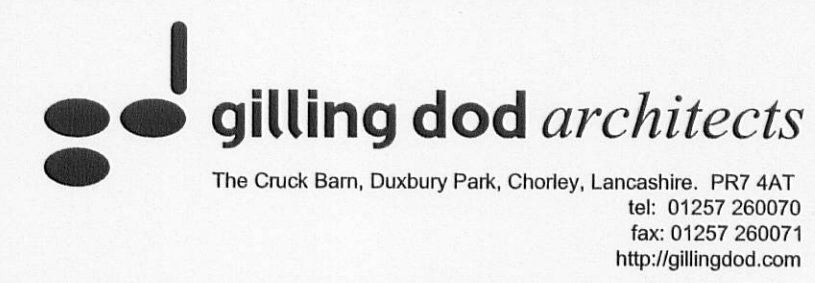

Project
**KEMPLE VIEW
FAIRHAVEN BUILDING**
Partnerships in care

Drawing
LOADED PLANS

Status	Information ☐	Comment ☐	Approval ☒
	Tender ☐	Construction ☐	As-Built ☐

Project number	Scale	Original drg. sheet size
6875	1:50	A1
Drawn By	Checked By	Date
SV	BP	23/03/08

Drawing number	Rev.
104	P1