




This drawing (or any part thereof) may not be copied, transmitted or disclosed to any third party or unauthorized person without the prior written permission of Gilling Dod Architects.
This drawing is to be read in conjunction with all other relevant drawings prepared by consultants and sub-contractors.
Do not scale from this drawing. Work only to printed dimensions.
Report any discrepancies to the Architect or representatives thereof.

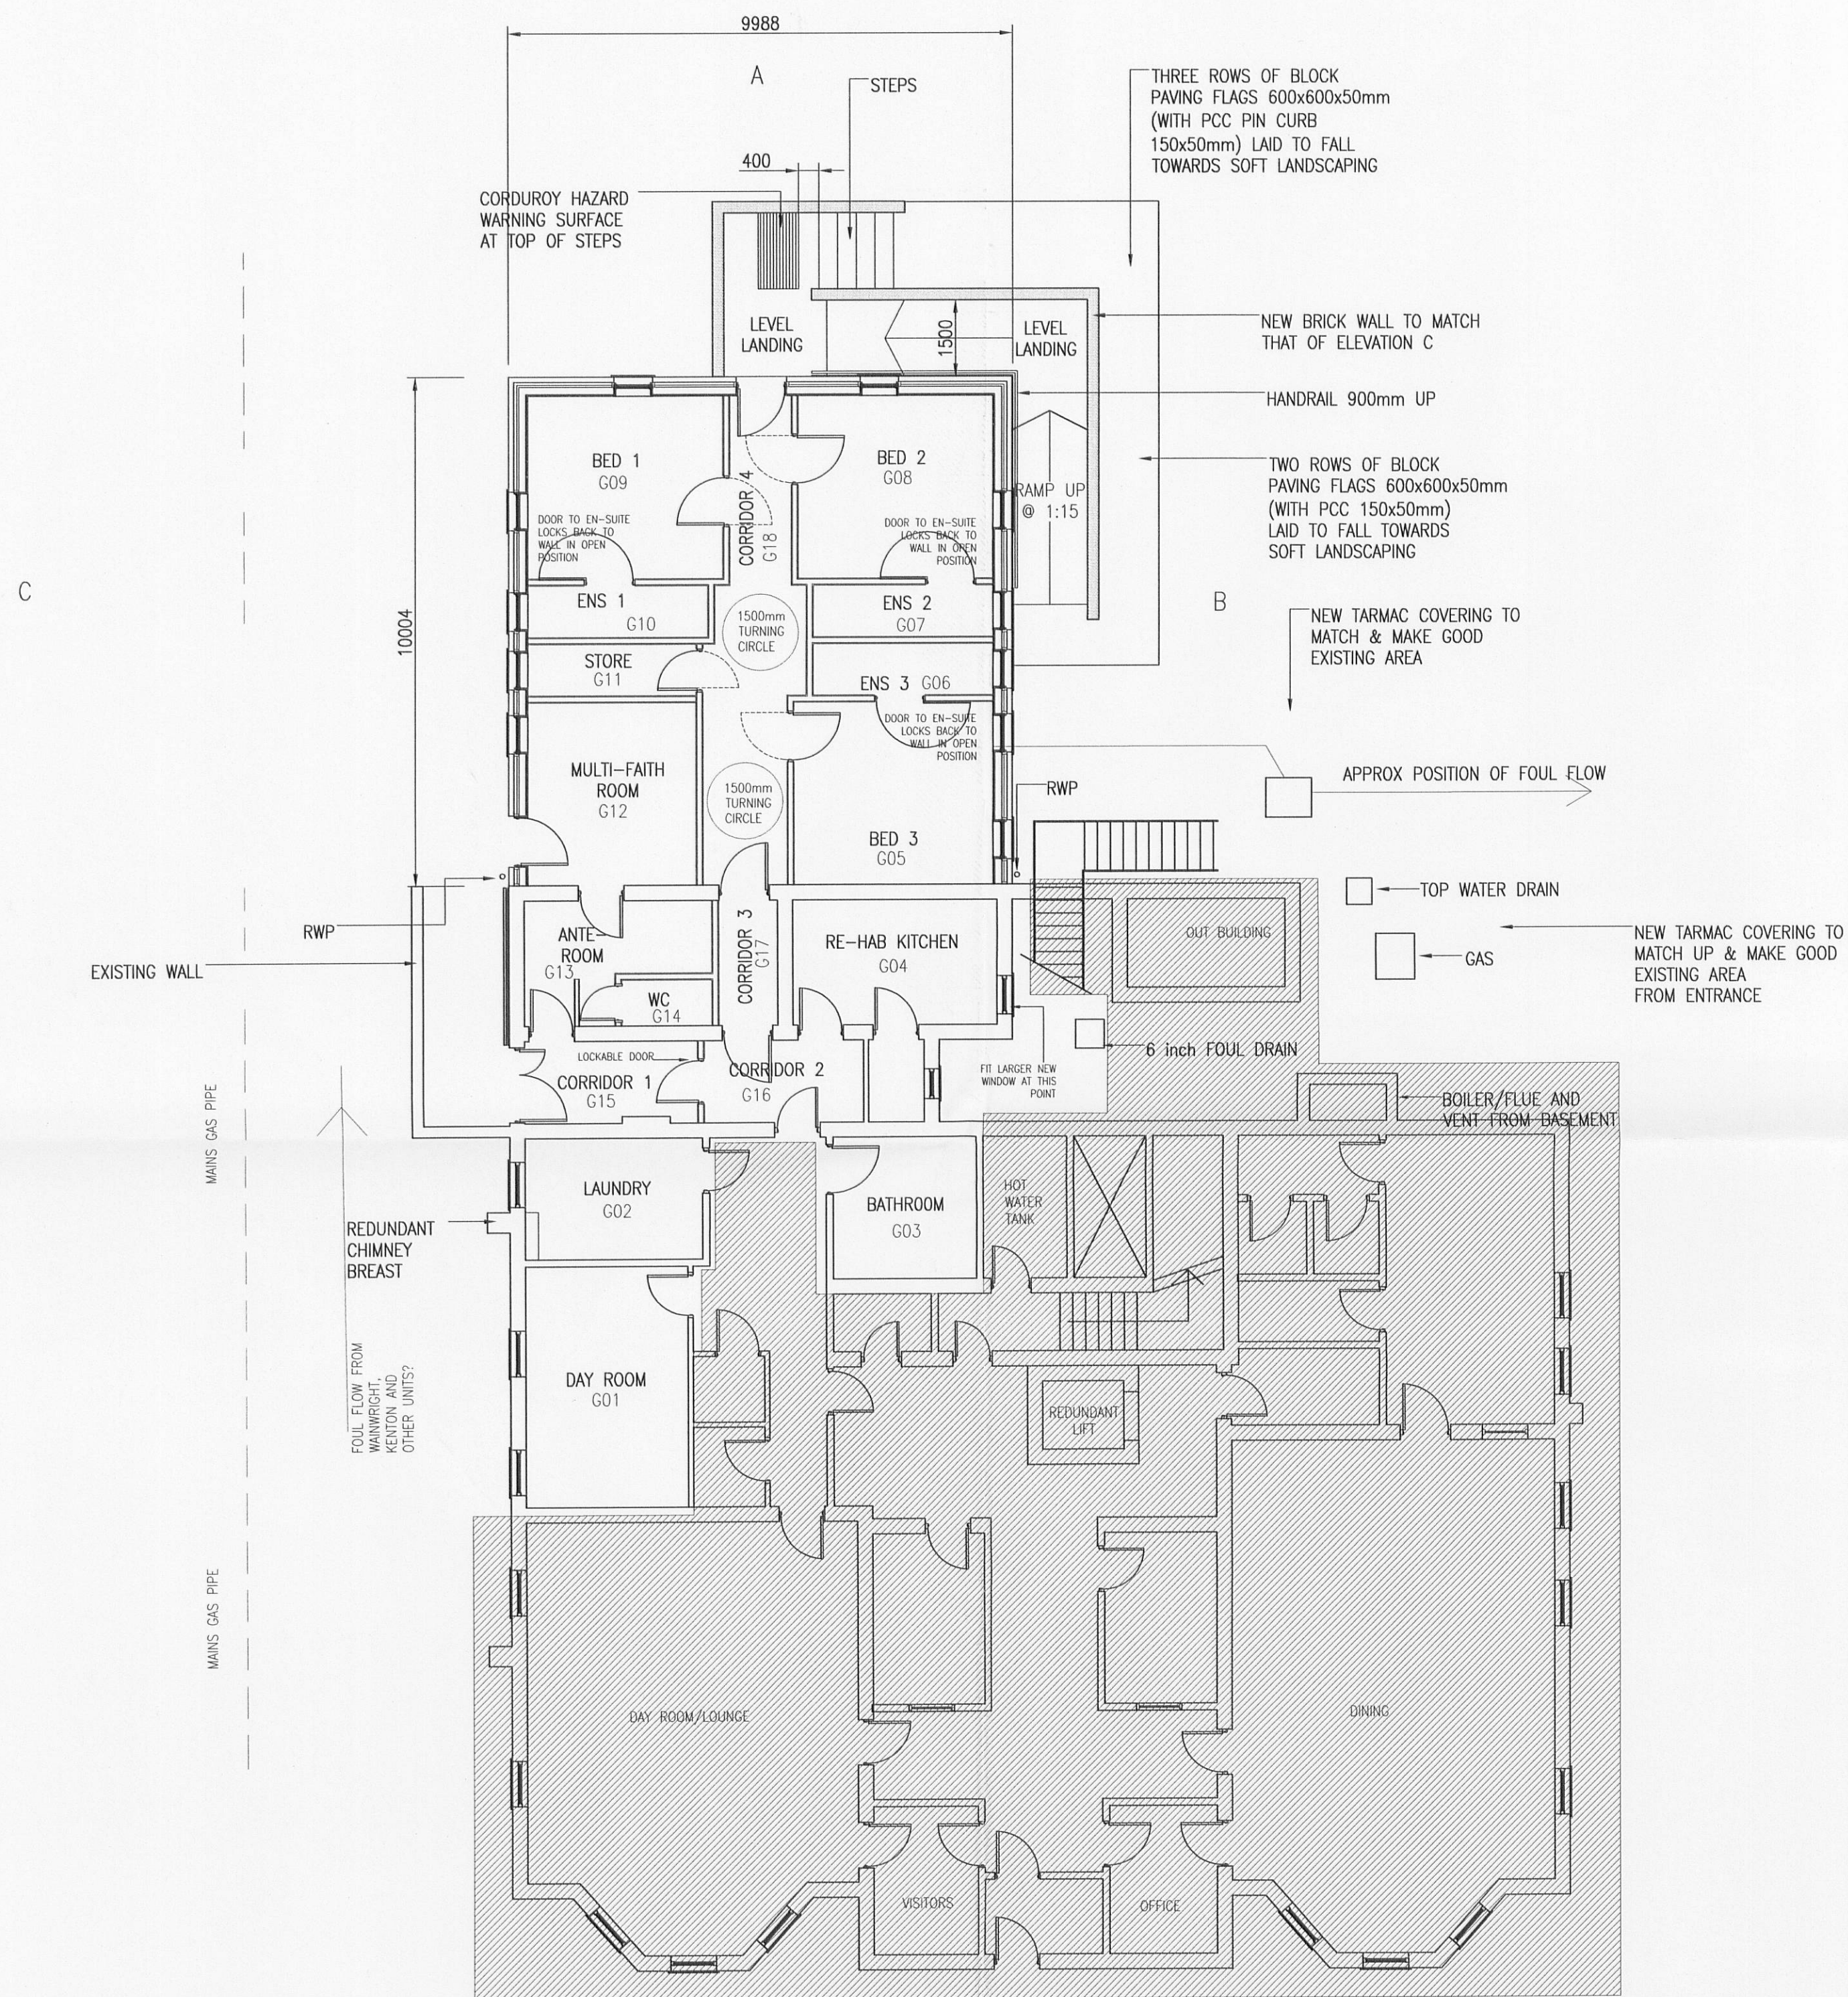

GROUND FLOOR PROPOSED OPT 3 1 :100

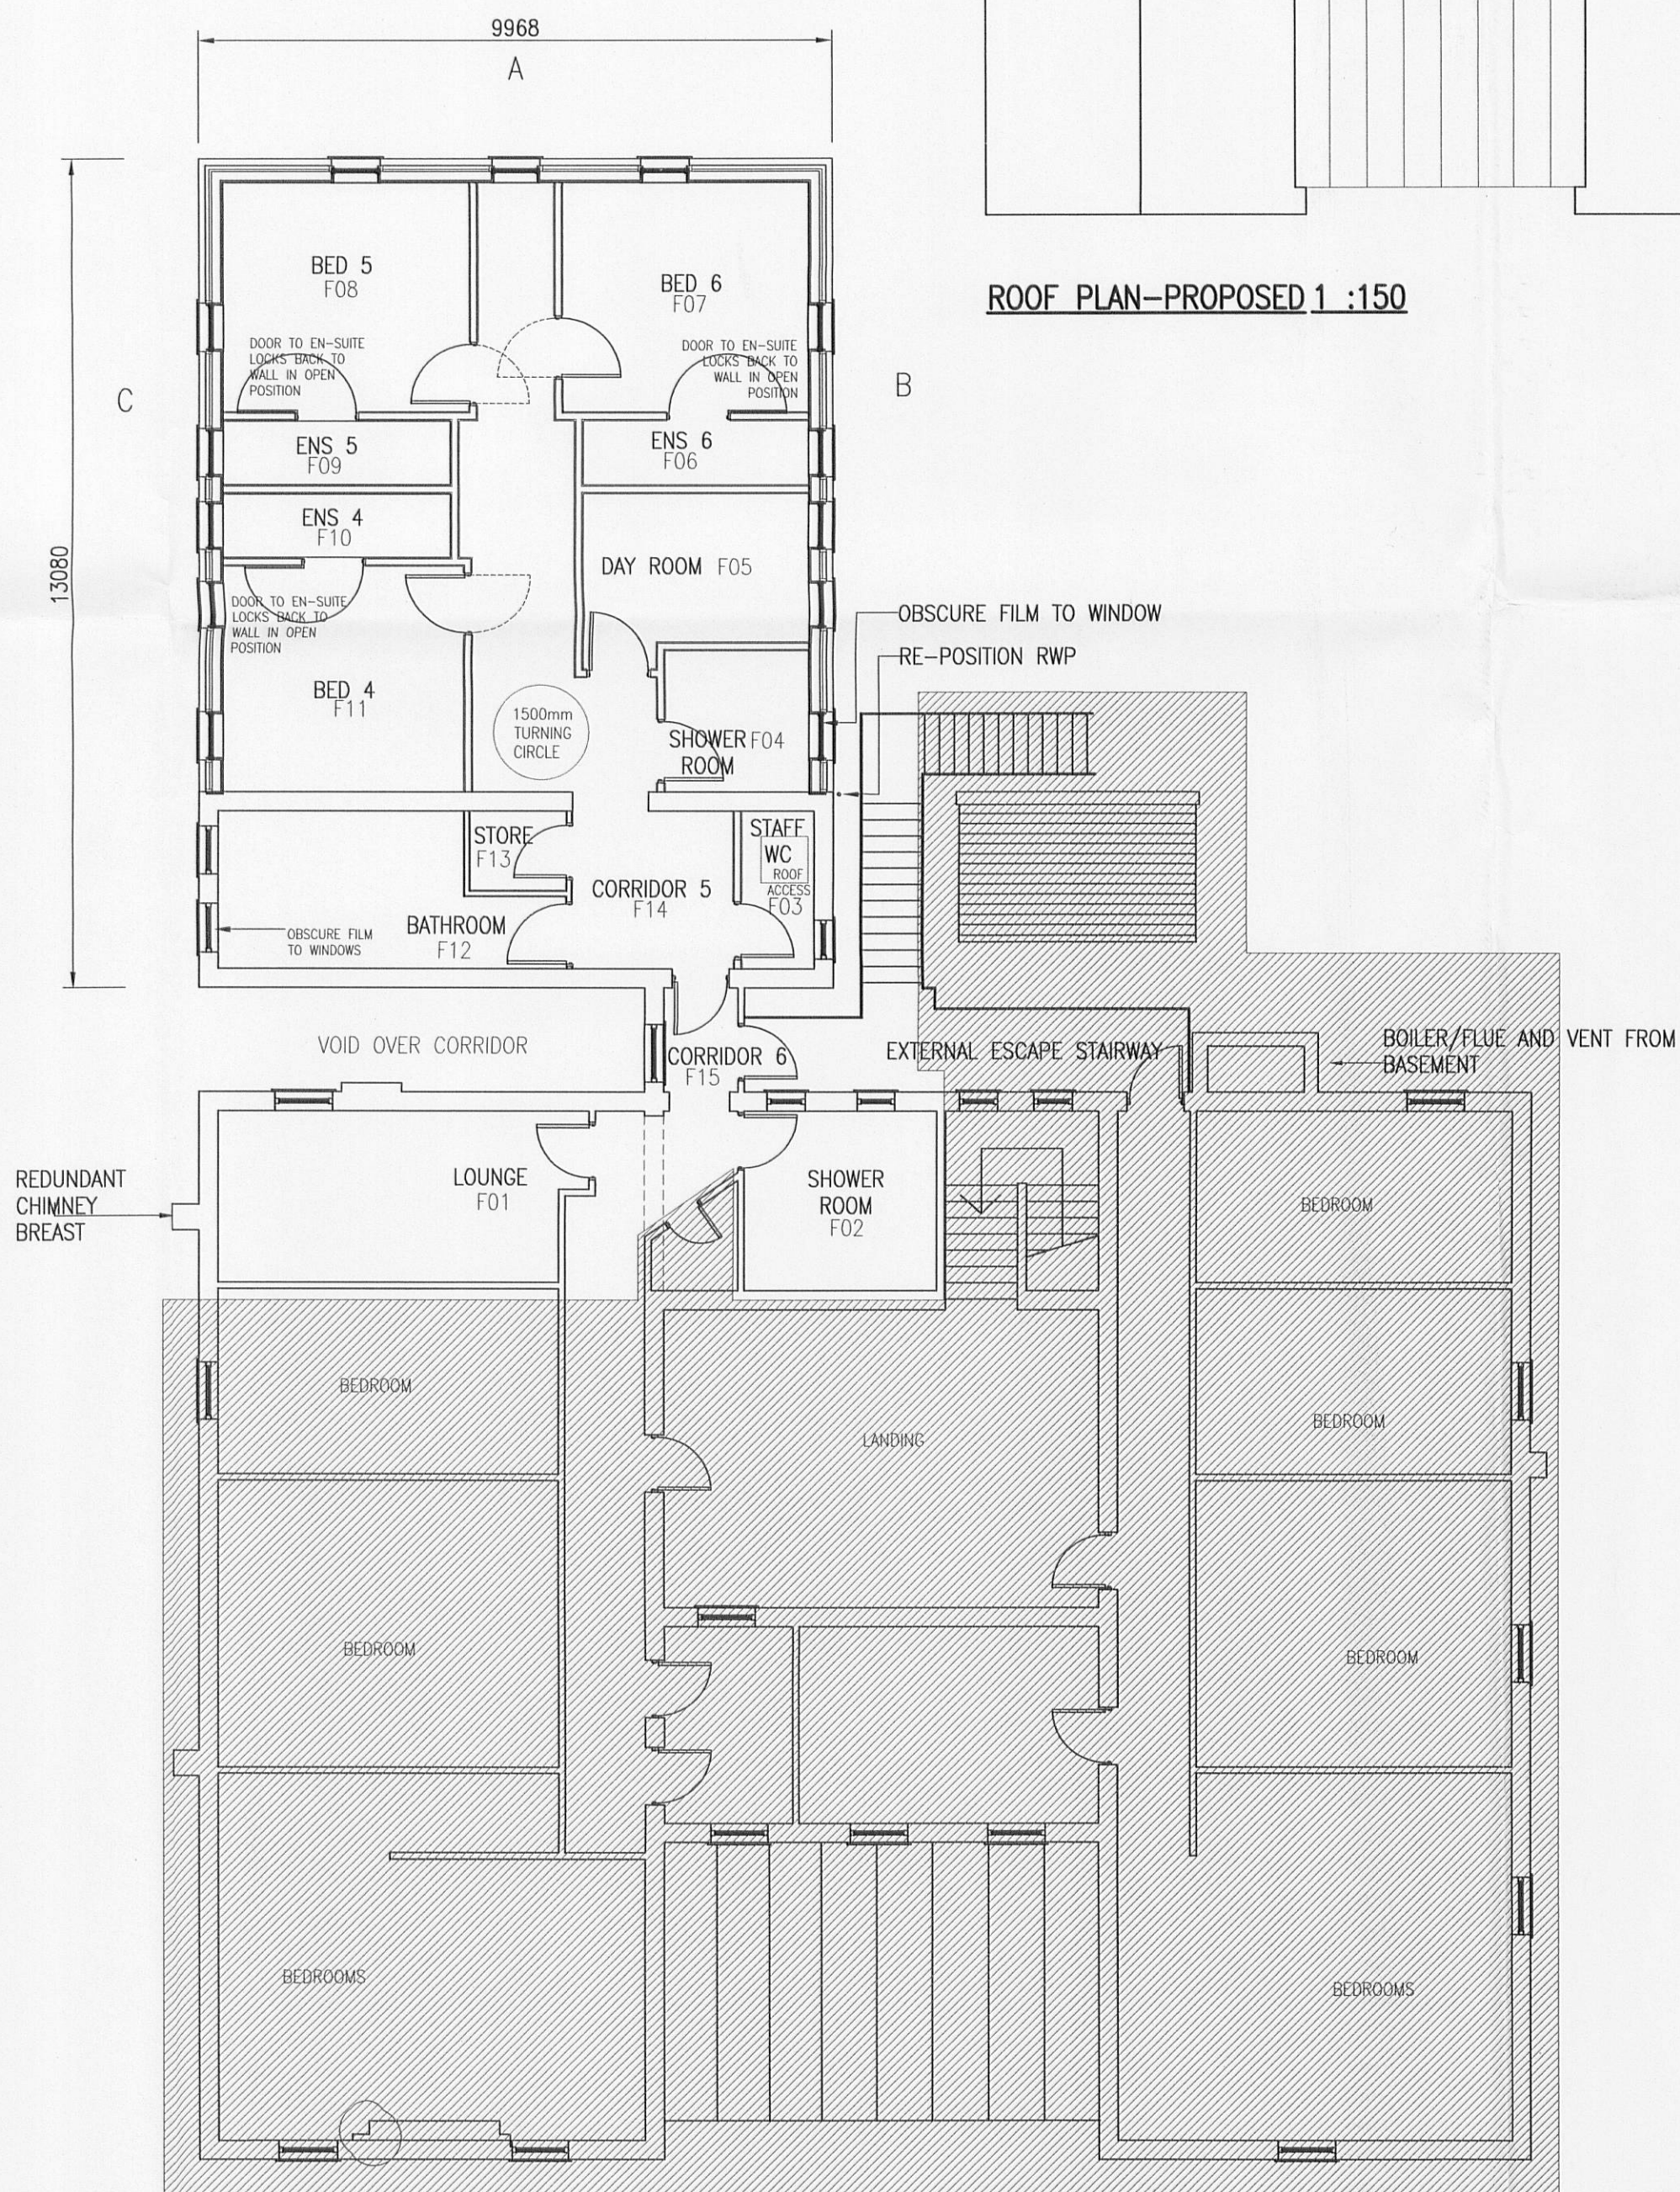


FIRST FLOOR PROPOSED OPT 3 1 :100

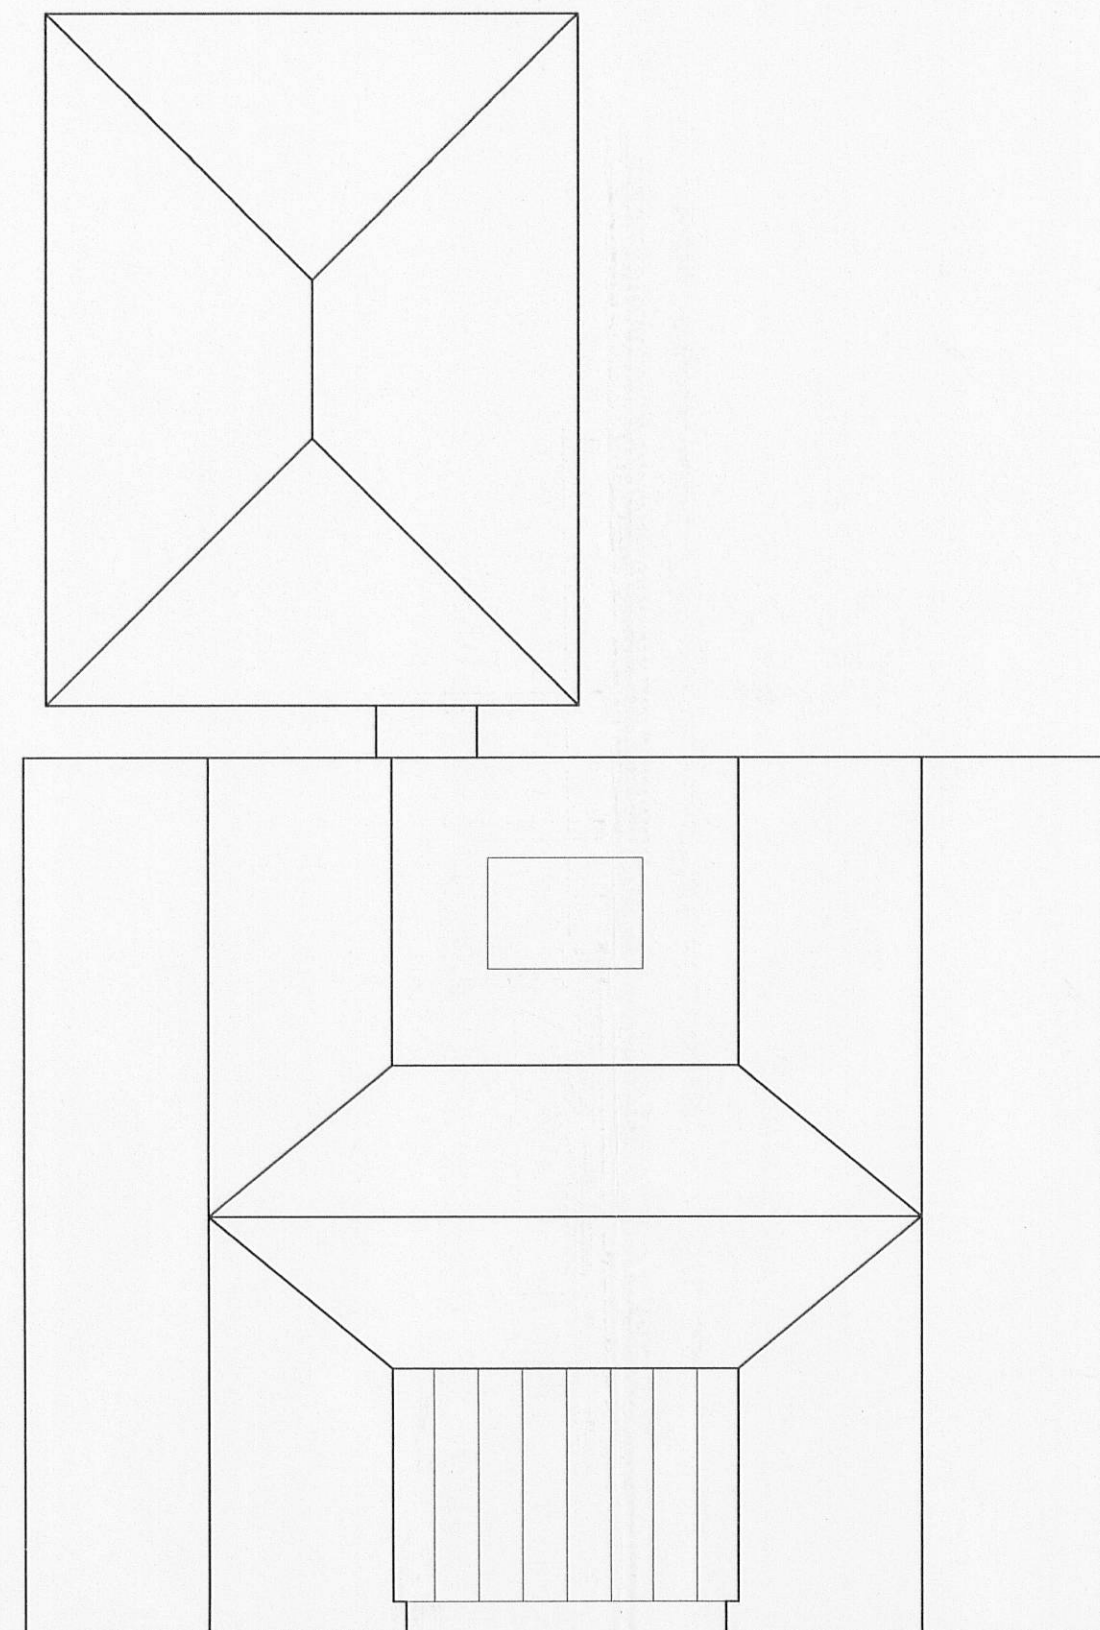


ROOF PLAN-PROPOSED 1 :150

320110643P

P1	FOR APPROVAL	17/03/08
SV		BP
BP		Date
Rev. By	COMMENTS	Authorised
Chkd.		

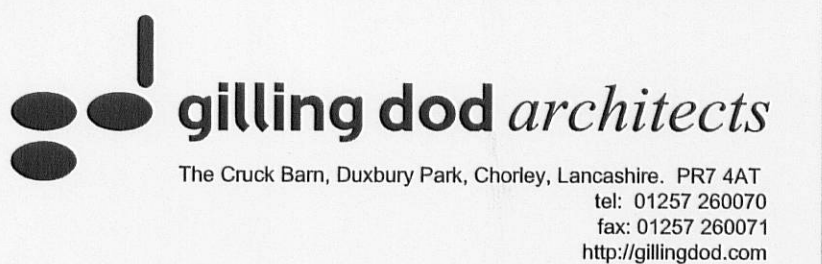

 Project	KEMPLE VIEW FAIRHAVEN BUILDING 
---------	--

Drawing	PROPOSED PLANS/ ROOF PLAN
---------	------------------------------

Status	Information ☐ Comment ☐ Approval ☒
	Tender ☐ Construction ☐ As-Built ☐

Project number	Scale	Original drg. sheet size
6875	1:100/1:150	A1

Drawn By	Checked By	Date
SV	BP	17/03/08

Drawing number	Rev.
105	P1