


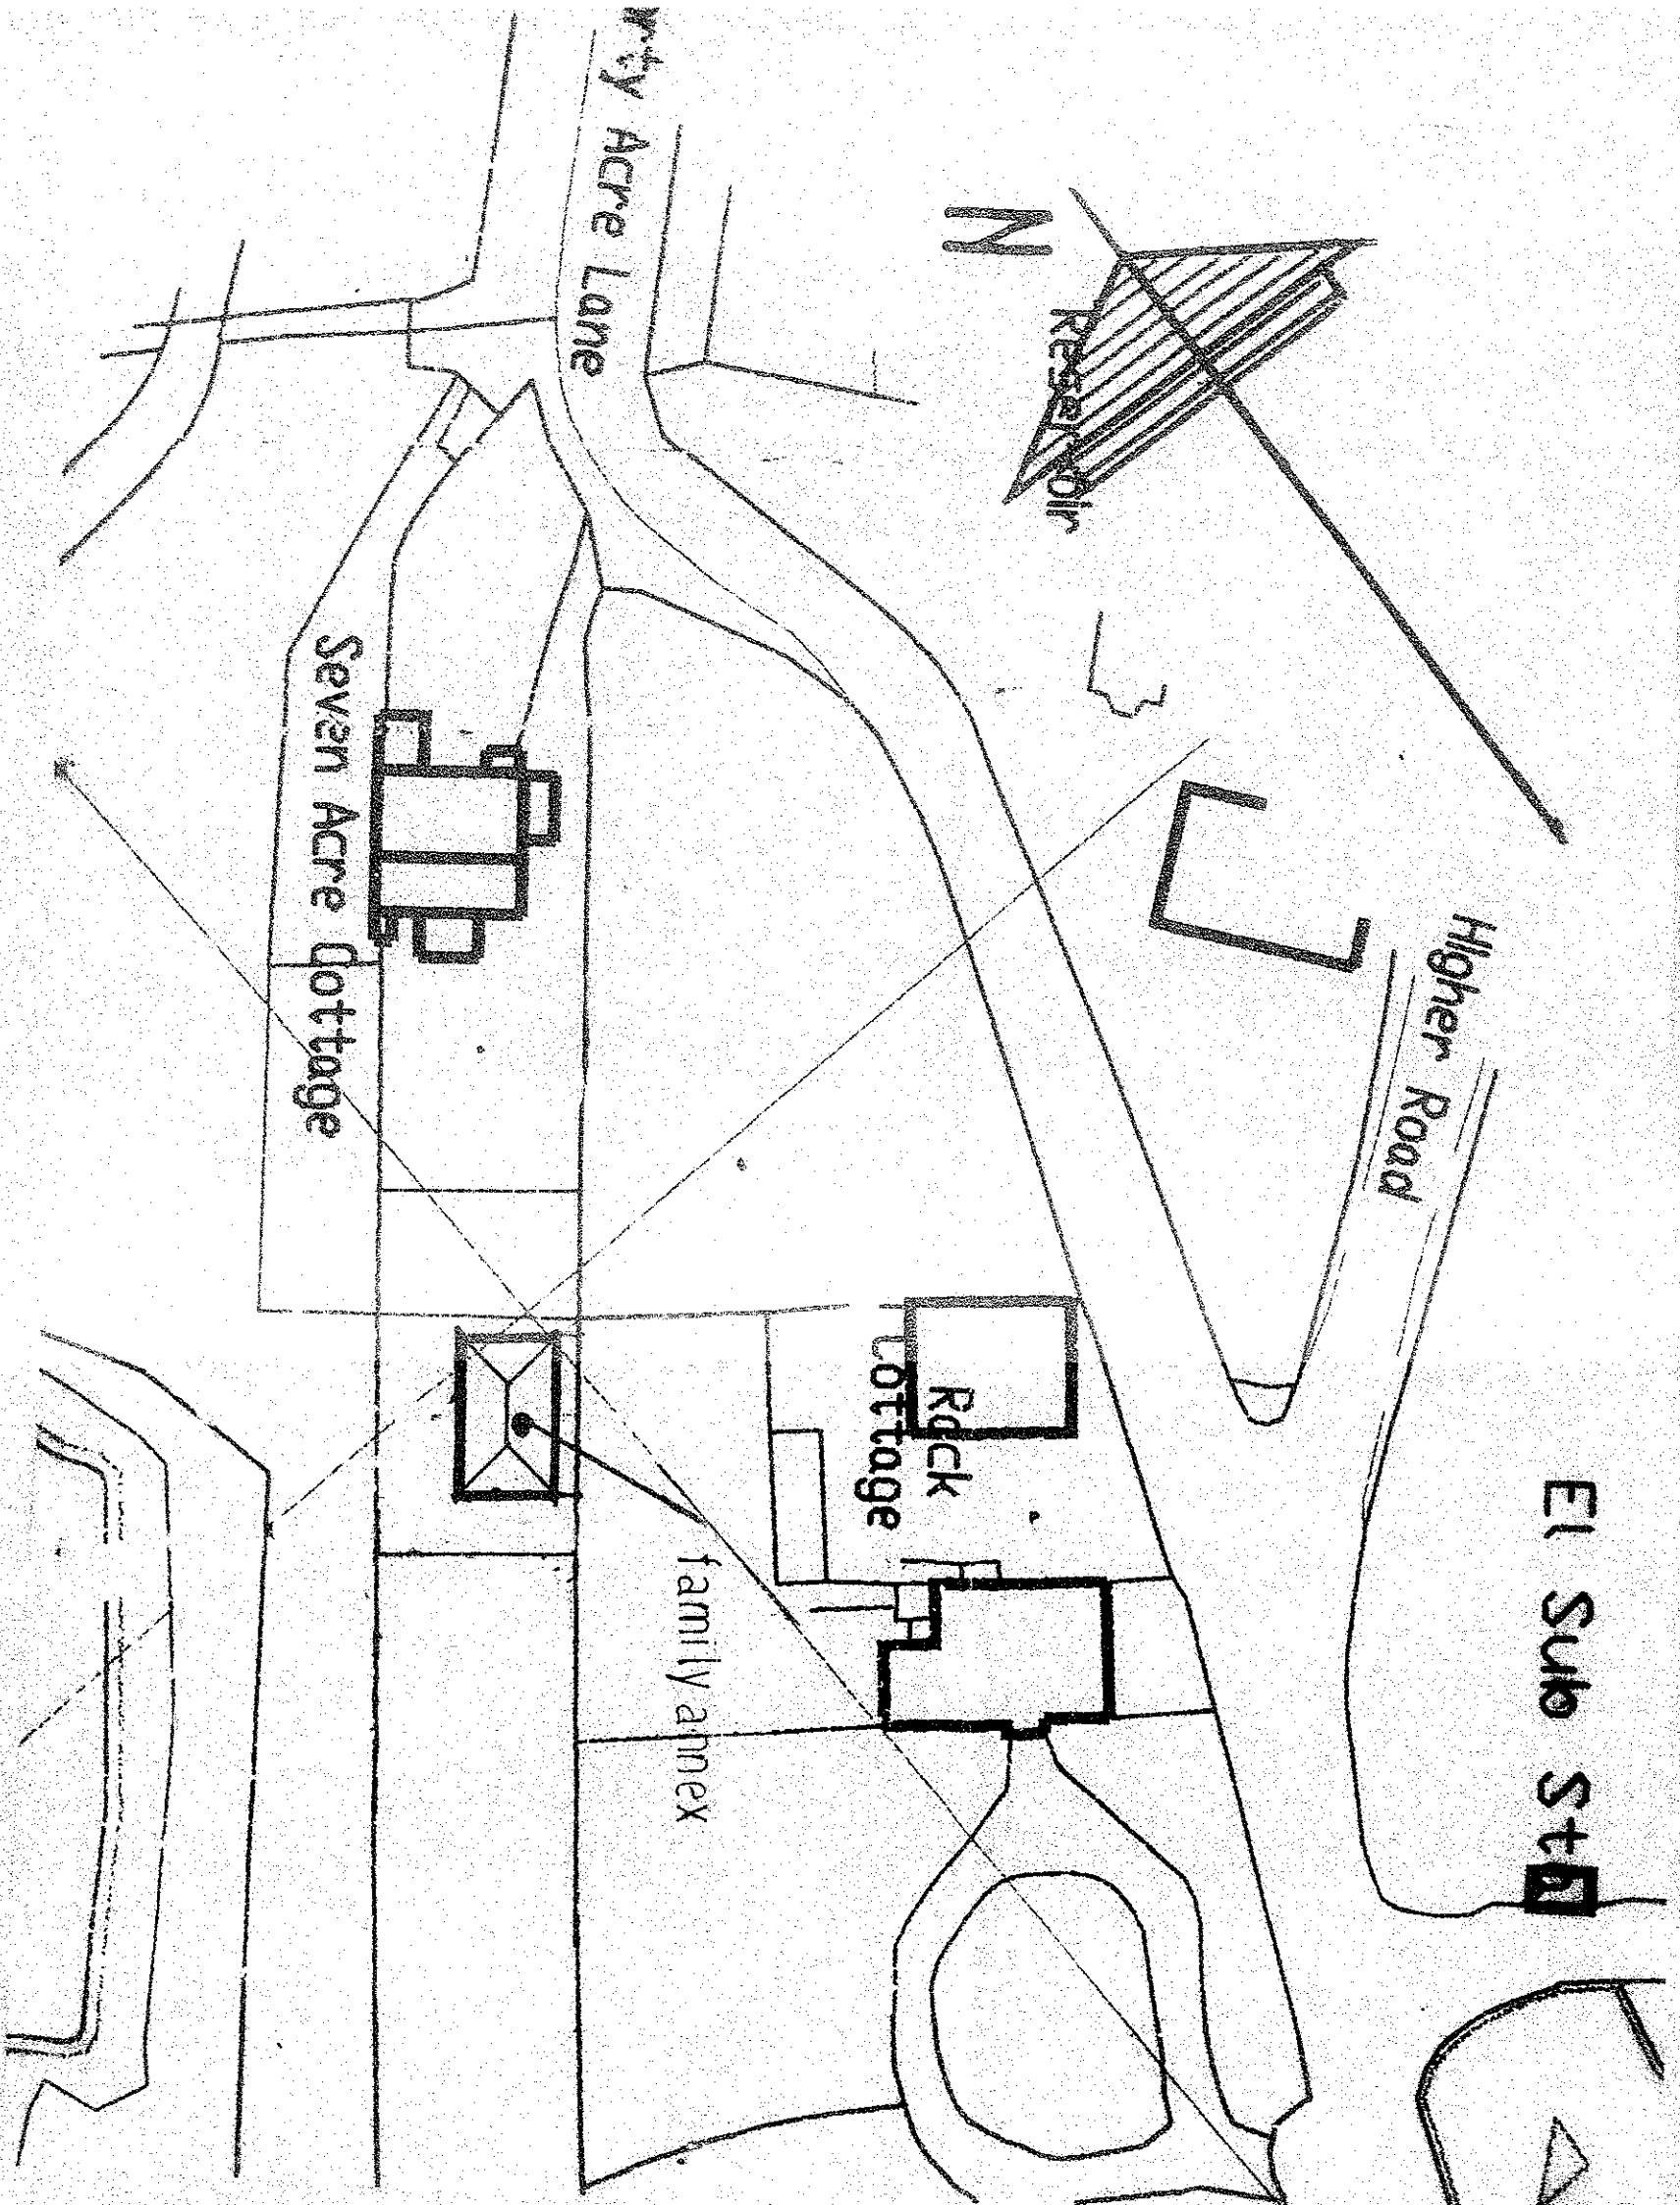

site plan scale: 1:500

32011064

SITE FORTY ACRE LANE LONGRIDGE FOR MR/MRS T BALL

drg.no:147/11. July 2011 scale