




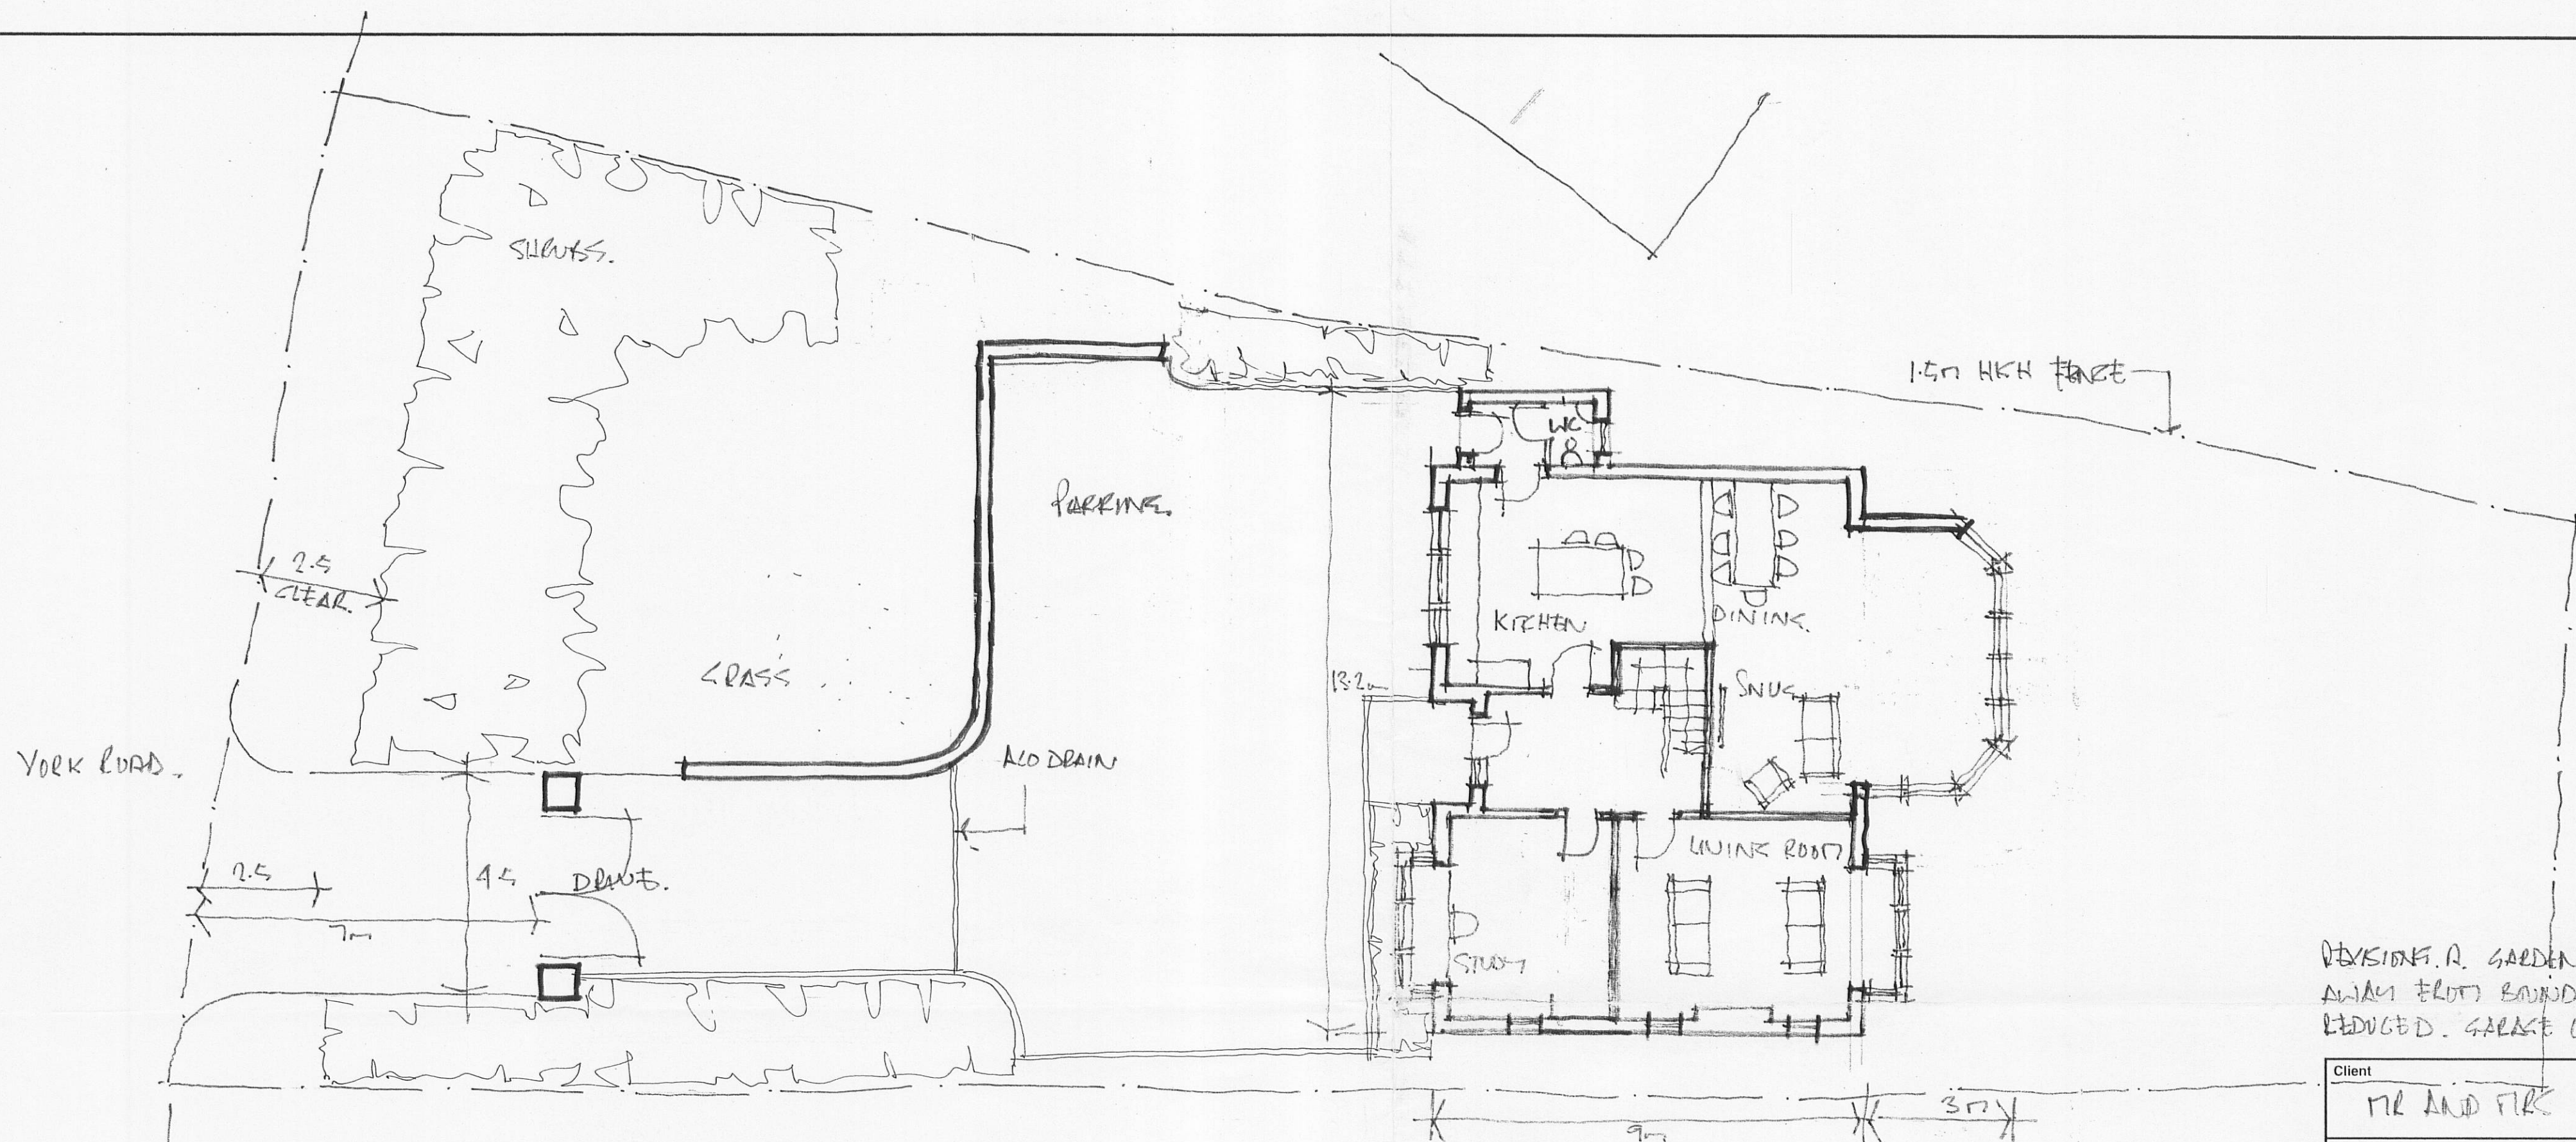

PROPOSED GROUND FLOOR PLAN AND SITE LAYOUT -

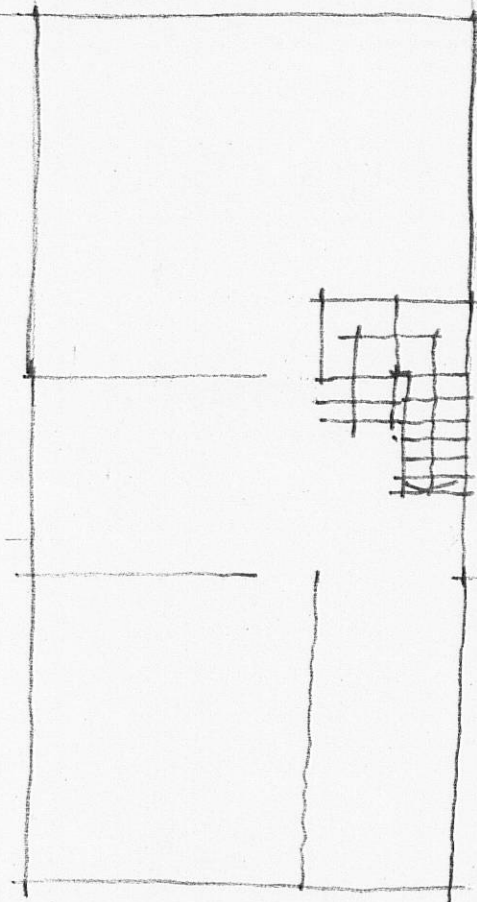

BASEMENT

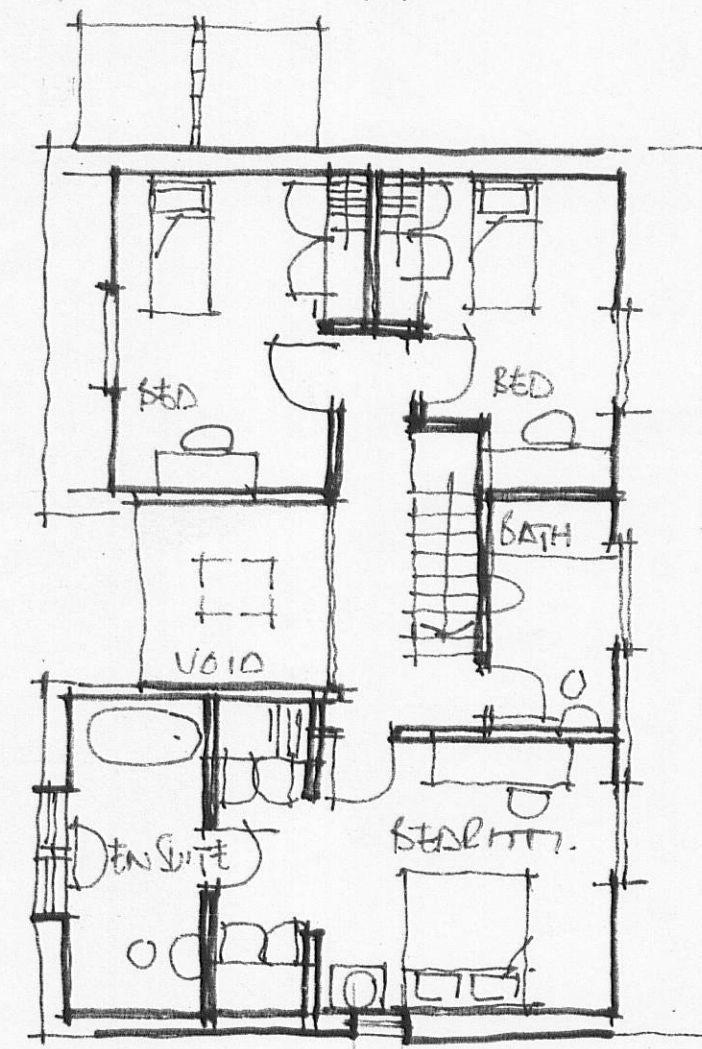

FIRST FLOOR PLAN

3 2011 065 1 P

AMENDED PLANS RECEIVED
DATE 05/10/11

DEVISION R. GARDEN ROOM, MOVED AWAY FROM BOUNDARY AND REDUCED. GARAGE OMITTED.

Client MR AND MRS HIGGINS		
Job Title PROPOSED REPLACEMENT DWELLING AT MEADOWSIDE RIBBLE VIEW, YORK		
Drawing Title PROPOSED GROUND AND FIRST FLOOR PLANS INC. SITE LAYOUT.		
Scale 1:100	Date 05/11	Drawn AK

spa ARCHITECTS
SUNDERLAND PEACOCK & ASSOCIATES LTD.
HAZELMERE, PIMLICO ROAD, CLITHEROE, LANCASHIRE, BB7 2AG
T 01200 423178 F 01200 427328
E info@sunderlandpeacock.com
www.sunderlandpeacock.com

4159 - 02.A.