


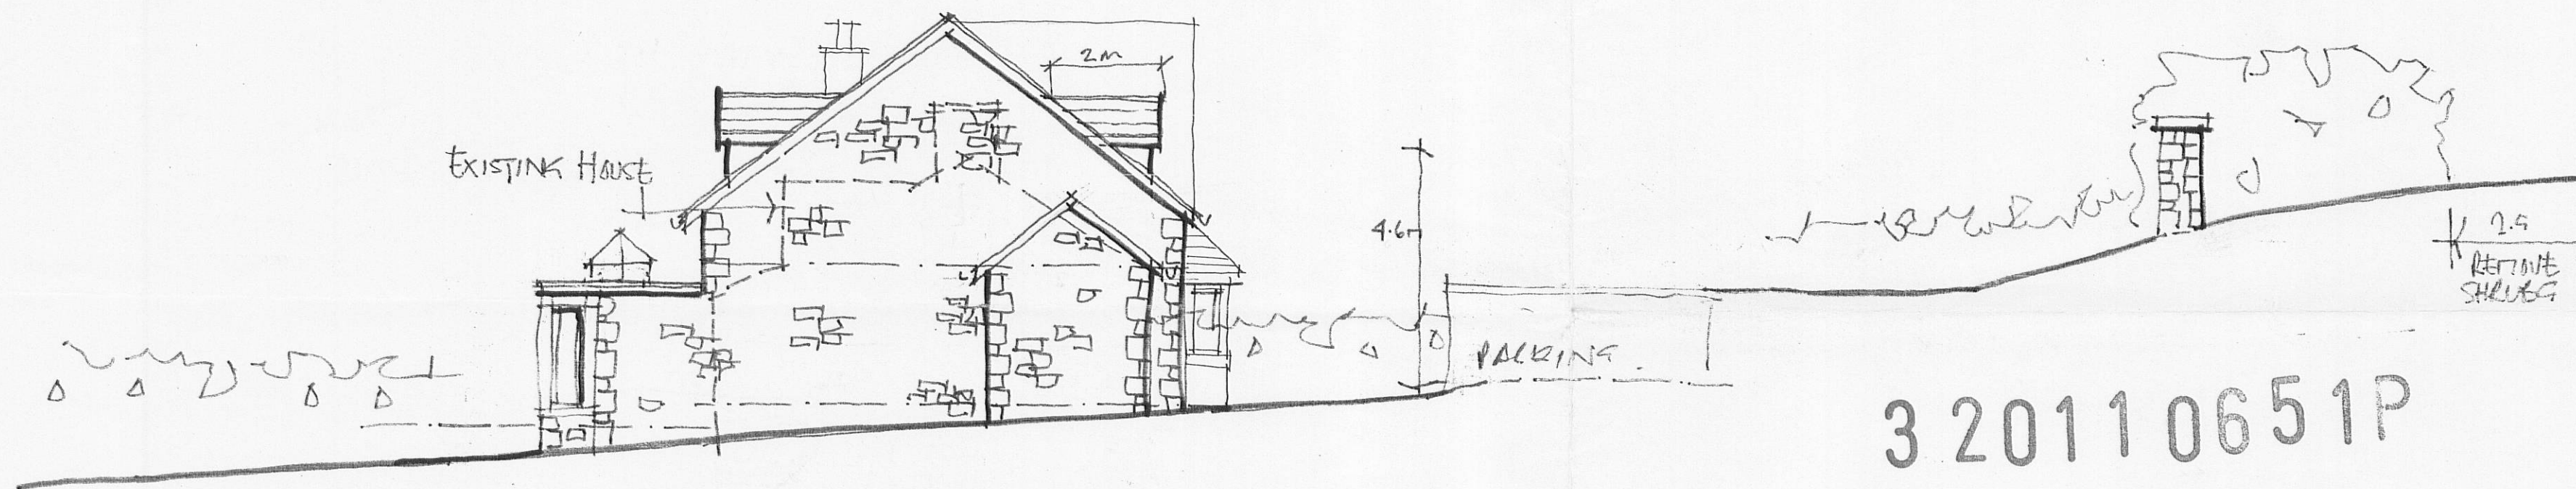


SOUTH EAST ELEVATION



NORTH WEST ELEVATION



SOUTH WEST ELEVATION

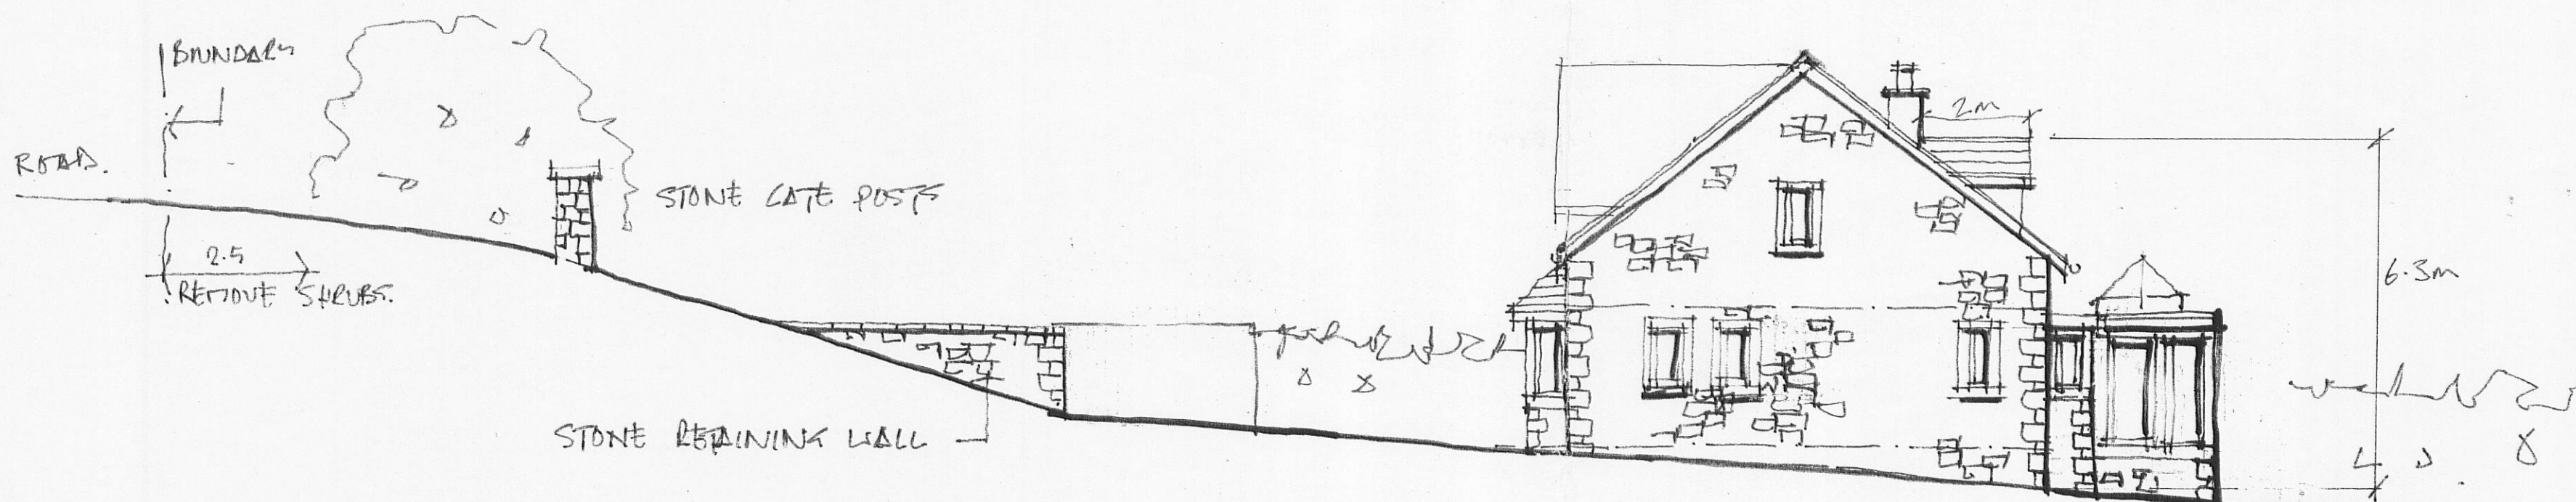

NORTH EAST ELEVATION

3 2011 0651P

AMENDED PLANS RECEIVED
DATE 05/10/11

REV. B. GARDEN ROOM, MOVED AWAY FROM BOUNDARY AND REDUCED GARAGE OMITTED.
REV. A Dimensions Added 16.08.2011

Client
MR AND MRS P. HIGHAM
Job Title
PROPOSED REPLACEMENT
DWELLING AT PEADARSIDE
RIBBLE VIEW, YORK.

Drawing Title
PROPOSED ELEVATIONS
AND SECTIONS THRO SITE.
Scale 1:100 Date JUM Drawn AK

spa ARCHITECTS
SUNDERLAND PEACOCK & ASSOCIATES LTD.
HAZELMERE, PIMLICO ROAD, CLITHEROE,
LANCASHIRE, BB7 2AG
T 01200 423178 F 01200 427328
E info@sunderlandpeacock.com
www.sunderlandpeacock.com

4159 - 03.B.