






FRONT ELEVATION

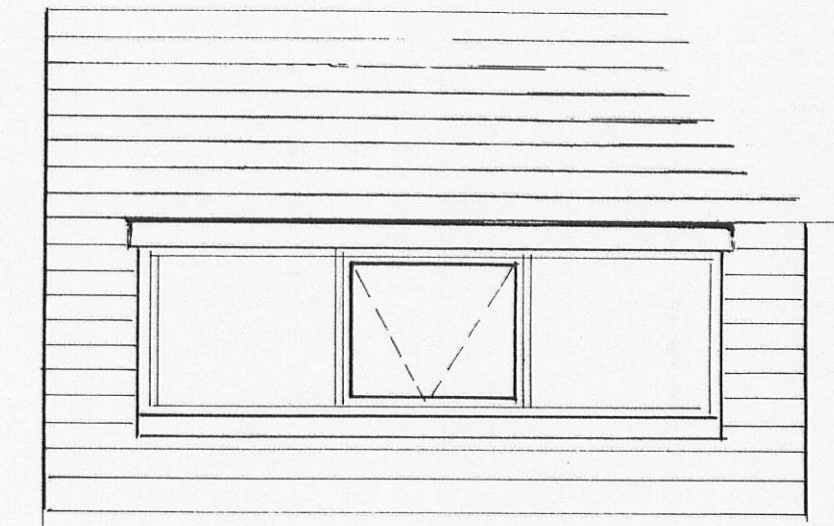

DORMER ROOF DETAIL

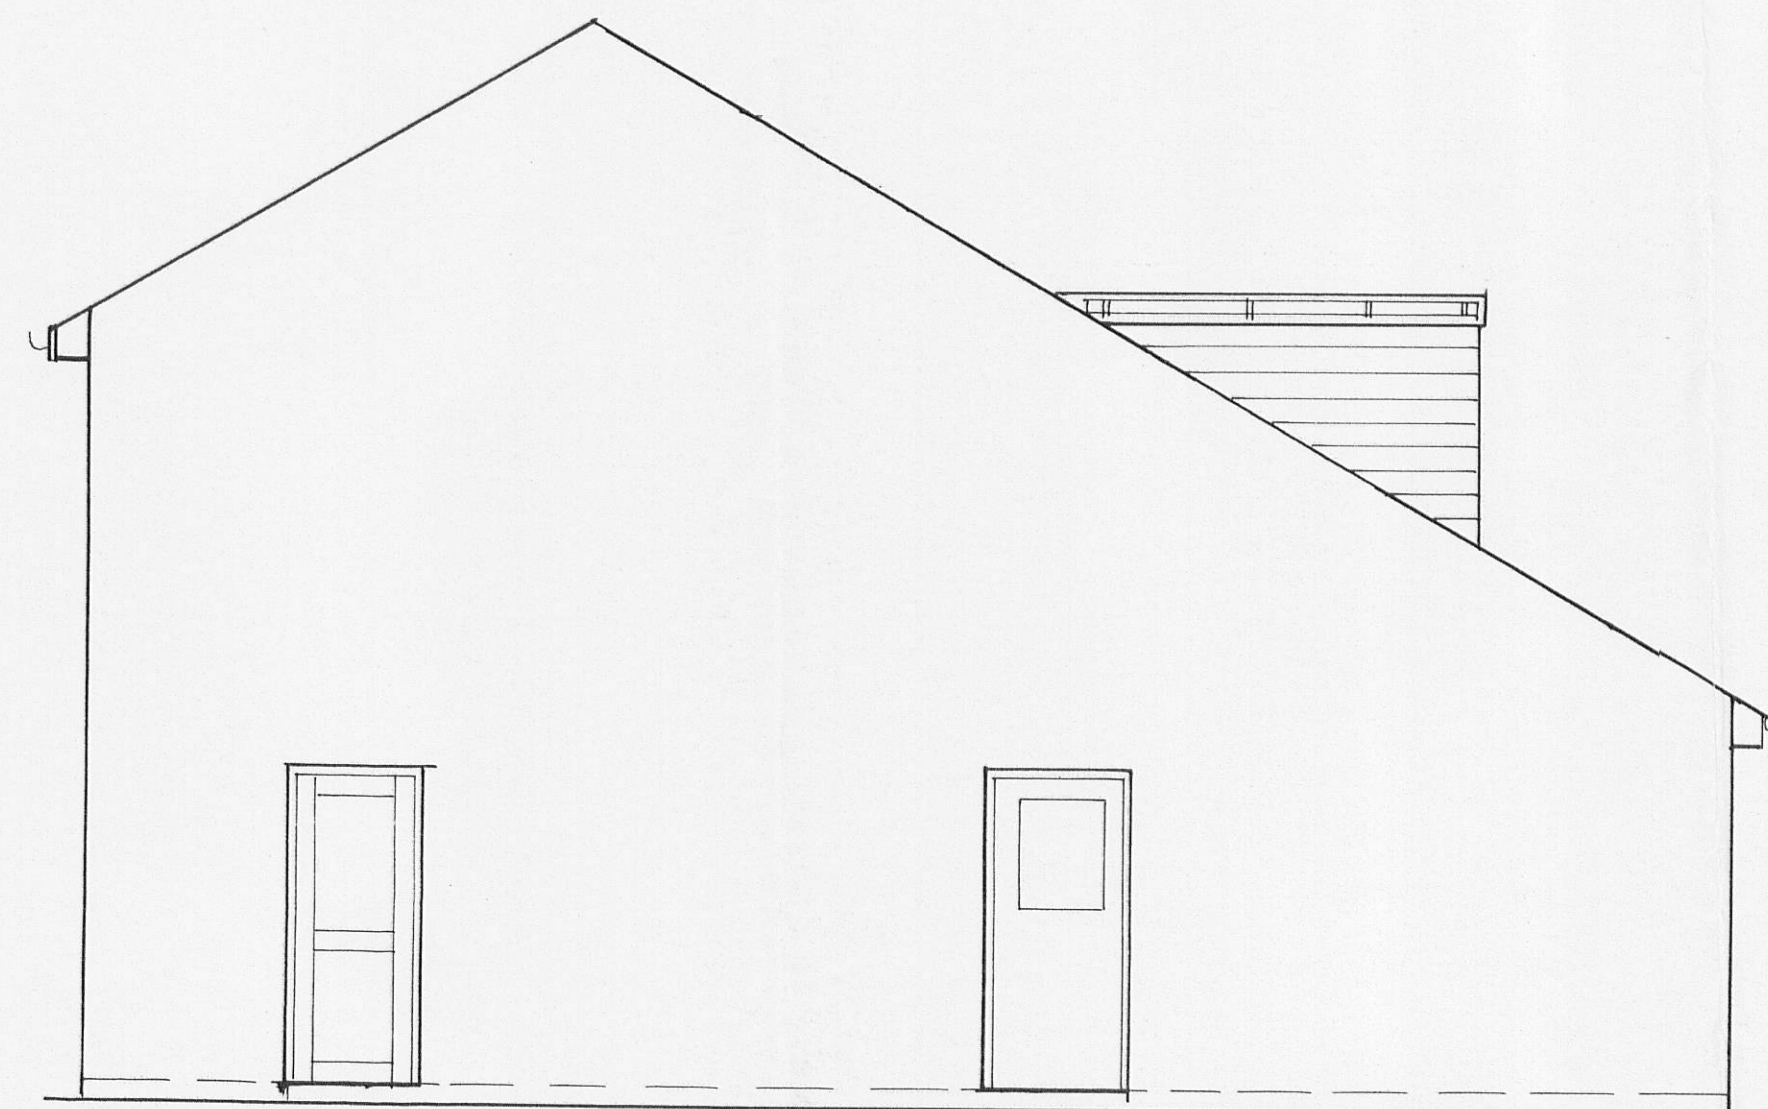

ELEVATION FROM No 74

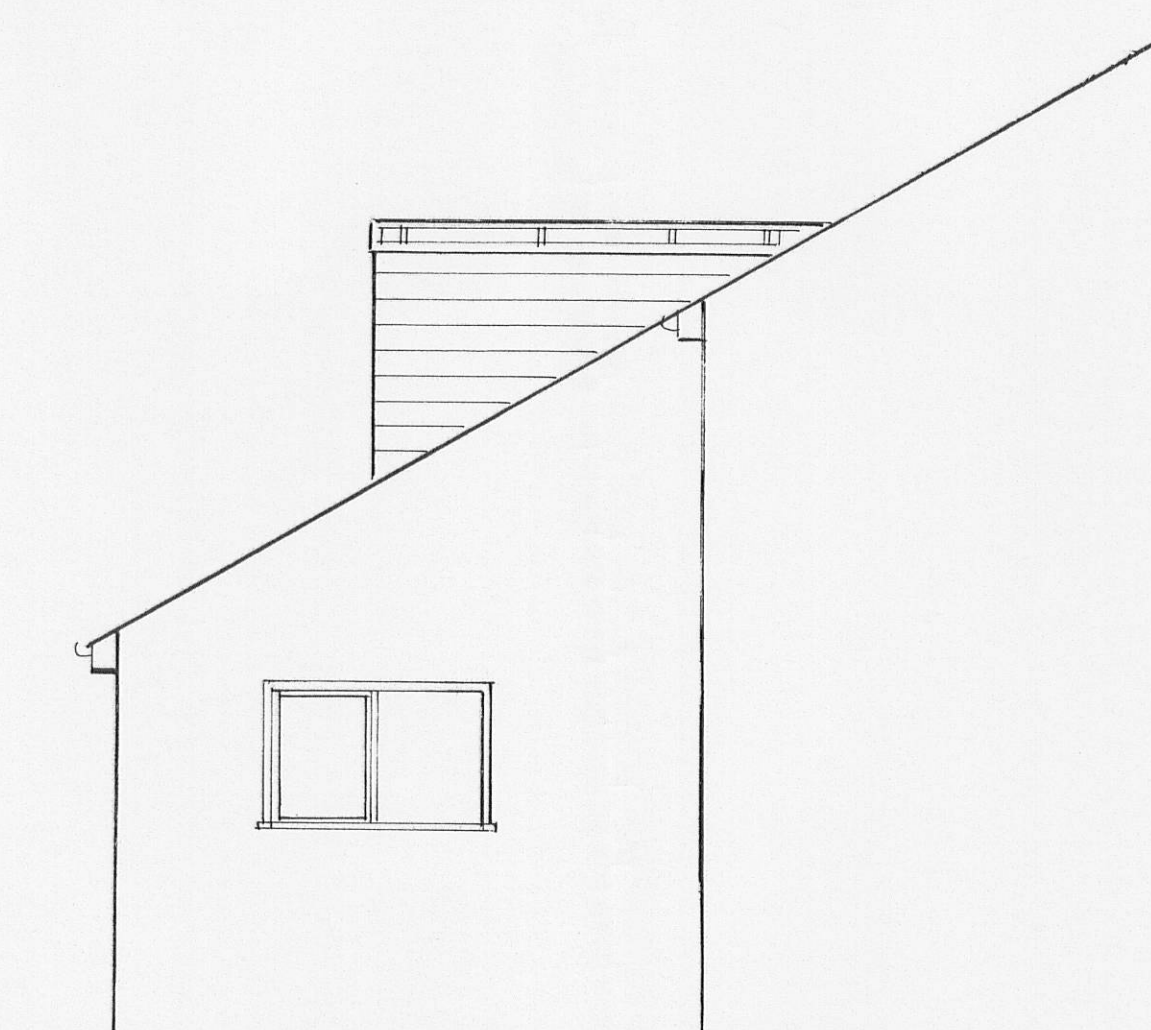

SIDE ELEVATION

PROPOSED PITCHED ROOF OVER EXISTING DORMER WINDOW, EXISTING ELEVATIONS
AT No 74, ROGERSFIELD, LANGHO.
FOR MR. D. SWINGWOOD.
Scale 1:50

020110652P