






FRONT ELEVATION

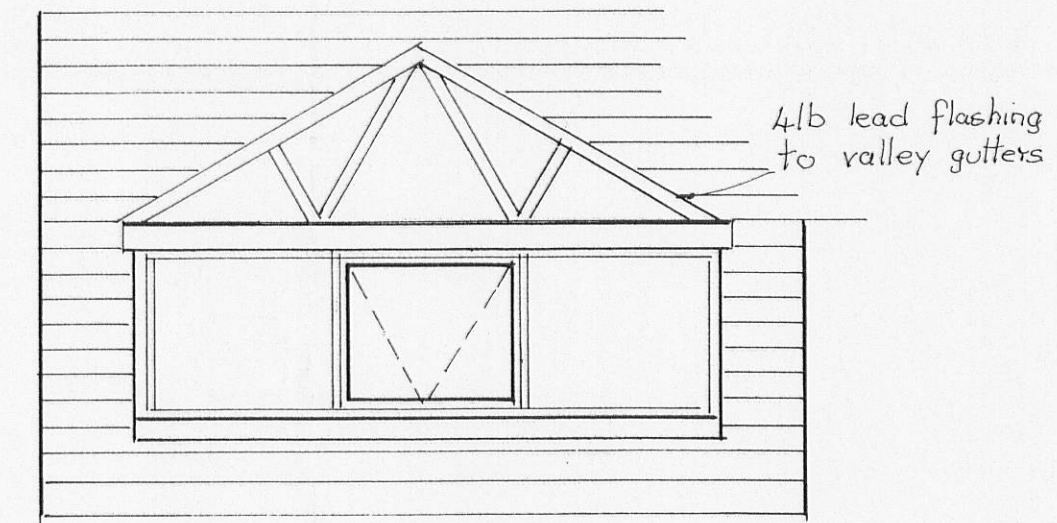


Approved roof trusses fixed to existing flat roof over existing dormer window.

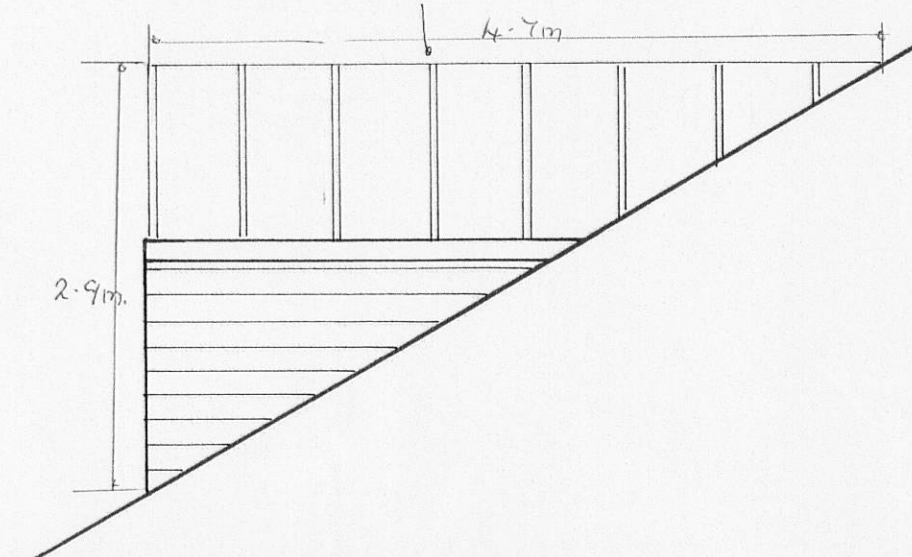

DORMER ROOF DETAIL

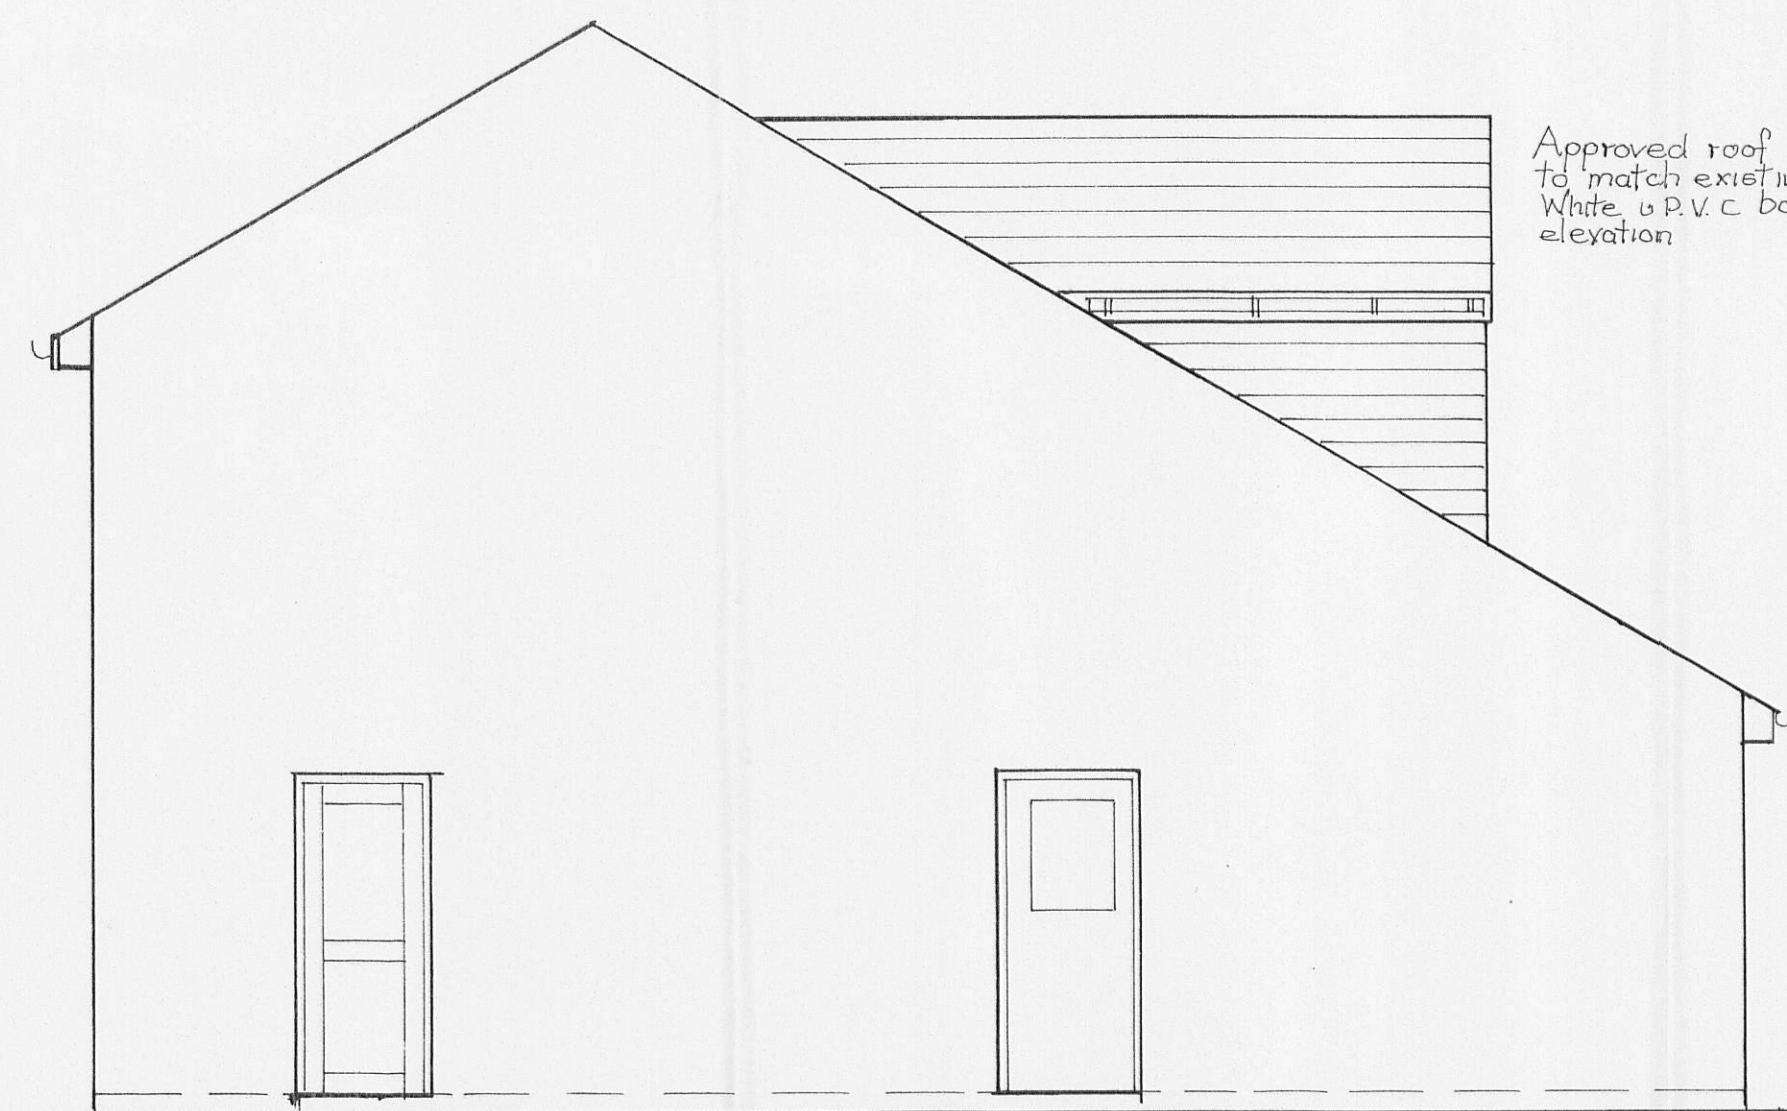

ELEVATION FROM No 74

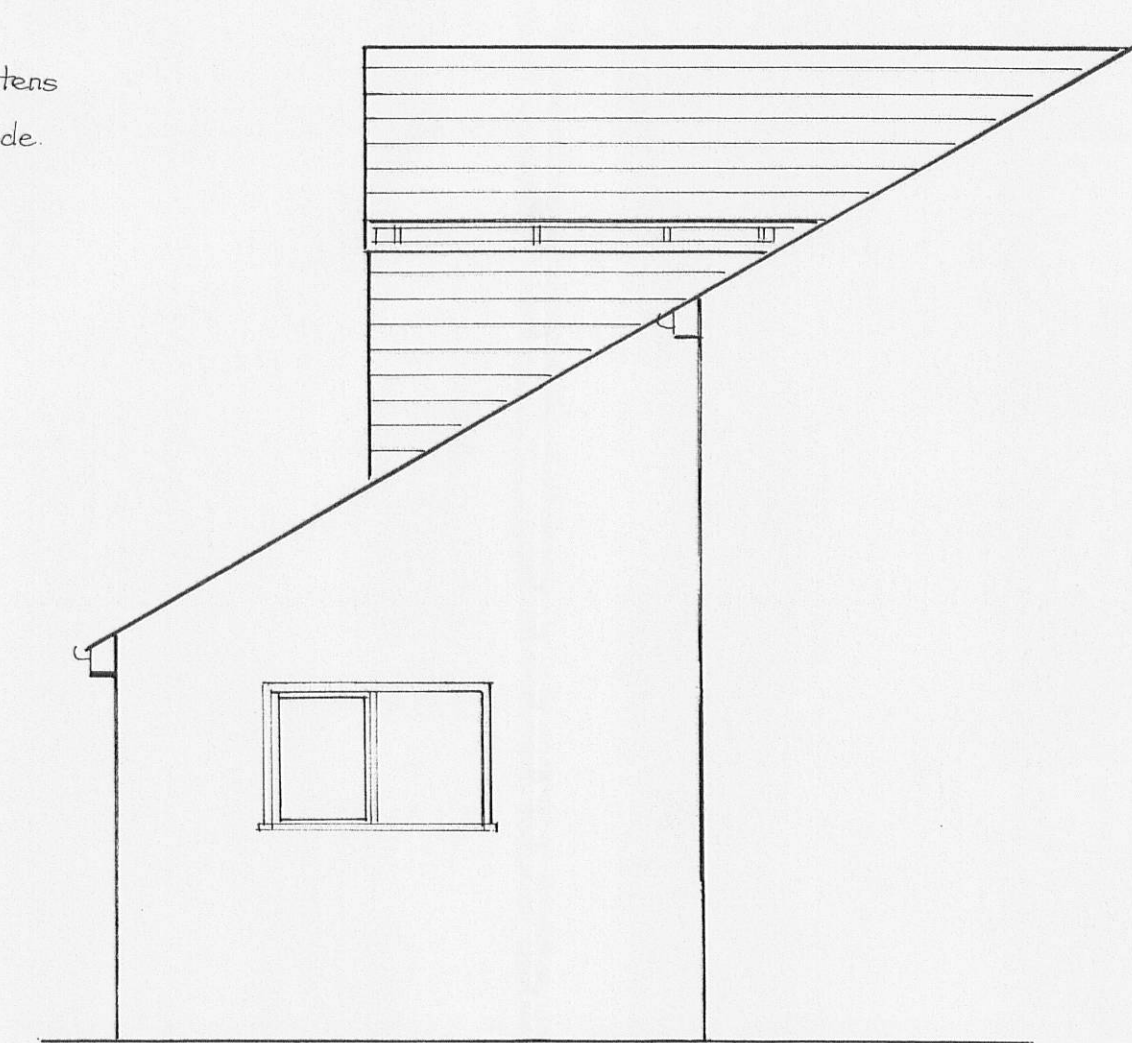

SIDE ELEVATION

PROPOSED PITCHED ROOF OVER EXISTING DORMER WINDOW,
AT No 74, ROGERSFIELD, LANGHO,
FOR MR. D. SWINGWOOD.
Scale 1:50

320110652P