






FRONT ELEVATION (EAST) EXISTING

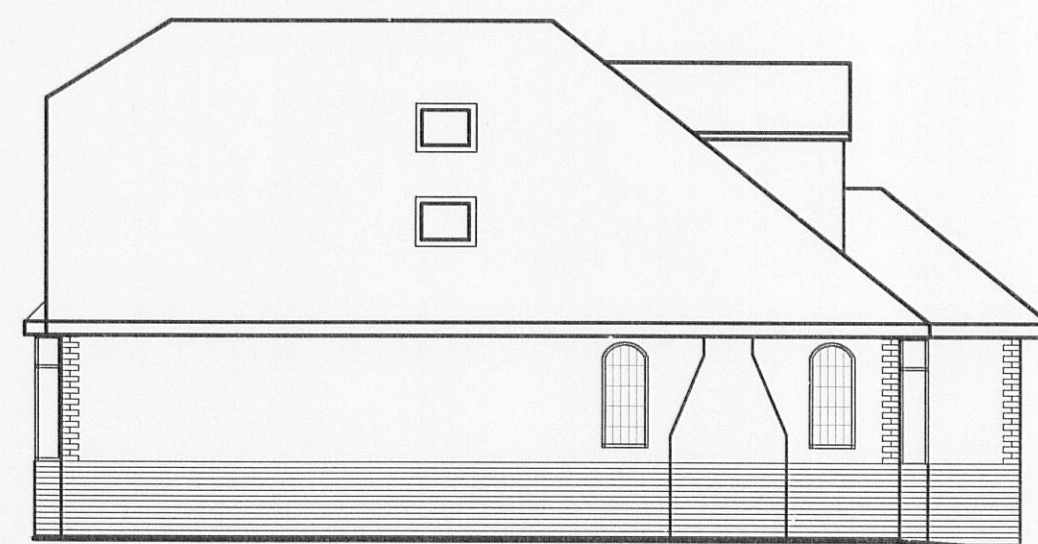


SIDE ELEVATION (SOUTH) EXISTING

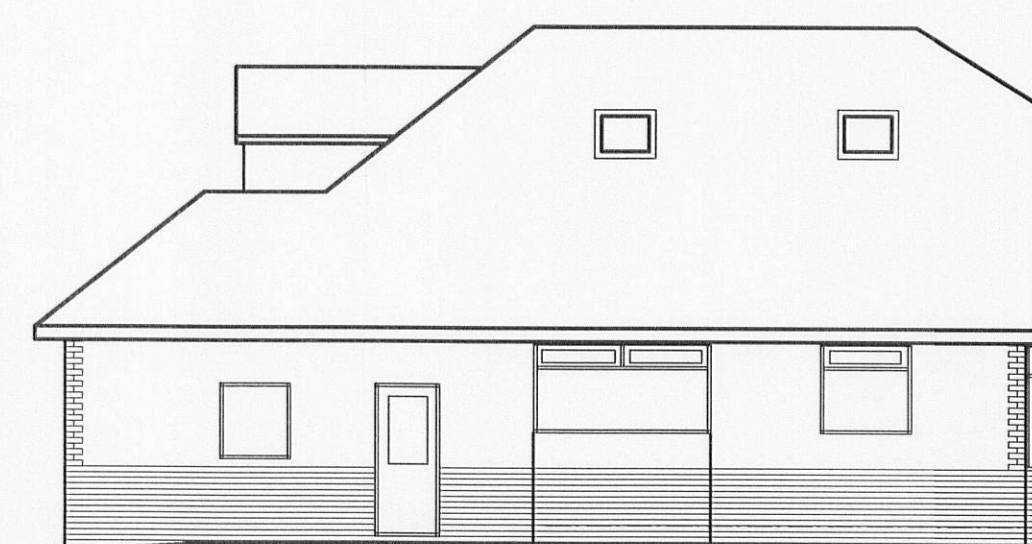


SIDE ELEVATION (NORTH) EXISTING

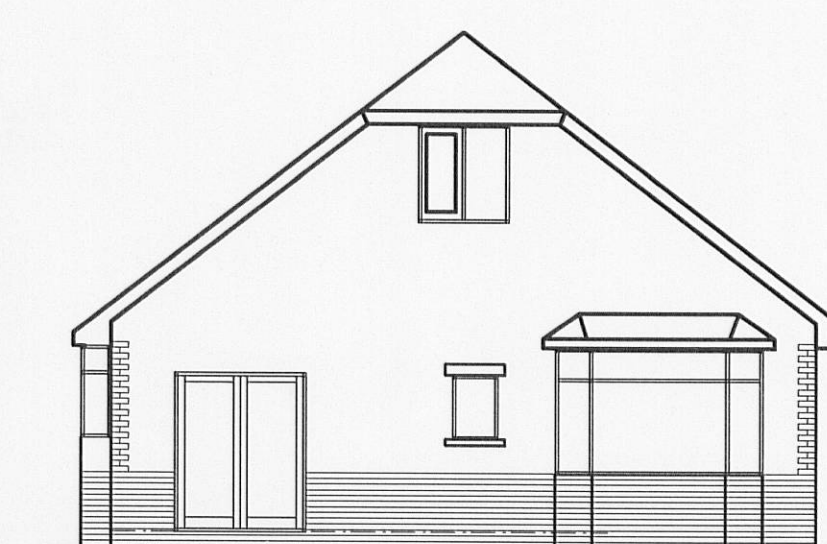


REAR ELEVATION (WEST) EXISTING

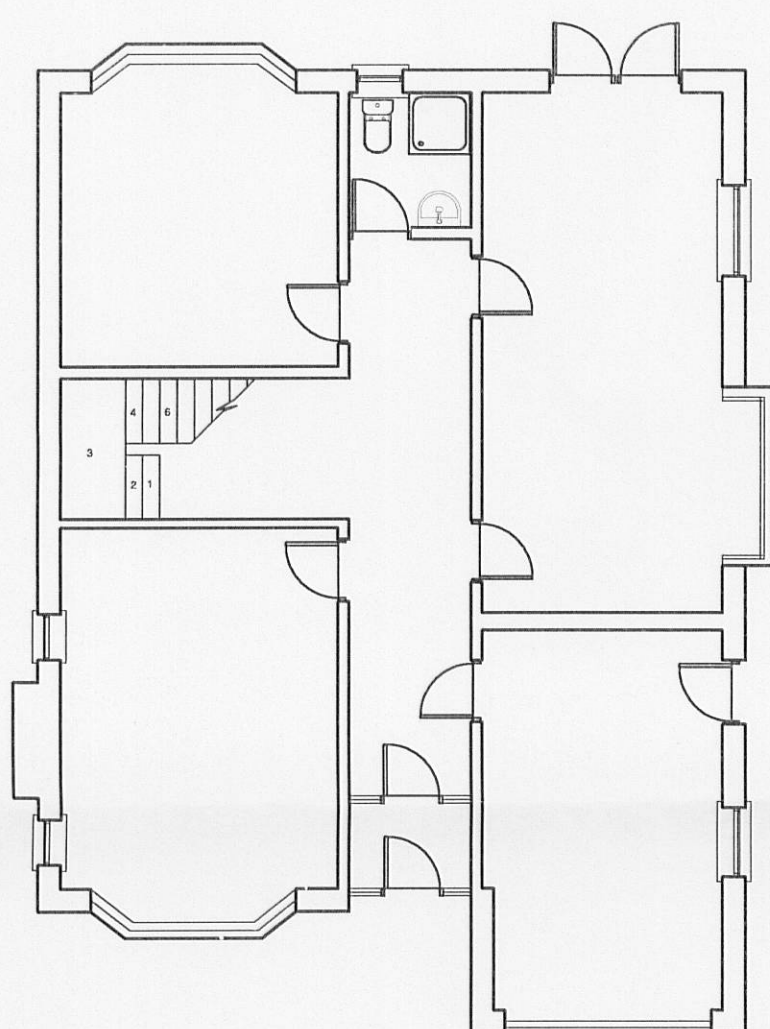

GROUND FLOOR PLAN EXISTING

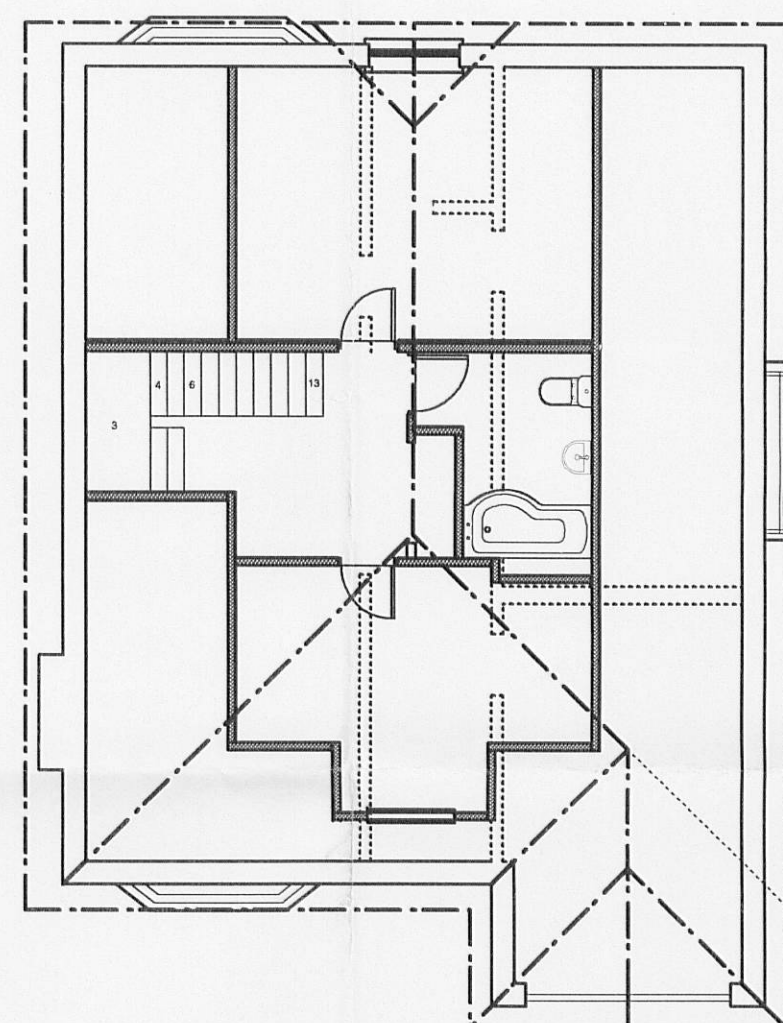


FIRST FLOOR PLAN / ROOF PLAN EXISTING

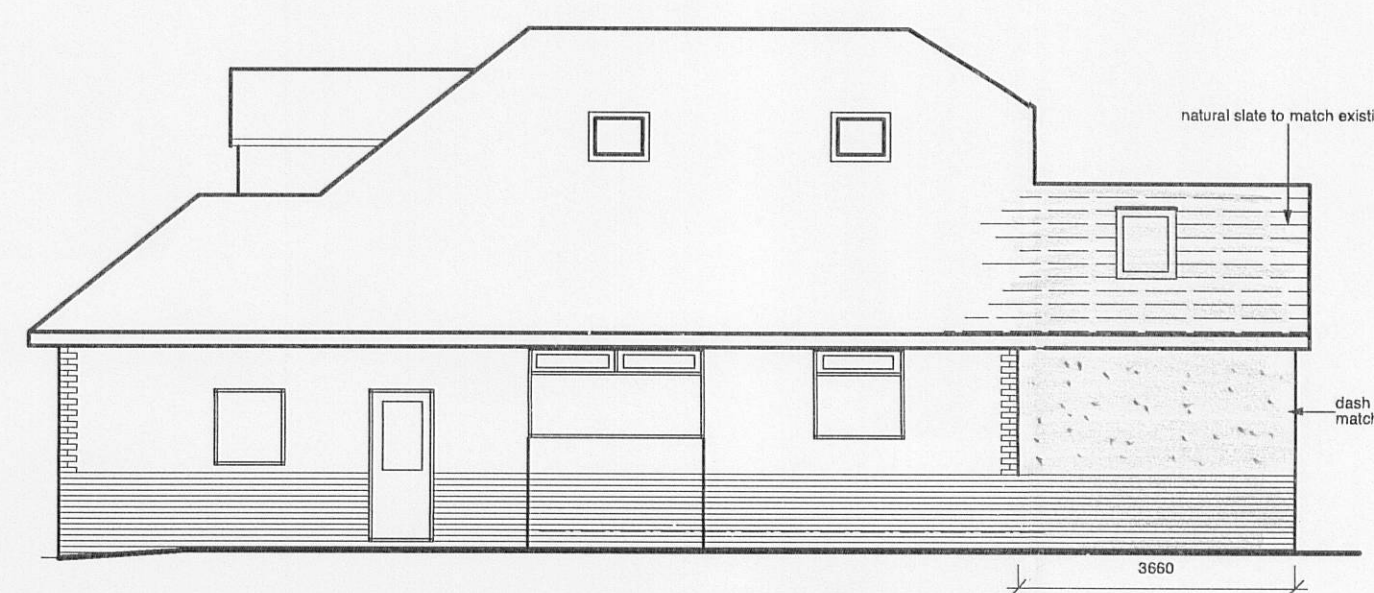


SIDE ELEVATION (NORTH) PROPOSED




REAR ELEVATION (WEST) PROPOSED

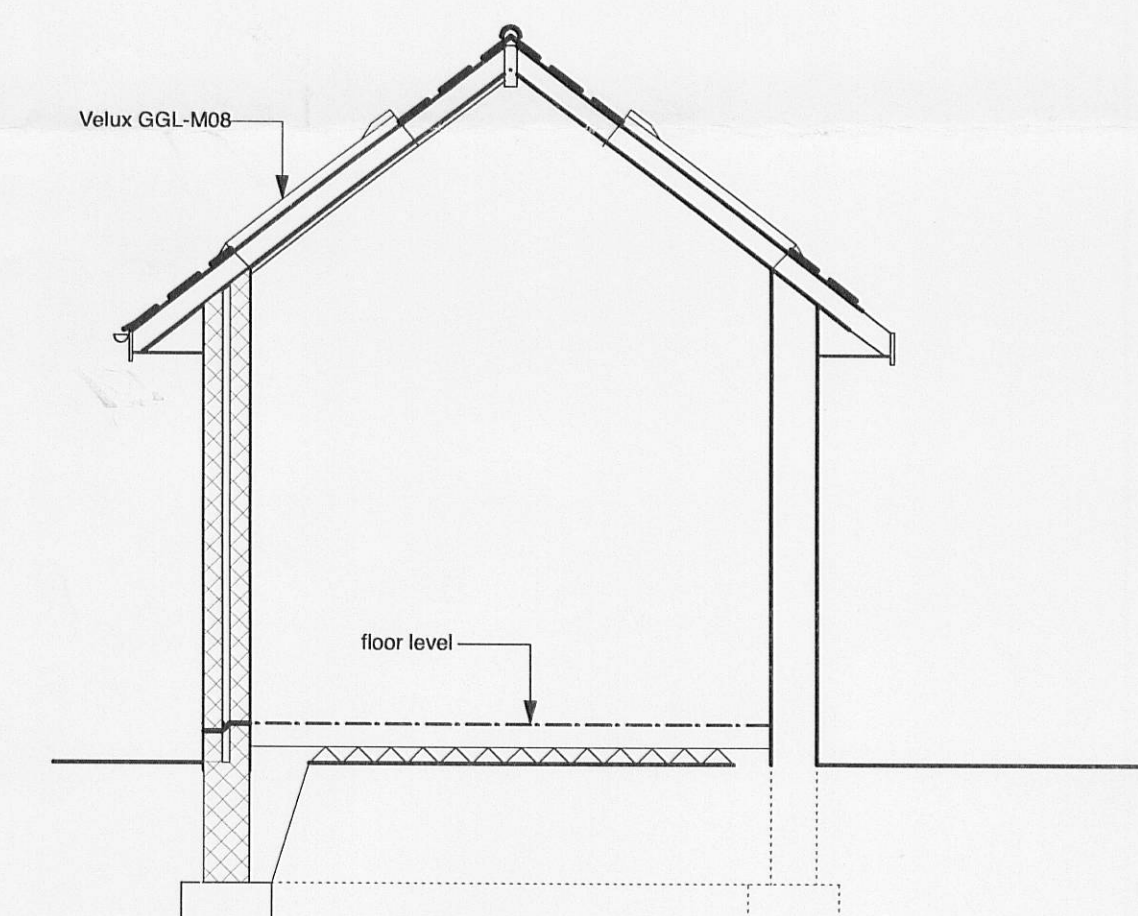


CROSS SECTION A - A scale 1-50

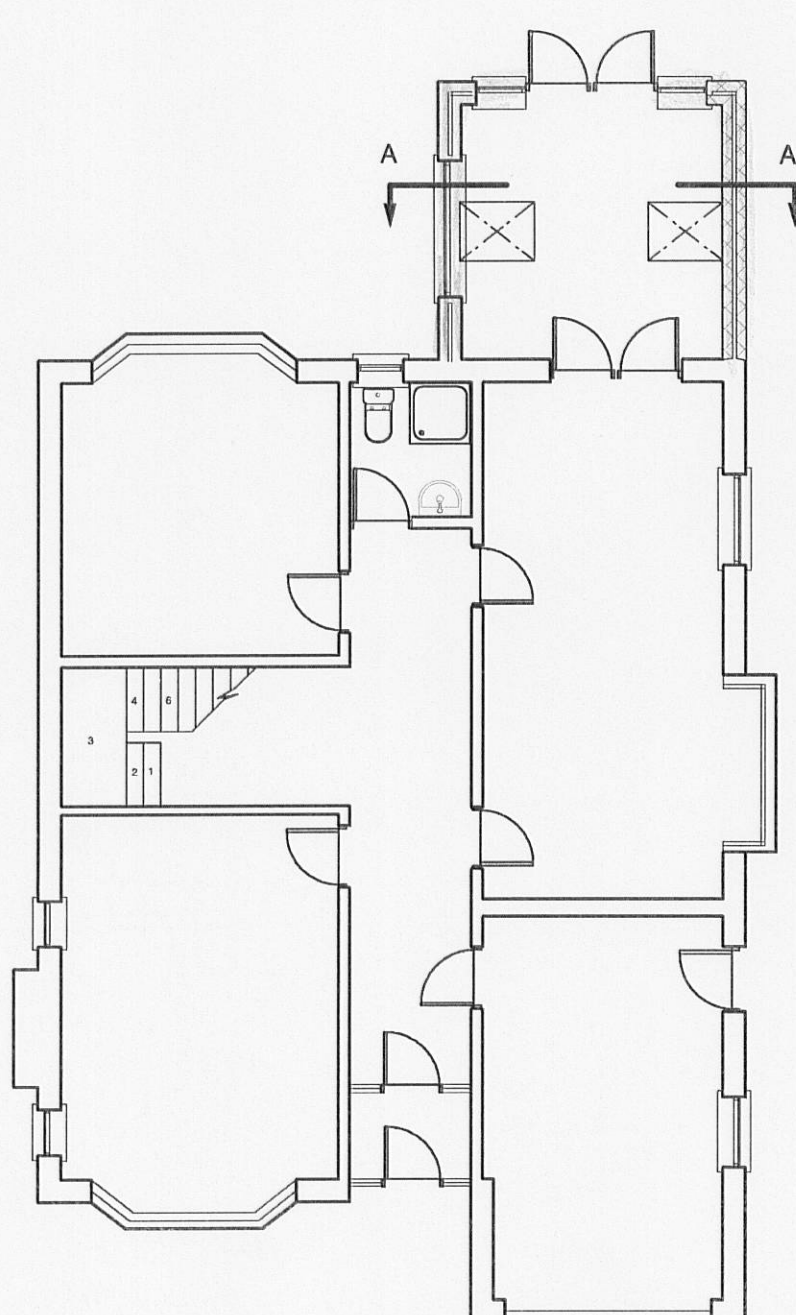

GROUND FLOOR PLAN PROPOSED

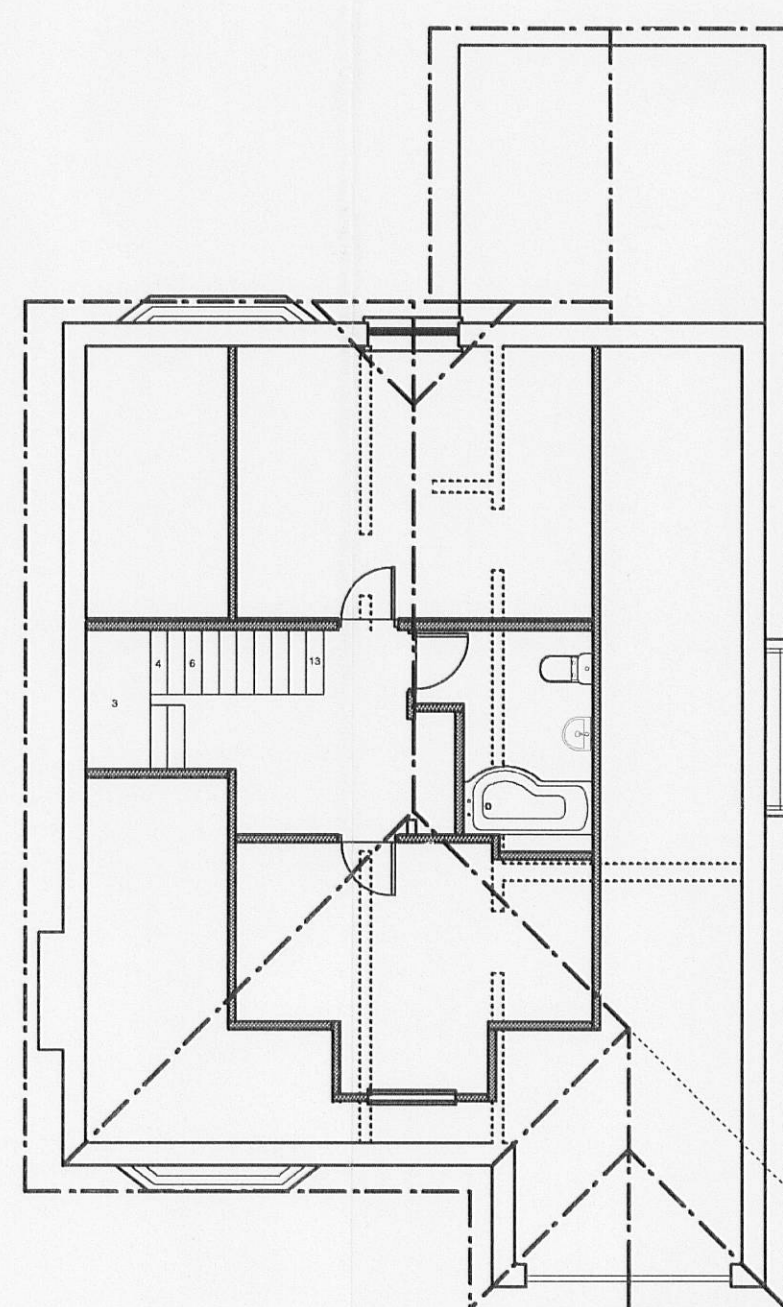

FIRST FLOOR PLAN / ROOF PLAN PROPOSED

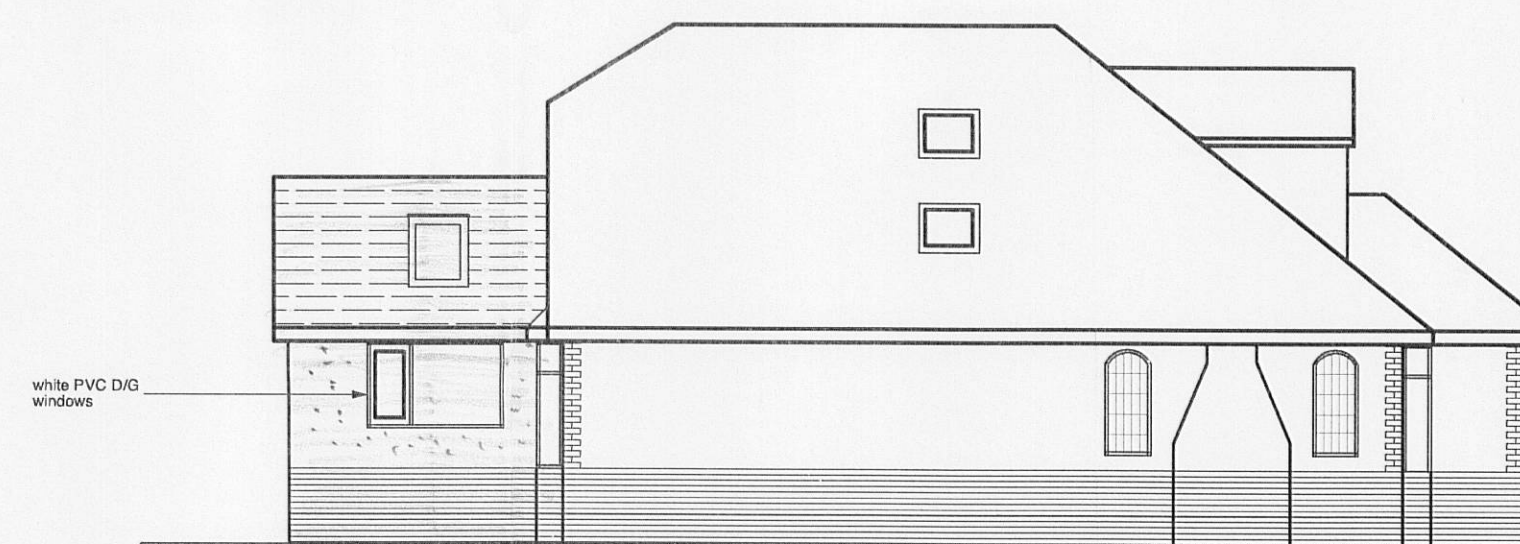

SIDE ELEVATION (SOUTH) PROPOSED

320110666 P

NEWHEY LOFT CONVERSIONS
LOYD STREET SAW MILLS
HIGHER LOYD STREET
DARWEN
telephone 01254 706446

MR.MRS.MARRIOT
"LYNDON"
NORTHCOTE ROAD
LANGHO BLACKBURN
BB6 8BG

telephone 01254 246006

drawing number D 931/11

scale 1-100

issue date 16th August 2011

drawn