


320110672P

AMENDED PLANS RECEIVED
DATE 19.11.11

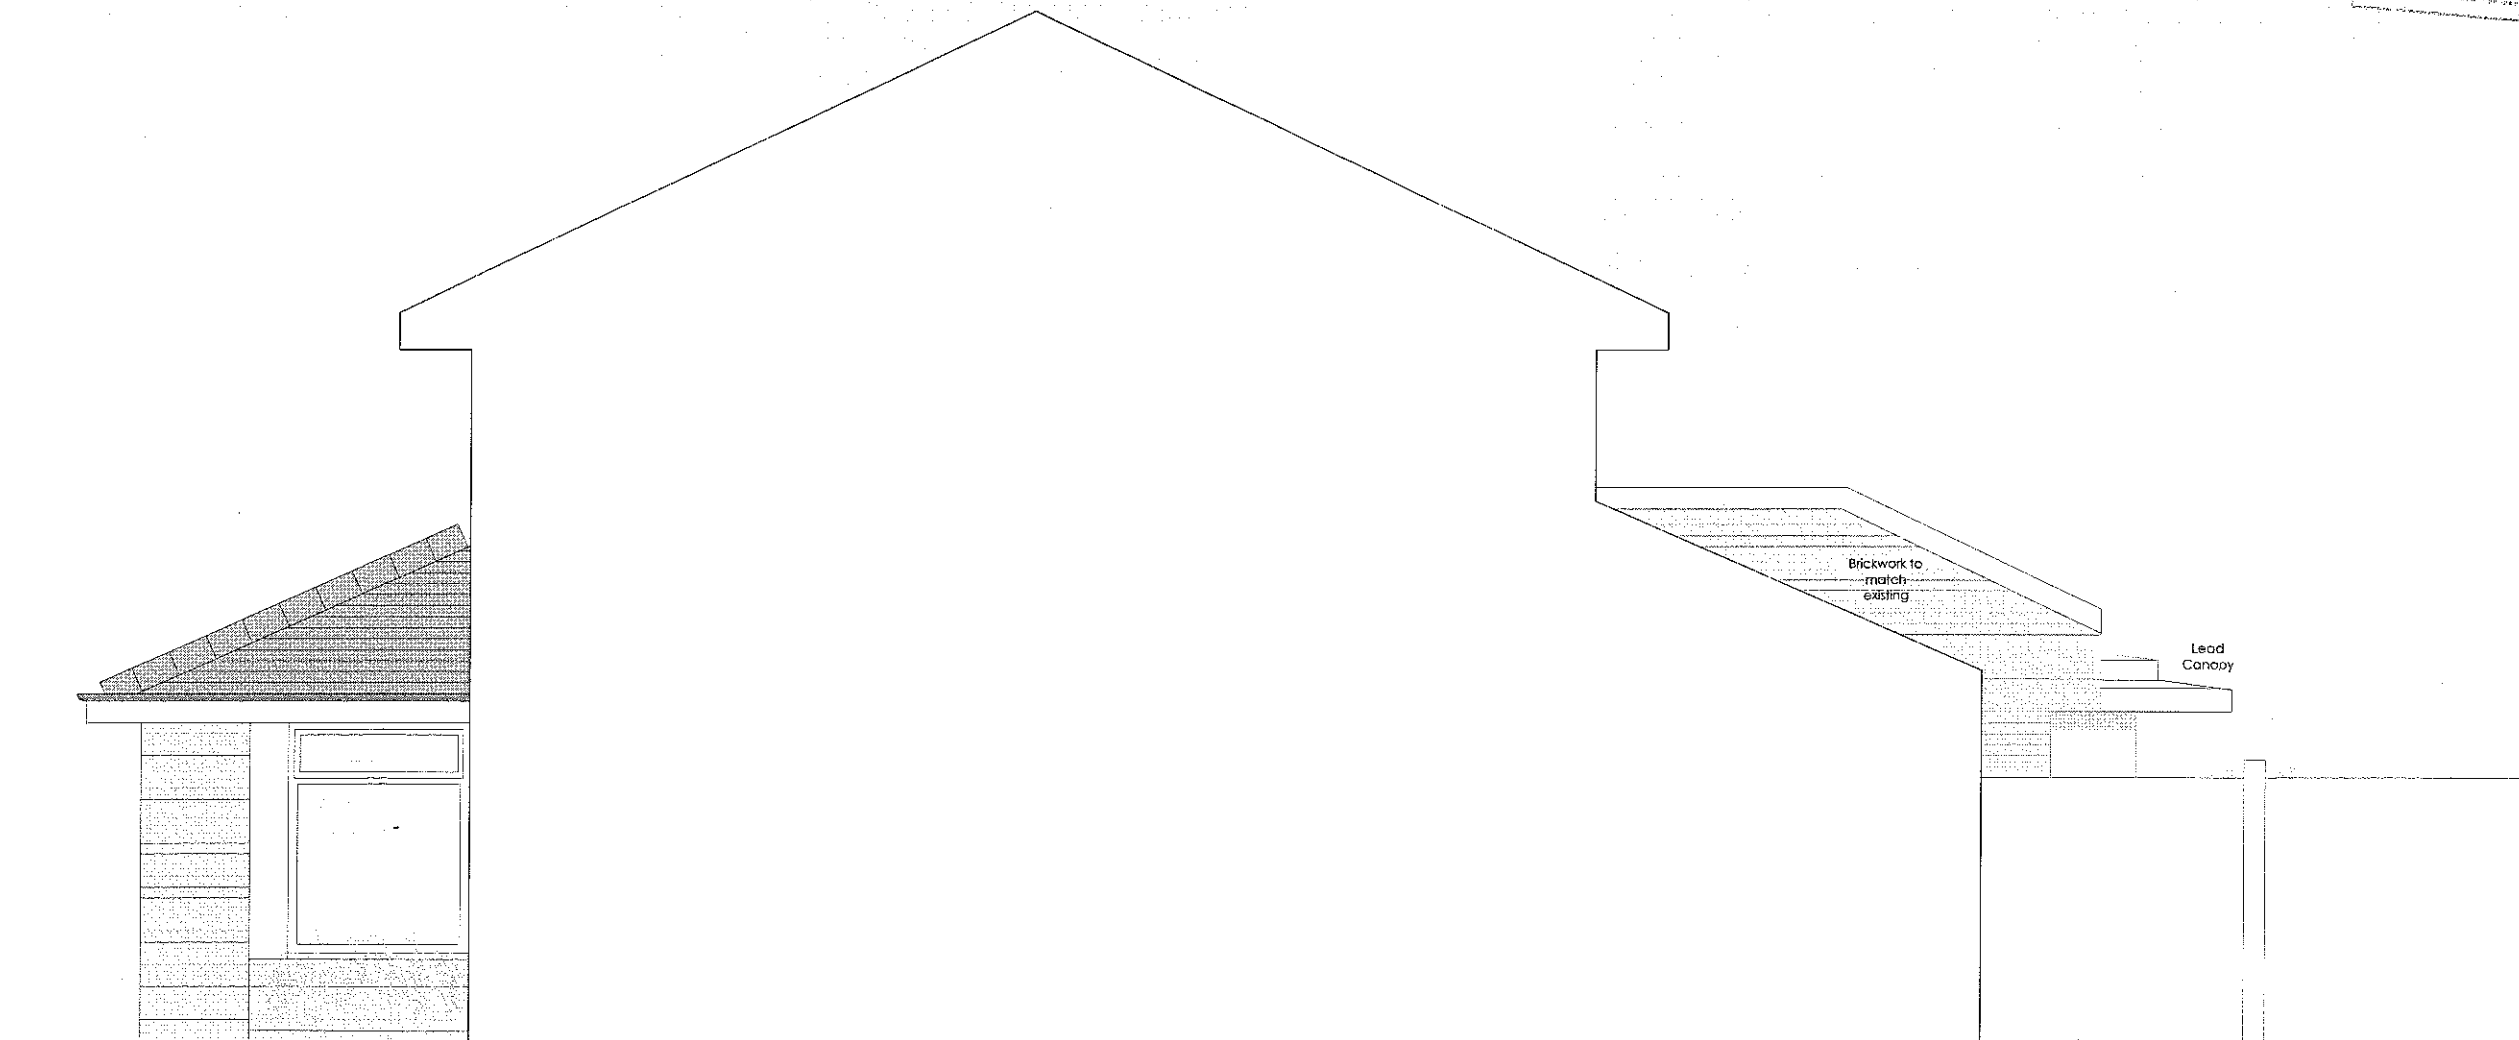

51 MOORLAND ROAD

Drawing: PROPOSED: ELEVATION SIDE (NORTH)

Drawing No: L2003 B

Scale: 1:50@A3

Job No: 121

Date: JUN 11

PLANNING

320110672P

AMENDED PLANS RECEIVED
DATE 19.11.11



51 MOORLAND ROAD

Drawing: PRO: ELEVATION GABLE (SOUTH)

Drawing No: L2002 B



Scale: 1:50@A3

Job No: 121

Date: JUN 11

PLANNING

320110672P

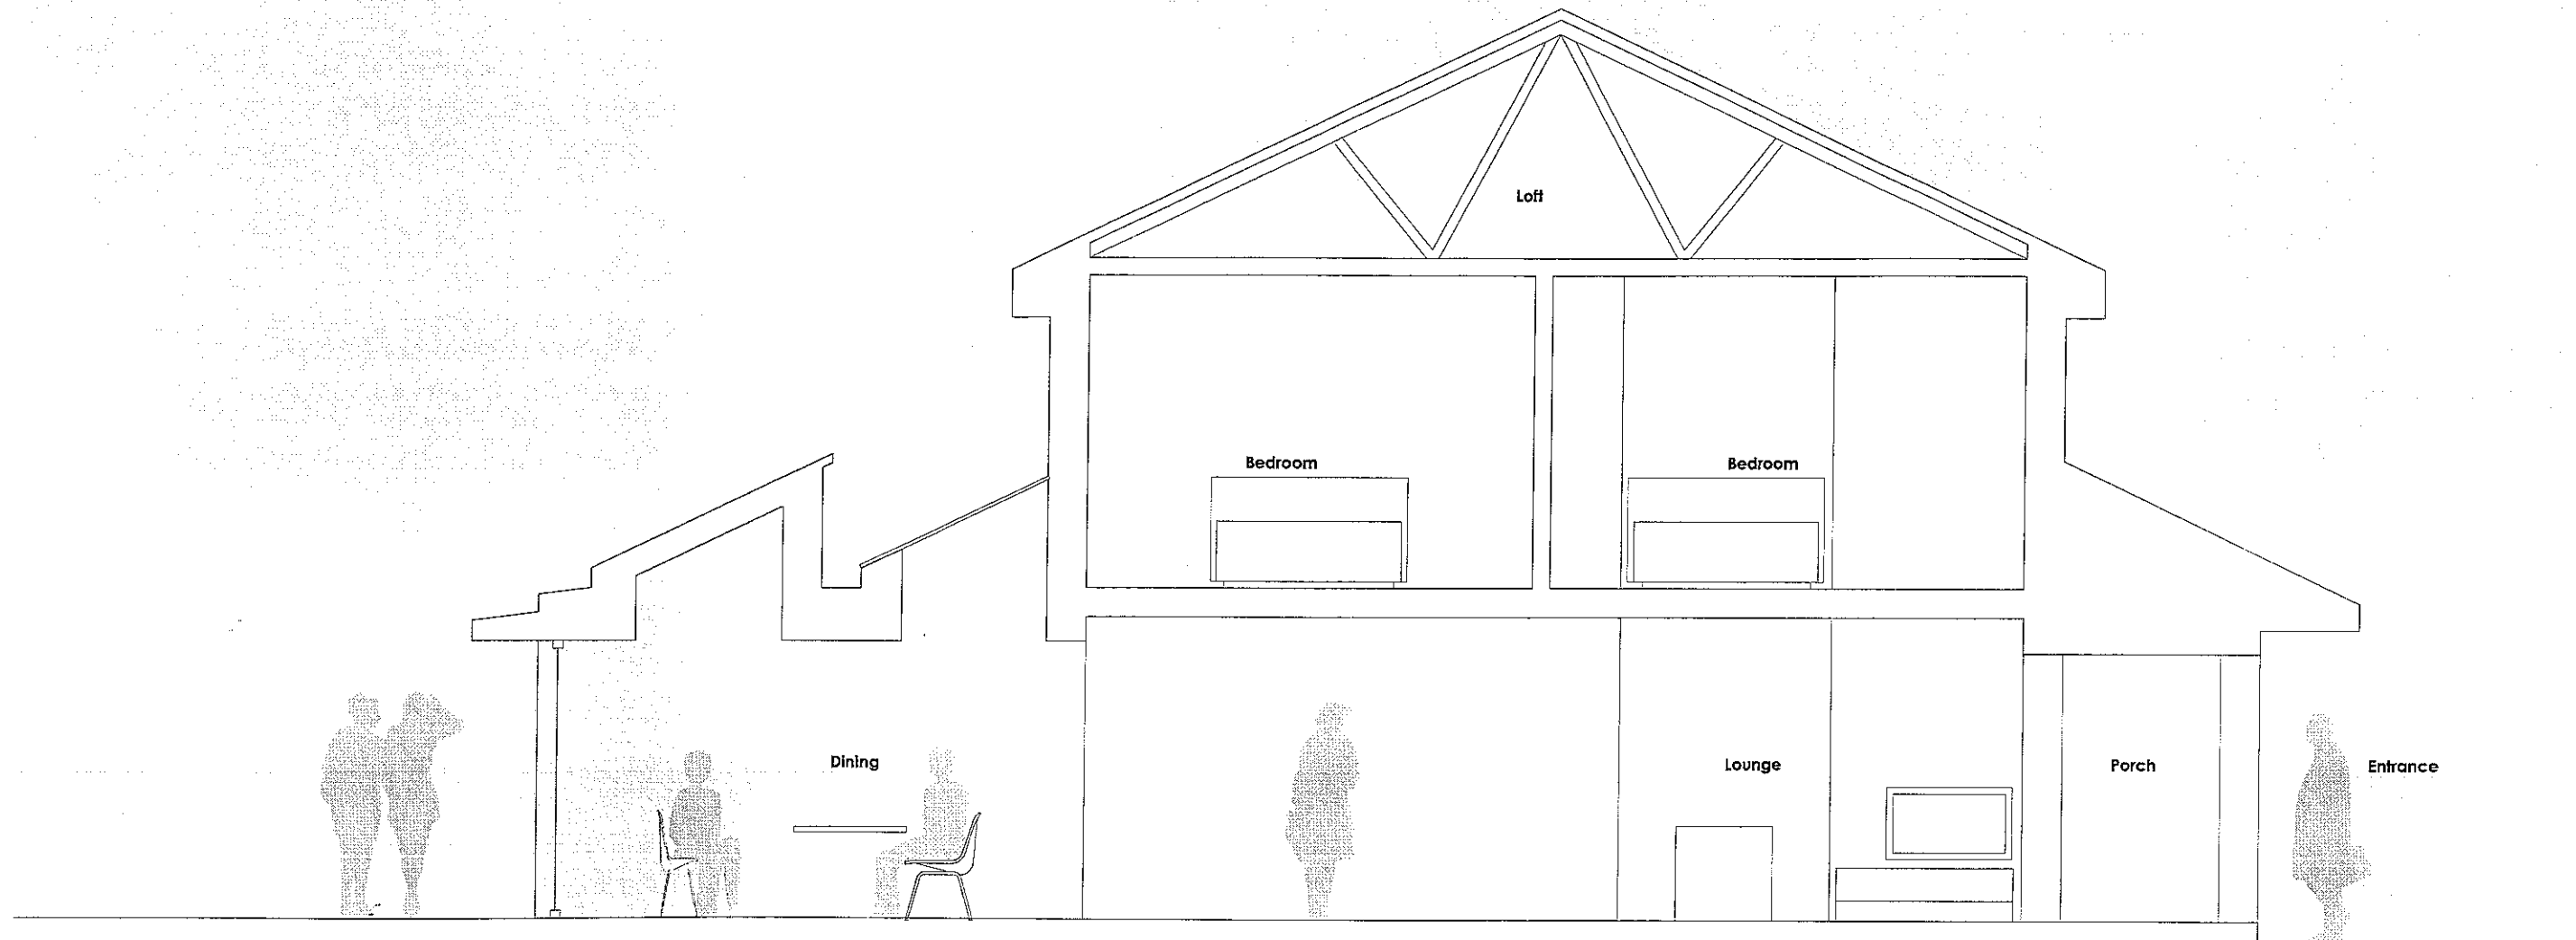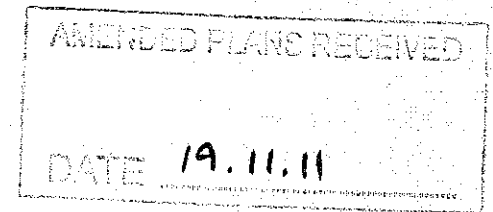

51 MOORLAND ROAD

Drawing: PRO: SECTION AA

Drawing No: L1500 A

Scale: 1:50@A3

Job No: 121

Date: JUN 11

PLANNING

320110672D

AMENDED PLANS RECEIVED
DATE 19.11.11



51 MOORLAND ROAD

Drawing PRO: ELEVATION REAR (WEST)

Drawing No. L2001 B

Scale 1:50@A3

Job No. 121


Date JUN 11

PLANNING

PLAYING FIELDS

320110672P

AMENDED PLAN RECEIVED
DATE 19.11.11

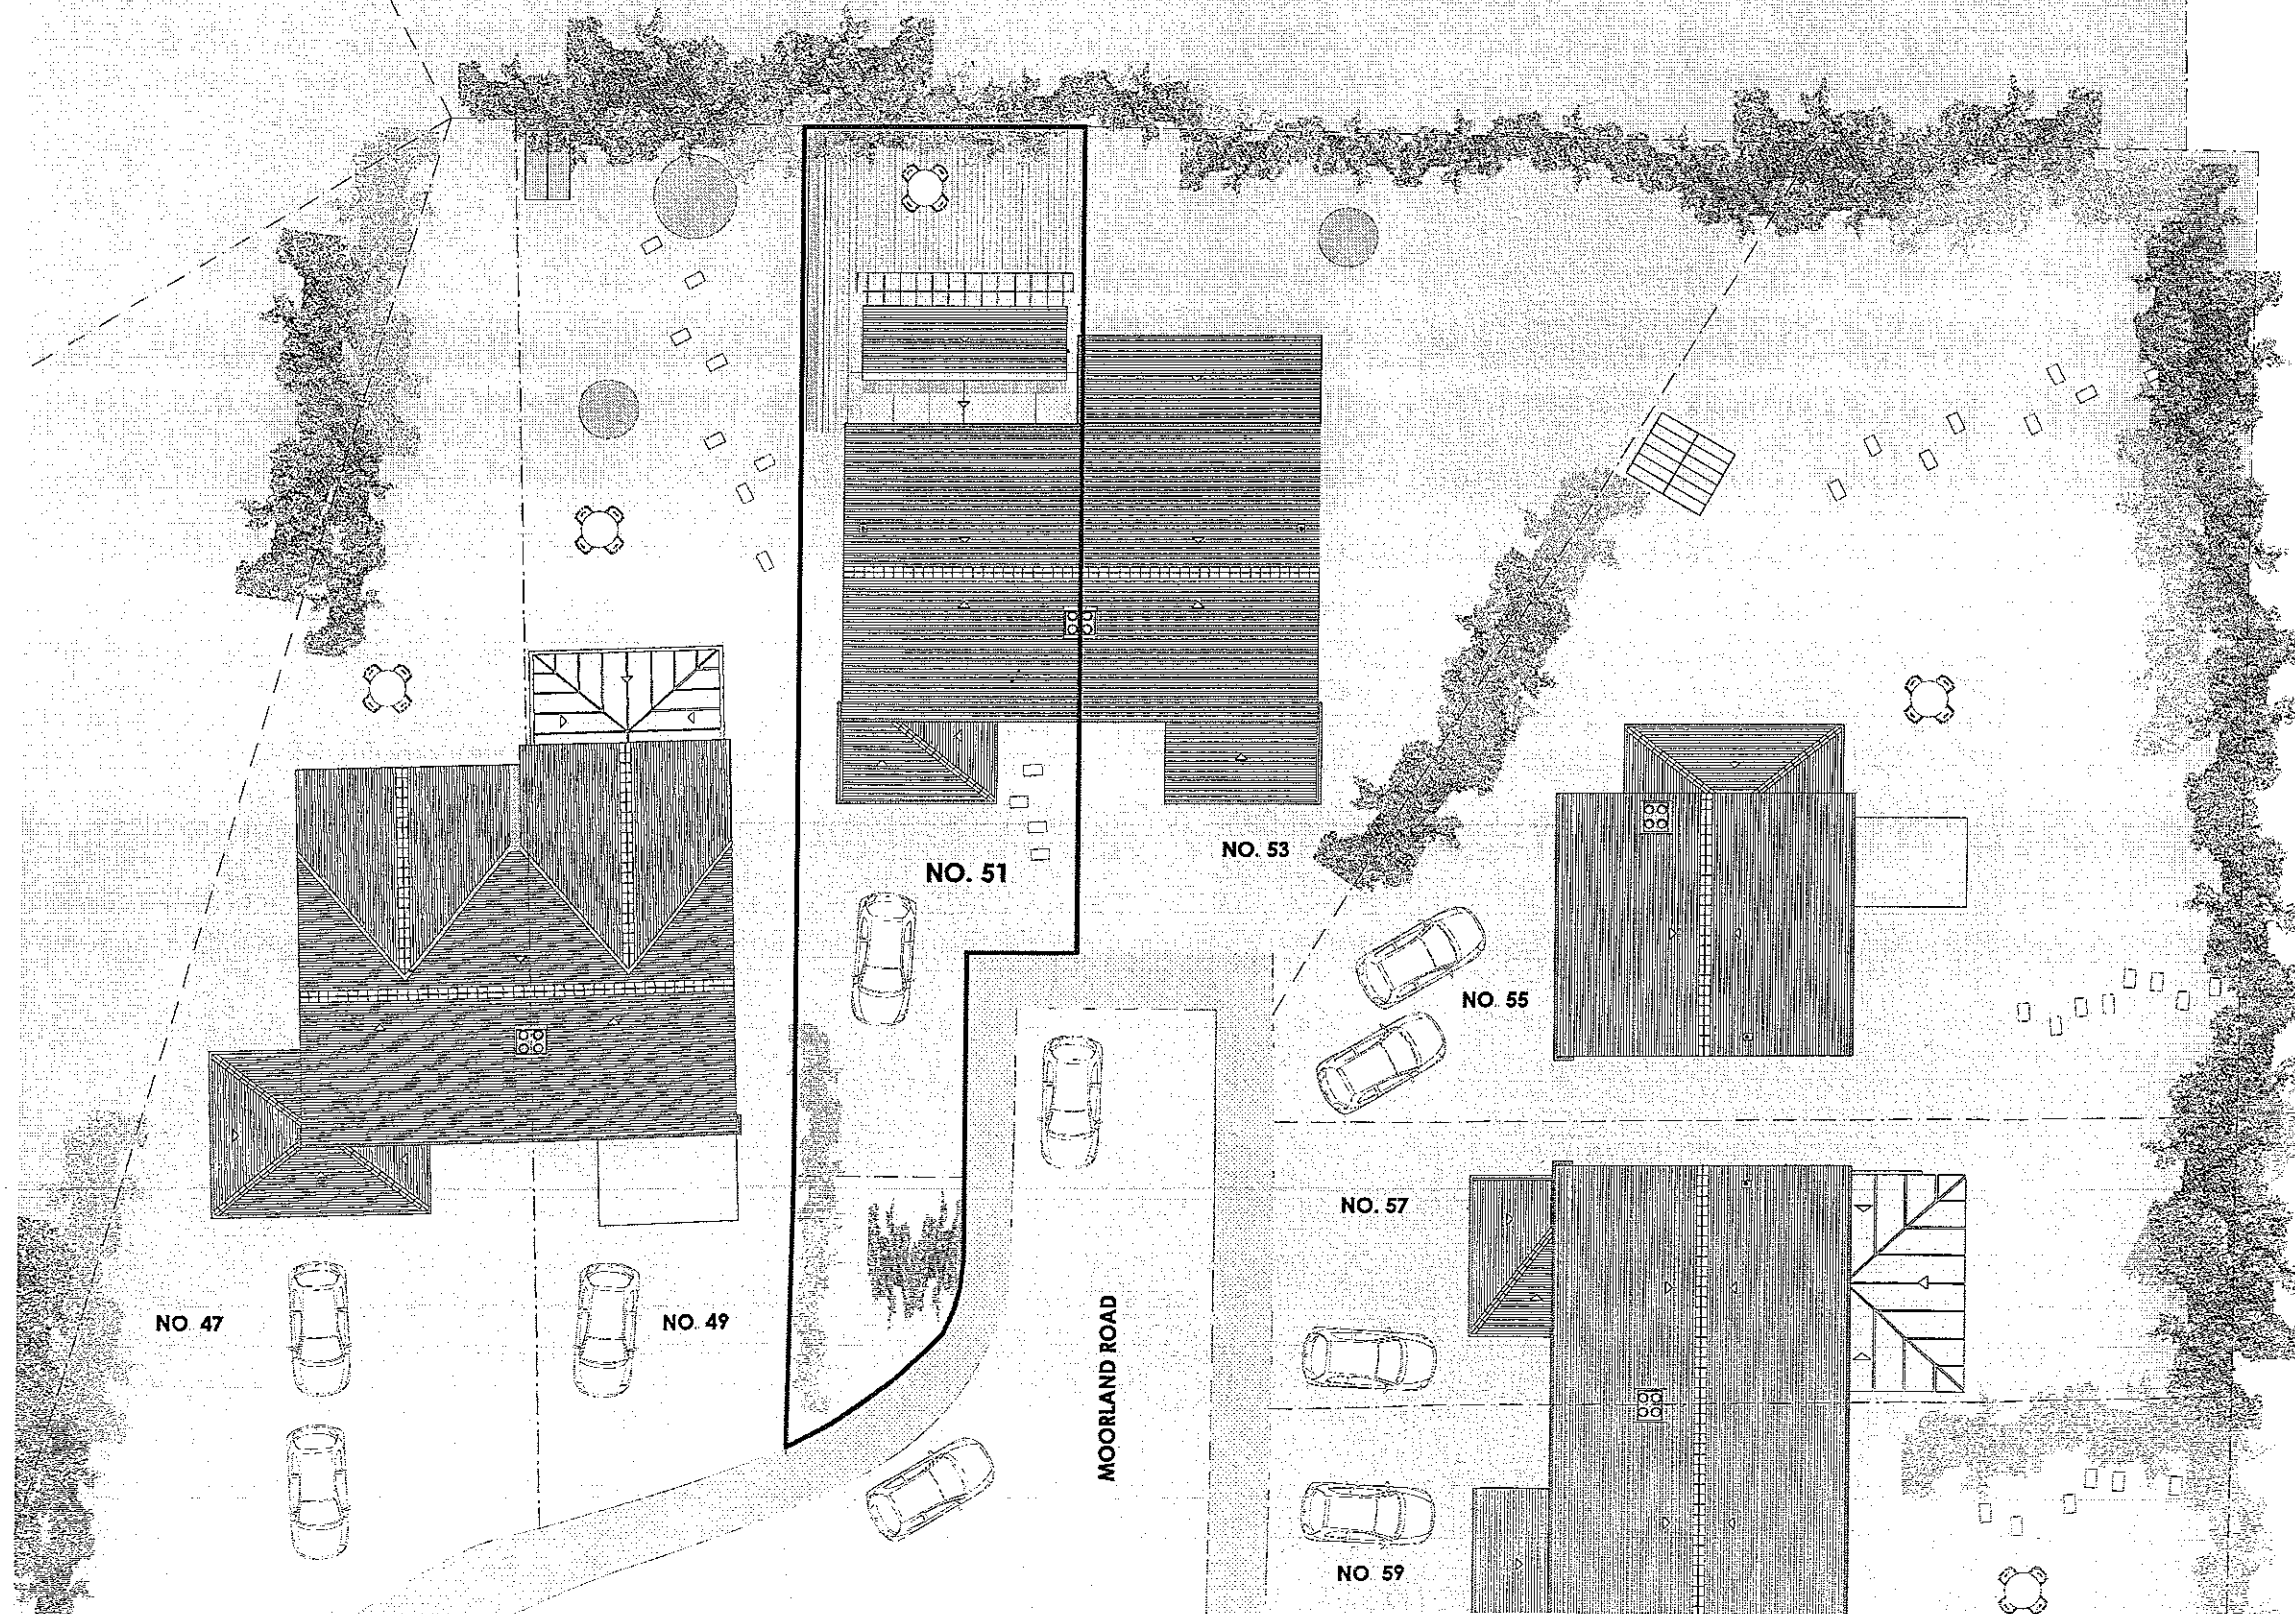

51 MOORLAND ROAD

Drawing: PRO: CONTEXT PLAN

Drawing No: L1150 A



Scale: 1:200@A3

Job No: 121

Date: JUN 11

PLANNING

320110672P

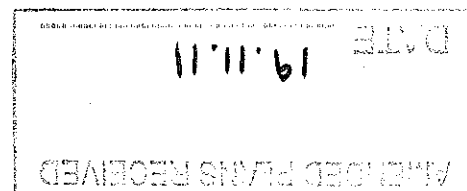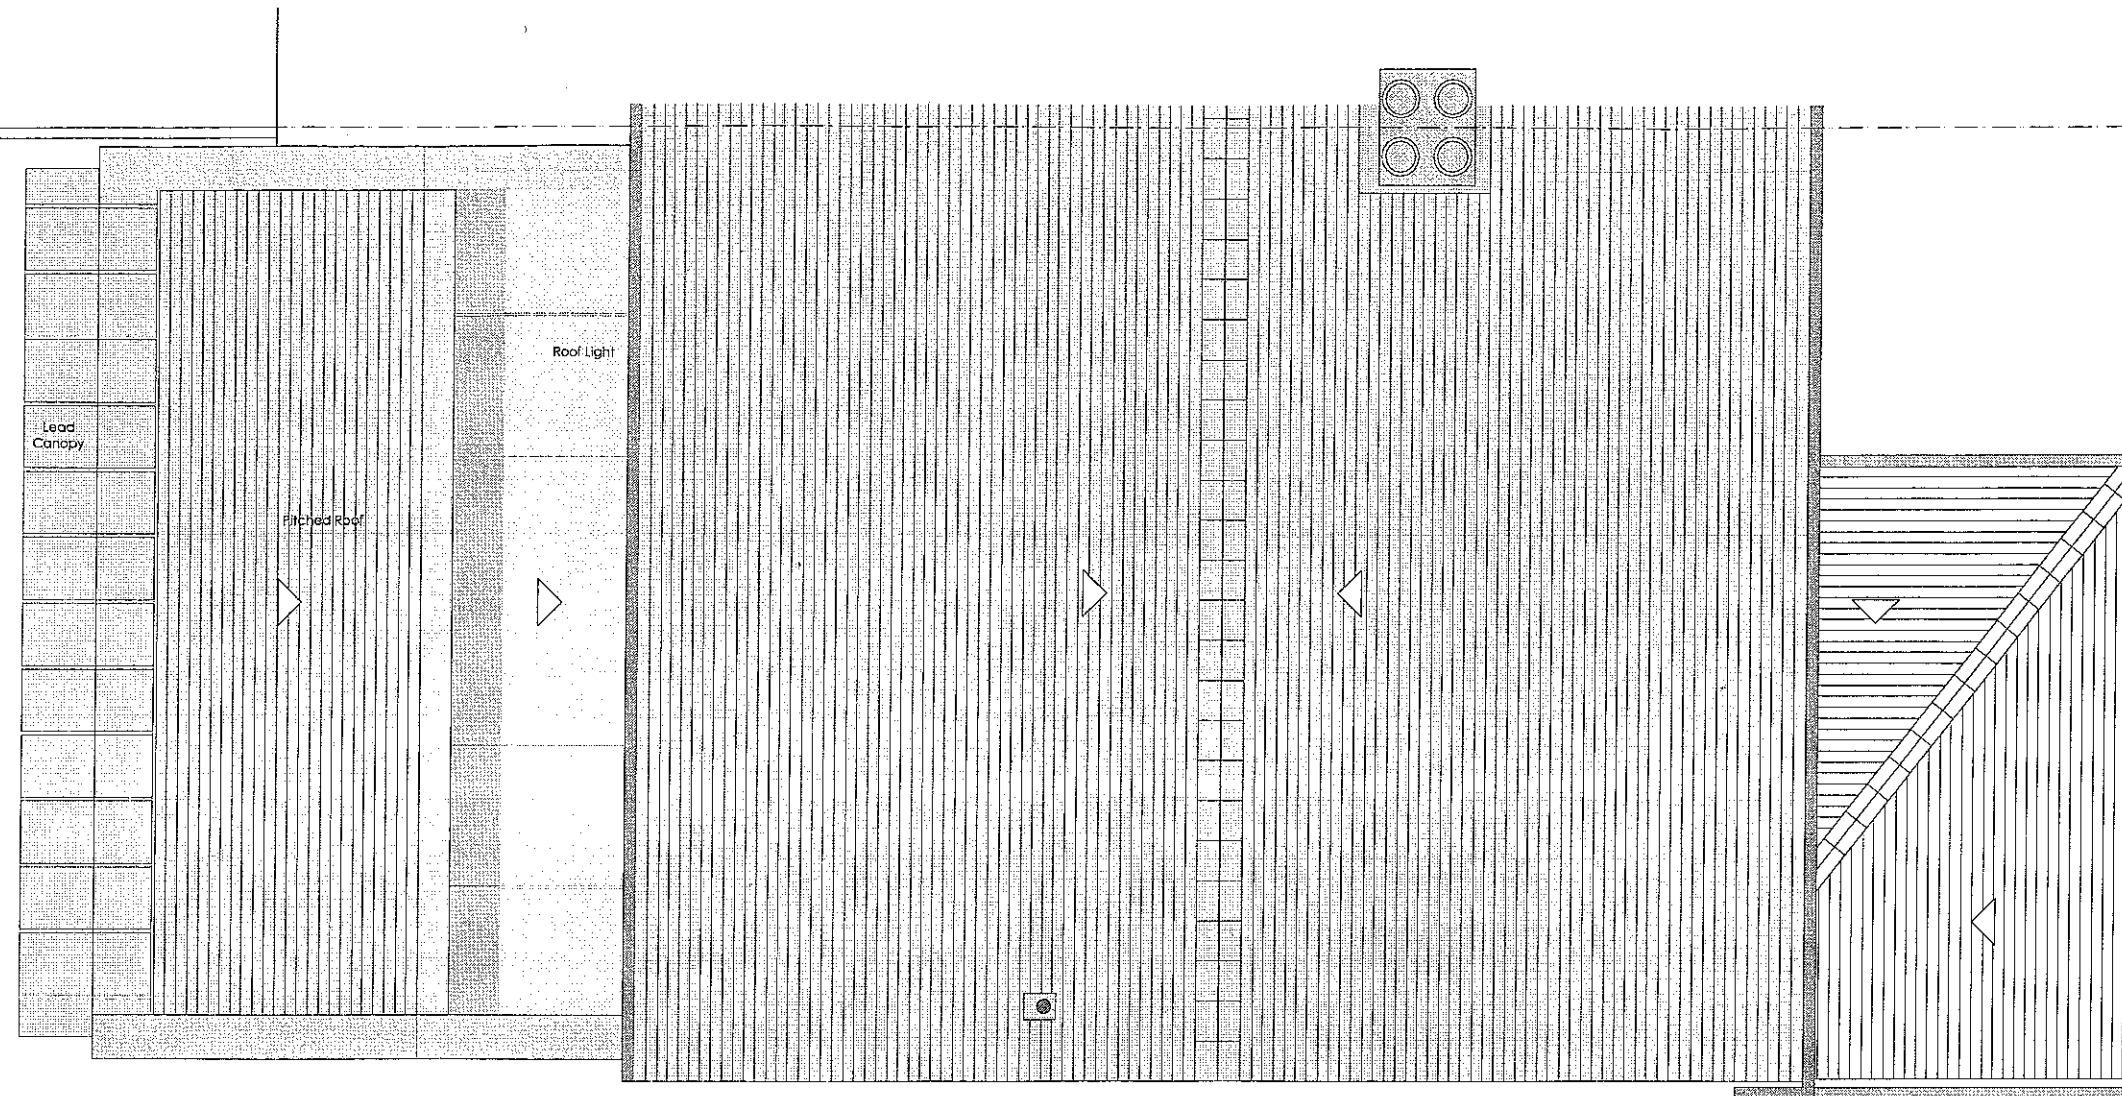

51 MOORLAND ROAD

Drawing: PRO: ROOF PLAN

Drawing No: L1103 A


Scale: 1:50@A3

Job No: 121

Date: JUN 11

PLANNING

320110672P

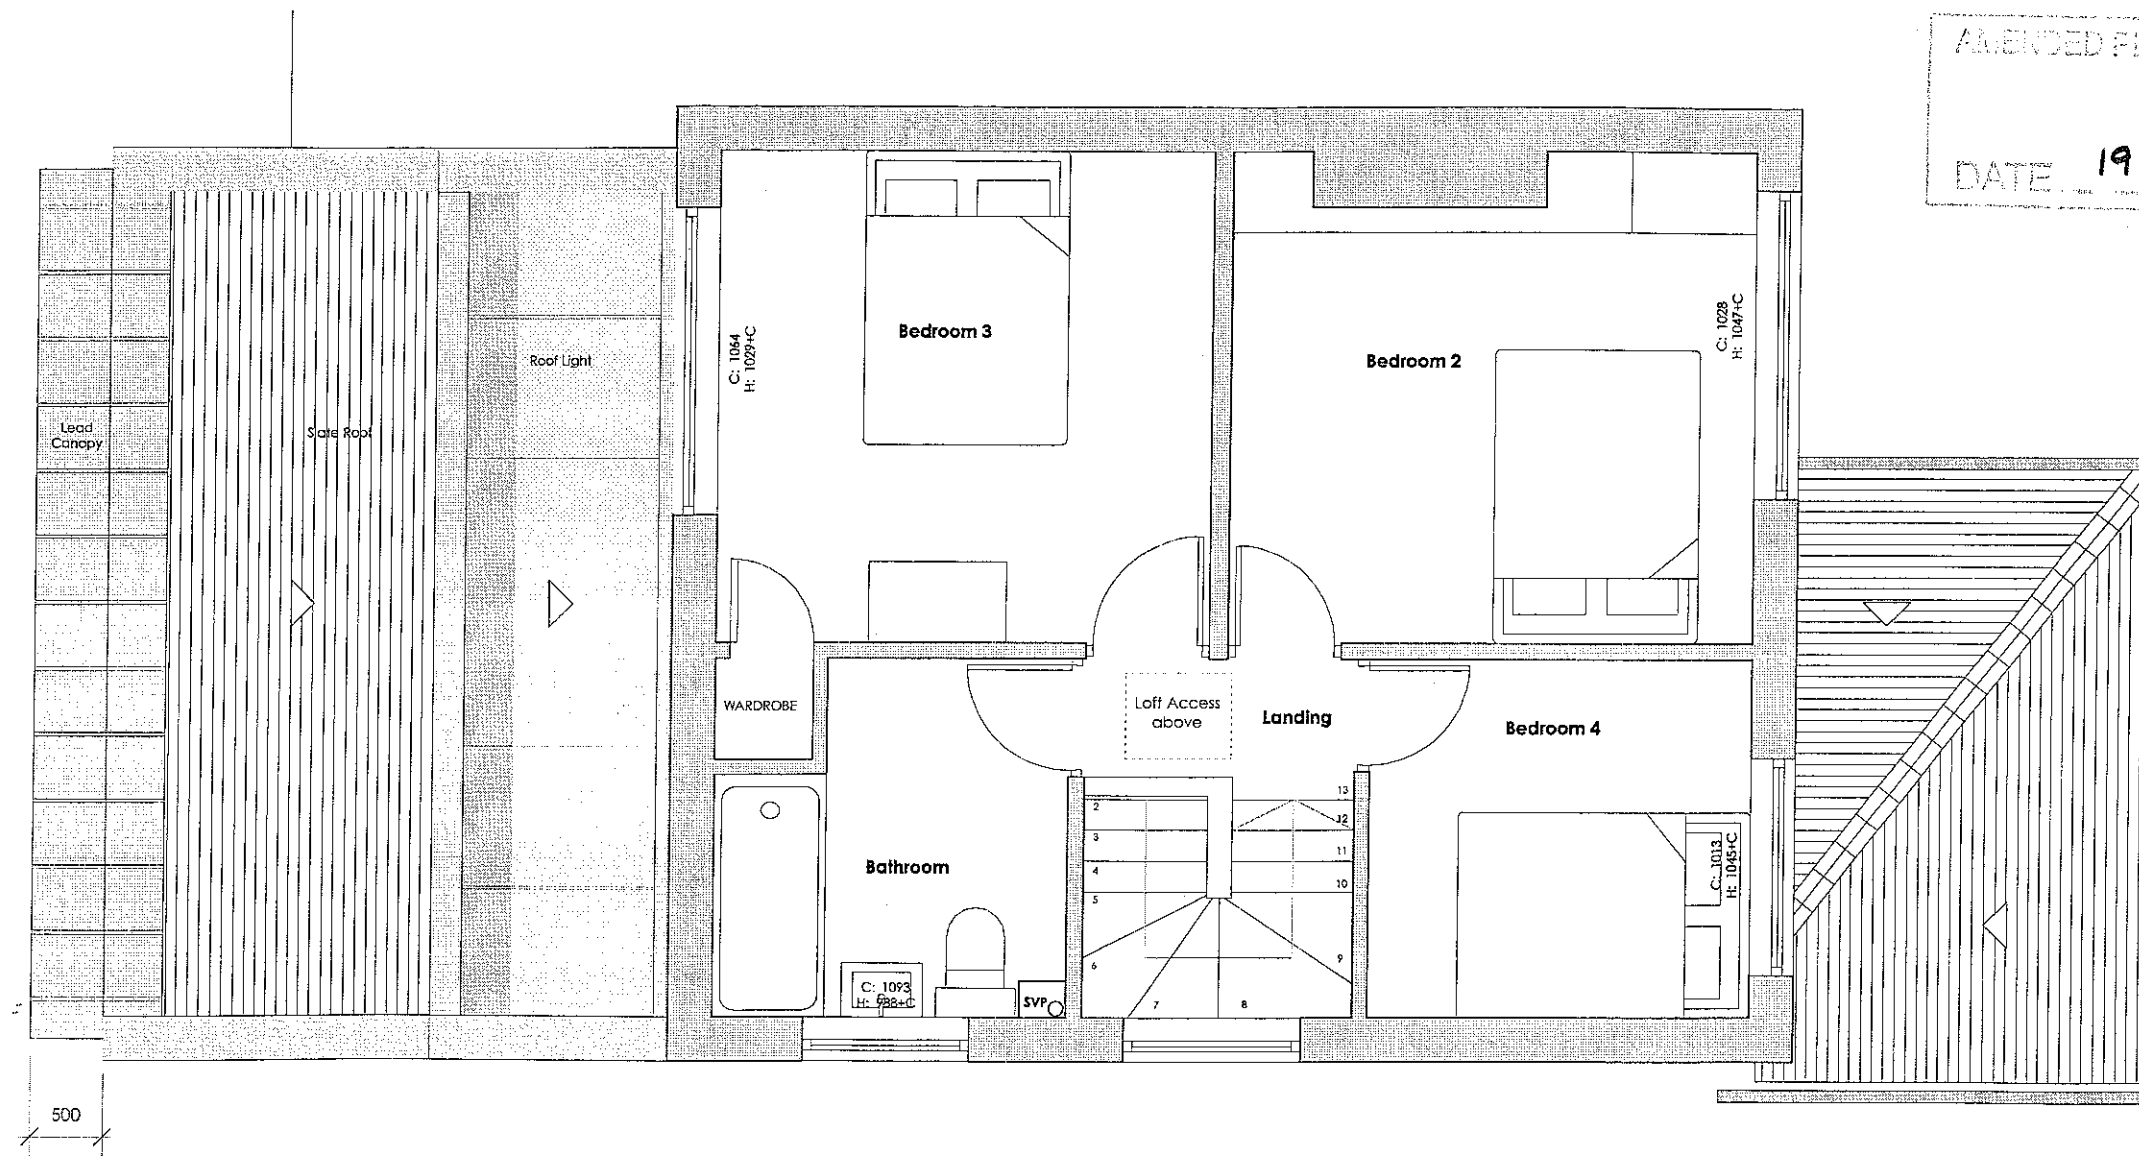

AMENDED PLANS RECEIVED
DATE 19.11.11



51 MOORLAND ROAD

Drawing: PROPOSED: FIRST FLOOR PLAN

Drawing No: L1101 C


Scale: 1:50@A3

Job No: 121

Date: JUN 11

PLANNING

320110672P

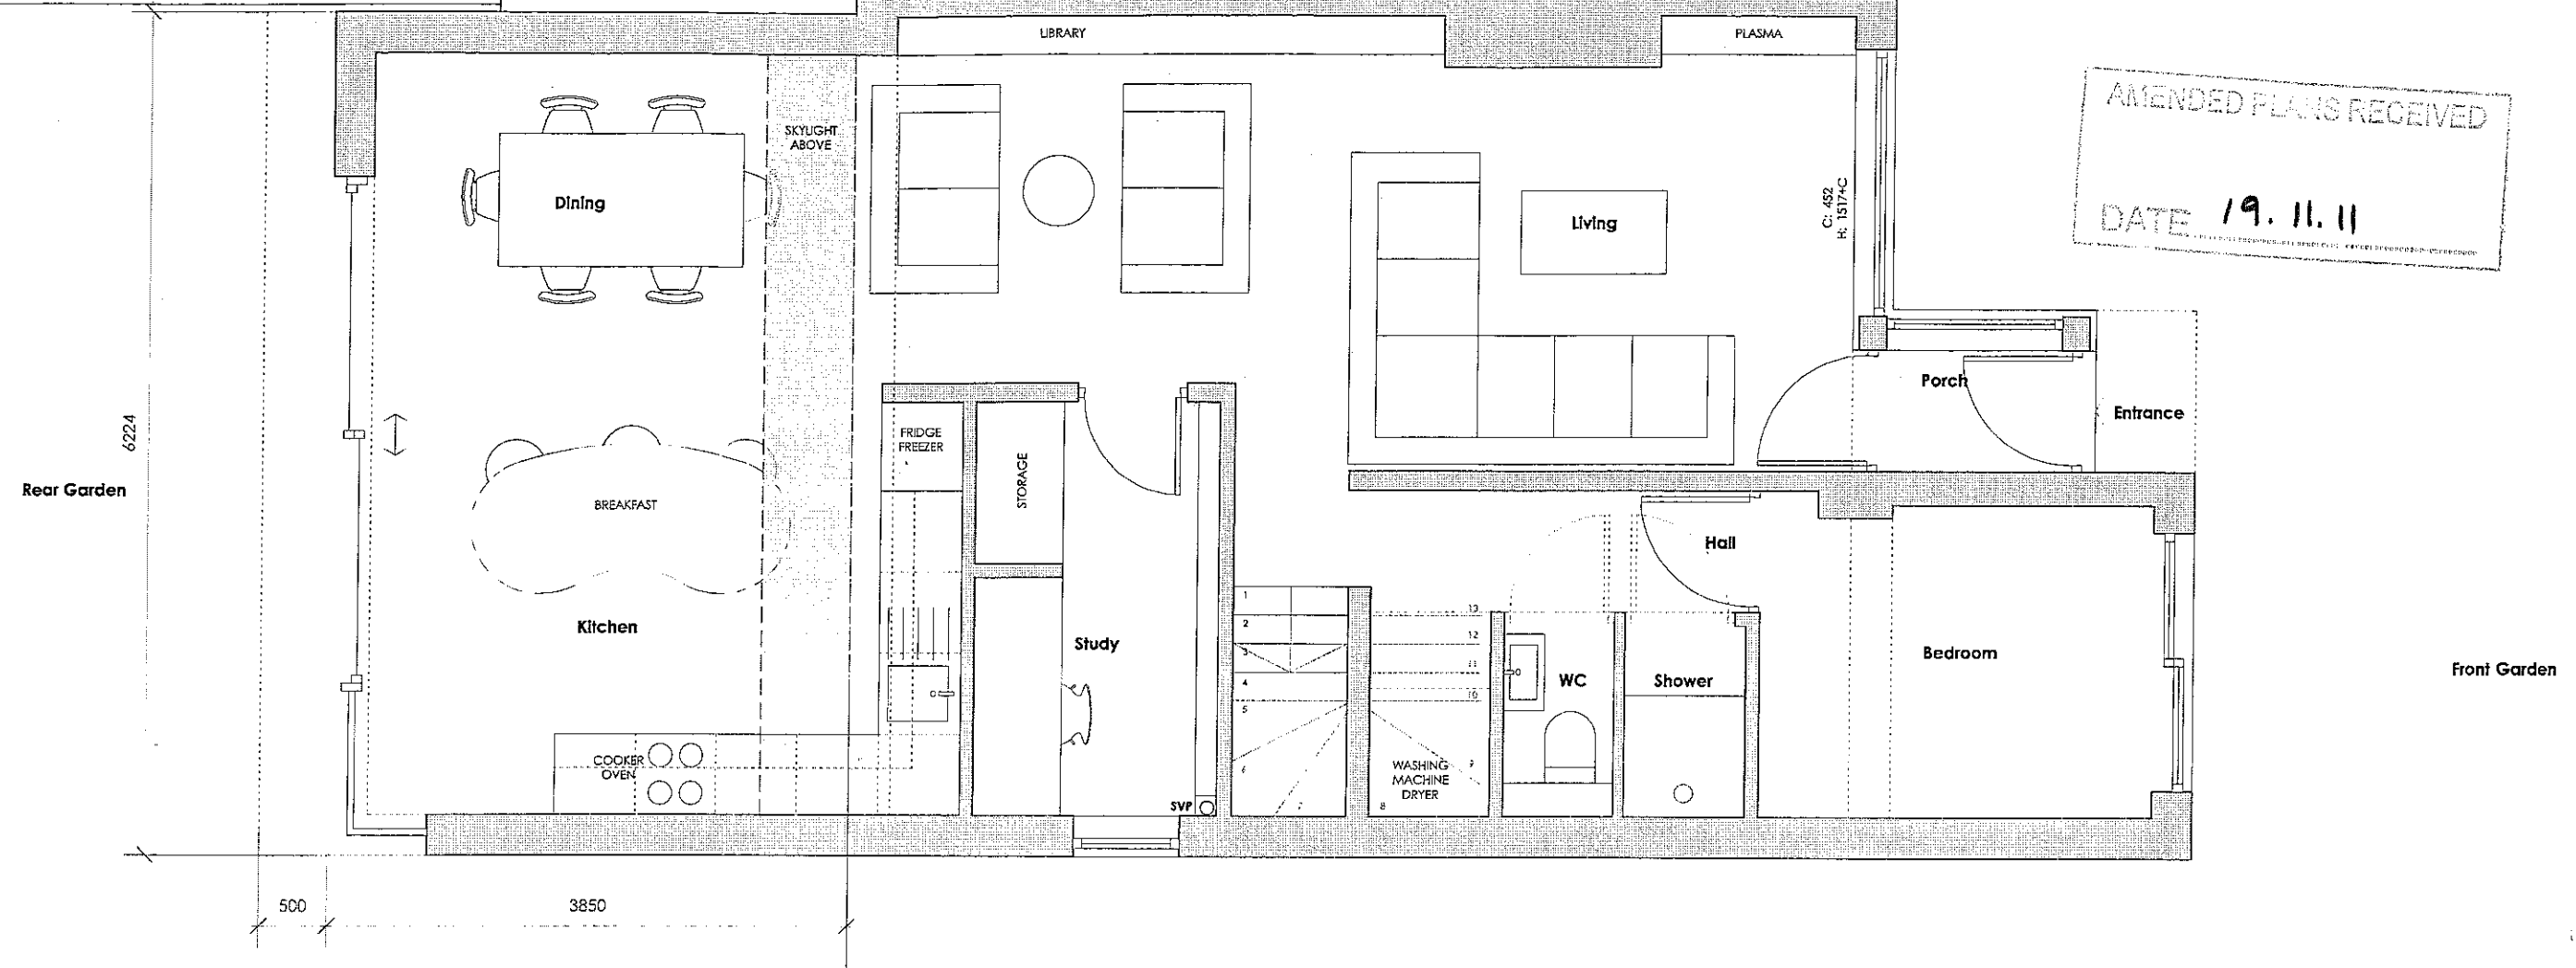

51 MOORLAND ROAD

Drawing: PROPOSED: GROUND FLOOR PLAN

Drawing No: L1100 C

Scale: 1:50@A3

Job No: 121

Date: JUN 11

PLANNING