


32 0110672P



32 0110672P

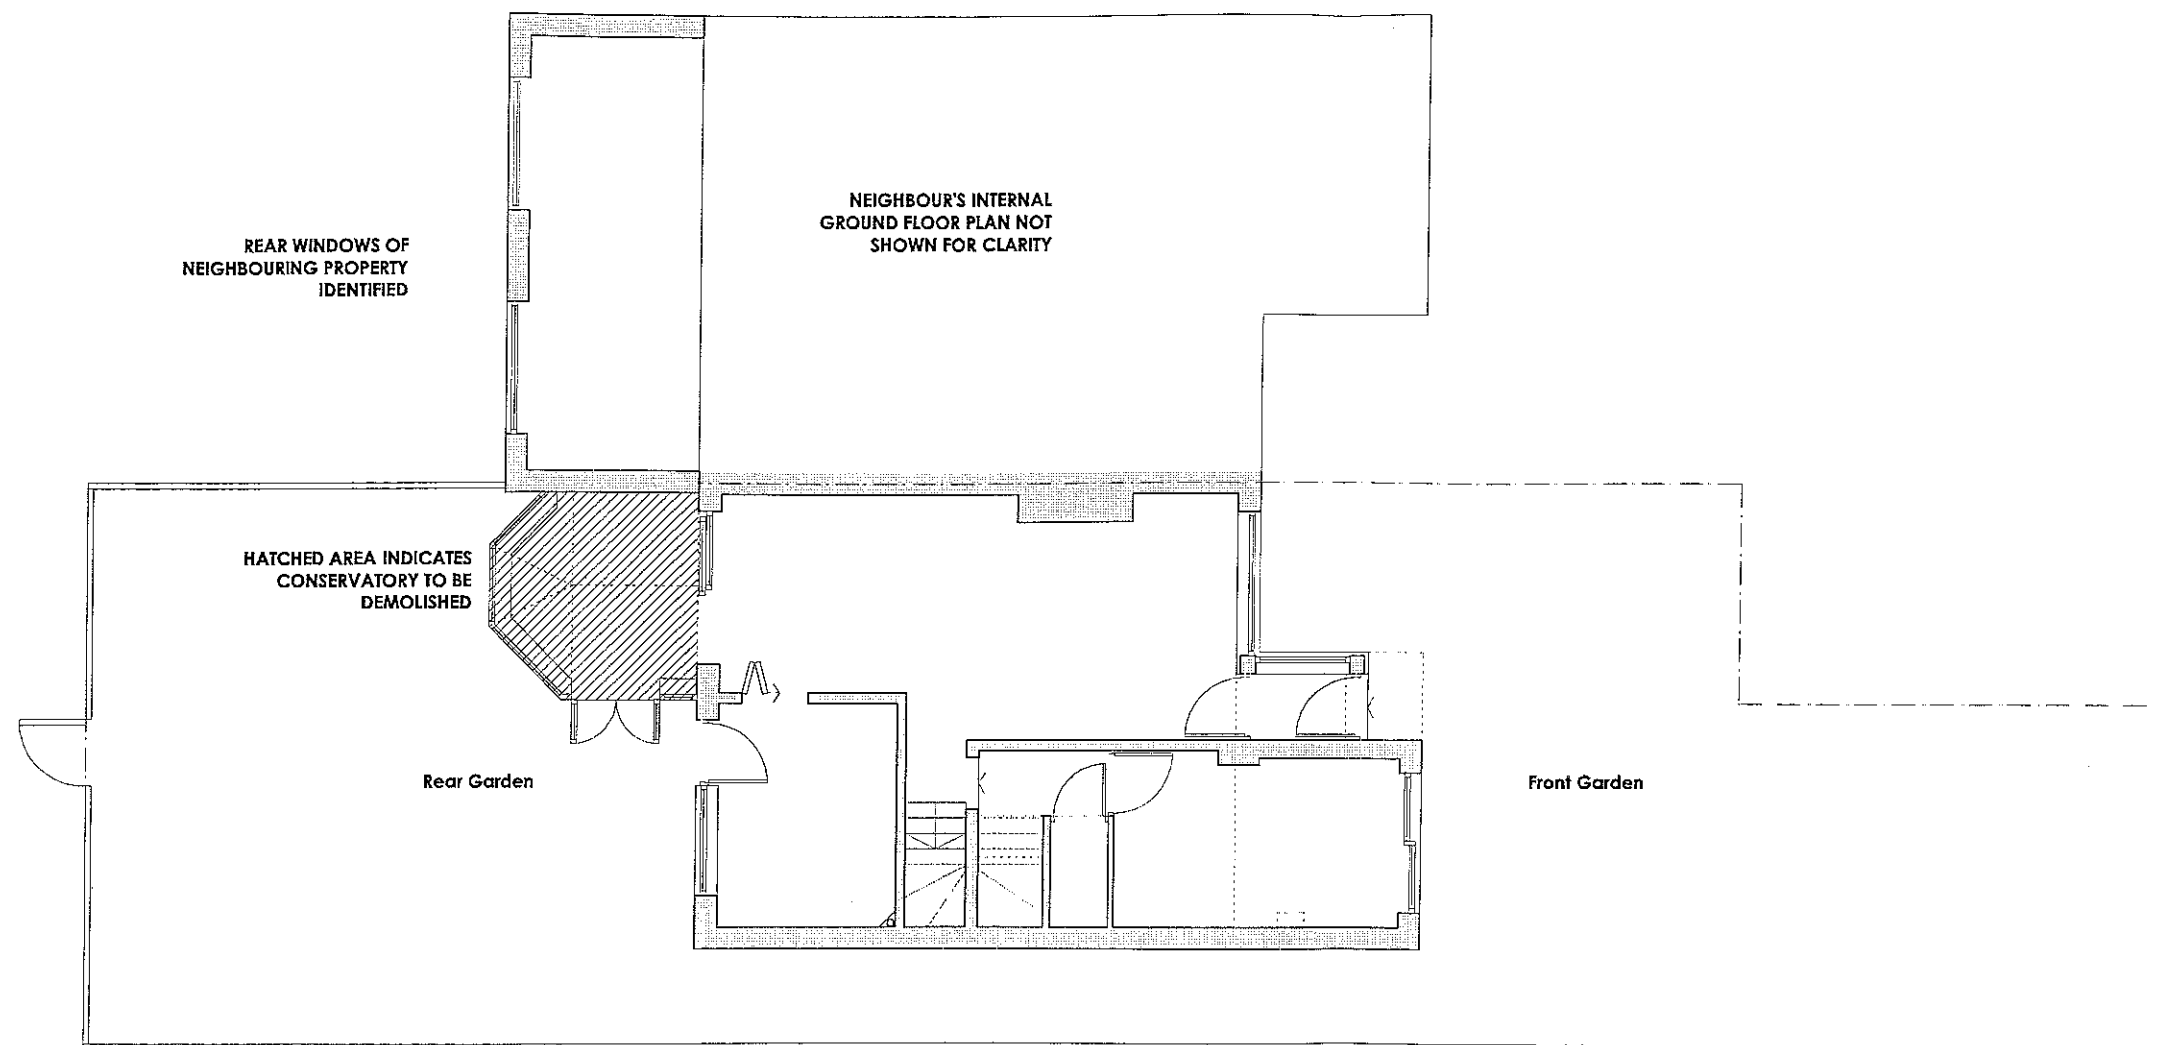

51 MOORLAND ROAD

Drawing: SURVEY: GROUND FLOOR PLAN 100

Drawing No. L0150


Scale: 1:100@A3

Job No. 121

Date: JUN 11

PLANNING

320110672P

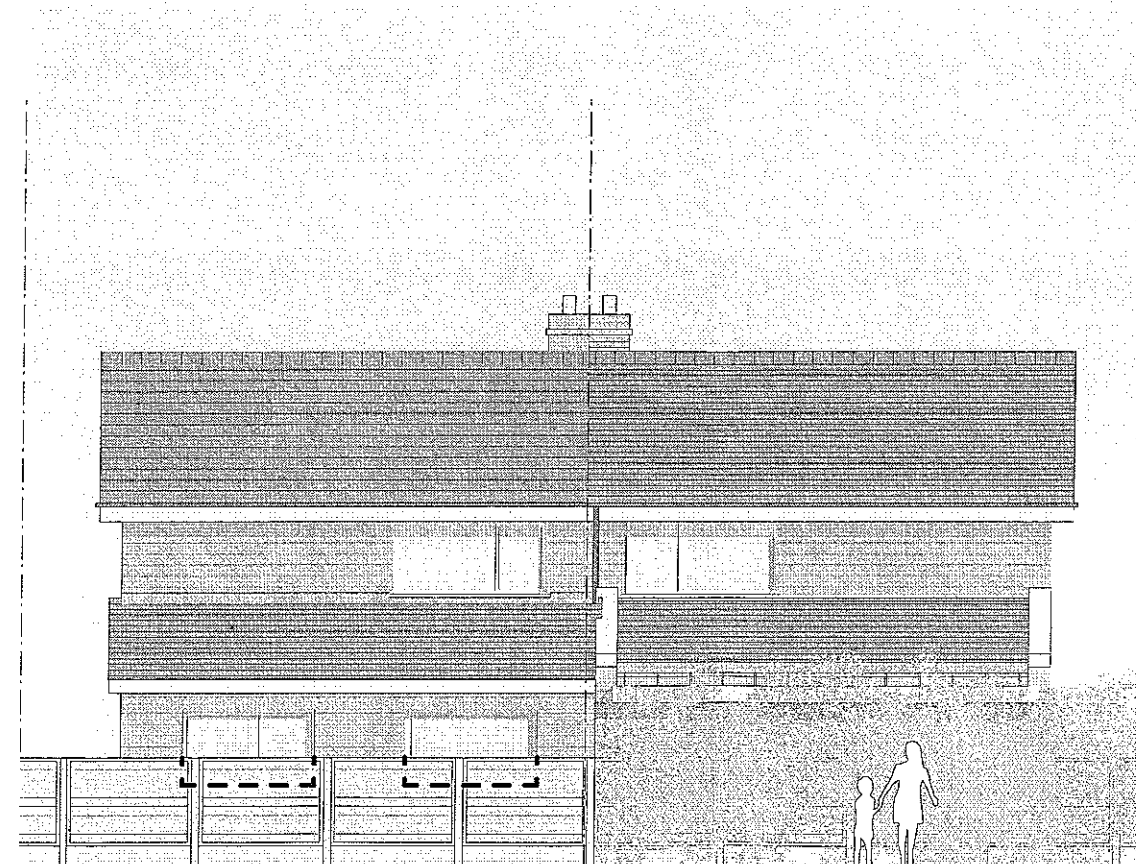

window outline shown in blue dotted line



EXISTING SHRUBS PROVIDE HEAVY SCREENING TO
REAR OF 51 MOORLAND ROAD



51 MOORLAND ROAD

Drawing: PRO: ELEVATION REAR CONTEXTUAL

Drawing No: L2010 B


Scale: 1:100@A3

Job No: 121

Date: JUN 11

PLANNING

320110672P

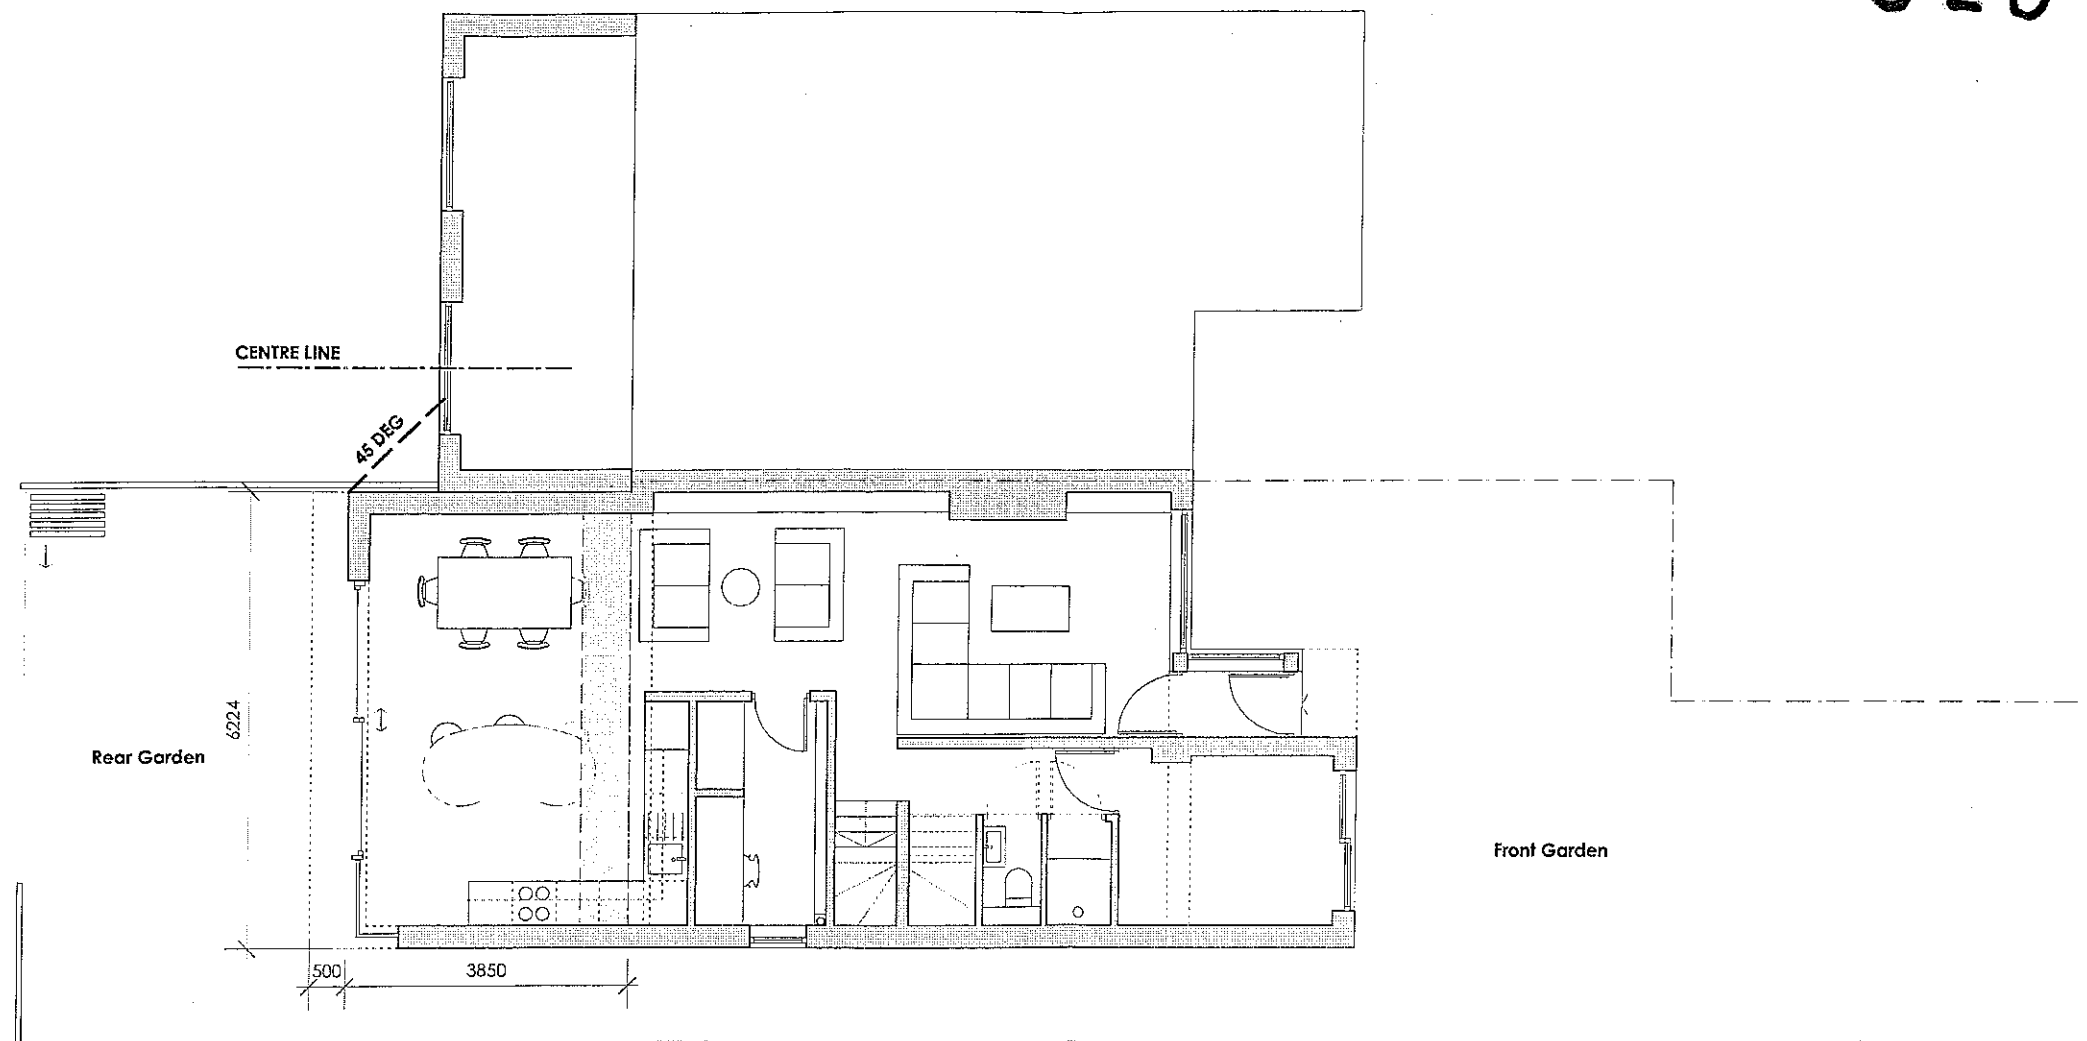

51 MOORLAND ROAD

Drawing: PROPOSED: GROUND FLOOR PLAN 100

Drawing No. L1050


Scale: 1:100@A3

Job No. 121

Date: JUN 11

PLANNING

320110672P

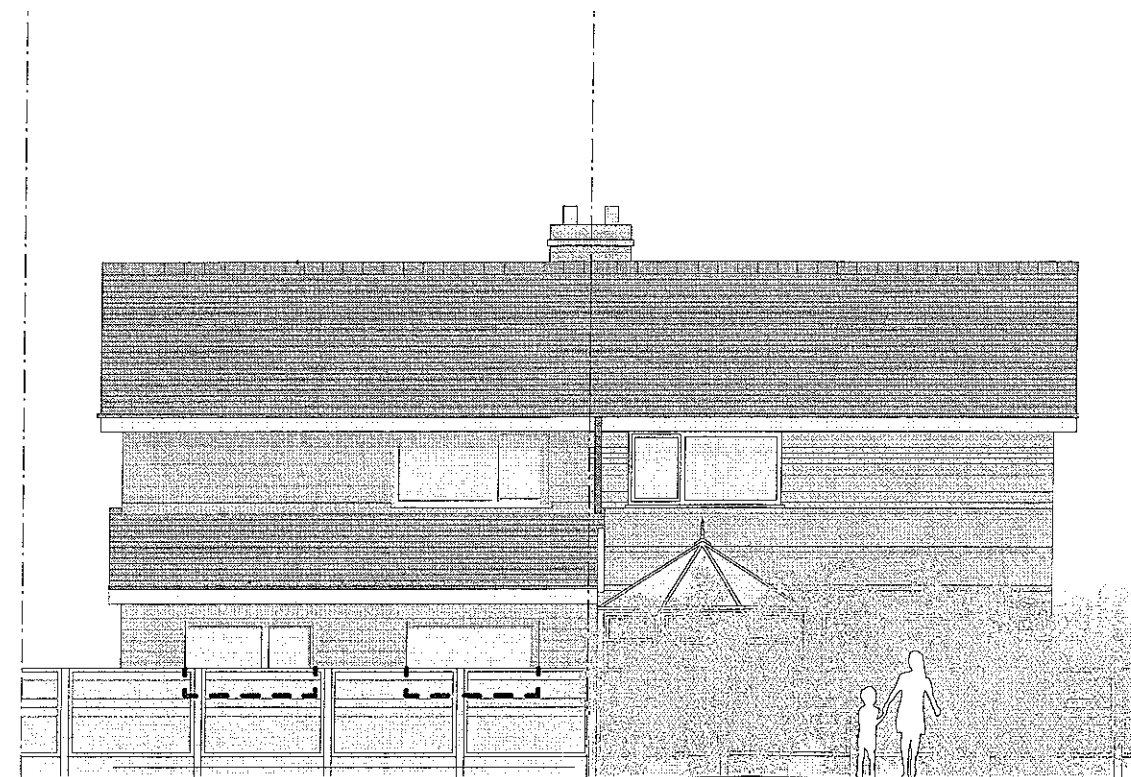

window outline shown in blue dotted line

EXISTING SHRUBS PROVIDE HEAVY SCREENING TO
REAR OF 51 MOORLAND ROAD



51 MOORLAND ROAD

Drawing SURVEY: ELEVATION REAR CONTEXTUAL

Drawing No. 10210 A

Scale 1:100@A3

Job No. 121

Date JUN 11

PLANNING