




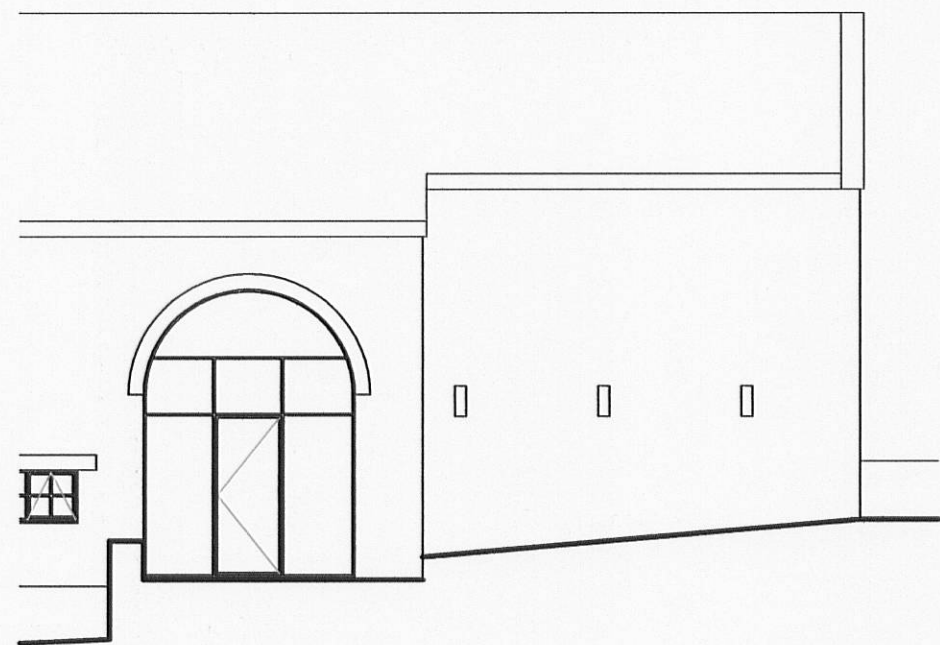


FRONT ELEVATION (SOUTH)

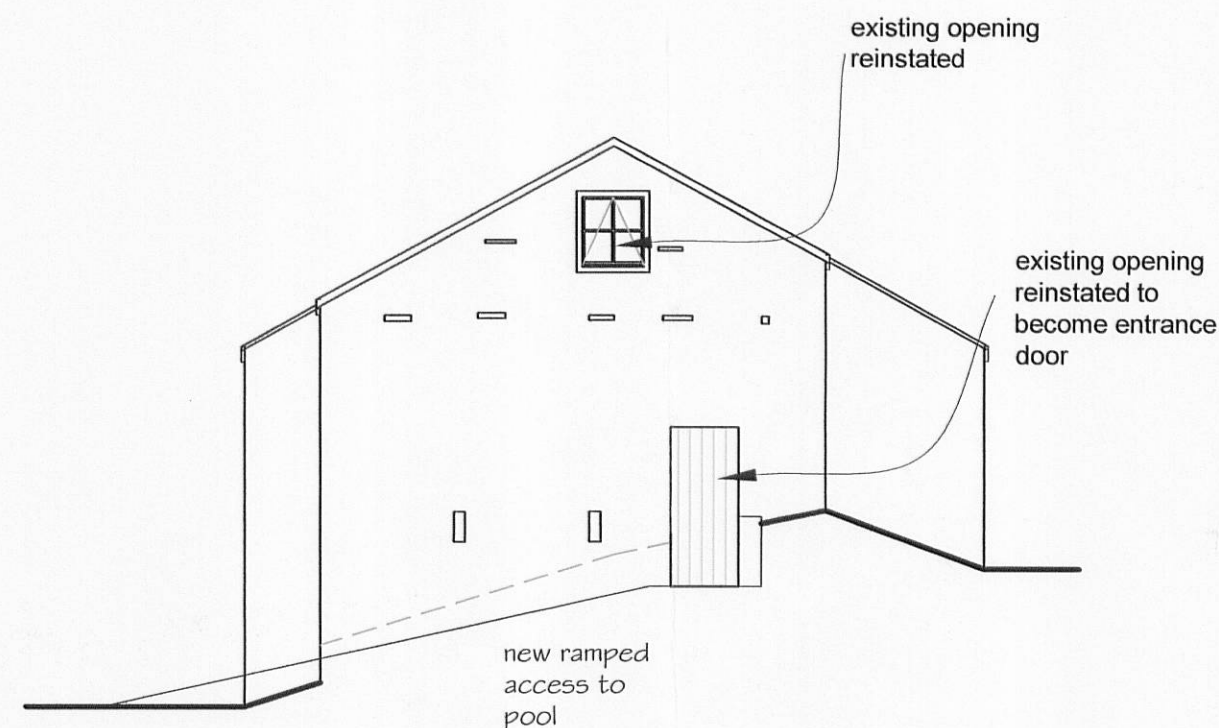




SIDE ELEVATION (EAST)

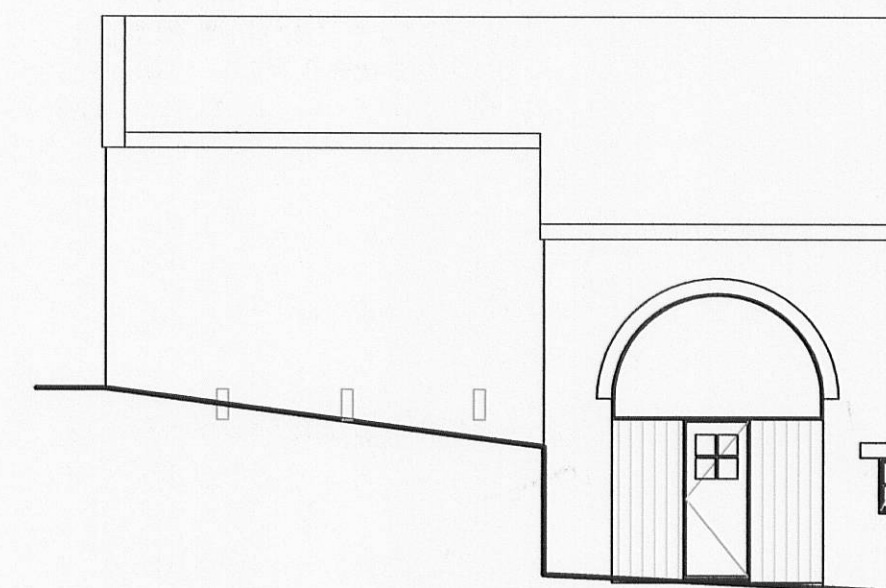

REAR ELEVATION (NORTH)

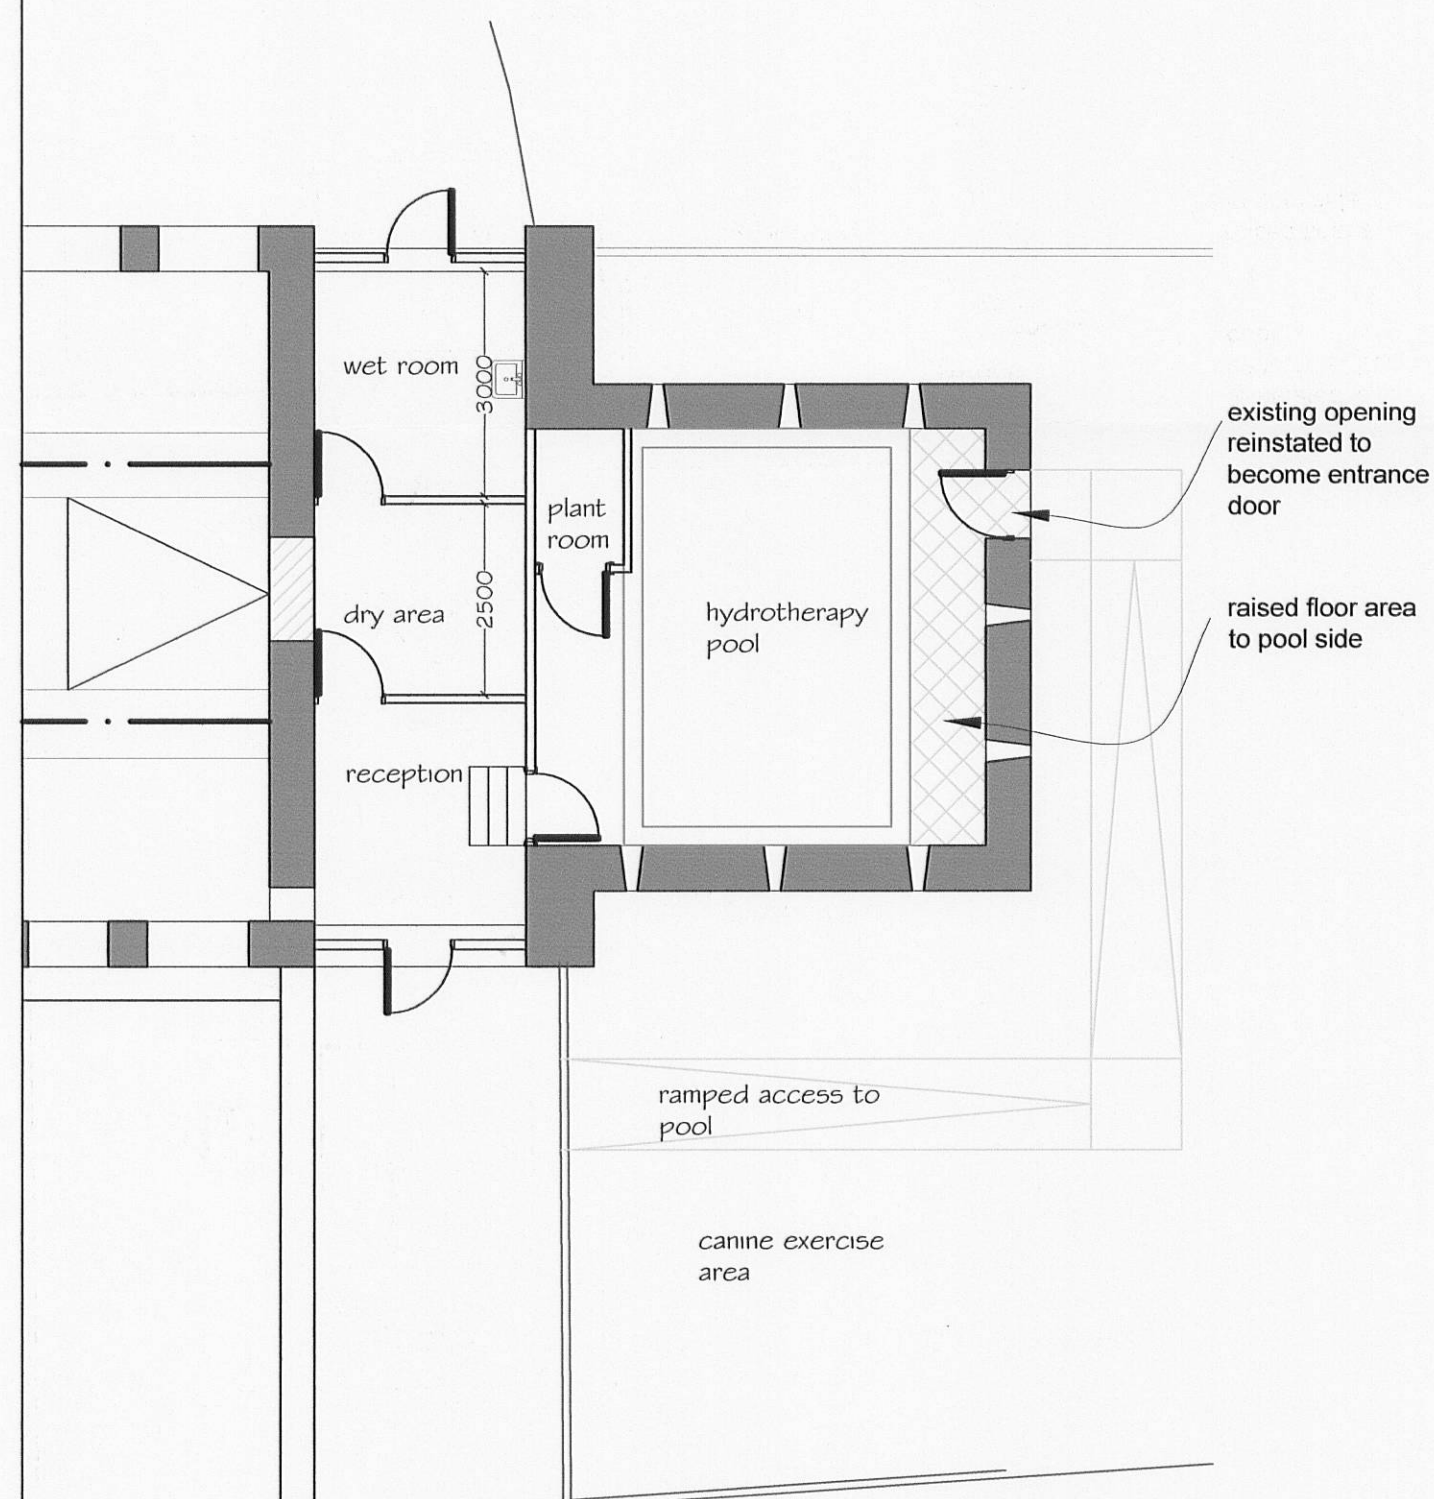

GROUND FLOOR PLAN

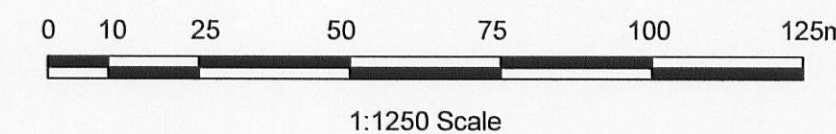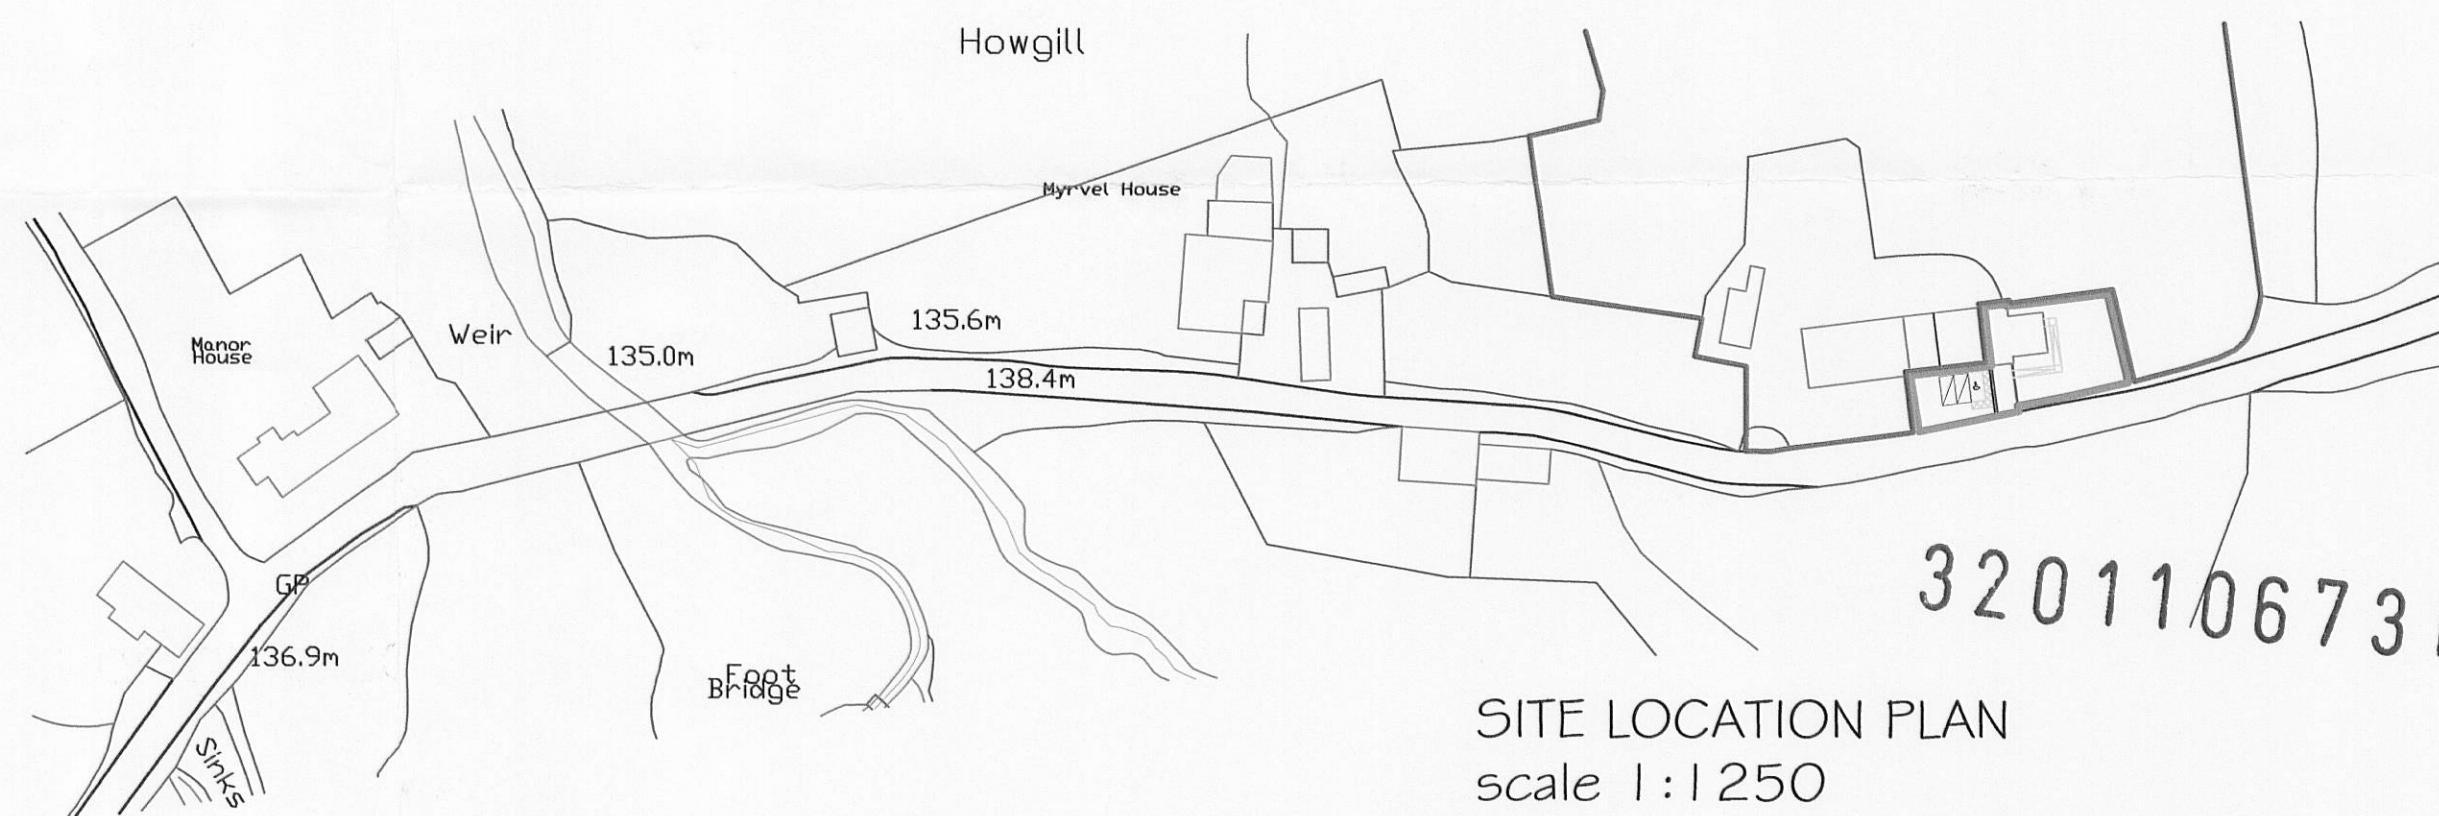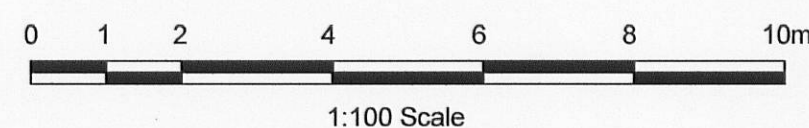

Reproduced from Superplan Data® by the permission of Ordnance Survey® on behalf of the Controller of Her Majesty's Stationery Office. © Crown Copyright 2002. All rights reserved. Licence number AL100034996.

Mr S Maney & Ms P Redman			
Conversion of Barn at Howgill Farm, to become Canine Grooming and Rehabilitation Centre Plans and Elevations as Proposed		Scale 1:100 & 1:1250	
		Drawn DME	Checked . Approved
www.psadesign.co.uk mail@psadesign.co.uk		PSA DESIGN PSA Design The Old Bank House 6 Berry Lane, Longridge Preston, PR3 3JA Tel. 01772 786066 Fax. 01772 786265	
engineering your environment CIVIL, STRUCTURAL, GEOTECHNICAL, TRANSPORT		Drwg No. A1438/PL02 Date June 2011 Rev.	