



Proposed barn conversion at Aspinall Farm,
Kenyon Lane, Dinckley Blackburn, BB6 8AN-

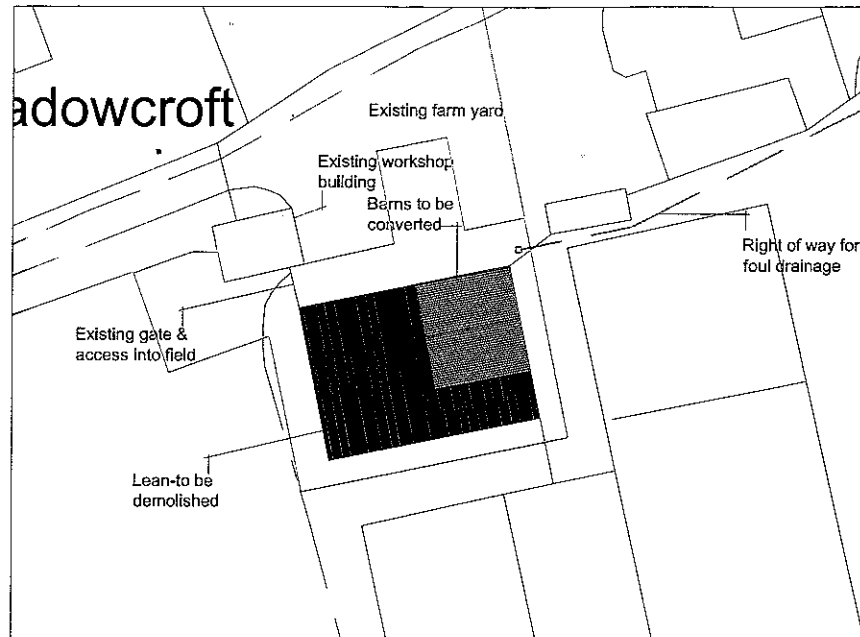

Existing Site Plan 1:500

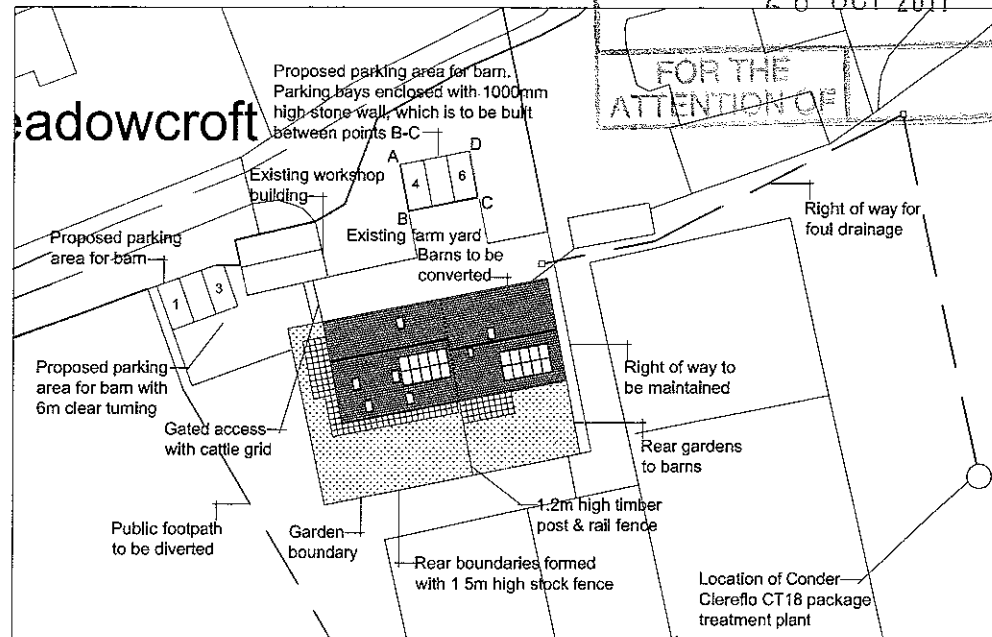

Proposed Site Plan 1:500

Notes:

All work is to be carried out to the latest current British standards Codes of Practice and recognised working practices.


All work and materials should comply with Health and Safety legislation.

All dimensions are in millimetres where explicitly shown otherwise.

The contractor should check and certify all dimensions as work proceeds and notify the architect of any discrepancies.

Do not scale off the drawings. If in doubt ask

320110675P

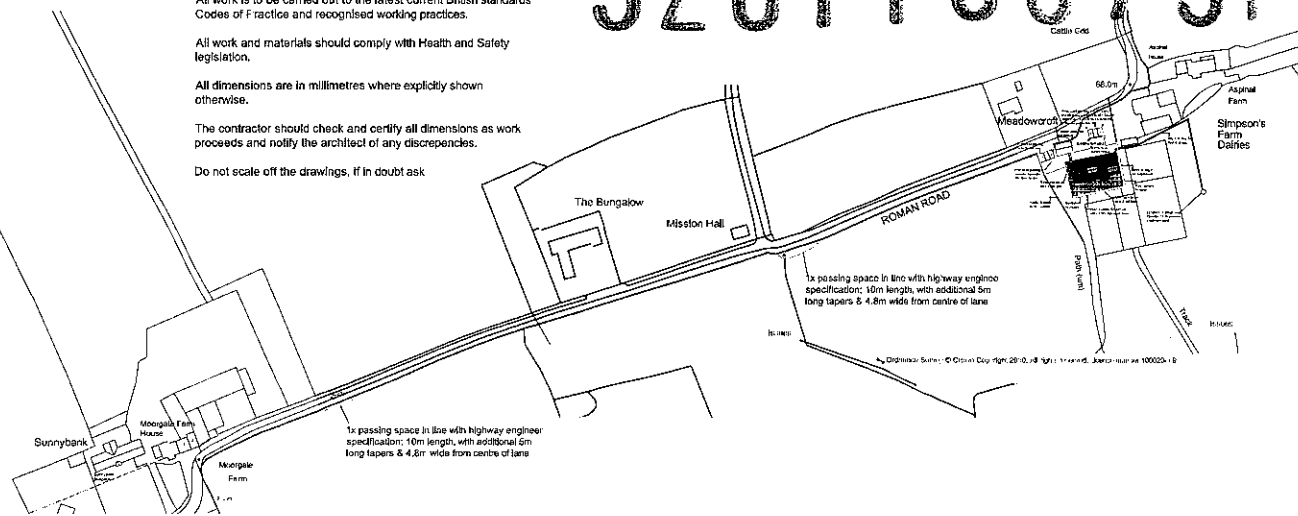

Proposed Location Plan 1:2500

Amendment D: 25.10.11 further to highway engineer request include two passing places. Submit plans to LPA for approval.
PLANNING DRAWINGS - existing & proposed site plans & proposed location plan



Gery Hoerty Associates

Chartered Surveyors
34 Wellgate
Clitheroe
Lancashire BB3 2DP

T: 01200 442301
F: 01200 442302
Email: info@ghaonline.co.uk

Title: Proposed barn conversion at
Aspinall Farm
Kenyon Lane
Dinckley
Blackburn
BB6 8AN

Project No: Sim/477/1208/R01

Drawn: A.J.M

Client: Messrs Simpsons

Date: 17 08 11

Scale: 1:500/2500

Amendments: A B C D

