



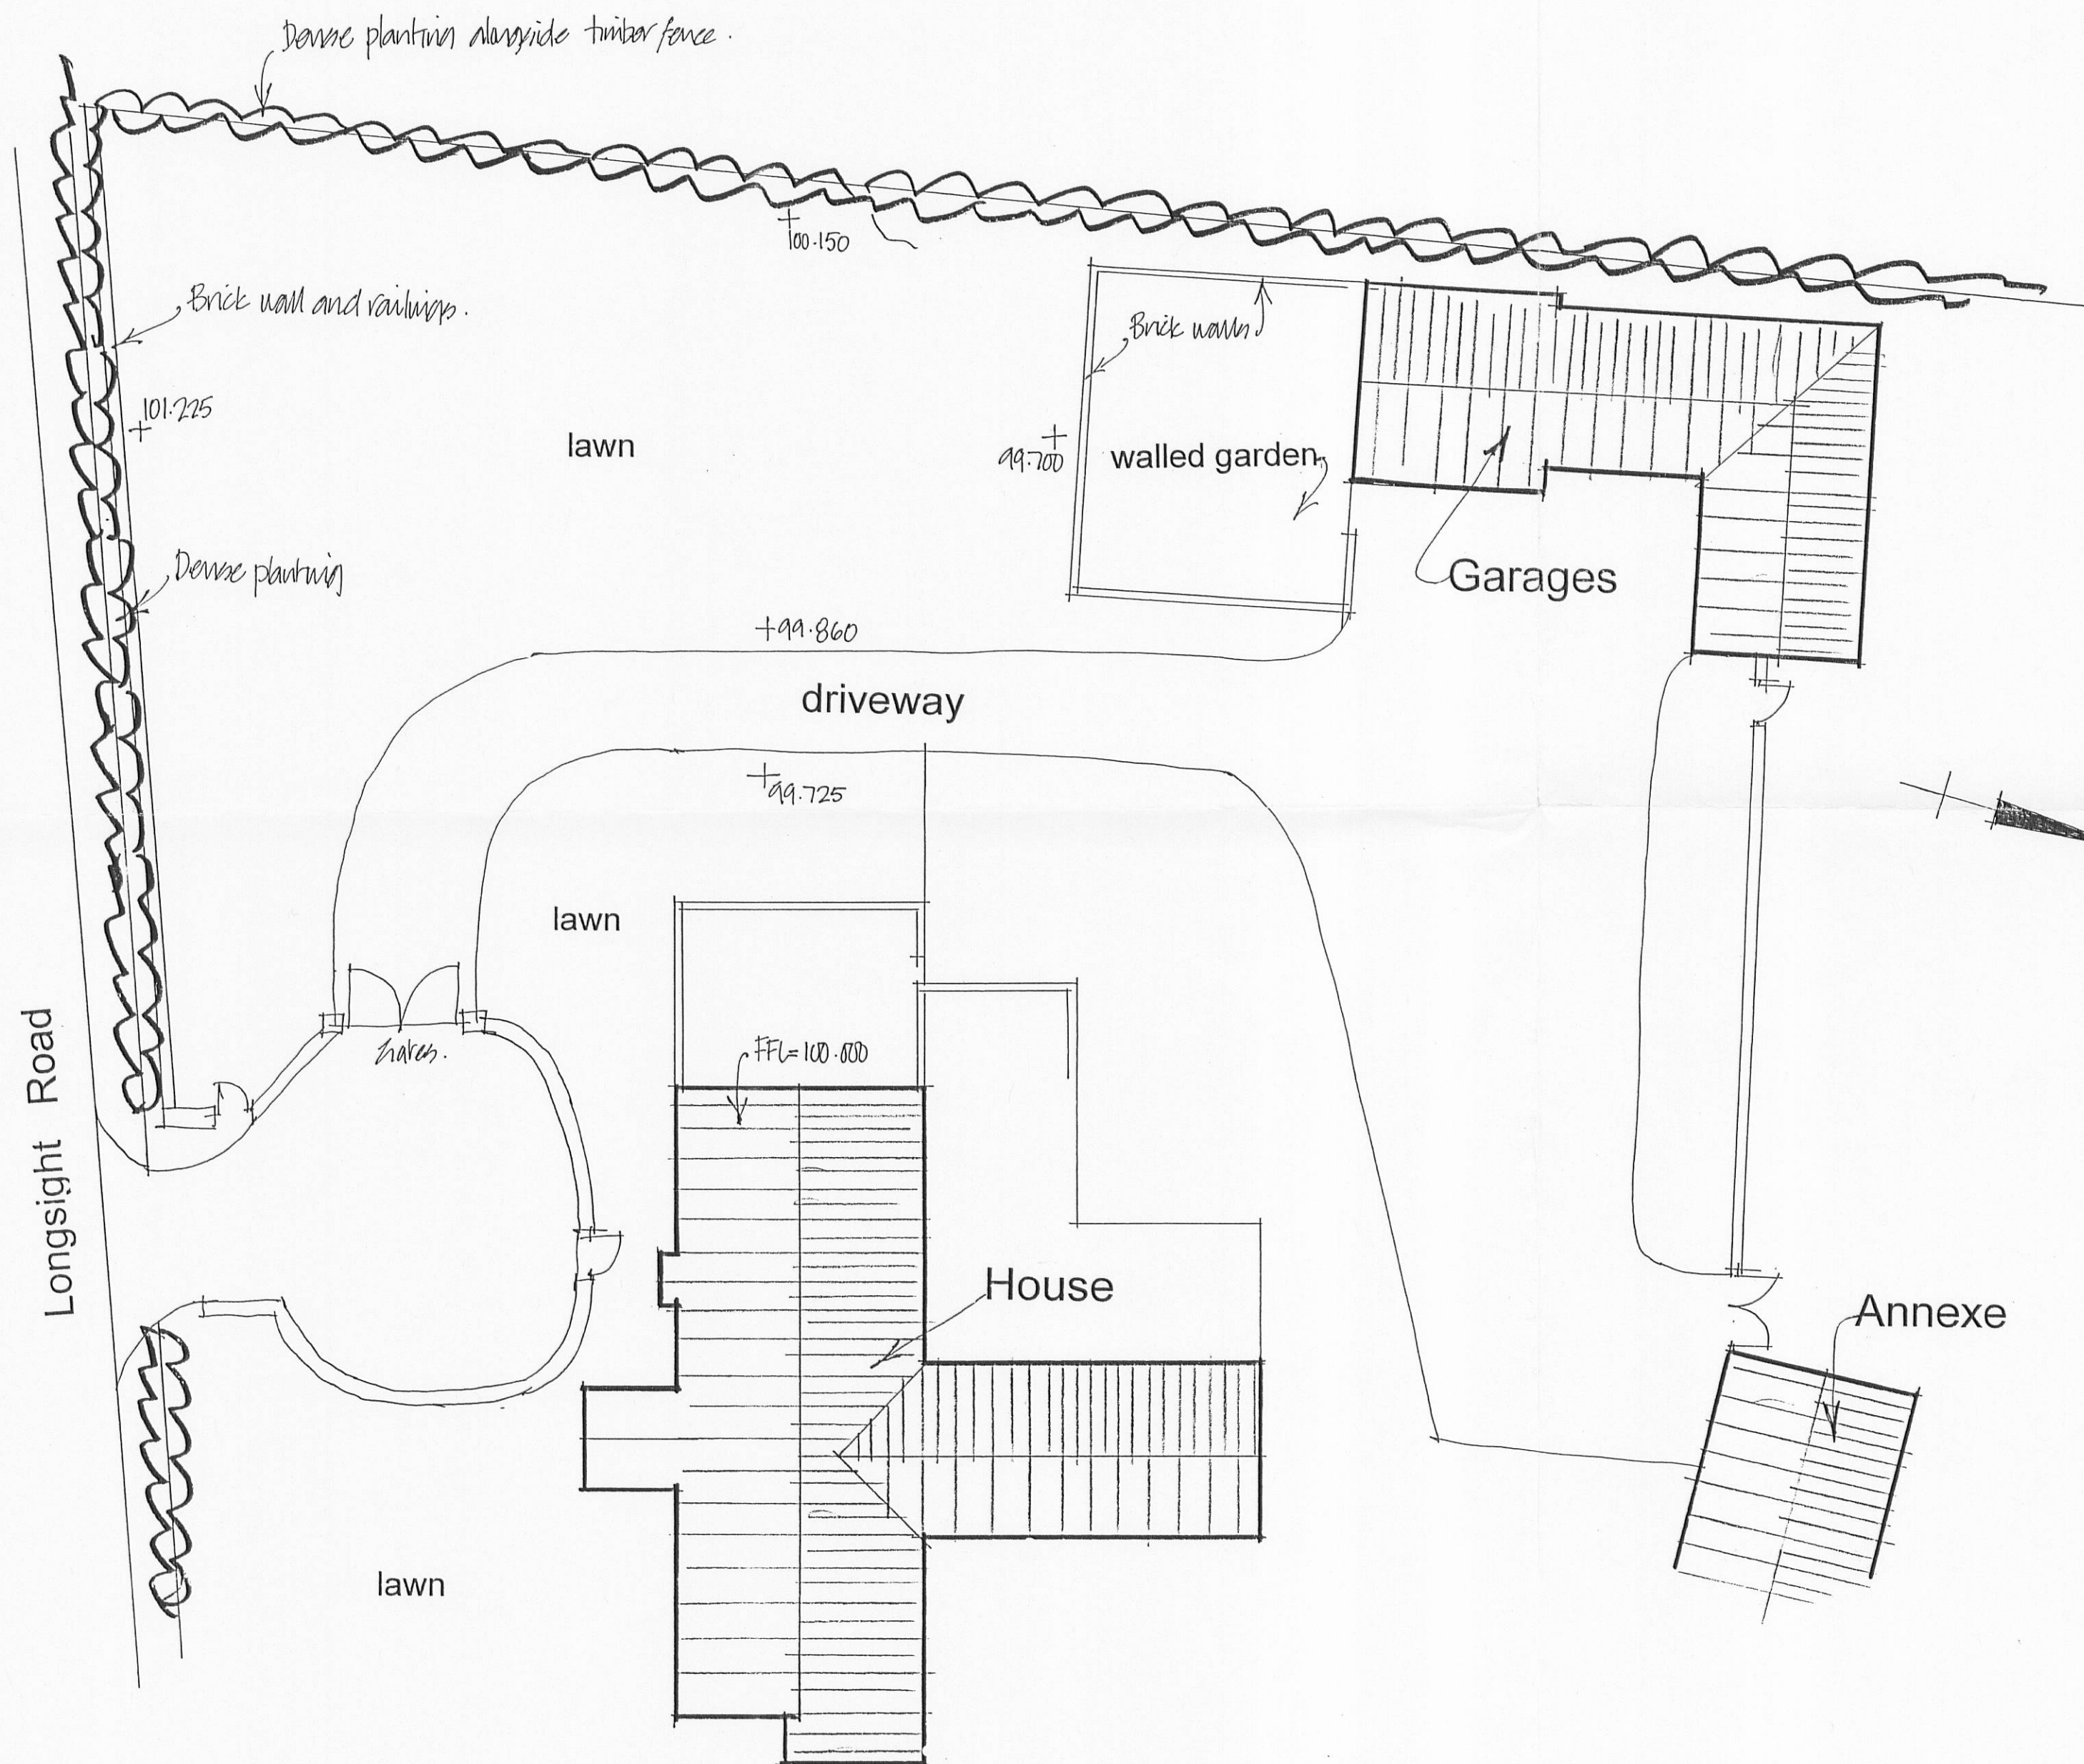

Existing Site Plan / Roof Plan 1/200th

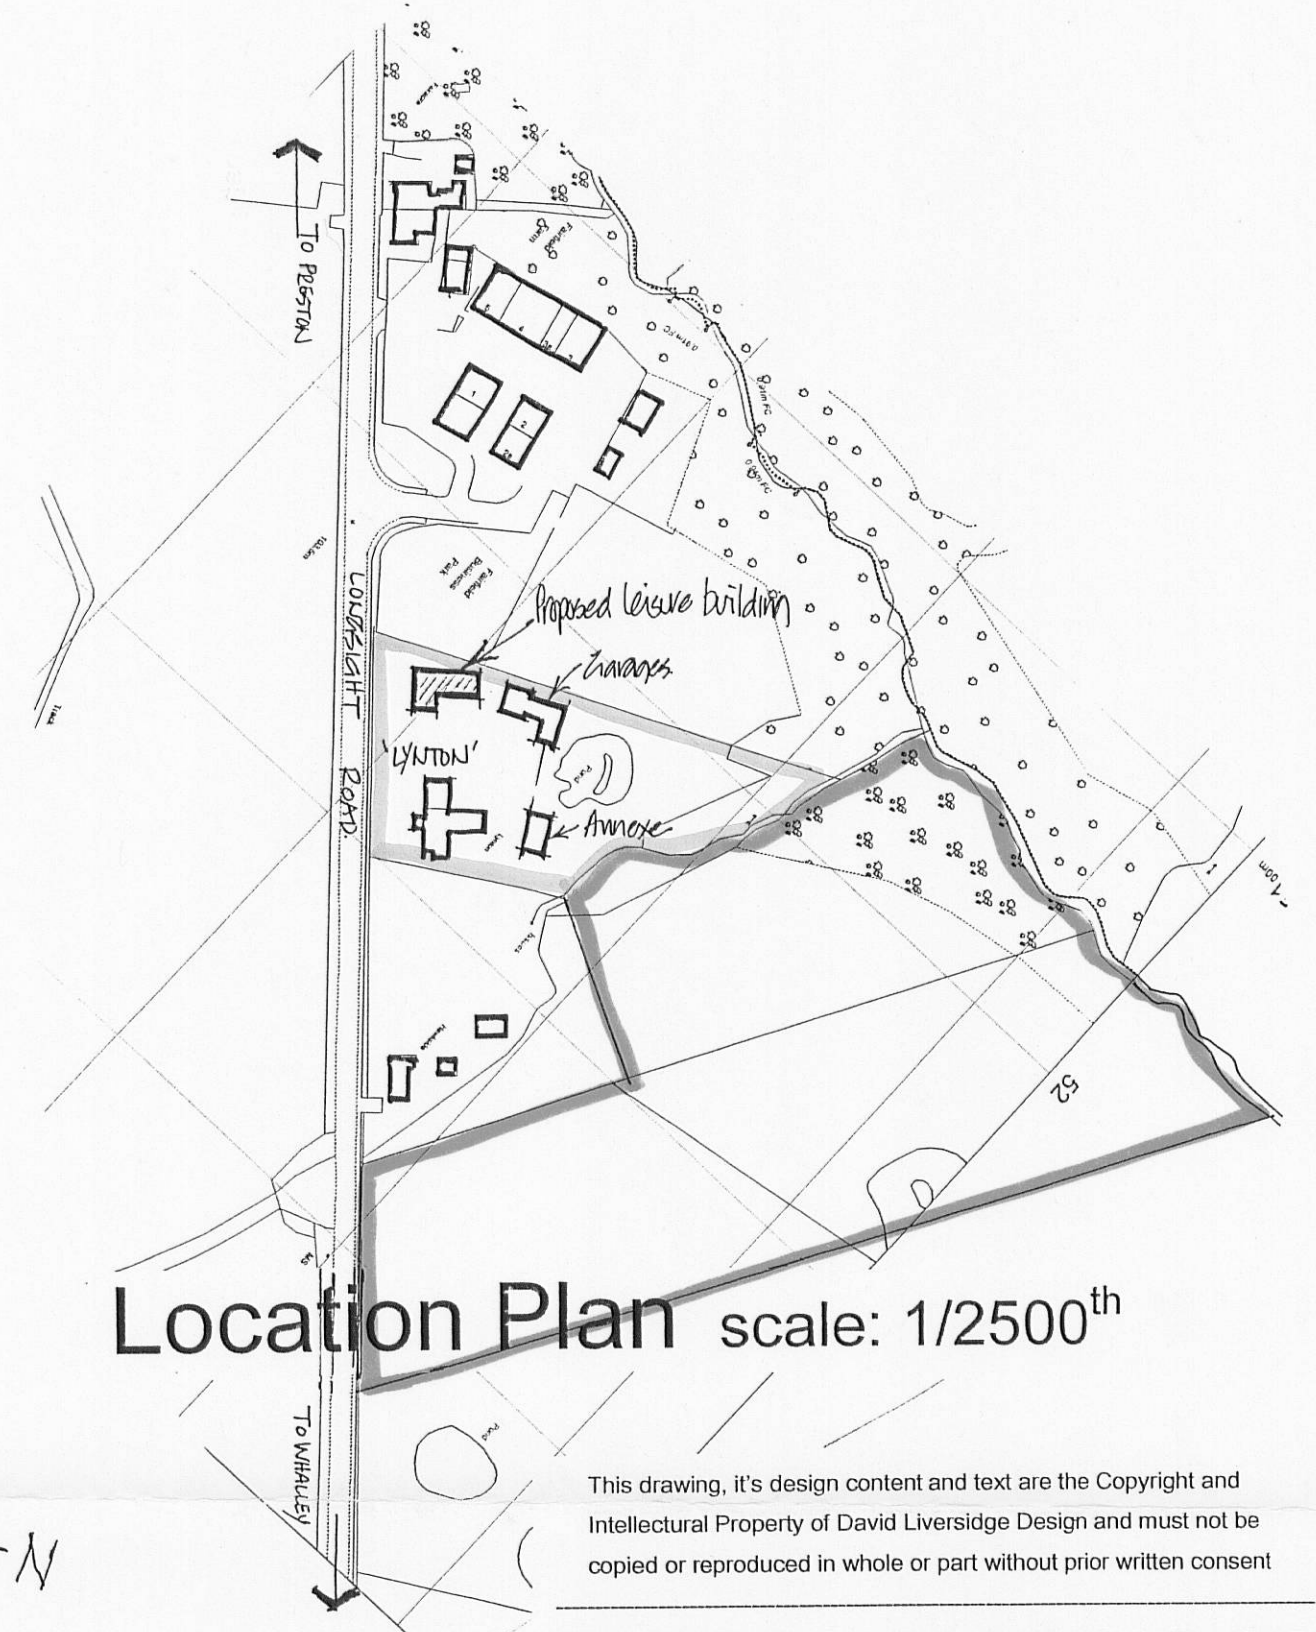

Location Plan scale: 1/2500th

This drawing, its design content and text are the Copyright and Intellectual Property of David Liversidge Design and must not be copied or reproduced in whole or part without prior written consent

DAVID LIVERSIDGE
Design *

320110698^P architecture * planning * development
strategic and practical building solutions
throughout the United Kingdom

259 Rossendale Road, Burnley, Lancs, BB11 5BZ
tel: **01282-838002** or: **07977- 463496**
email: davidliversidge@msn.com

Existing Site Plan
and Location Plan

'Lynton', Longsight Road
Clayton – le – Dale
Blackburn, BB2 7JA
for
Mr. and Mrs. Turner

scale: 1/200th drawing no:
date: Aug. 2011 11/221/2