



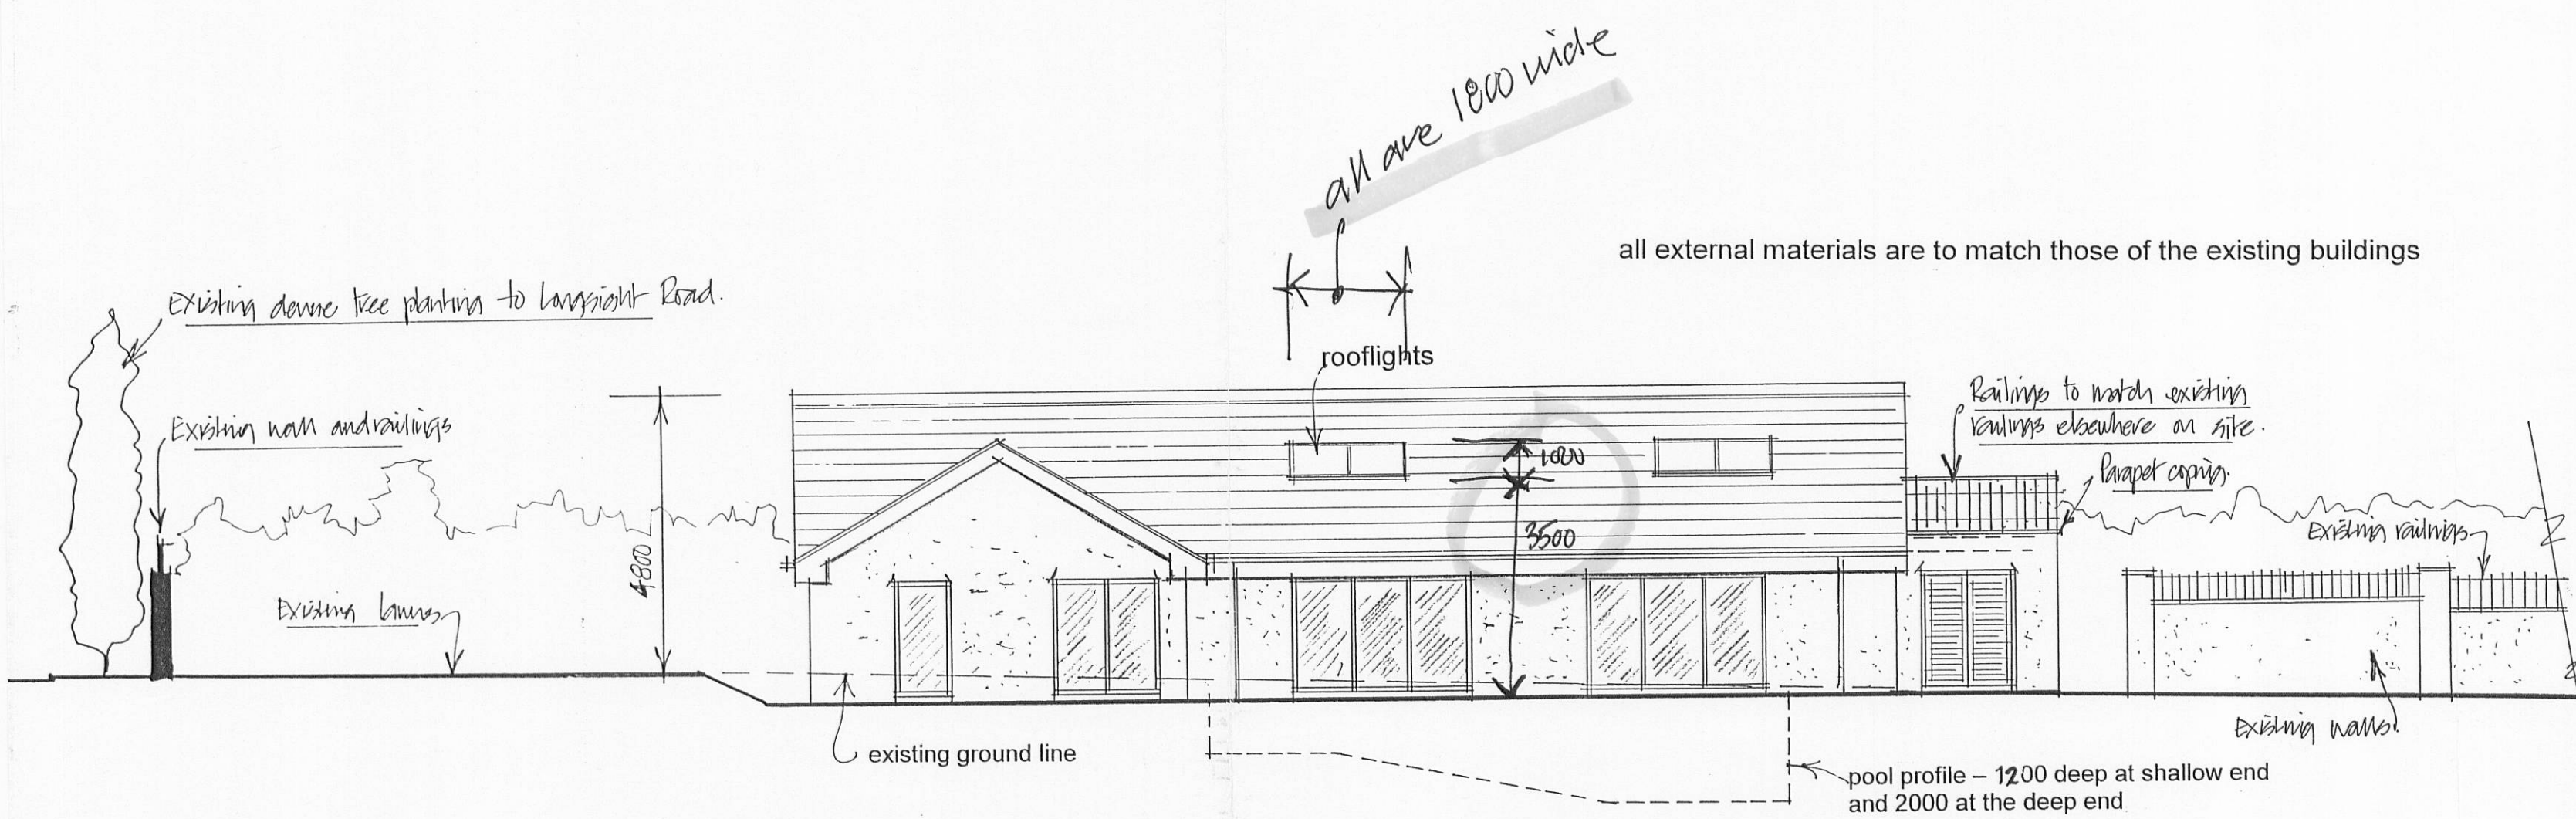


East Elevation to the existing house

tiled roof
pvc fascias and gutters
rendered walls
pvc double glazed windows

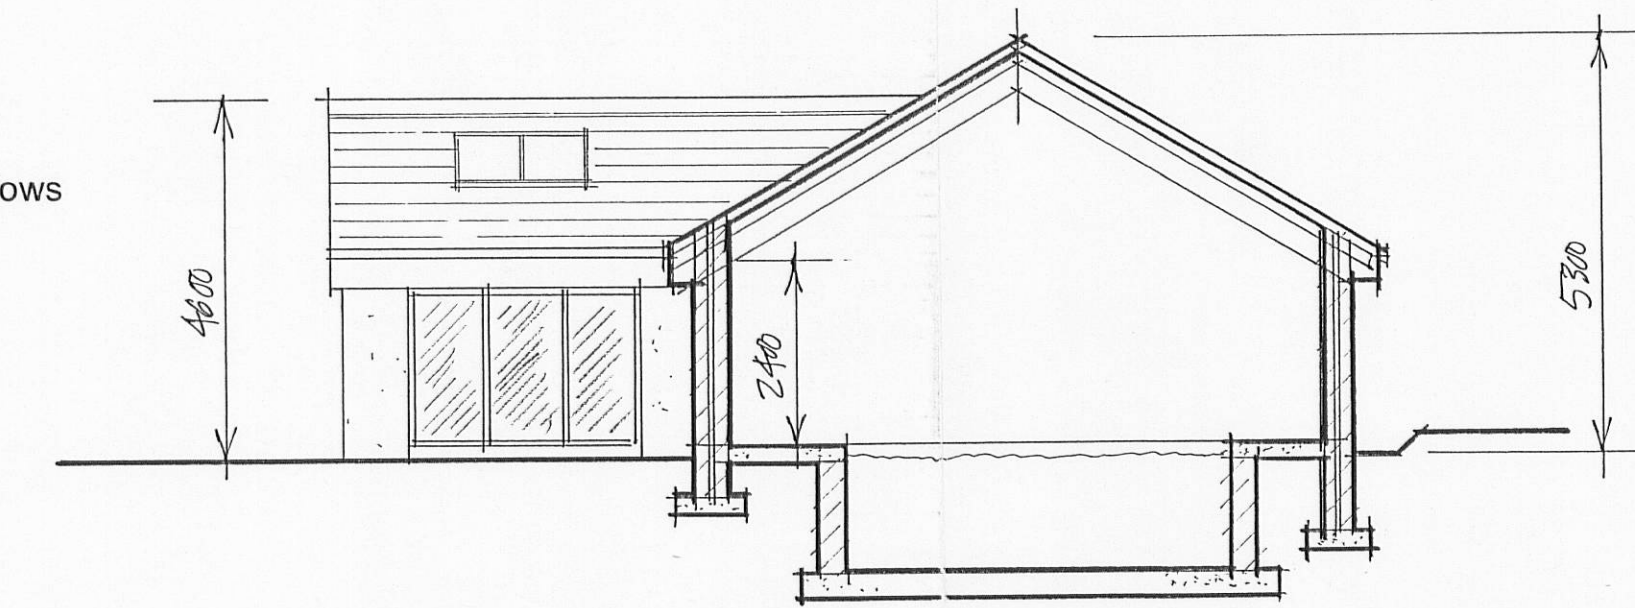


Section A - A

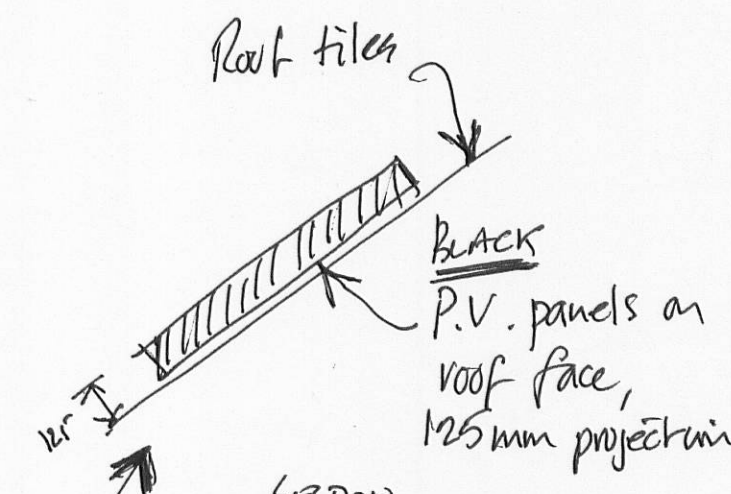


North Elevation to the walled garden


West Elevation to site boundary

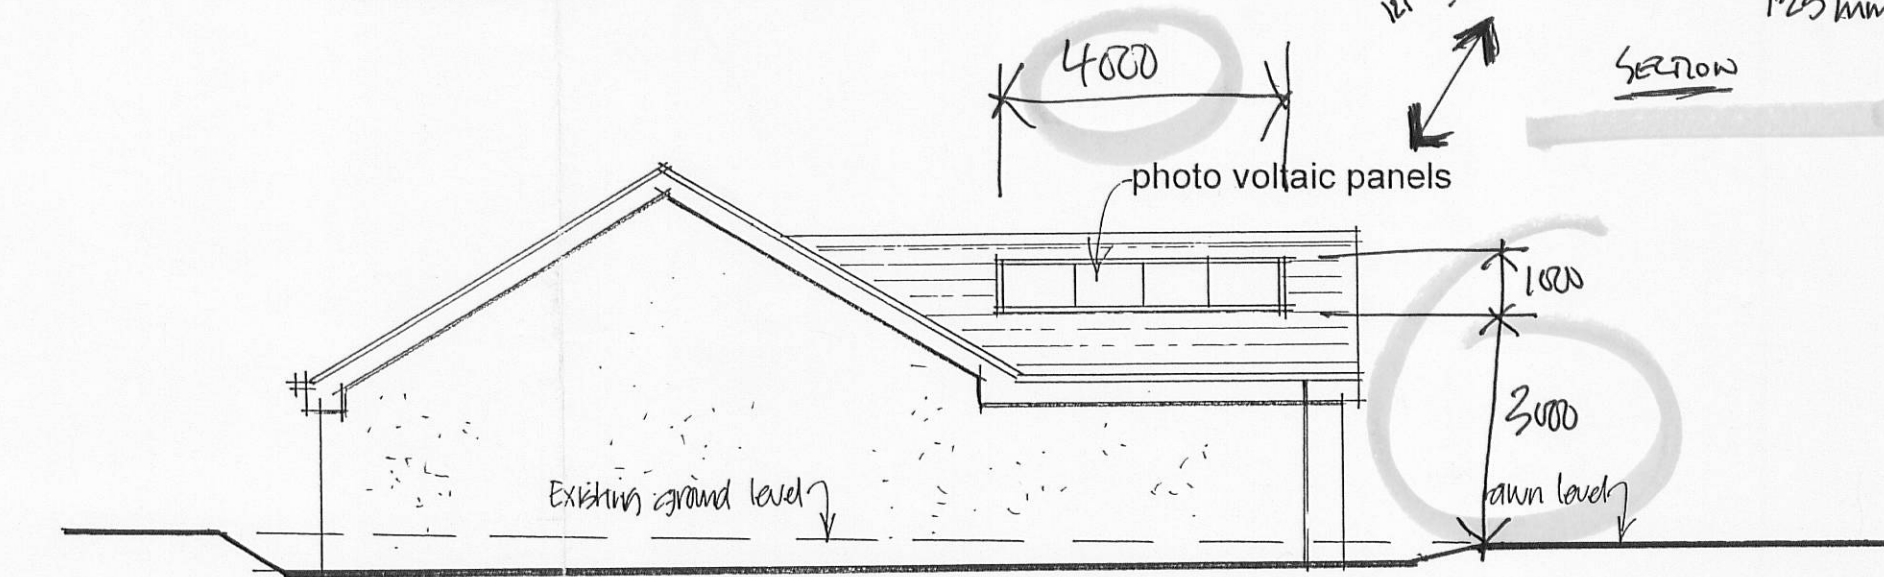

South Elevation to Longsight Road

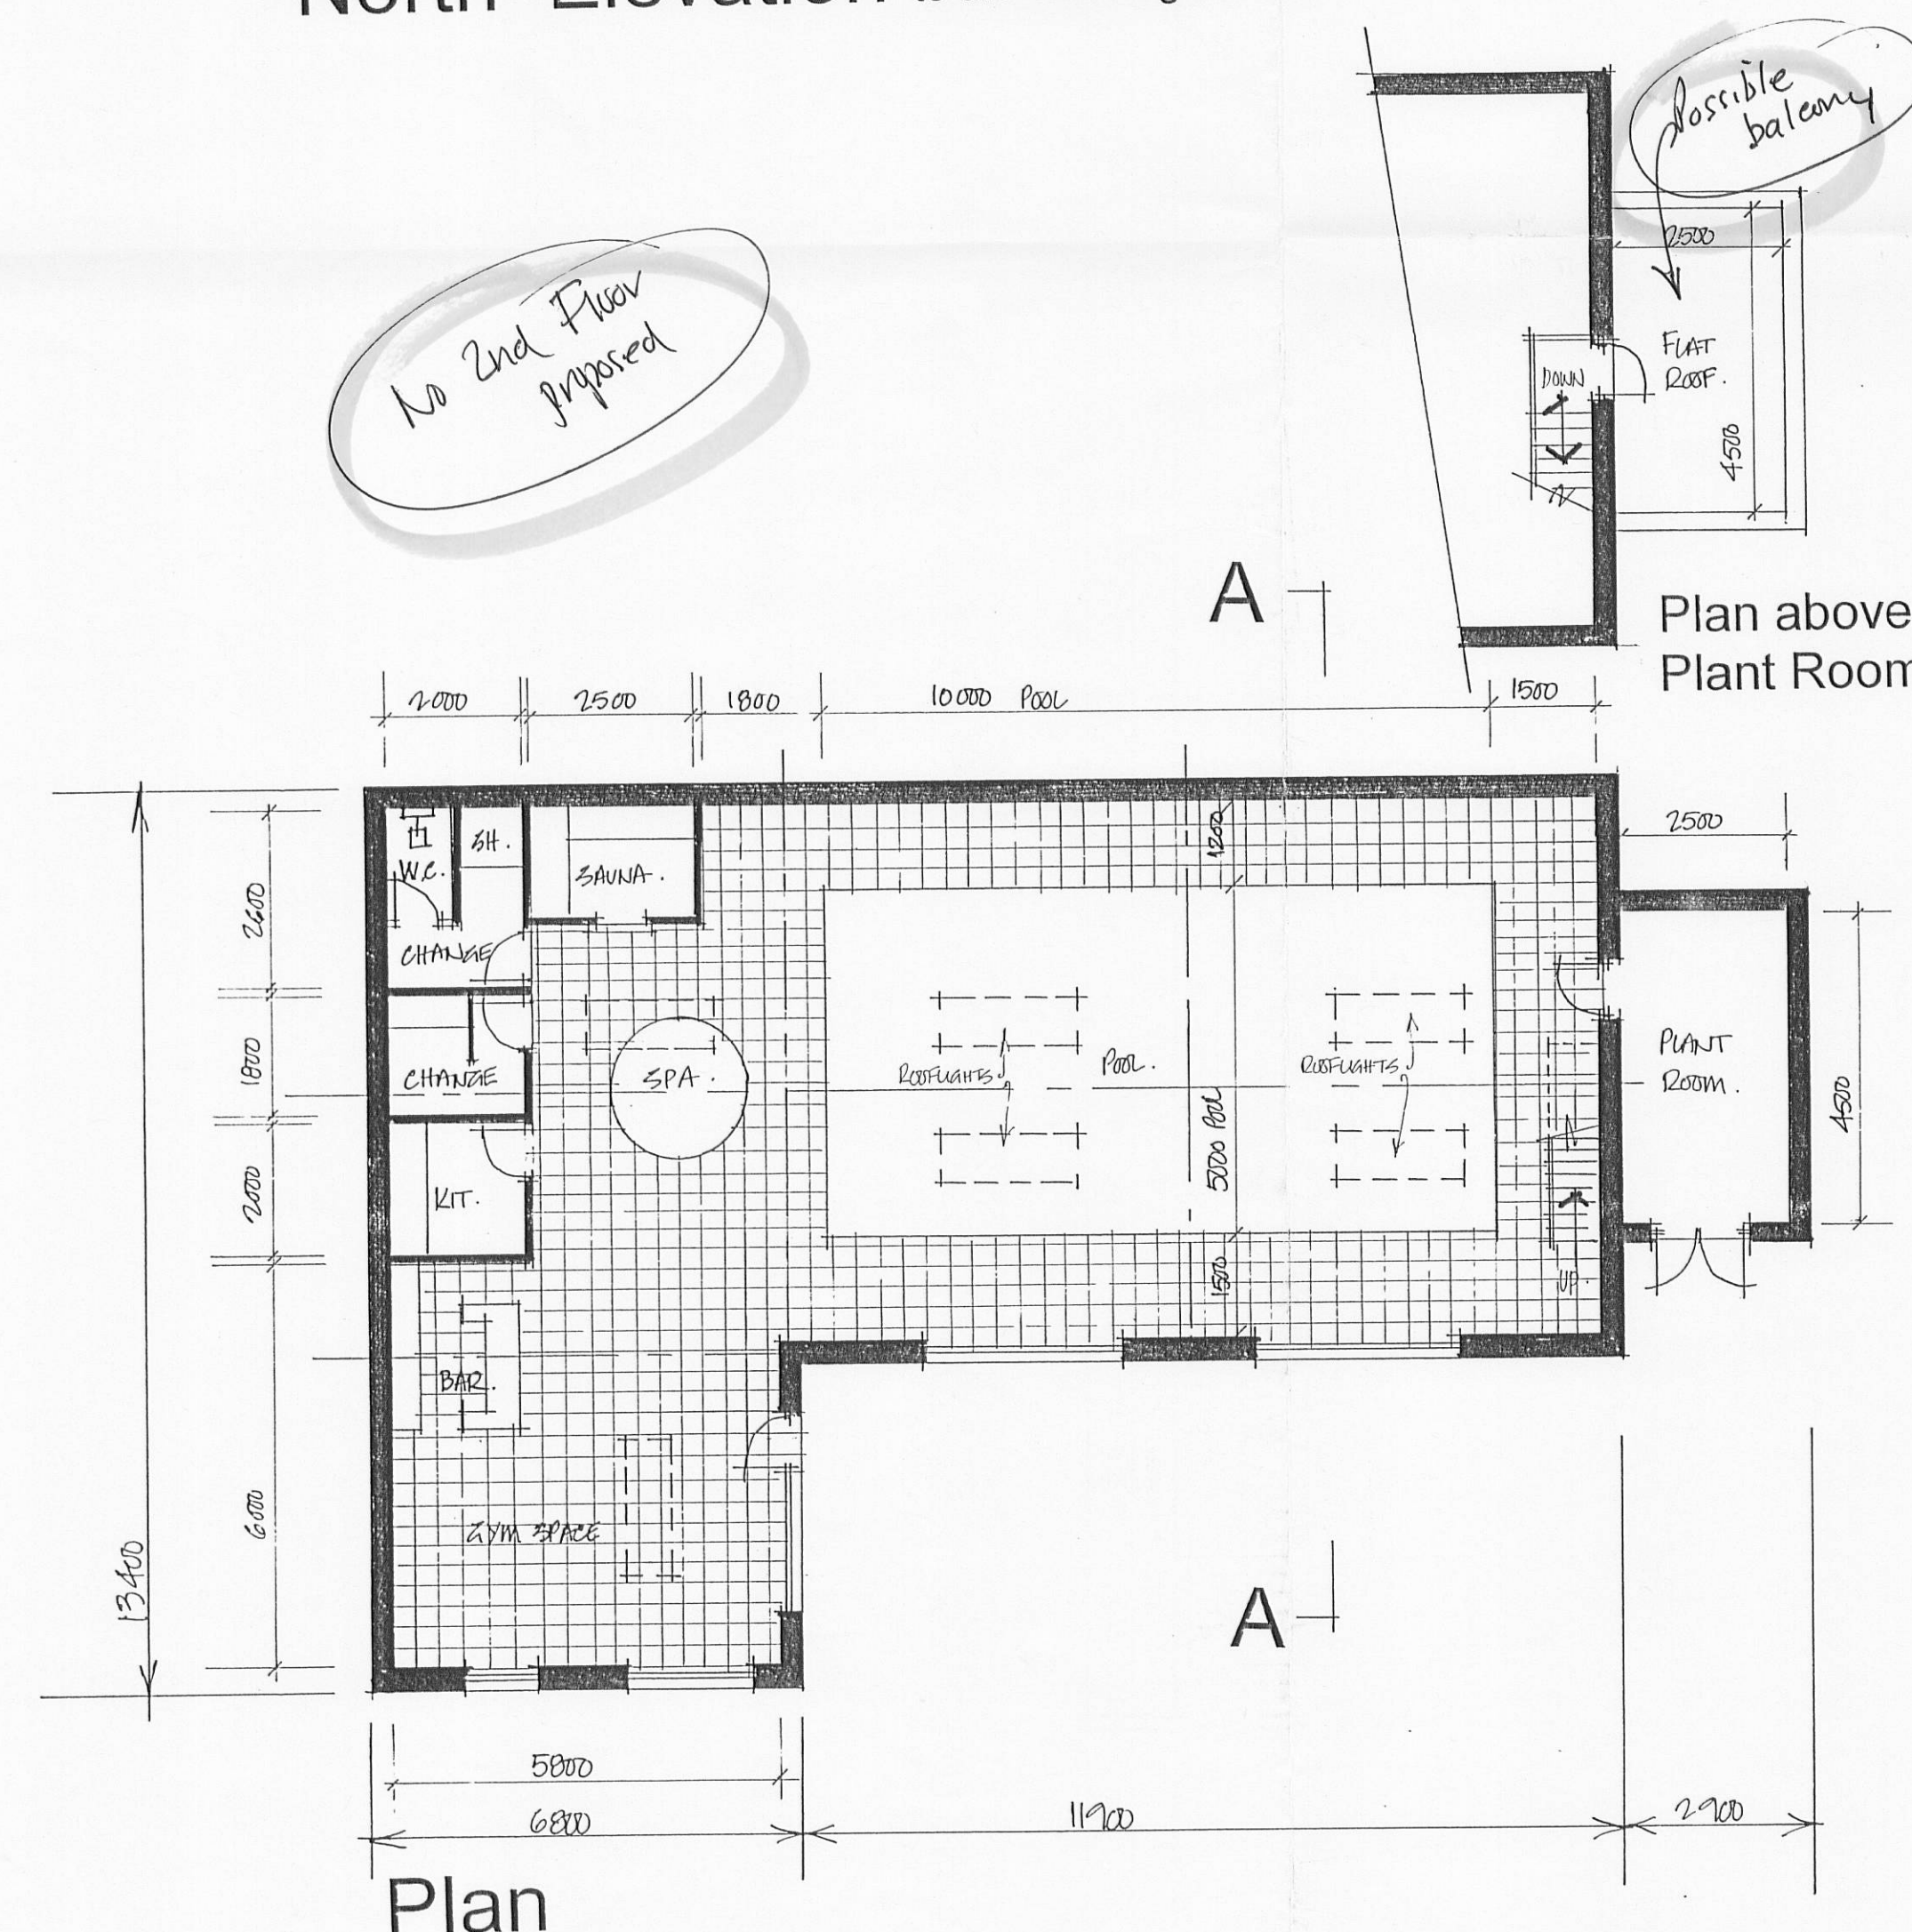

Plan

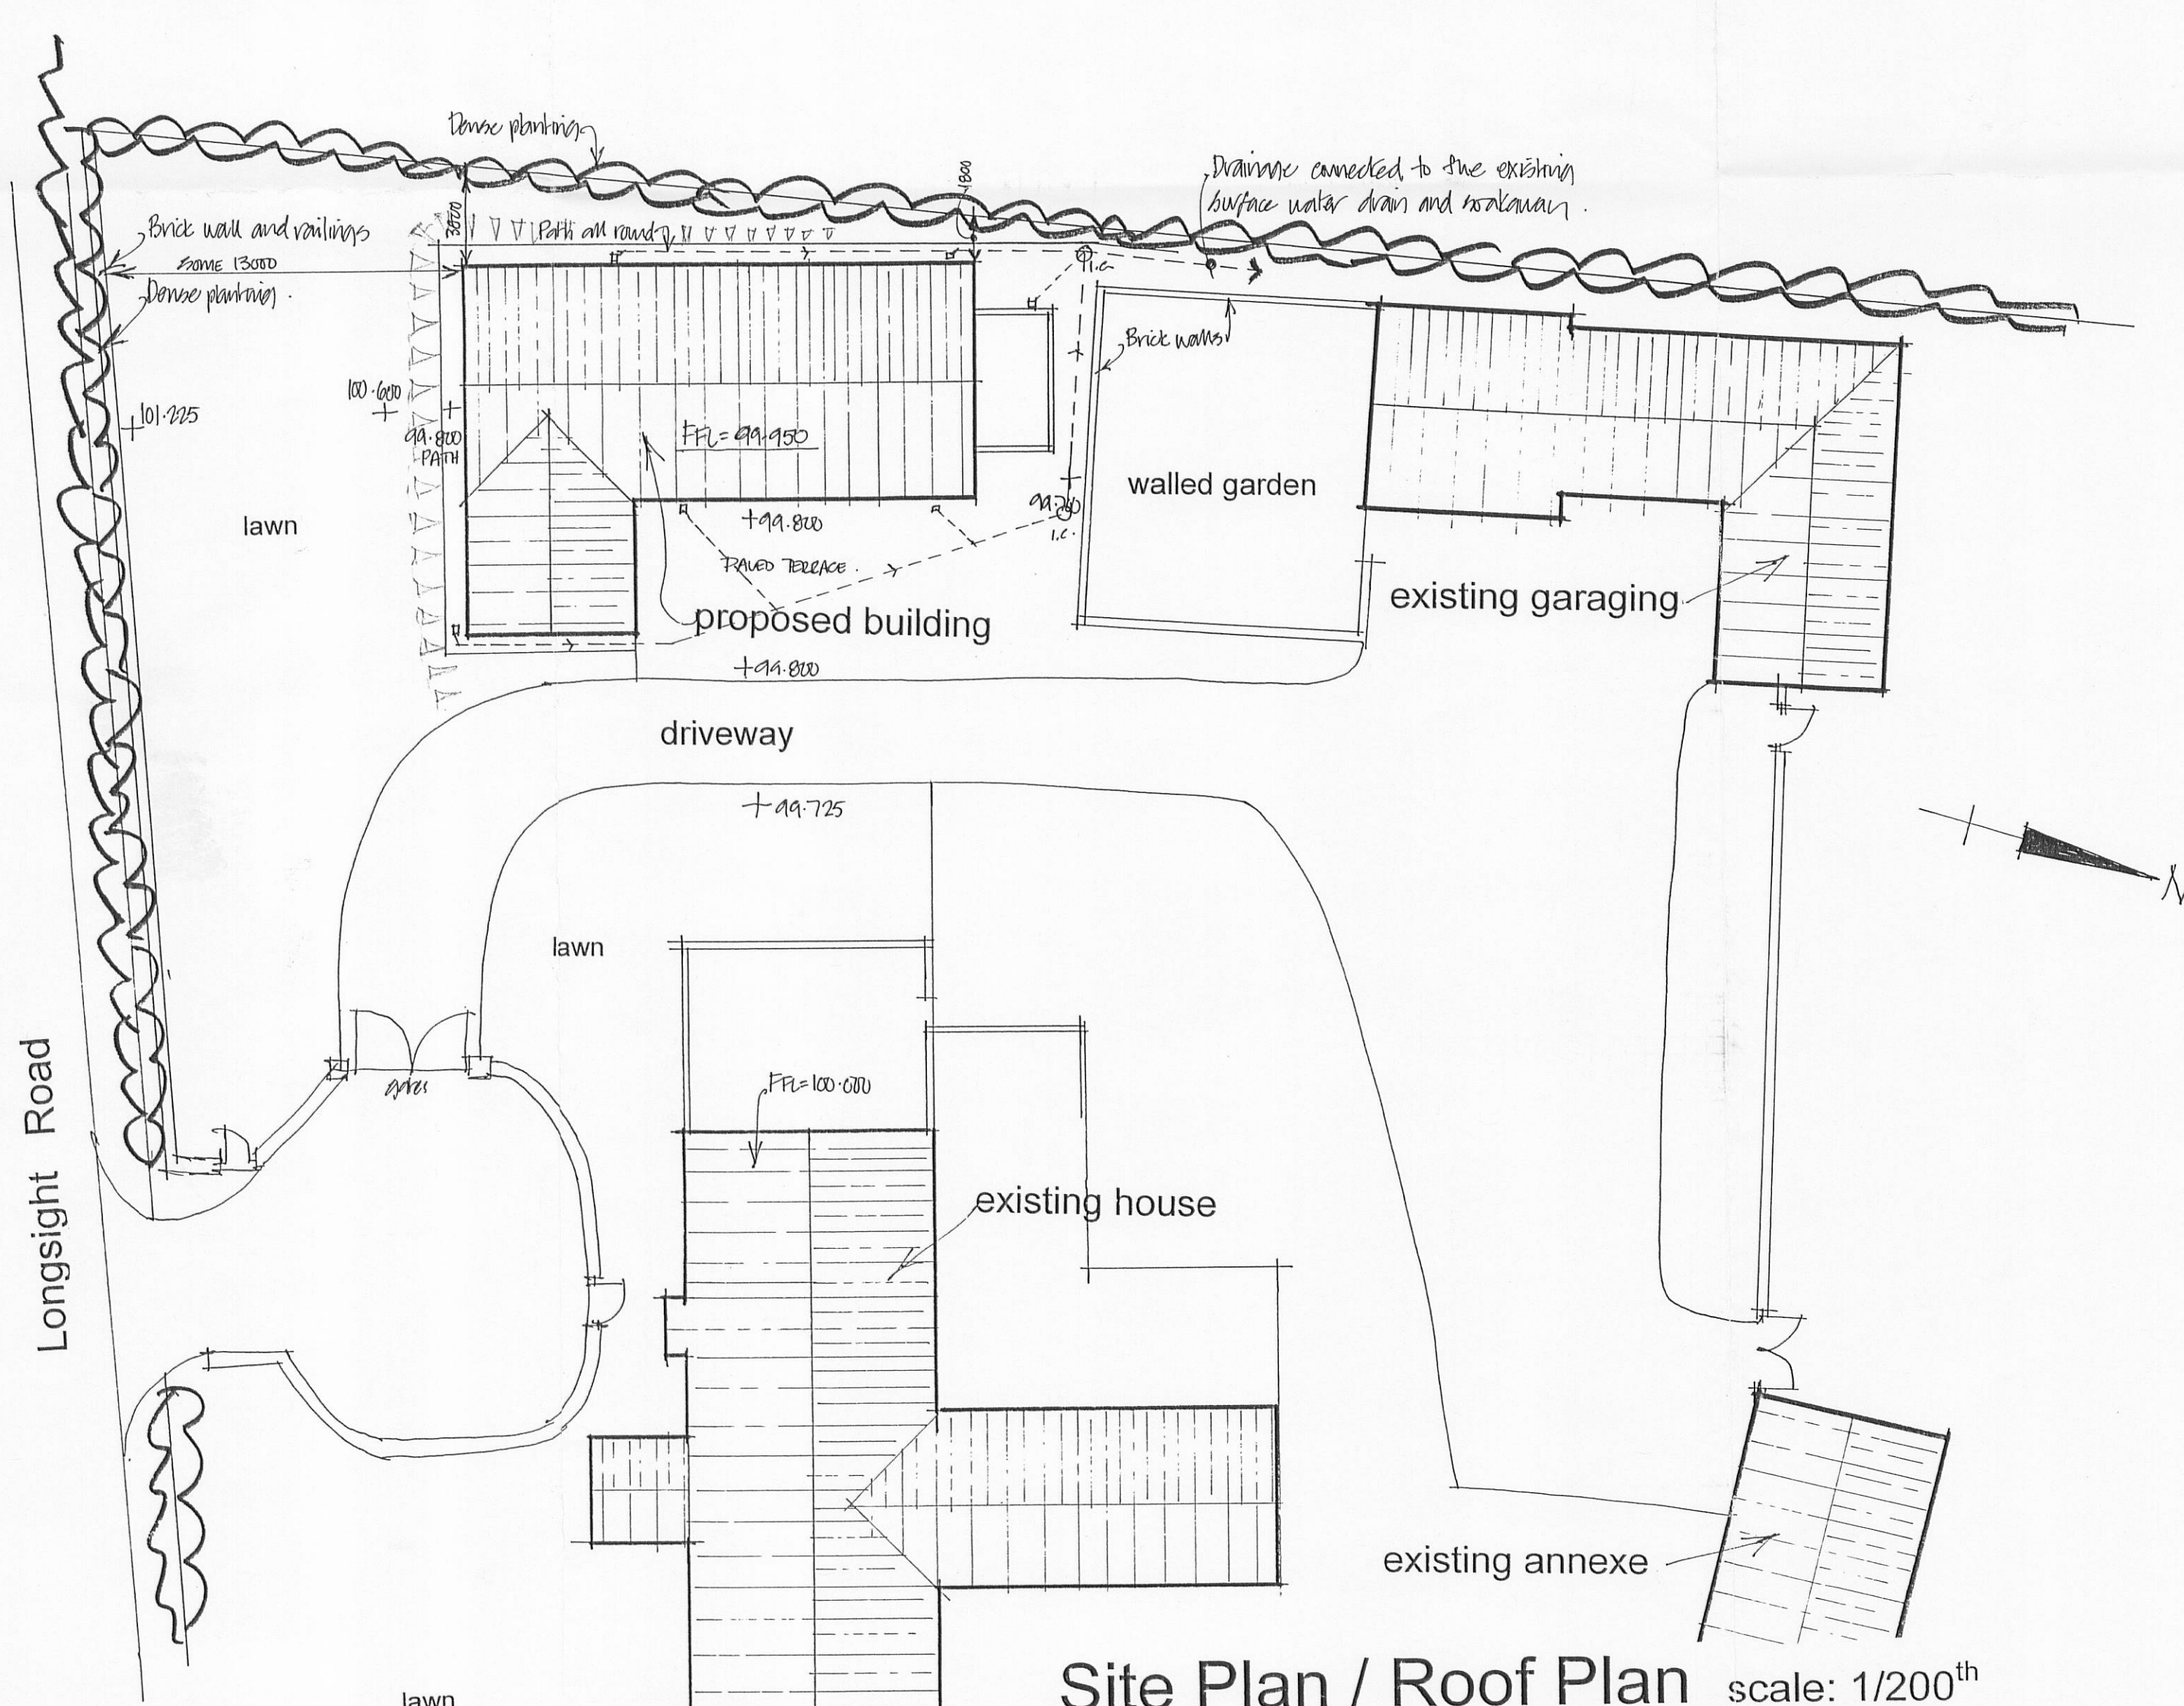

Site Plan / Roof Plan scale: 1/200th

320110698.P
This drawing is prepared for planning purposes only

Rev. A - Amendments required by planning. 3/9/11

This drawing, its design content and text are the Copyright and Intellectual Property of David Liversidge Design and must not be copied or reproduced in whole or part without prior written consent

DAVID LIVERSIDGE
Design *

architecture * planning * development
strategic and practical building solutions
throughout the United Kingdom

259 Rossendale Road, Burnley, Lancs, BB11 5BZ
tel: 01282-838002 or 07977-463496
email: davidliversidge@msn.com

Private Leisure Facility

'Lynton', Longsight Road
Clayton - le - Dale
Blackburn, BB2 7JA
for
Mr. and Mrs. Turner

scale: 1/100th drawing no:
date: Aug. 2011 11/221/1A