


320110703P

shaded area showing previously
withdrawn scheme app no 3-2011-0315

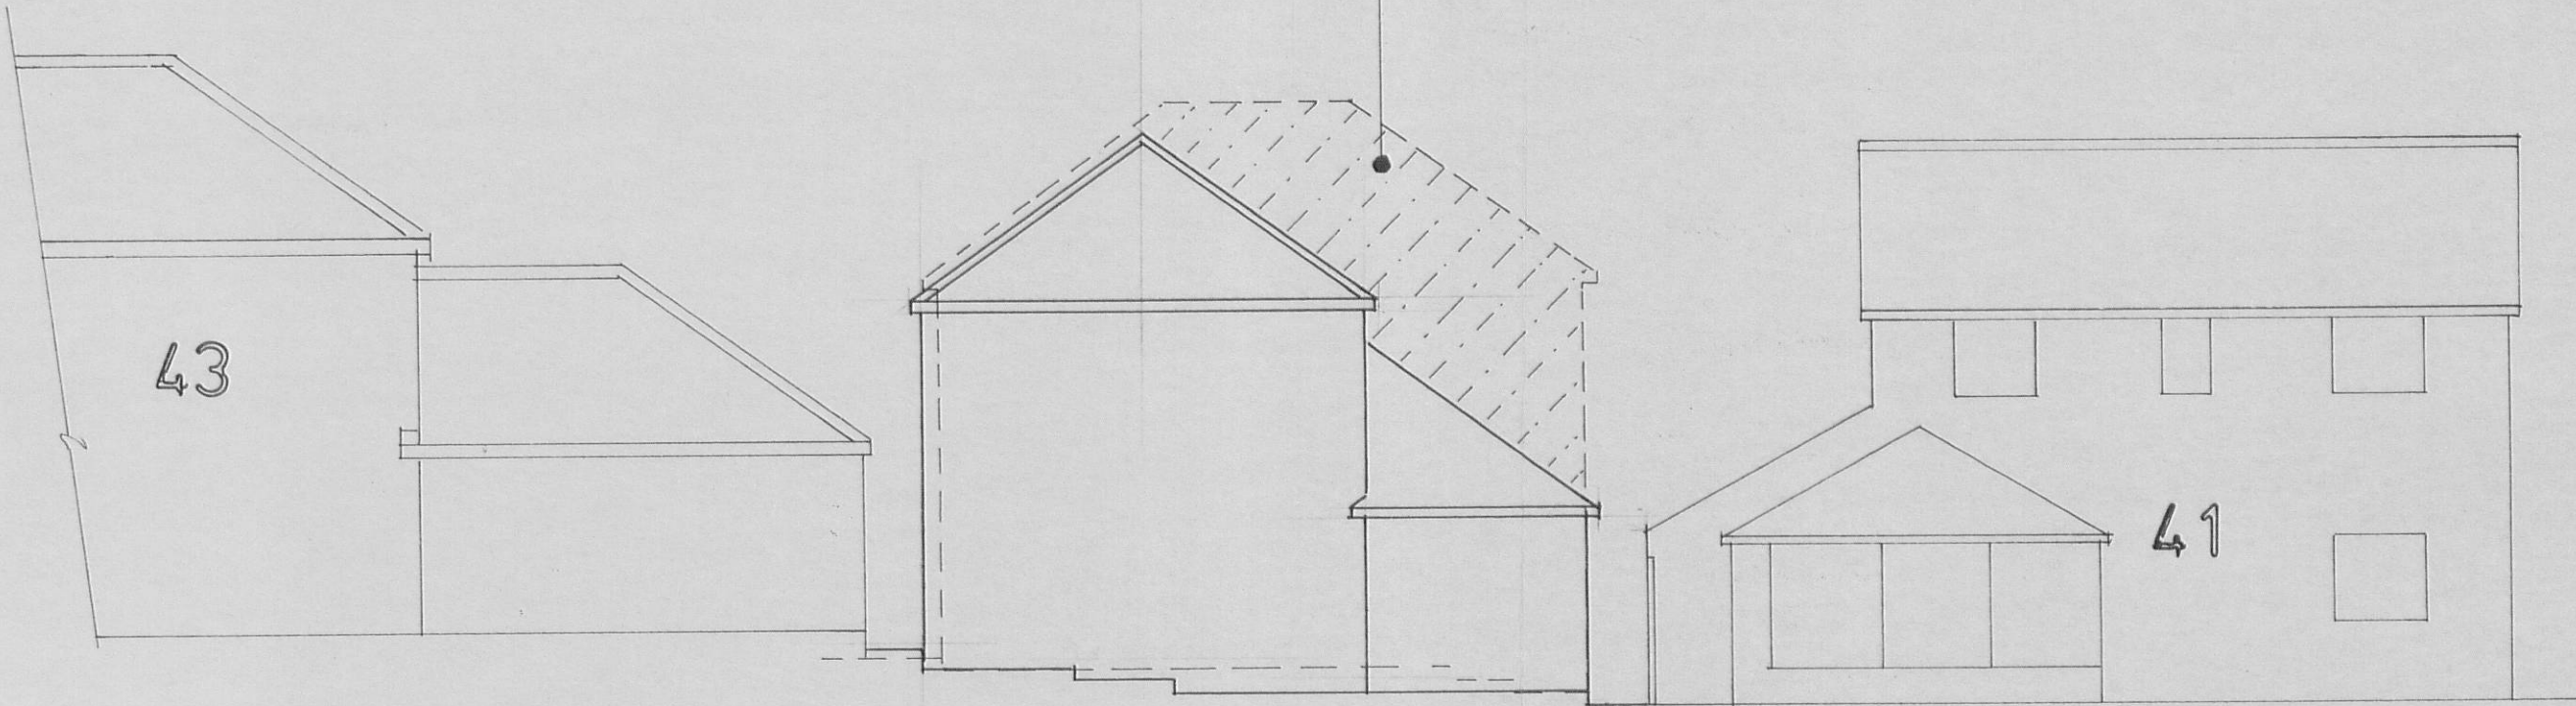

Proposed South West (rear) Elevation

S.J.Bialecki Limited Building Surveyors
Drawing no 7010
Scale 1:100
Proposed Rear Elevation
Proposed Detached House On Land At 43 Hawthorne Place Clitheroe