



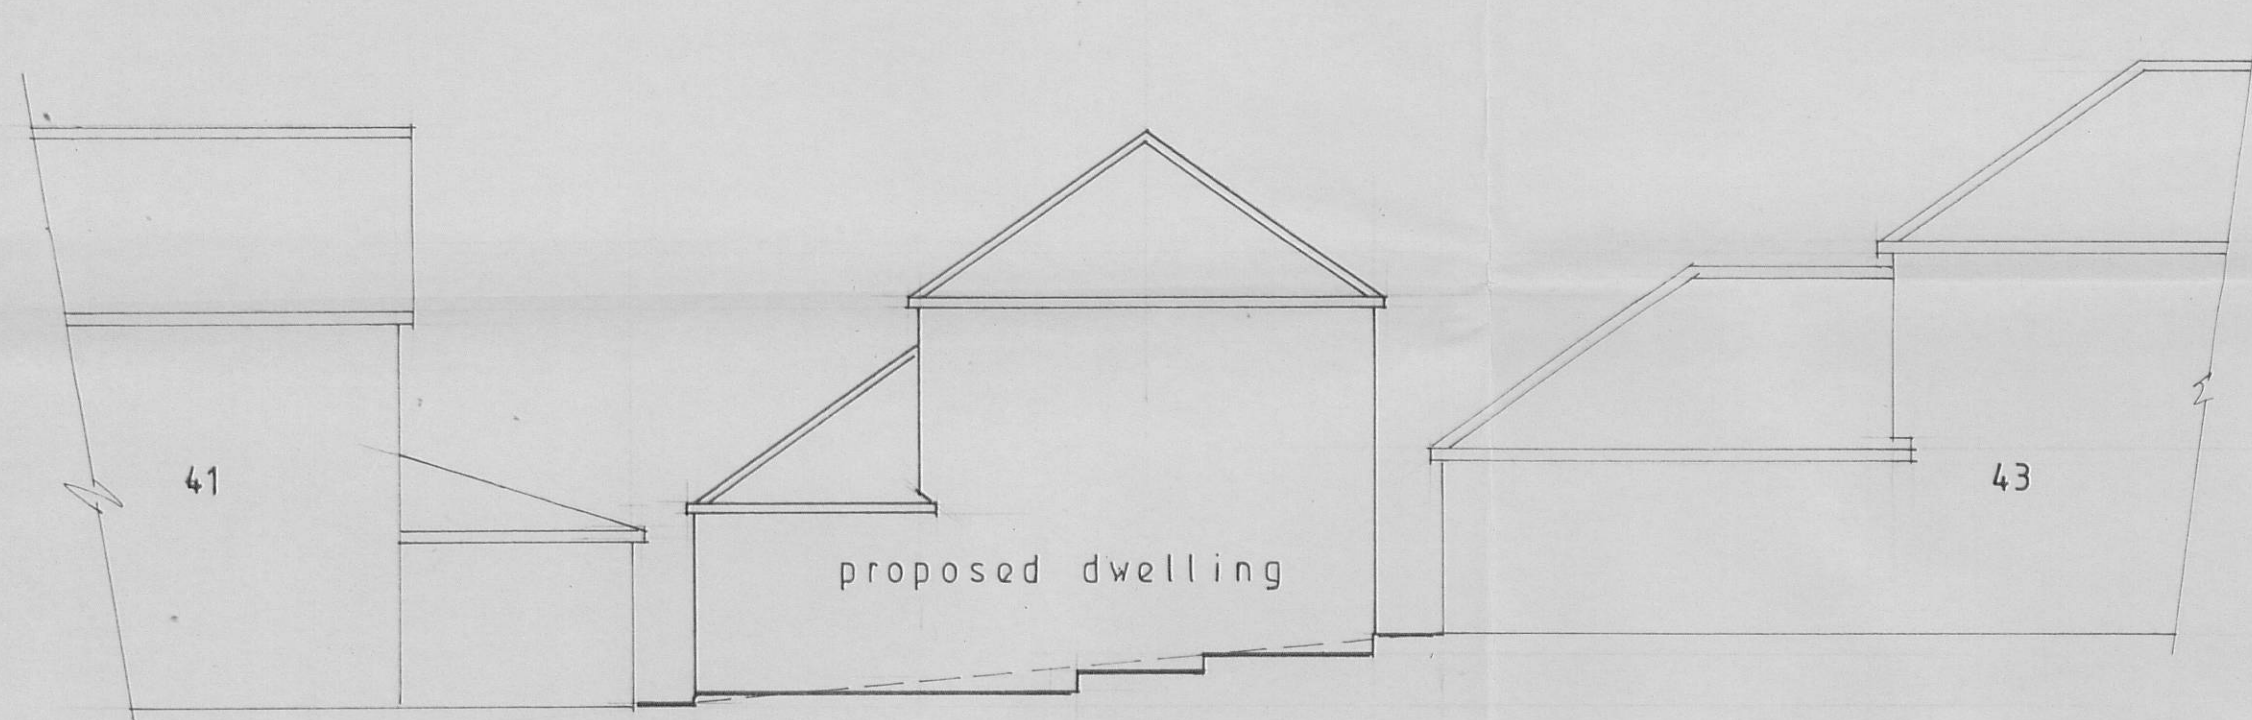

Proposed South West Elevation

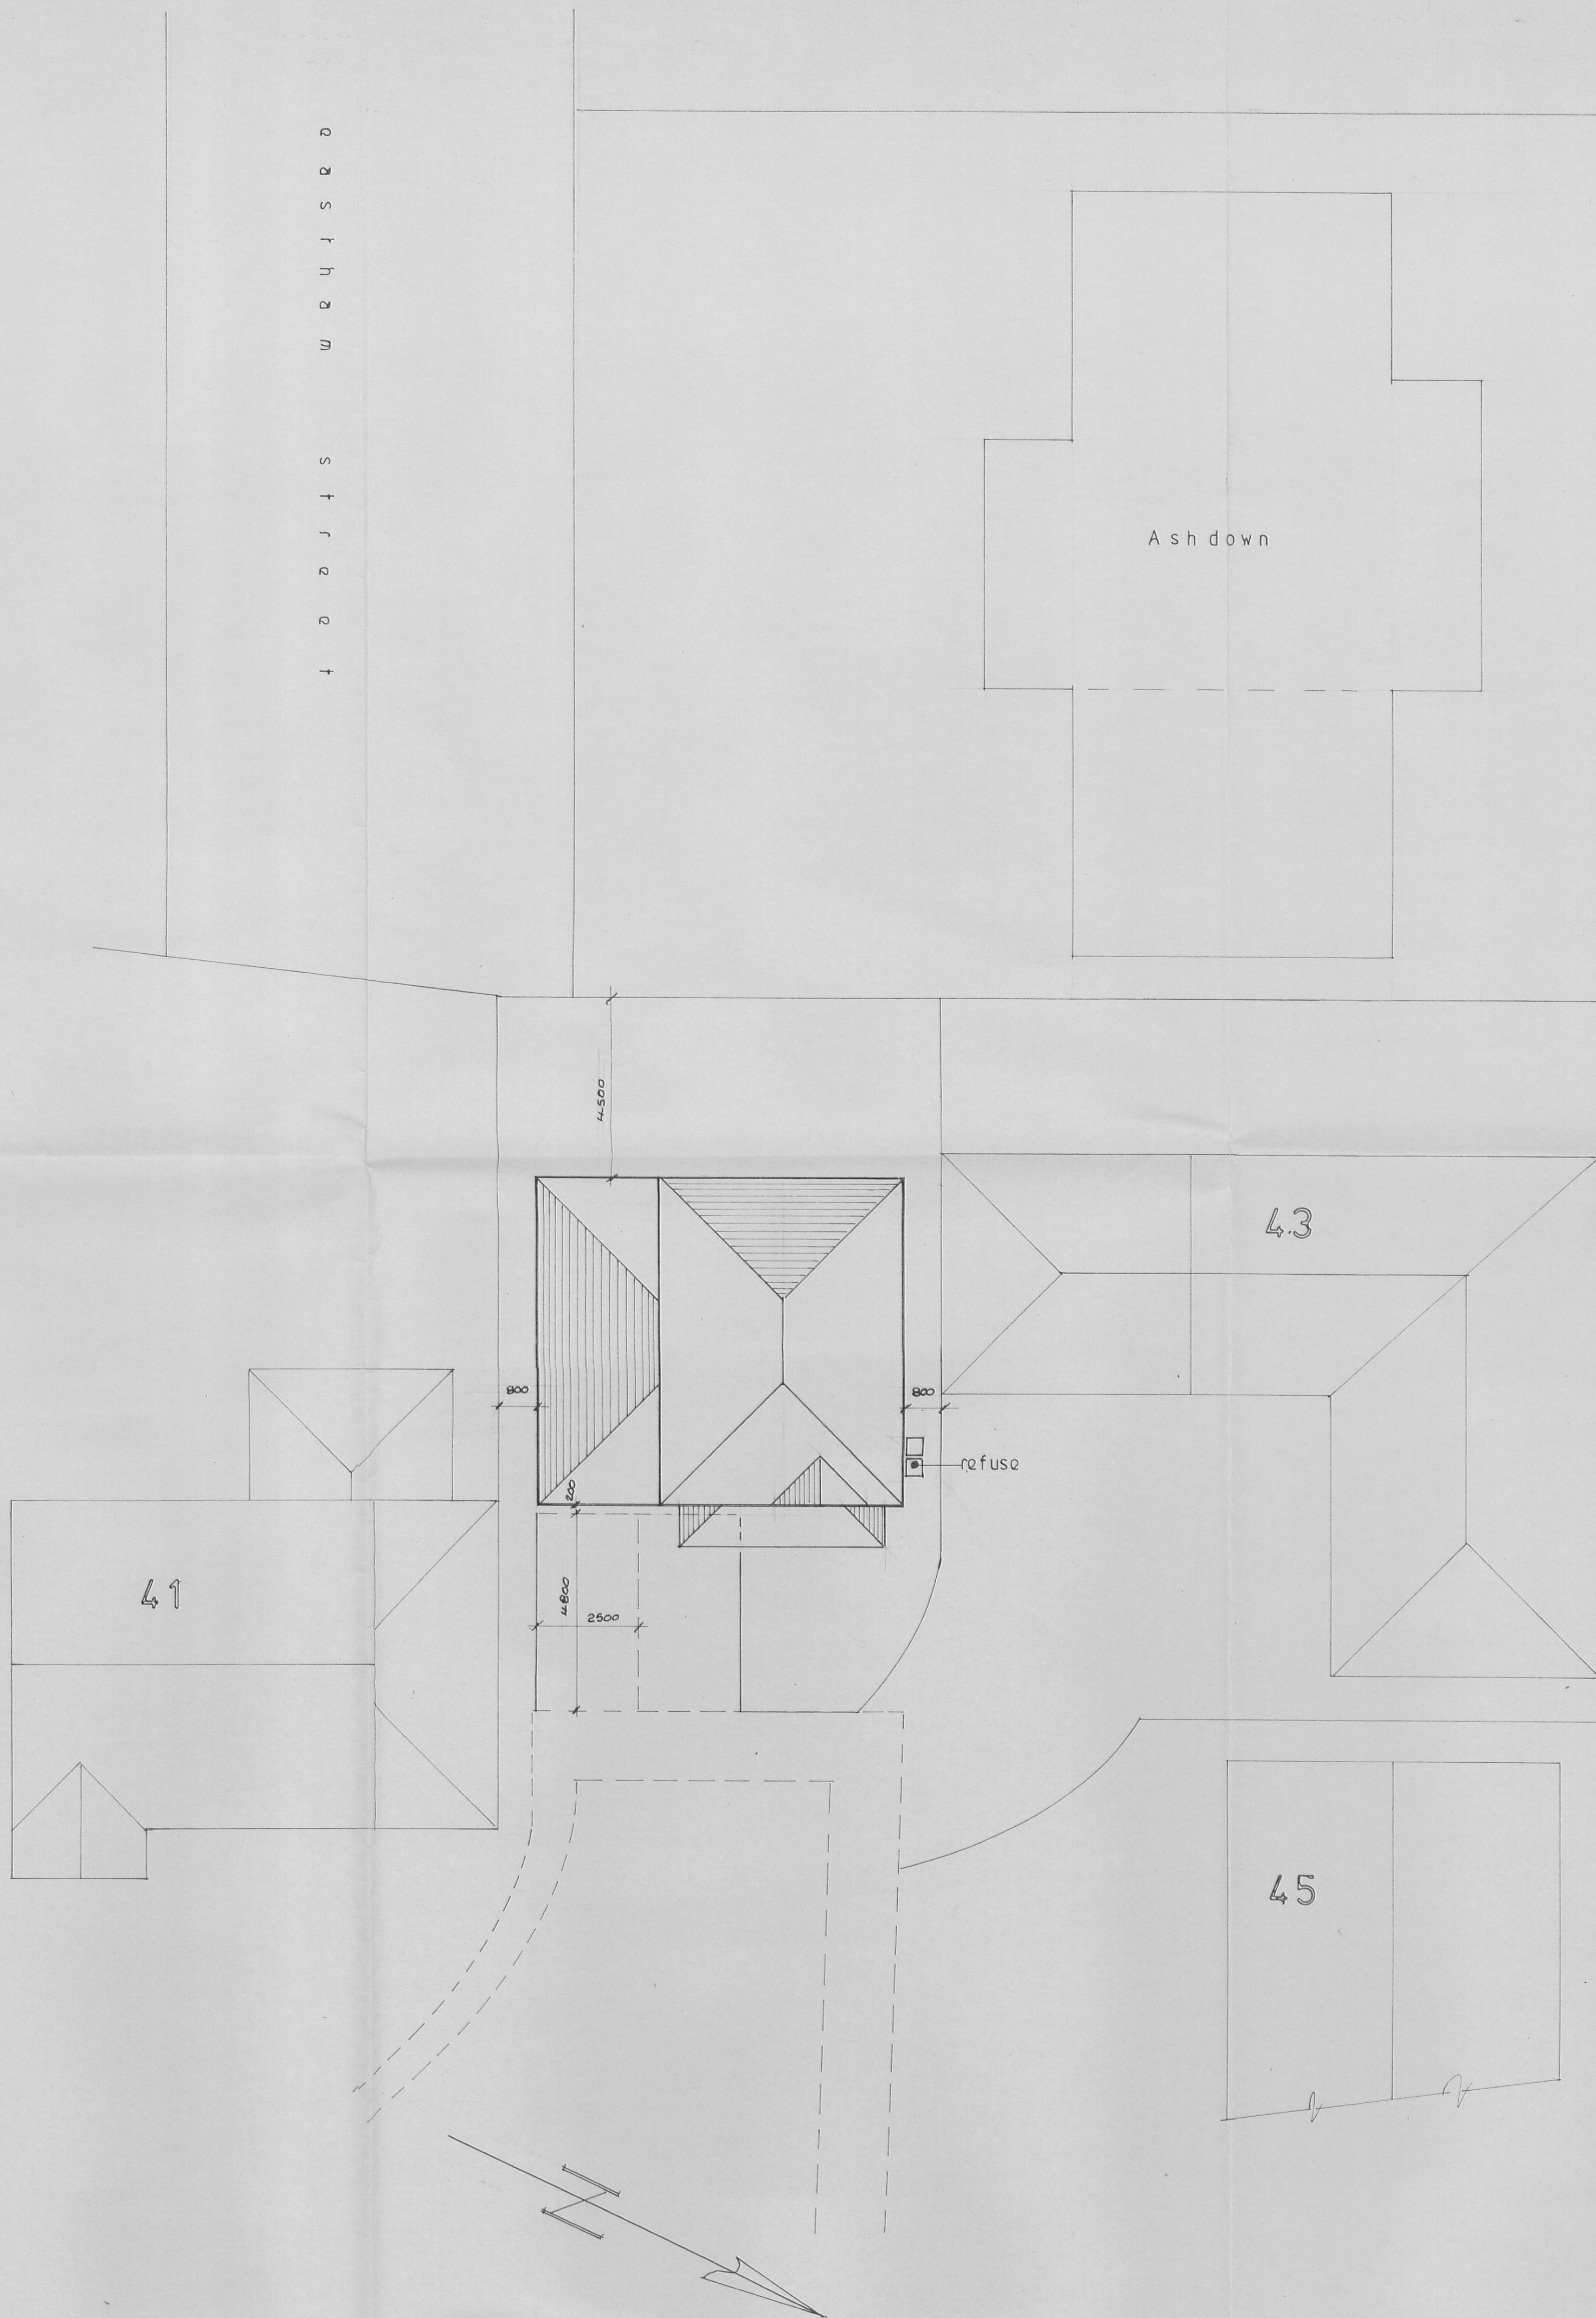

320110703P

S.J. Bialecki Limited
Building Surveyors

Drawing no 7006

Scale 1:100

Proposed Site Layout
And Site Elevation

Proposed
Detached House
On Land At
43 Hawthorne Place
Clitheroe