




EXISTING FLOOR PLAN

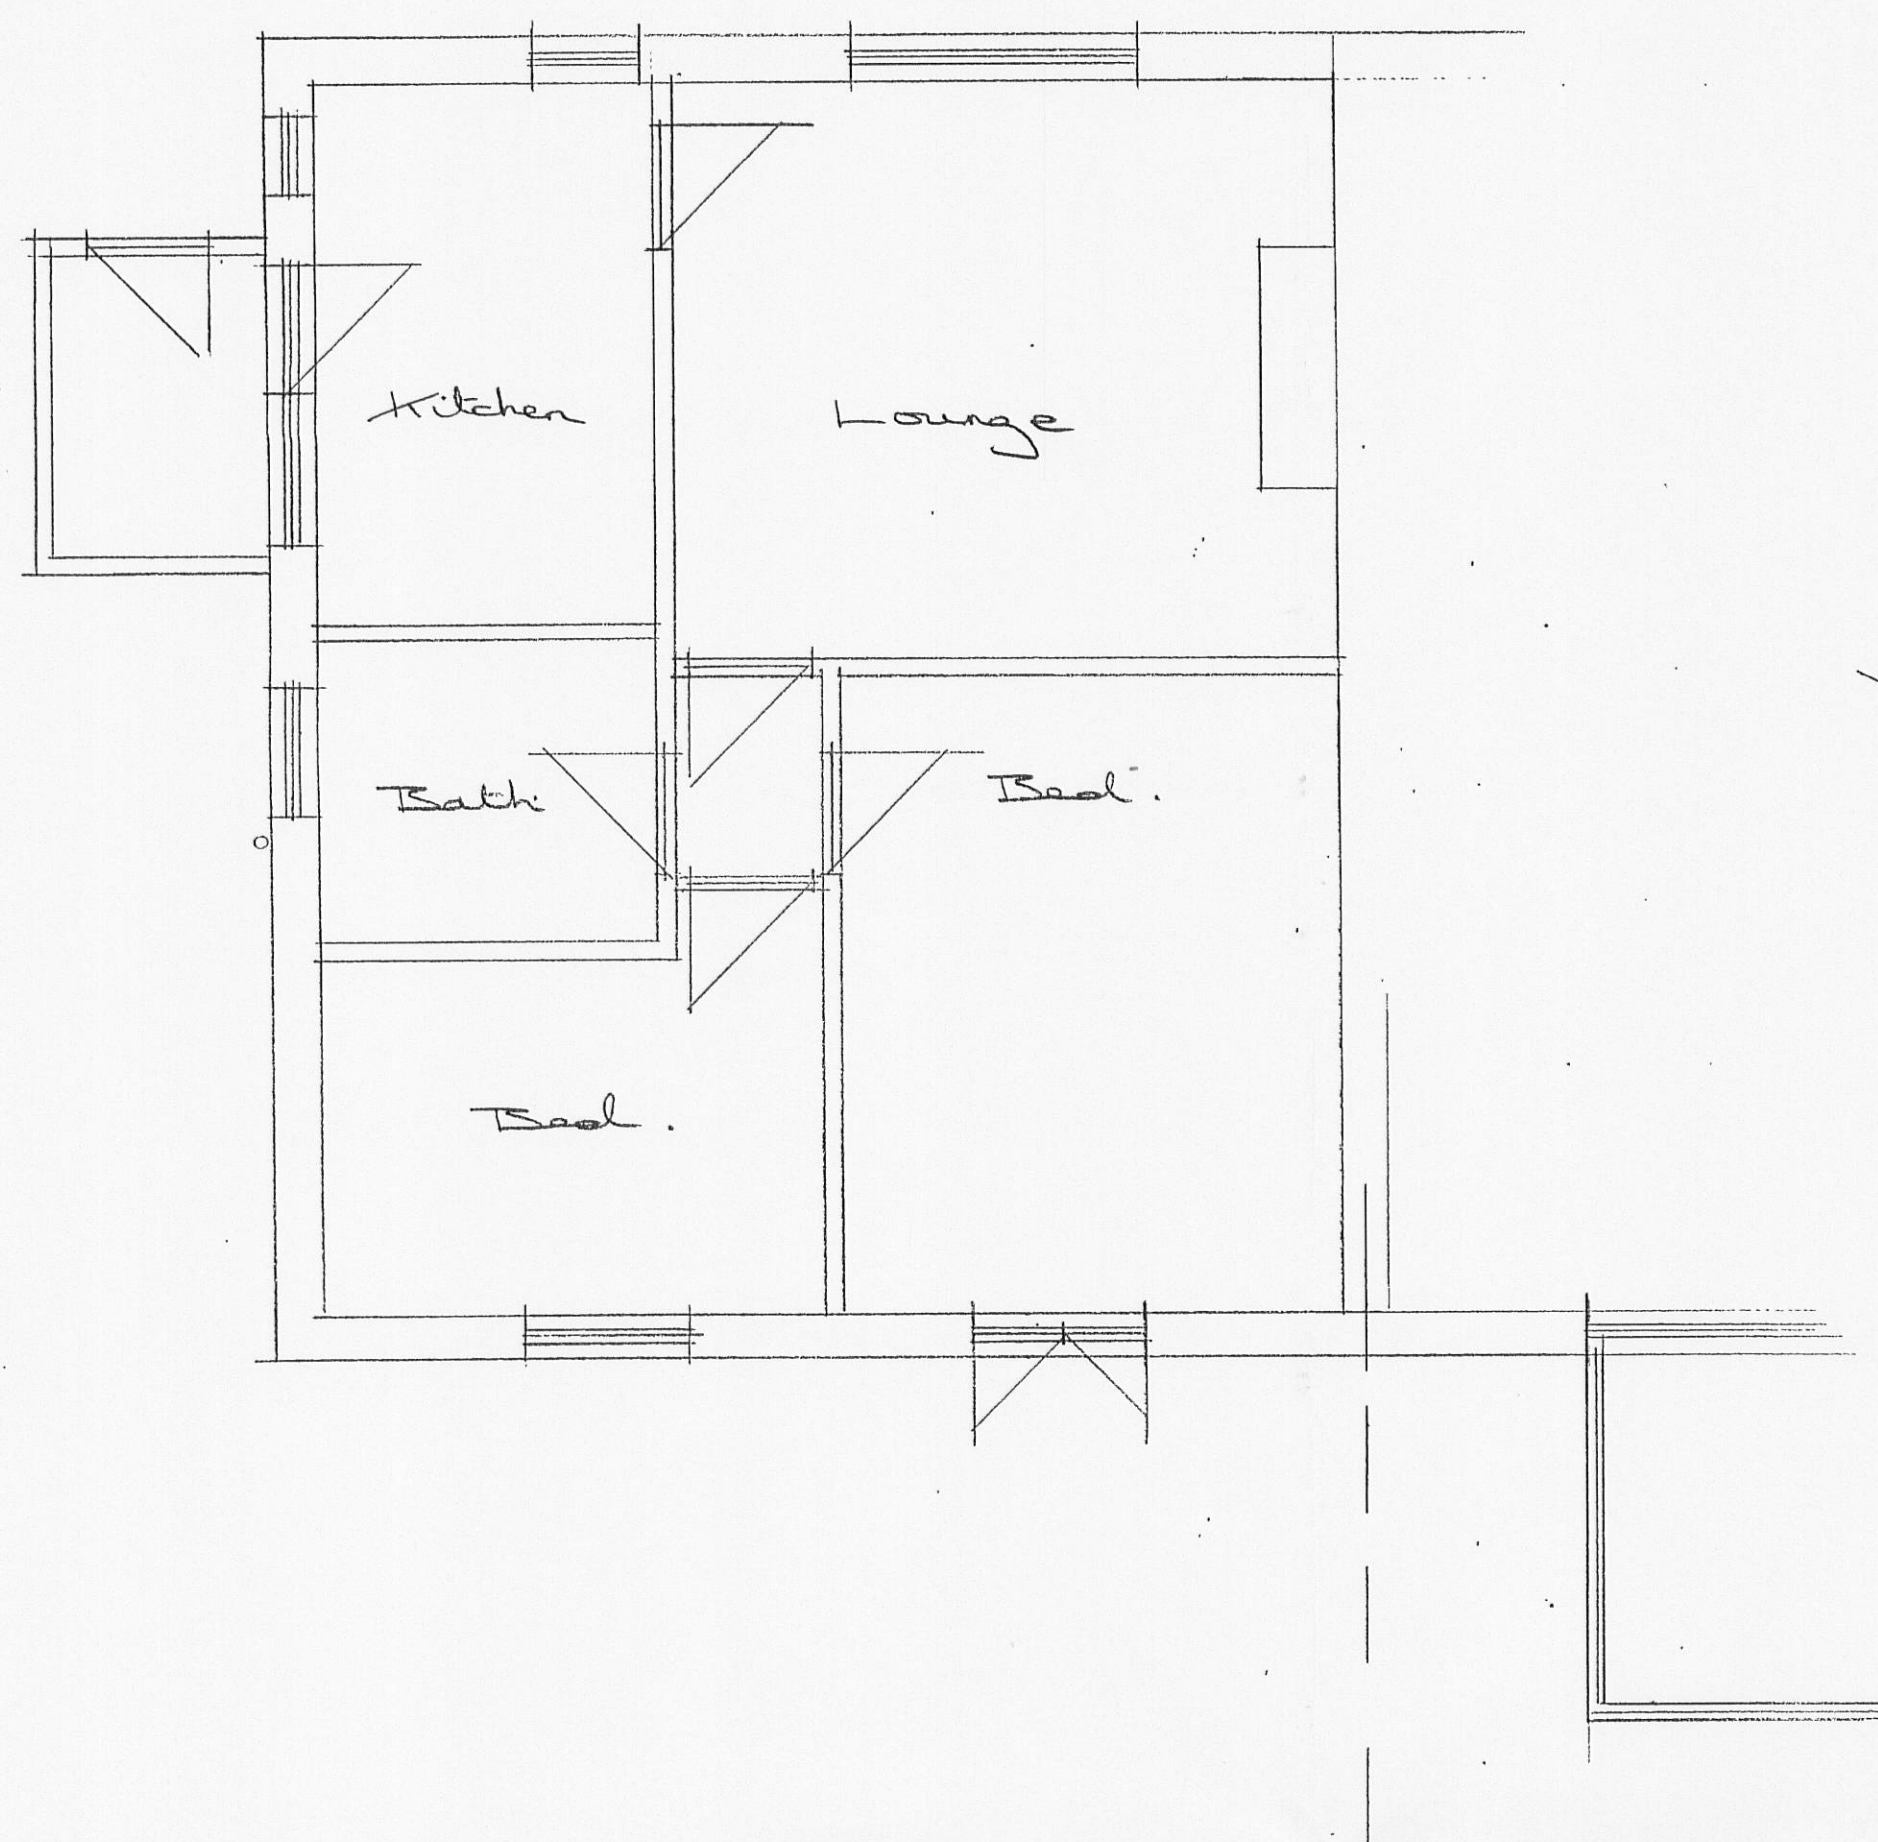


PROPOSED FLOOR PLAN

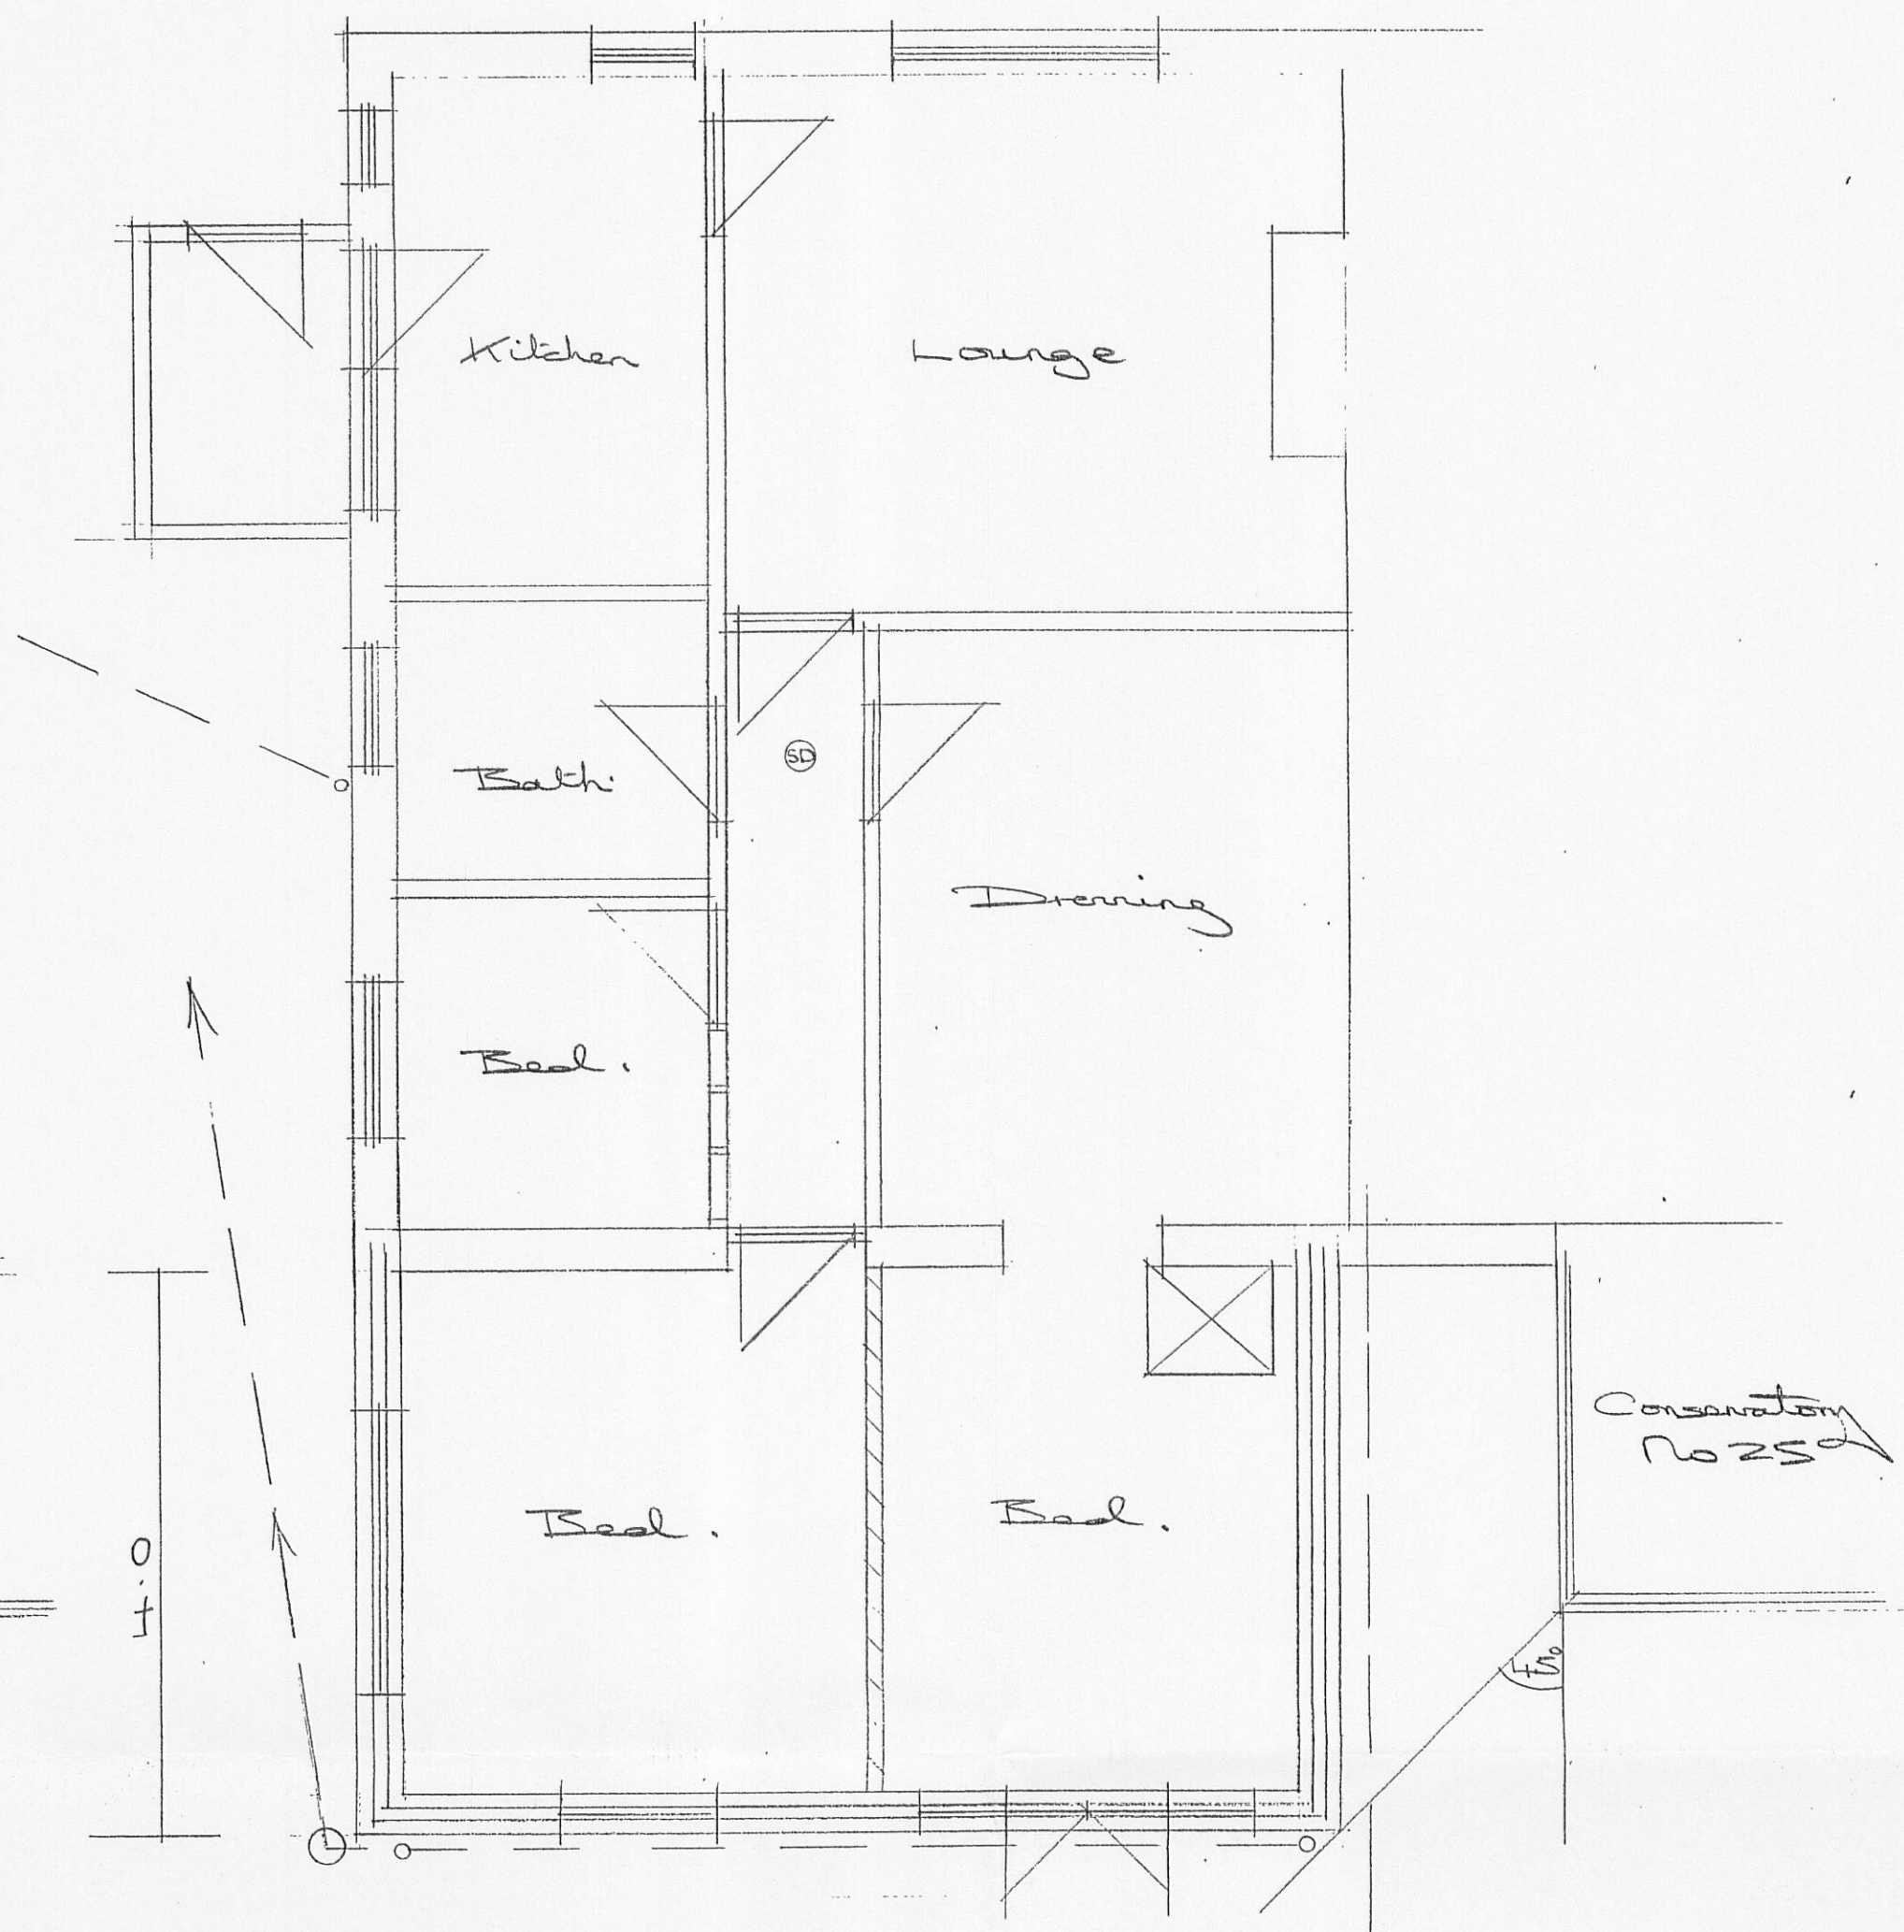


PROPOSED SINGLE STOREY
REAR EXTENSION
27 BUCCLEUGH AVE
CLITHEROE
SCALE 1:50

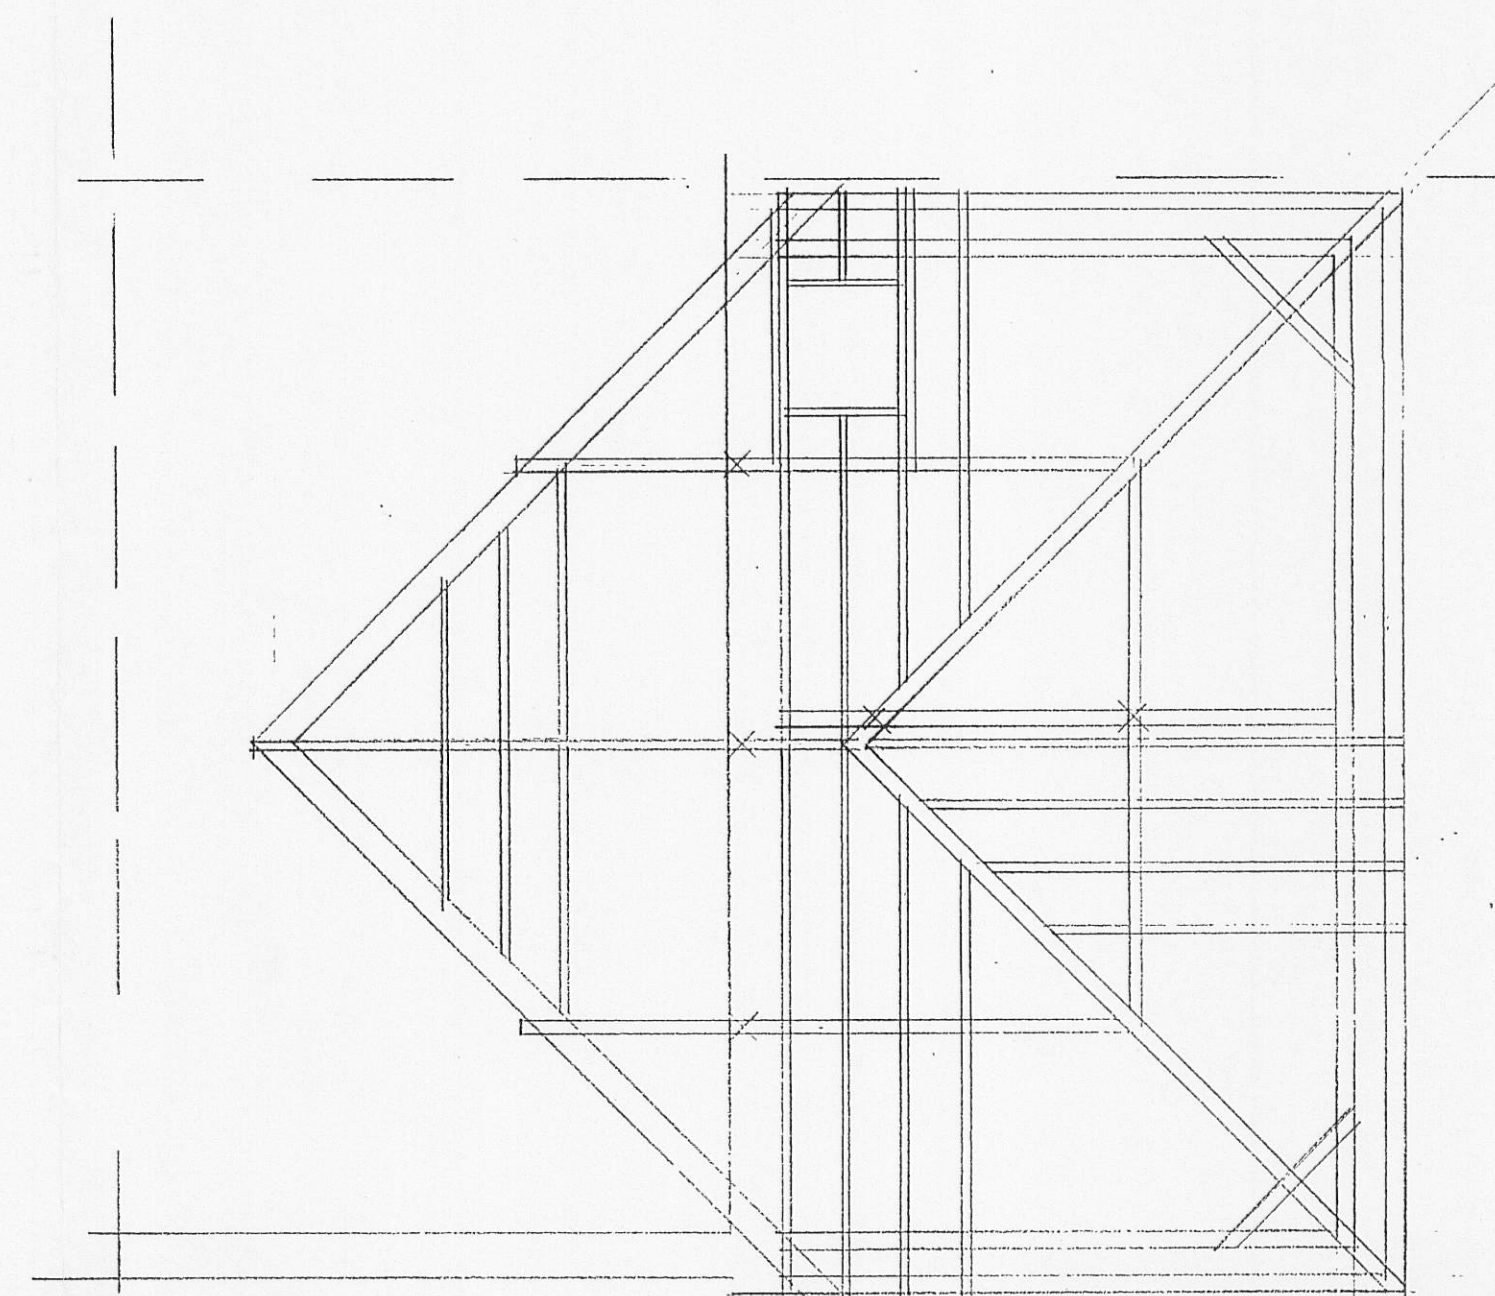


ROOF DETAIL

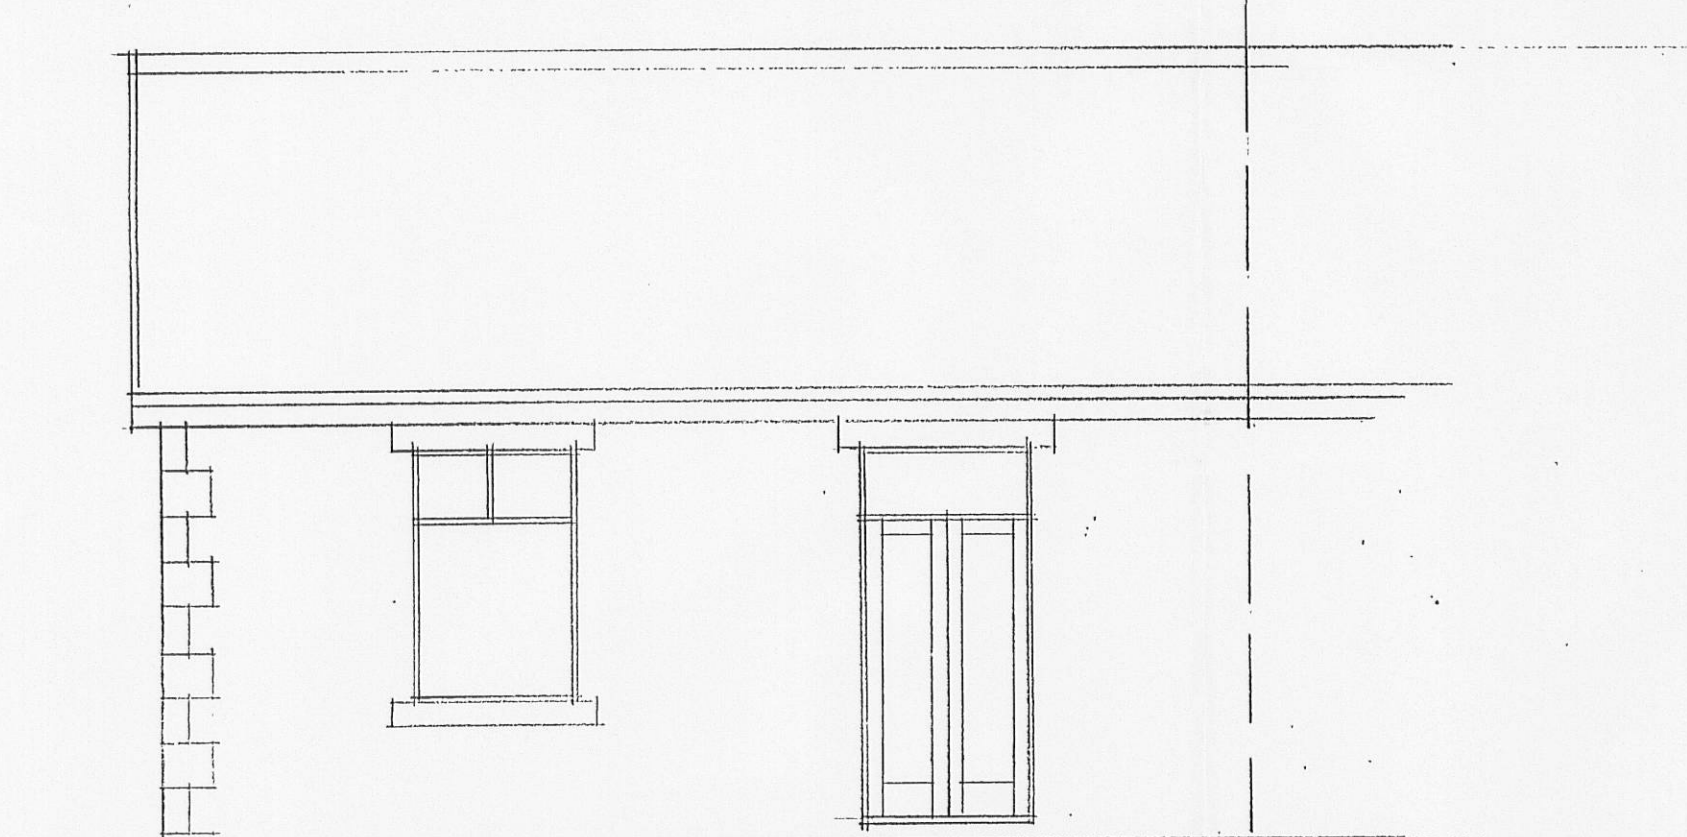


EXISTING REAR ELEVATION

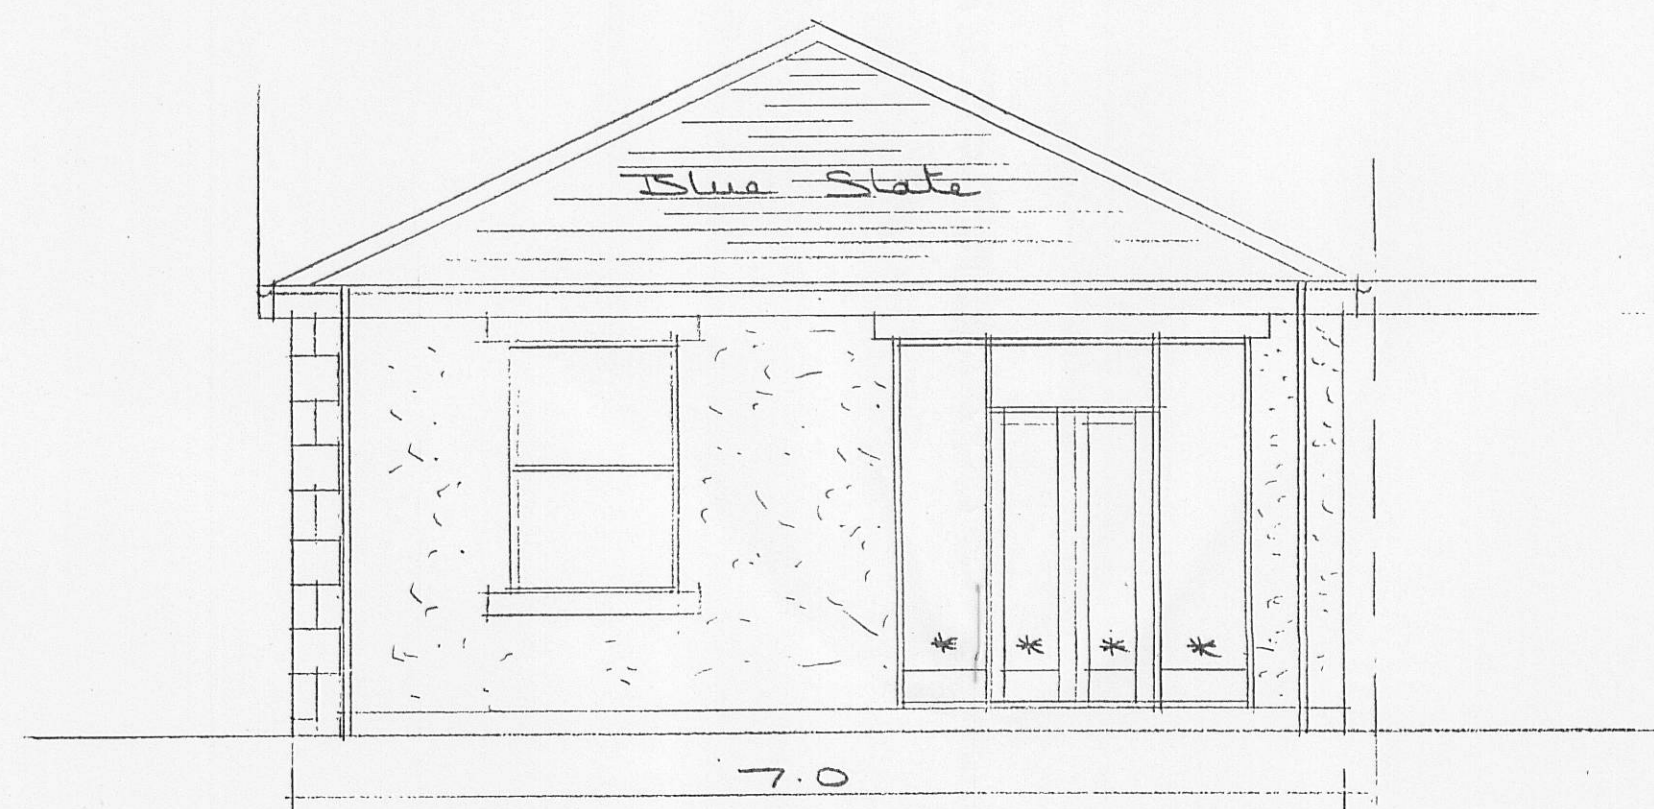


PROPOSED REAR ELEVATION

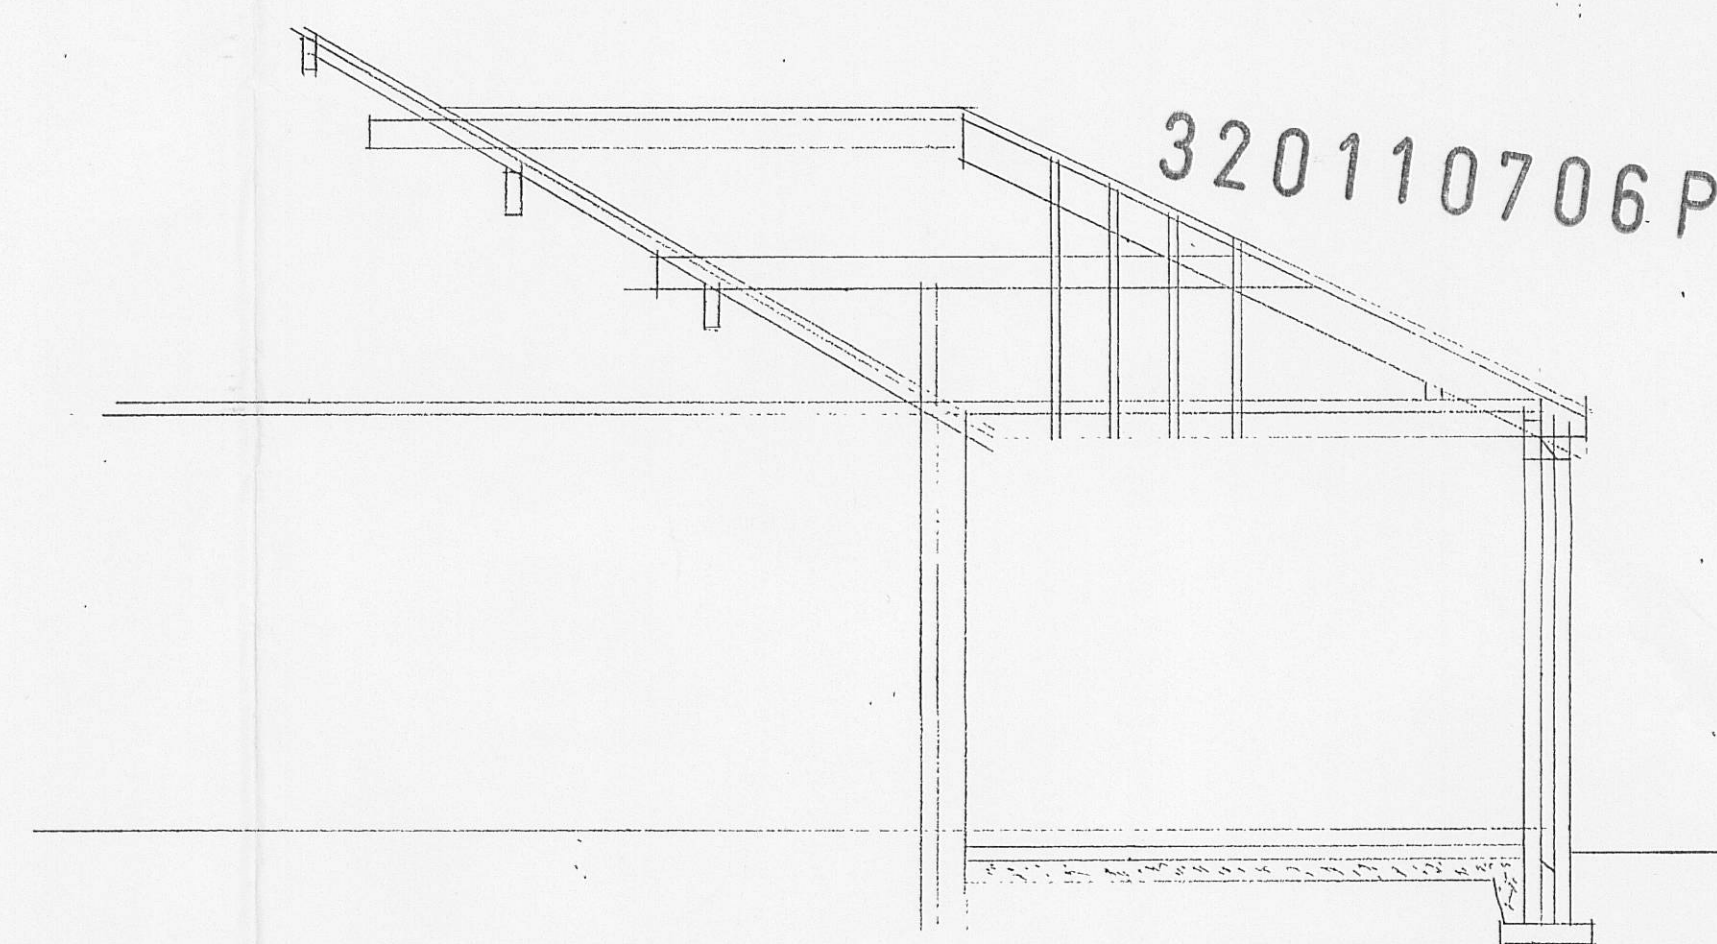


SECTION

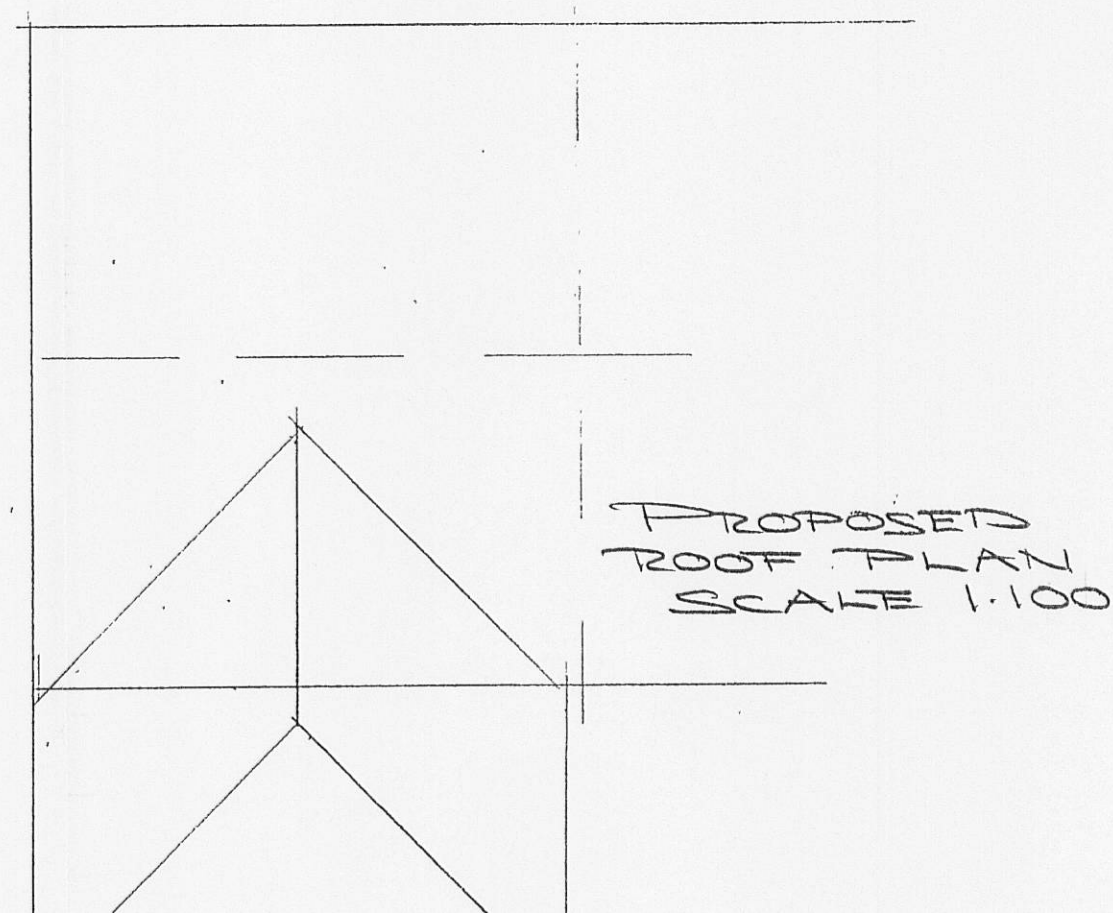

PROPOSED
ROOF PLAN
SCALE 1:100

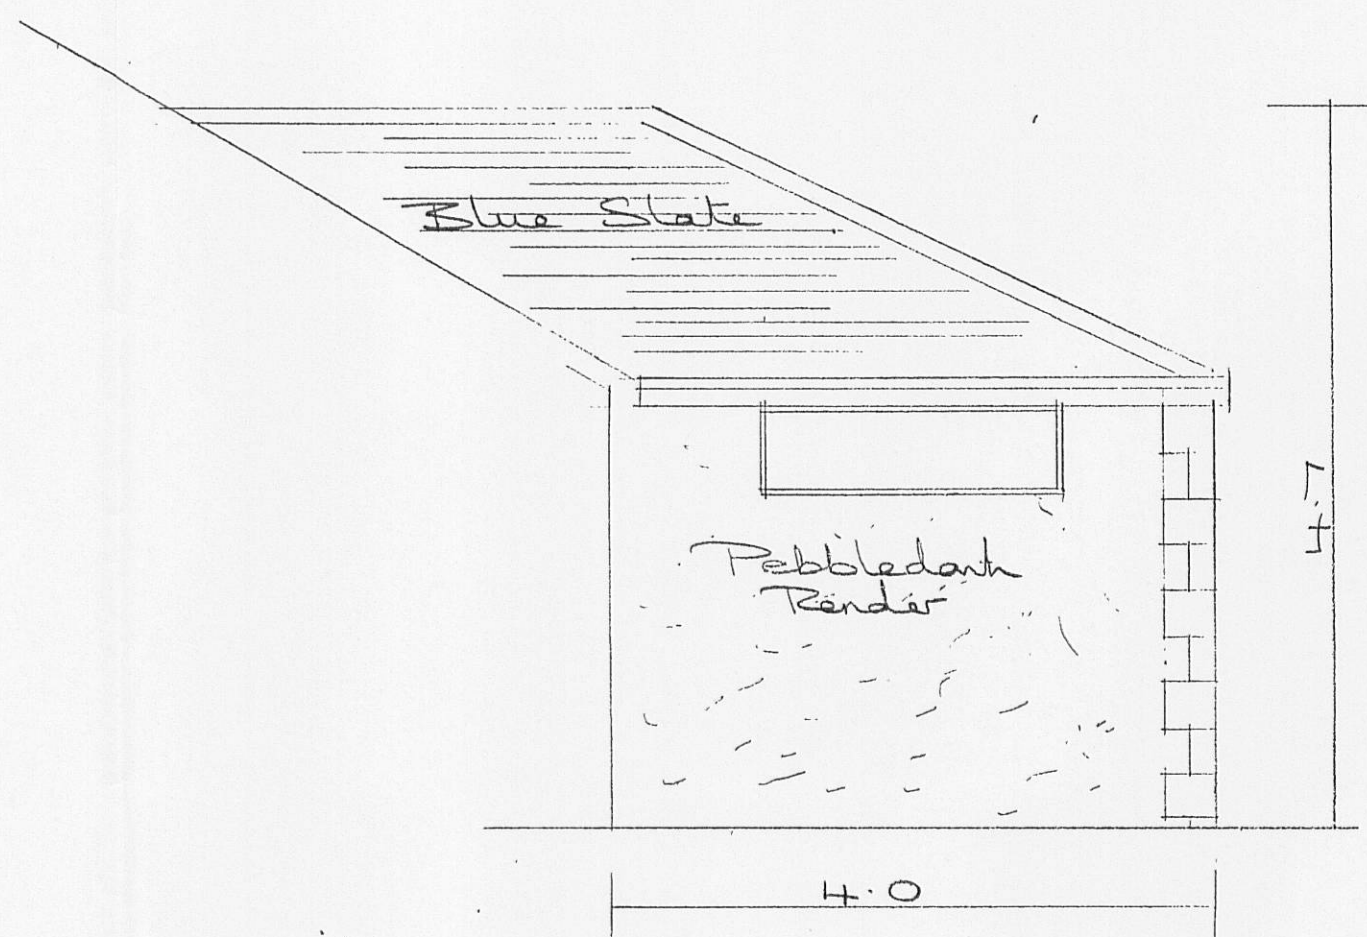

PROPOSED WEST
ELEVATION

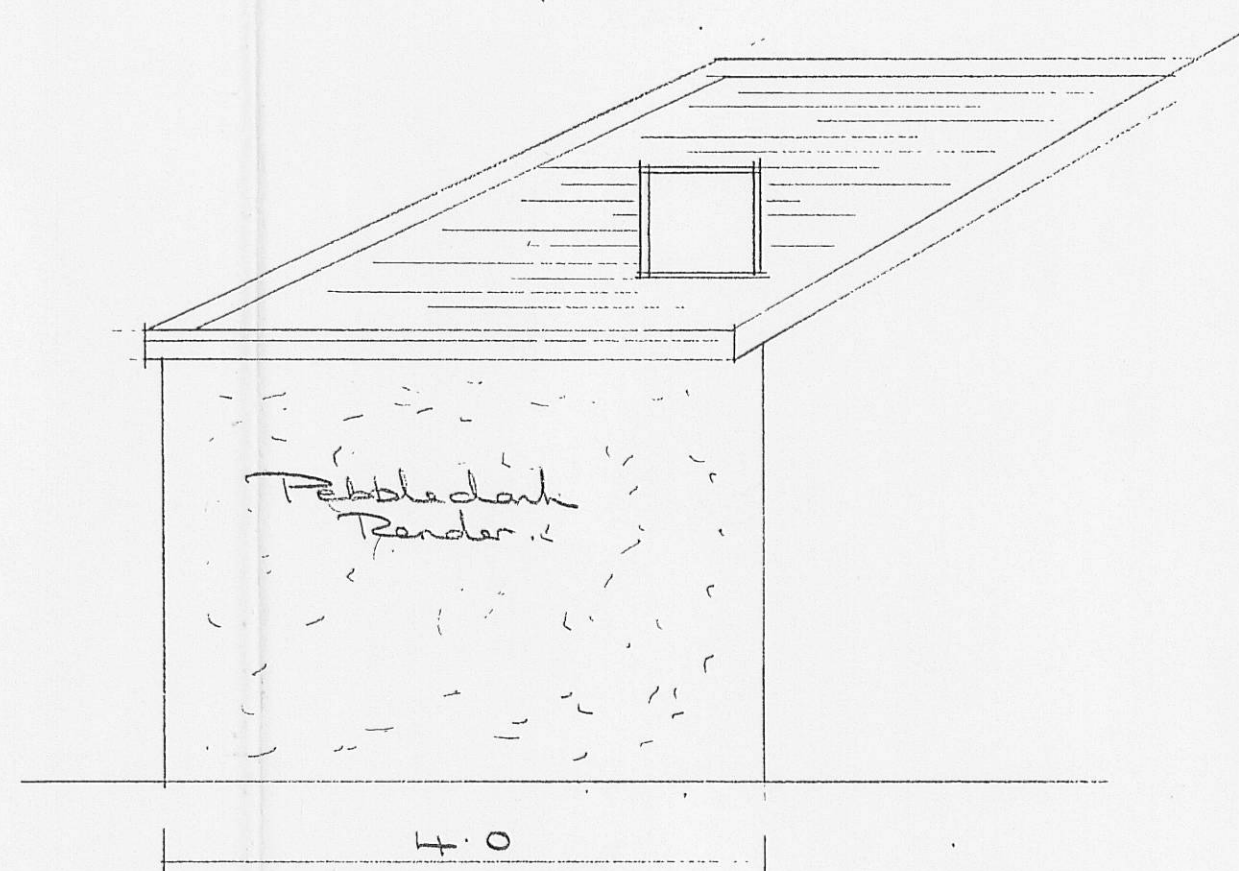

PROPOSED EAST
ELEVATION