



EXISTING SOUTH WEST ELEVATION (SCALE 1:100)

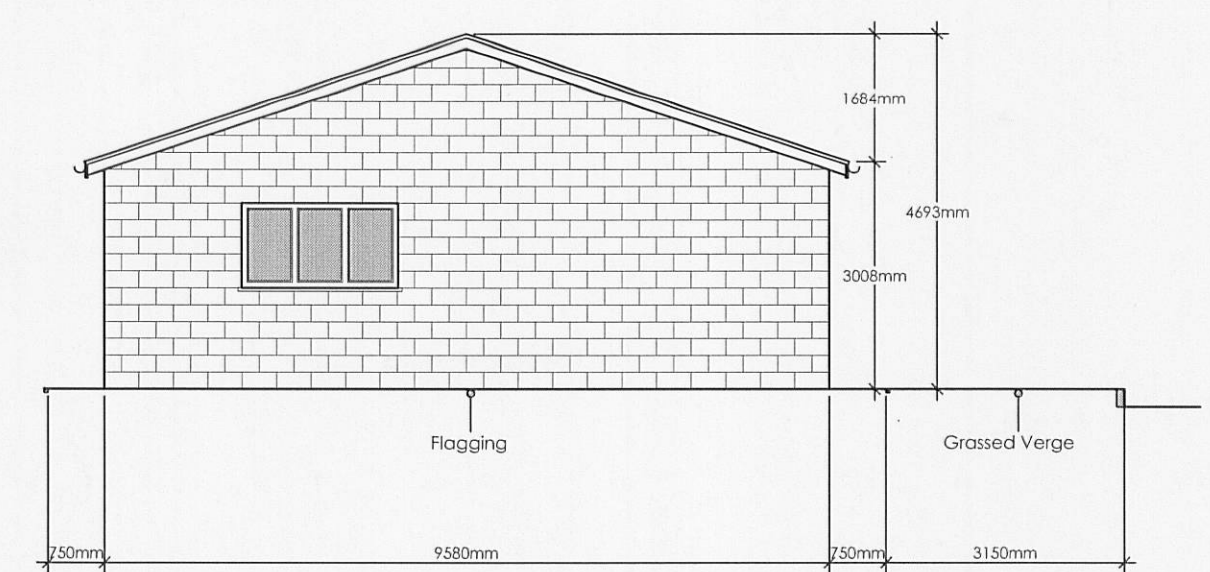

EXISTING NORTH WEST ELEVATION (SCALE 1:100)

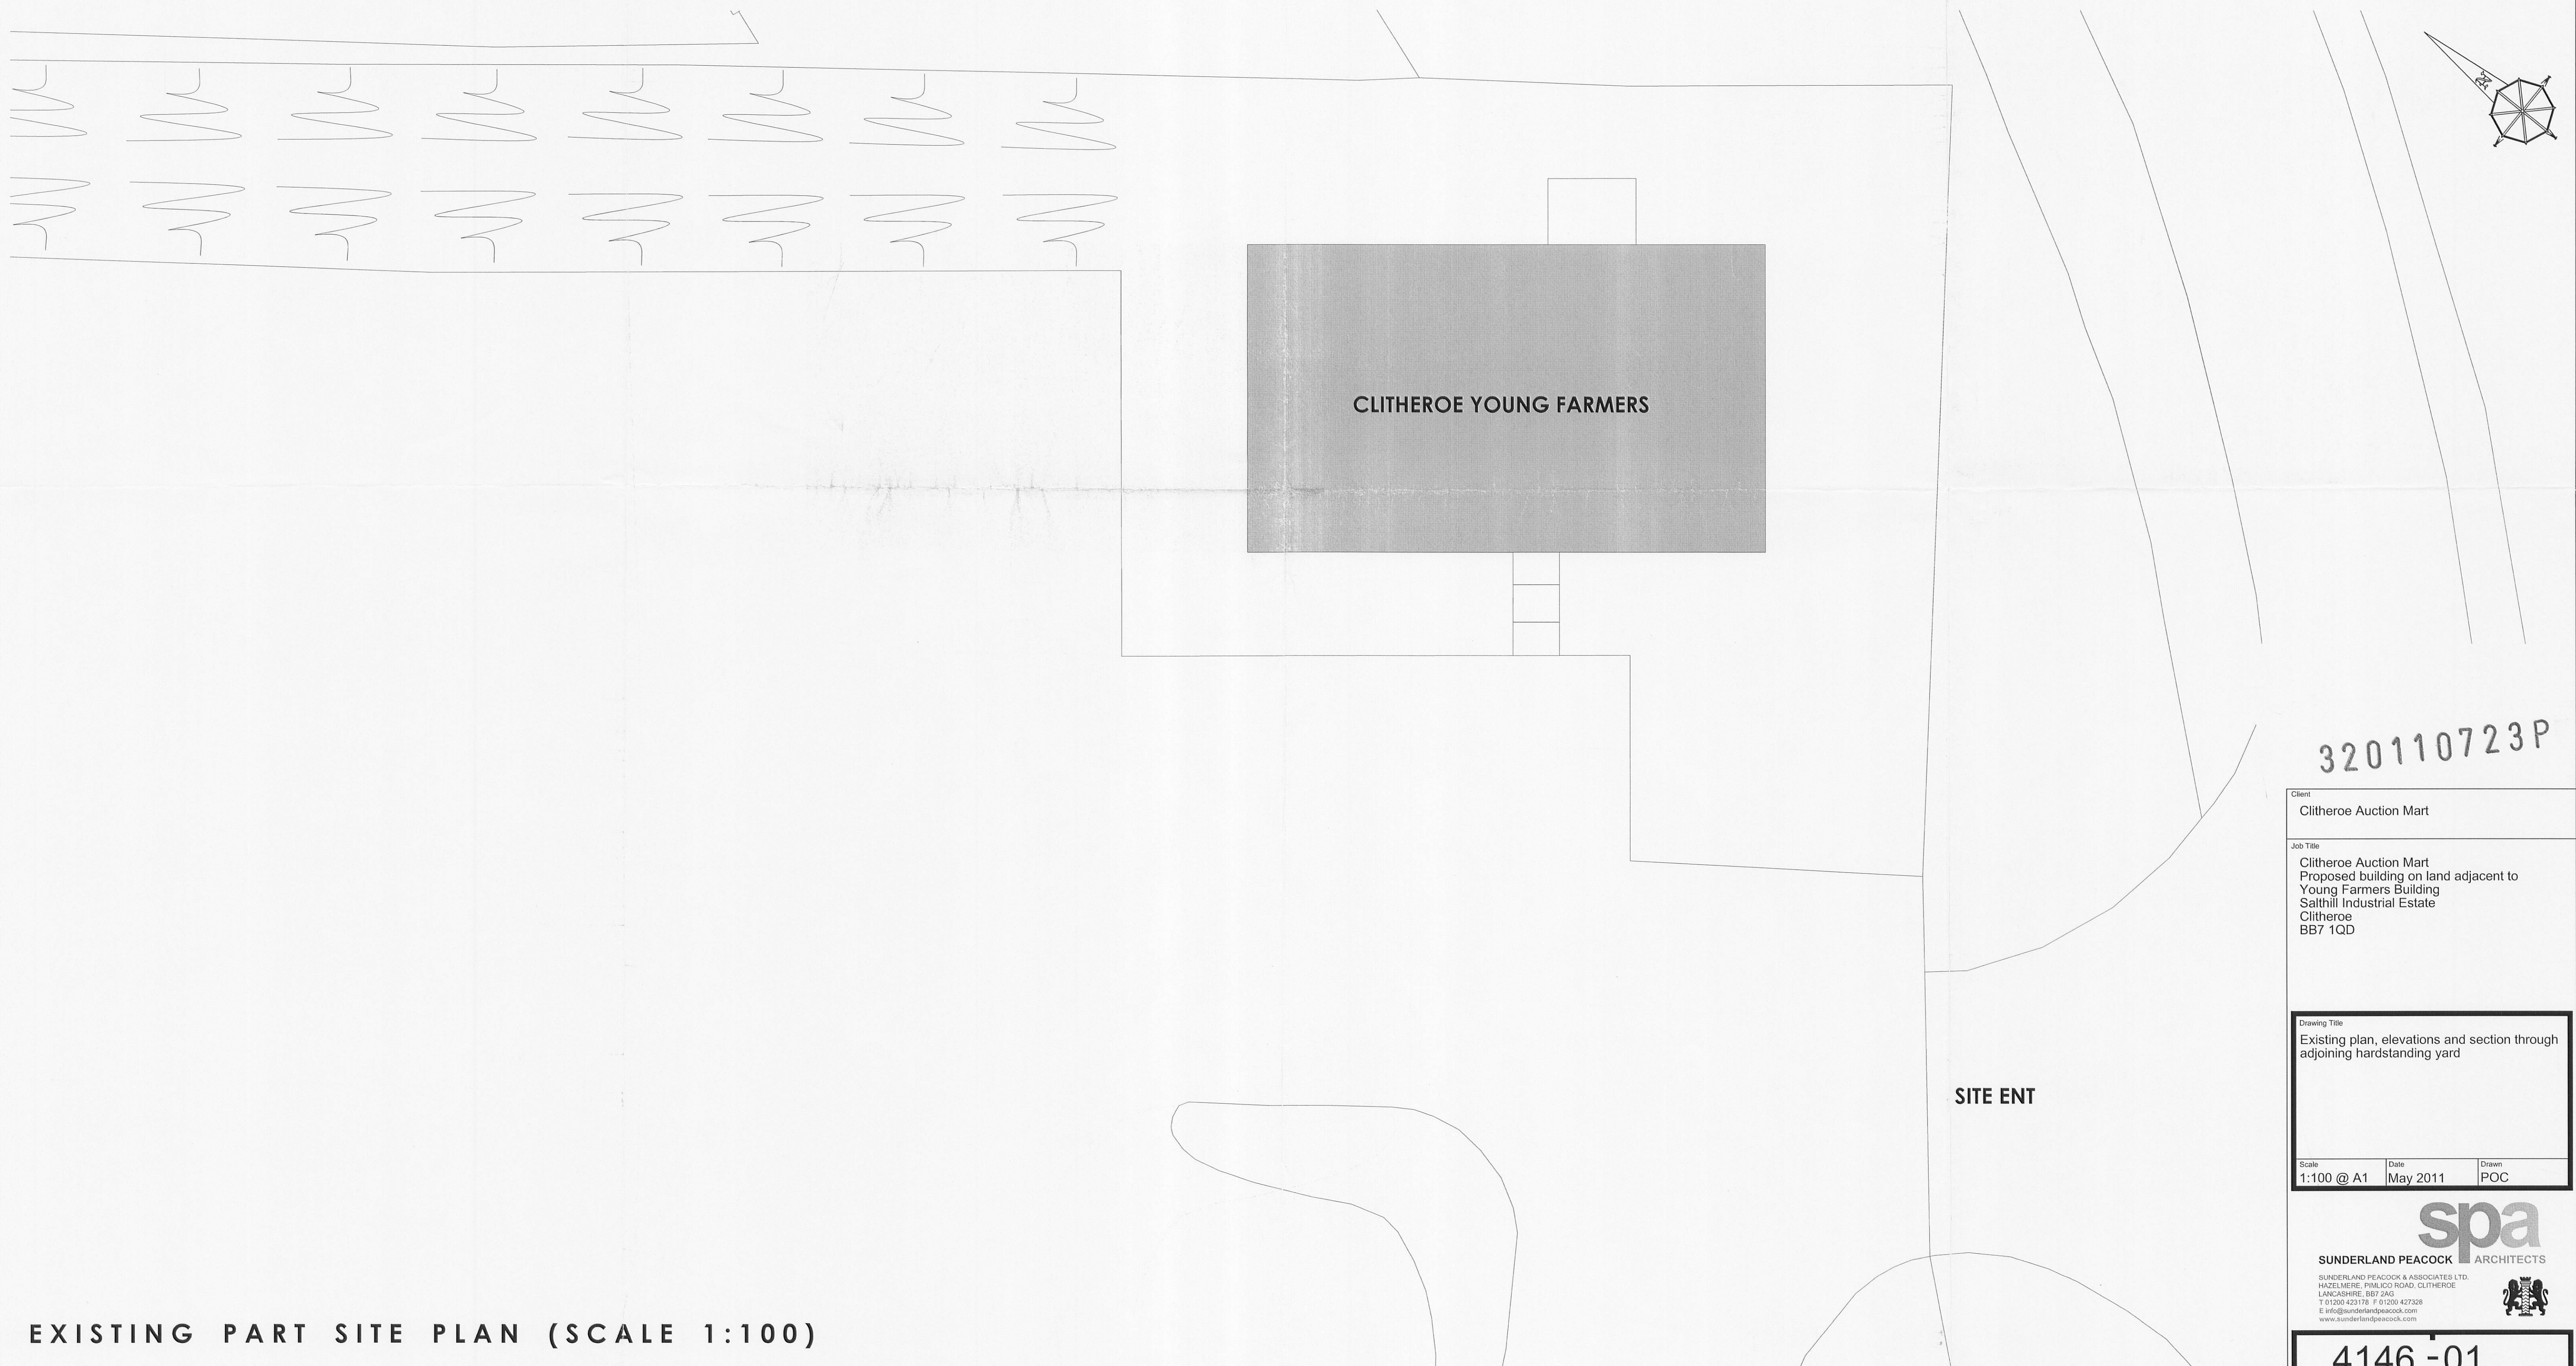

EXISTING PART SITE PLAN (SCALE 1:100)

320110723P

|   |                  |              |
|---|------------------|--------------|
| Client<br>Clitheroe Auction Mart   |                  |              |
| Job Title<br>Clitheroe Auction Mart<br>Proposed building on land adjacent to<br>Young Farmers Building<br>Salthill Industrial Estate<br>Clitheroe<br>BB7 1QD |                  |              |
| Drawing Title<br>Existing plan, elevations and section through<br>adjoining hardstanding yard                                                                |                  |              |
| Scale<br>1:100 @ A1   | Date<br>May 2011 | Drawn<br>POC |

**spa**  
SUNDERLAND PEACOCK ARCHITECTS  
SUNDERLAND PEACOCK & ASSOCIATES LTD.  
HAZELMERE, PIMLICO ROAD, CLITHEROE  
LANCASHIRE, BB7 2AG  
T 01200 423178 F 01200 427328  
E info@sunderlandpeacock.com  
www.sunderlandpeacock.com

4146 -01