
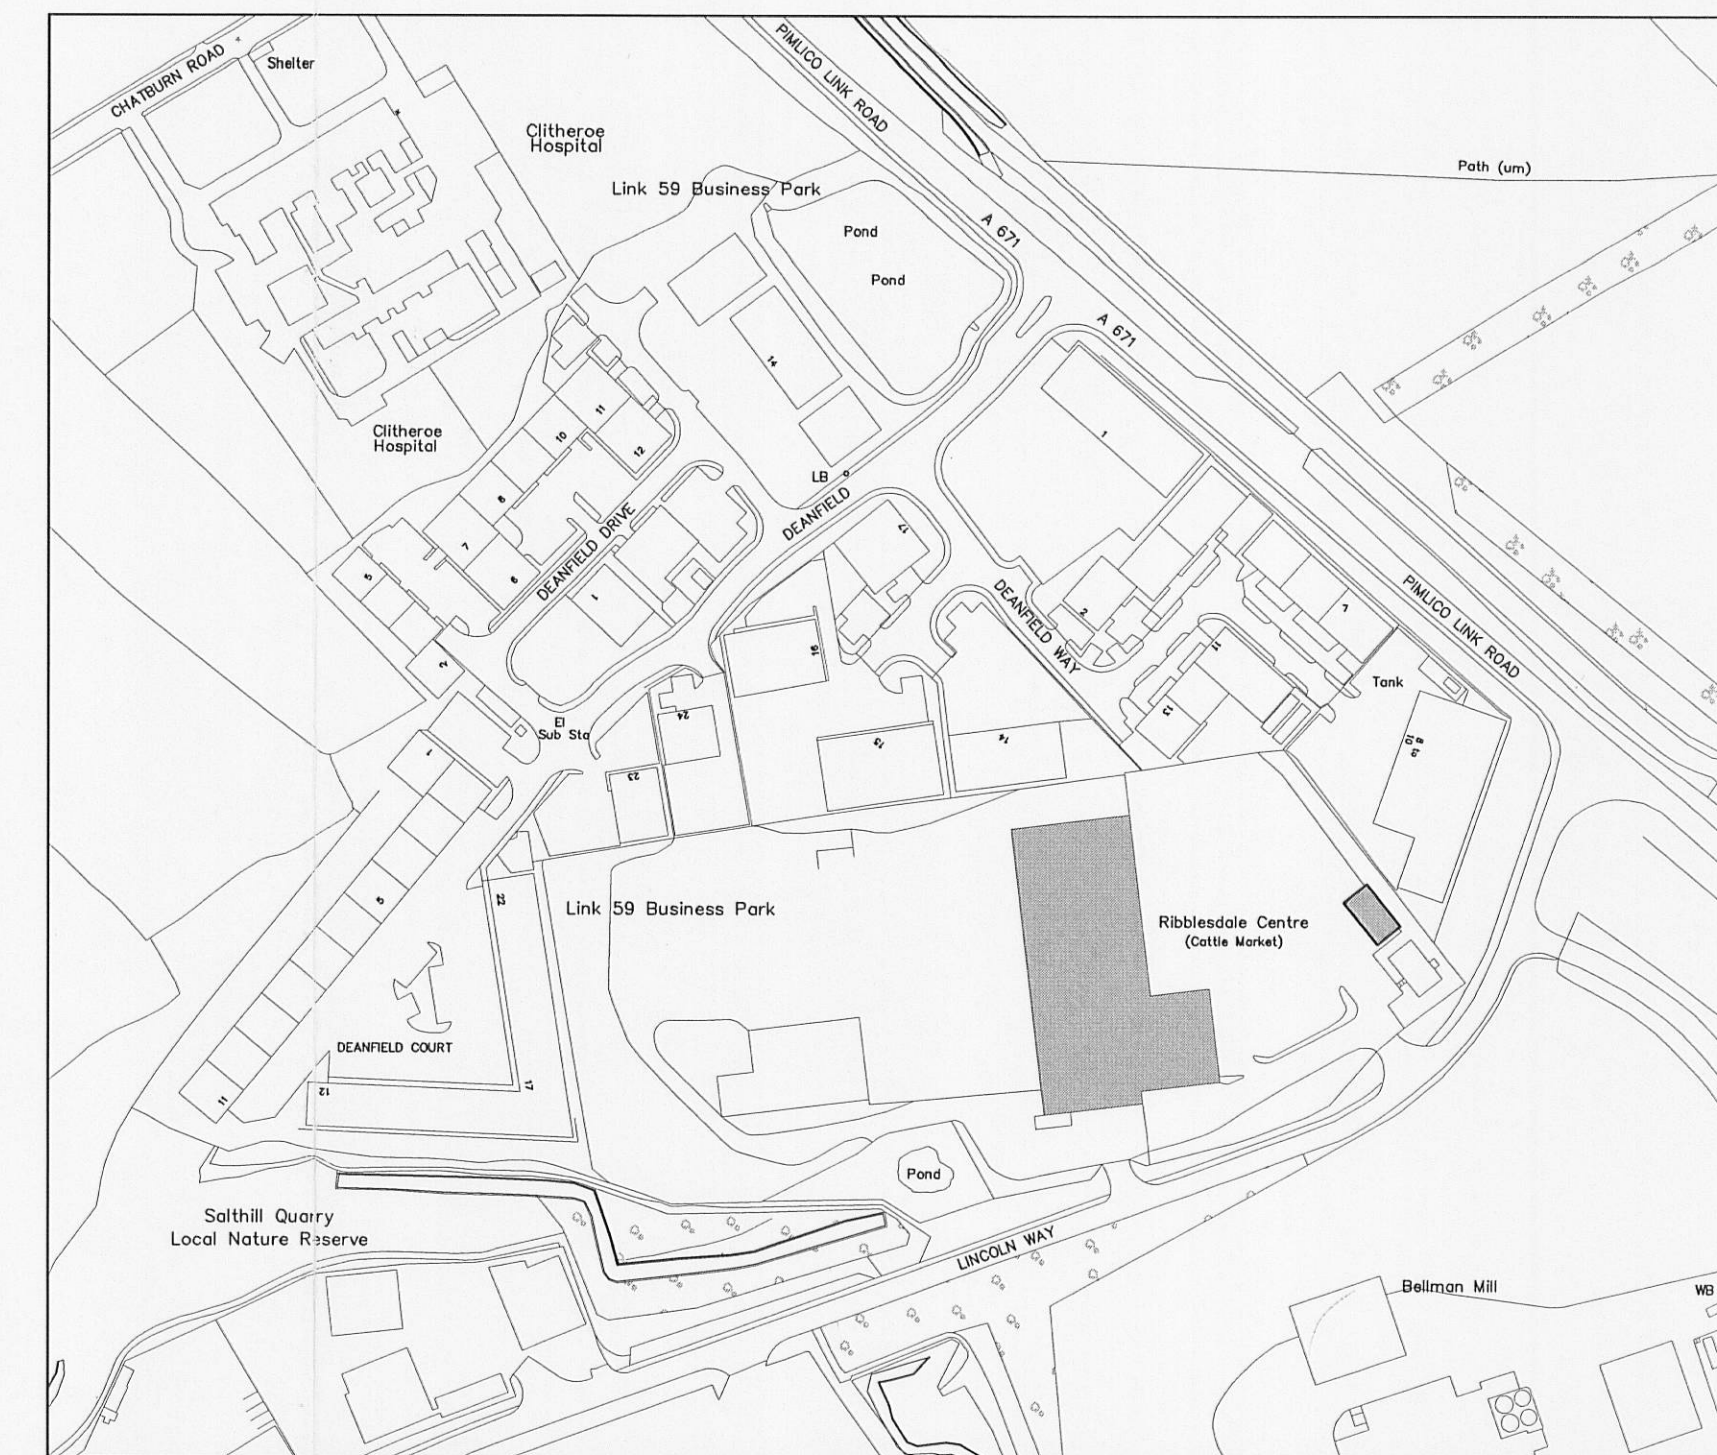
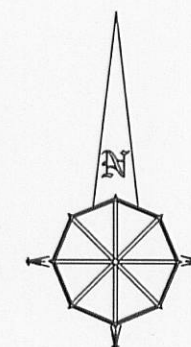


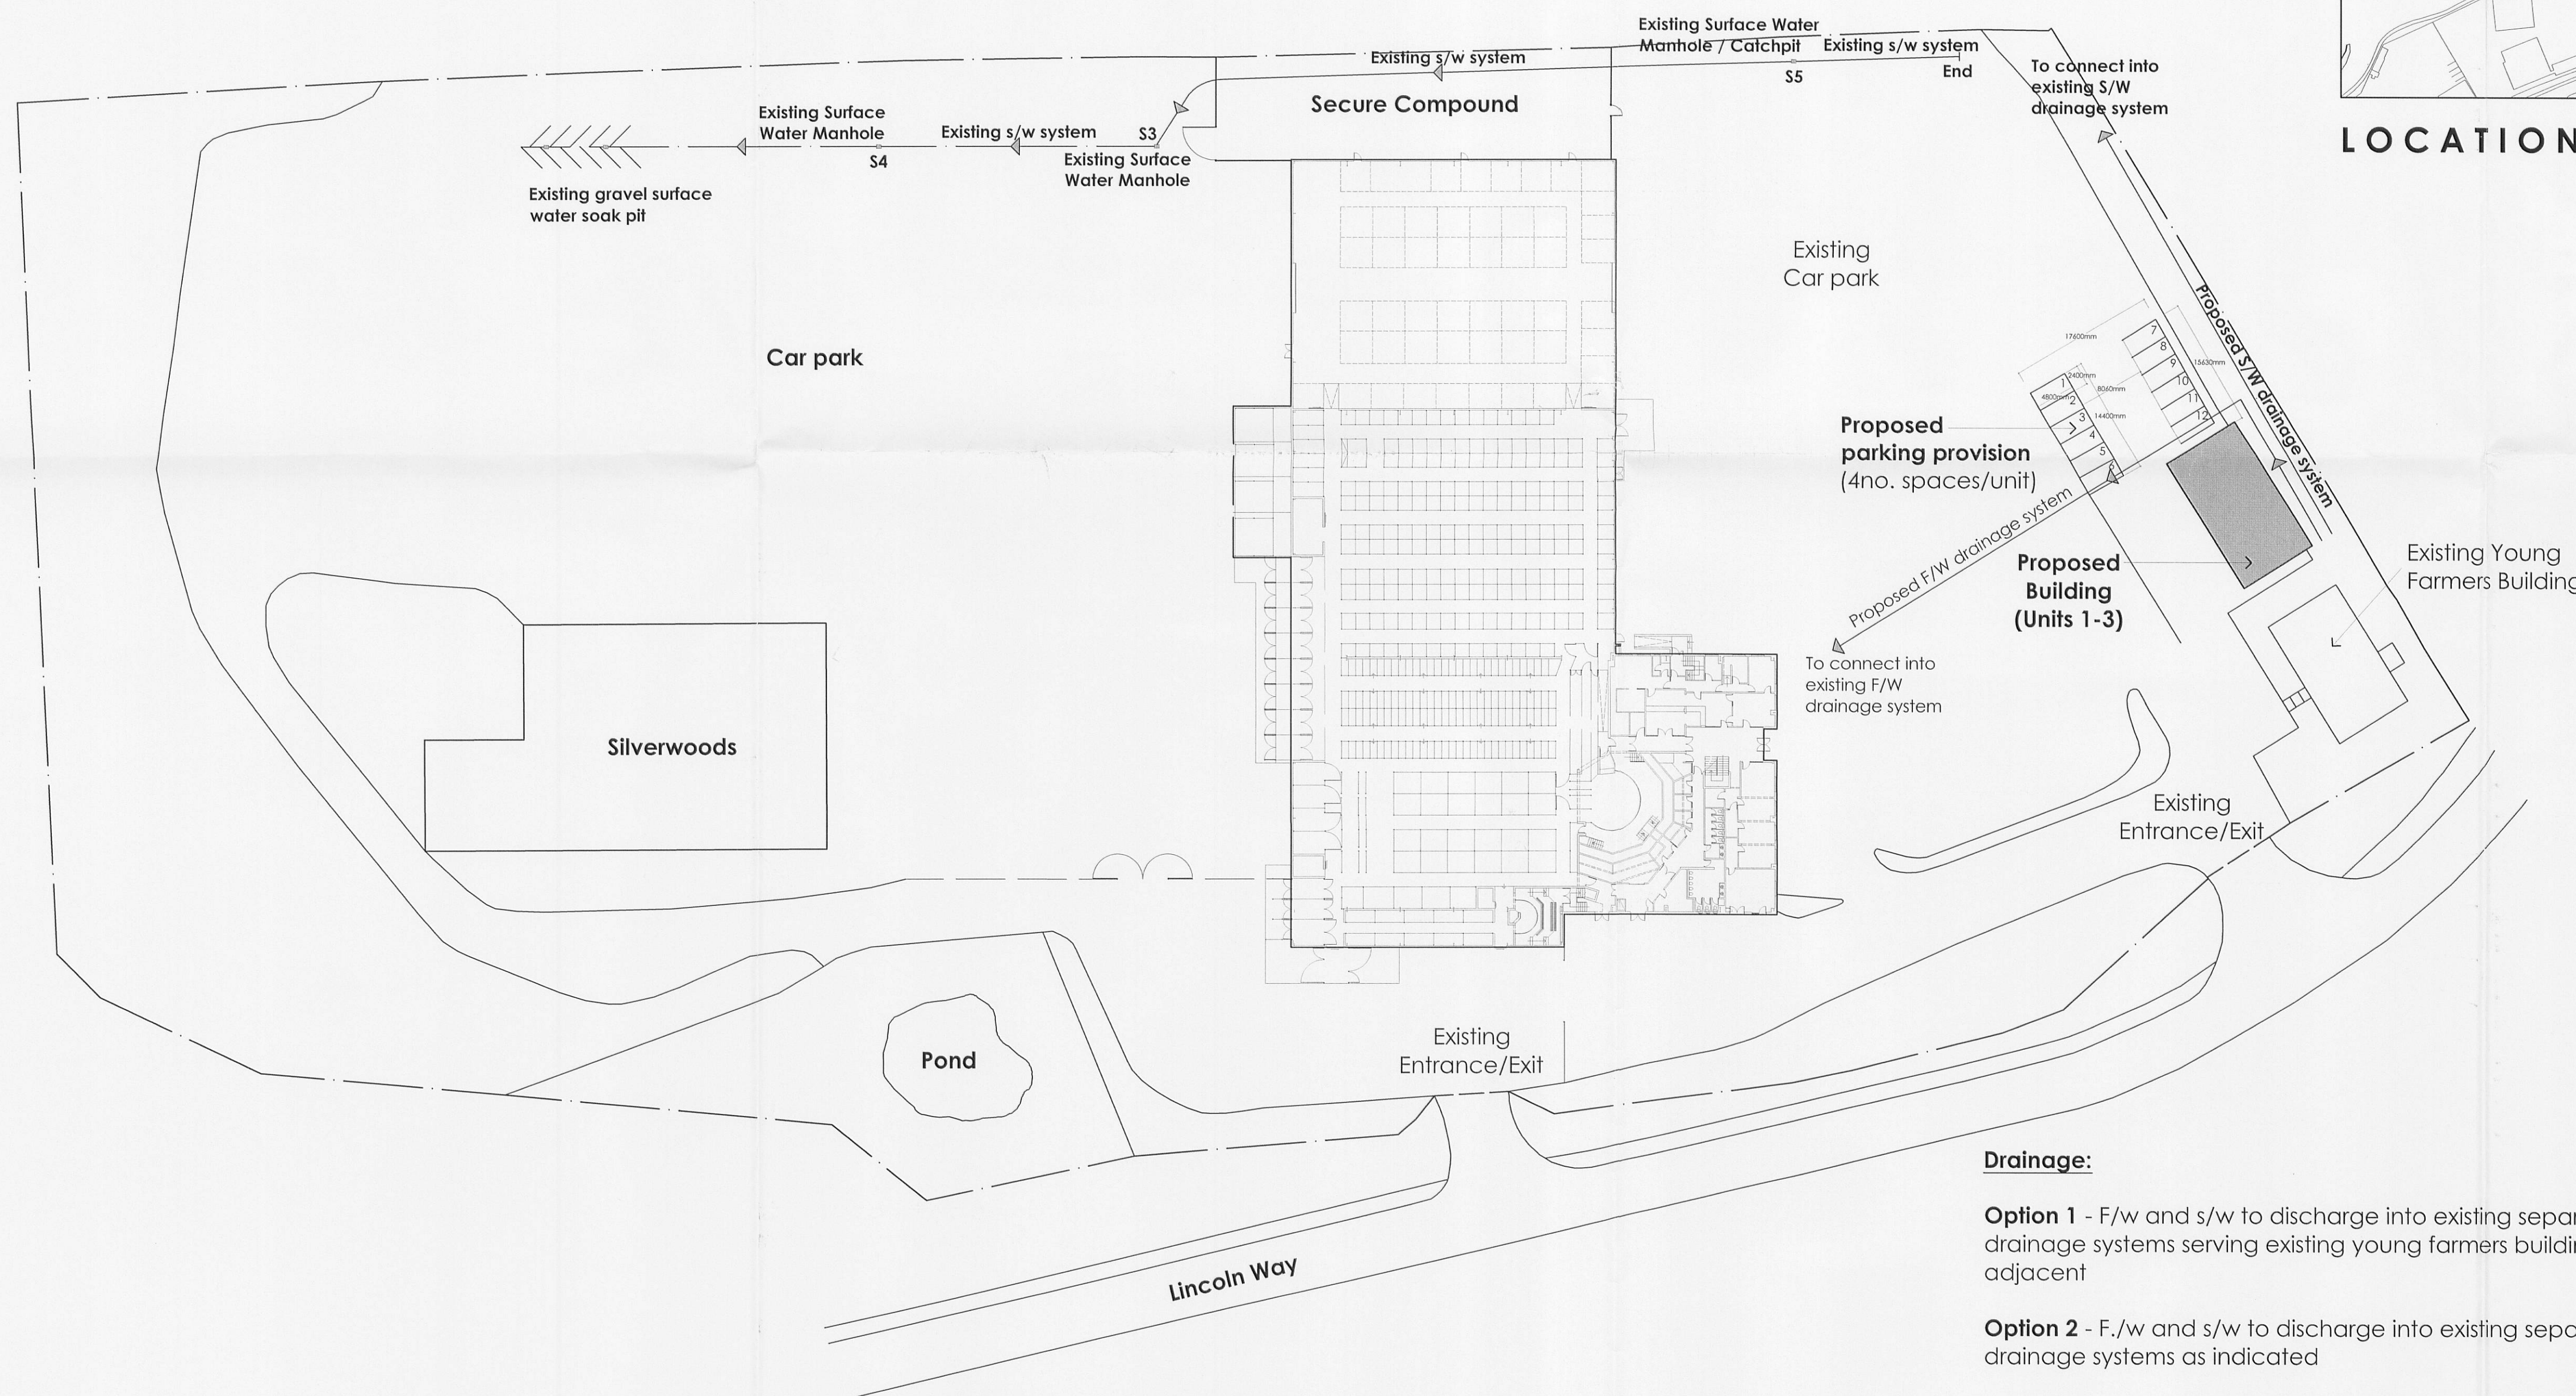

LOCATION PLAN (SCALE 1:2500)

EXISTING SITE PLAN (SCALE 1:500)

Revisions:
Revision A - Foul water and surface water drainage systems indicated - 08.08.2011 - PC
Revision B - Car parking dimensions added - 12.09.2011 - PC

Client:
 Clitheroe Auction Mart Ltd

Job Title:
 Clitheroe Auction Mart
 Proposed industrial building on land adjacent to
 Young Farmers Building
 Salthill Industrial Estate
 Clitheroe
 BB7 1QD

320110723P

Drawing Title:
 Proposed Site Plan

Scale: 1:500 @ A1
Date: July 2011
Drawn: POC

spa
 ARCHITECTS
 SUNDERLAND PEACOCK & ASSOCIATES LTD.
 HAZEL NERE, PINKICO ROAD, CLITHEROE
 LANCAASHIRE, BB7 2AG
 T 01200 423178 F 01200 423258
 E info@sunderlandpeacock.com
 www.sunderlandpeacock.com

4146 -03b