

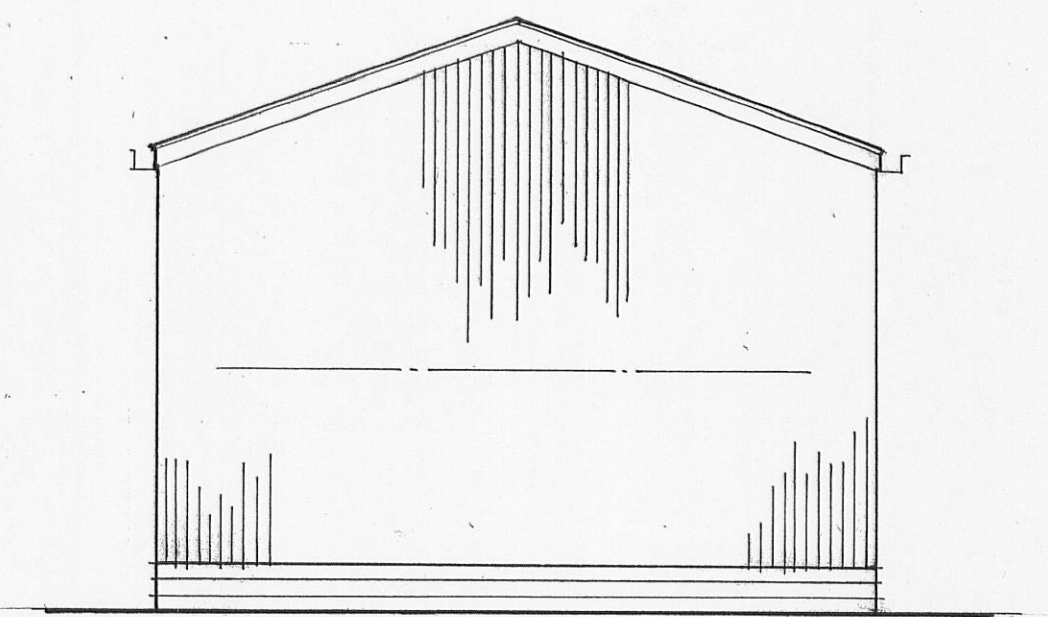


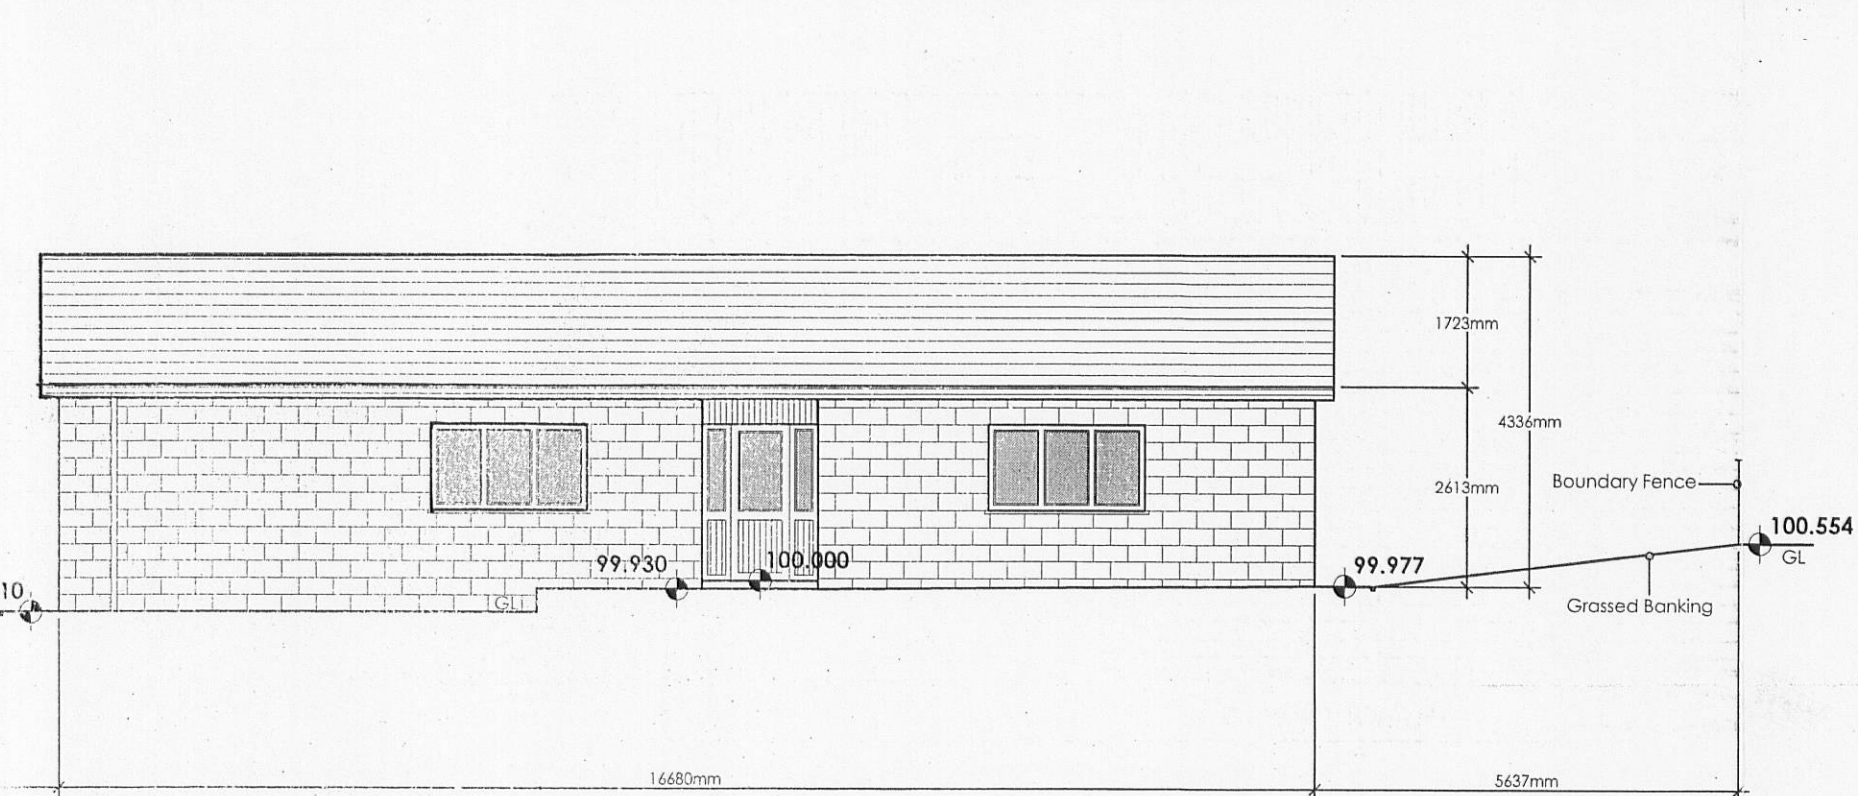

PROPOSED NORTH WEST ELEVATION (SCALE 1:100)

Note:- For Units 1, 2 and 3 either elevation option A or B is proposed to be constructed depending on the unit occupiers preference/end use.

REV A - EXT HEIGHT DIMS ADDED, PARKING PROVISIONS
ADDED, ELEVATION OPTIONS CLARIFIED -
10/08/11 - PC.

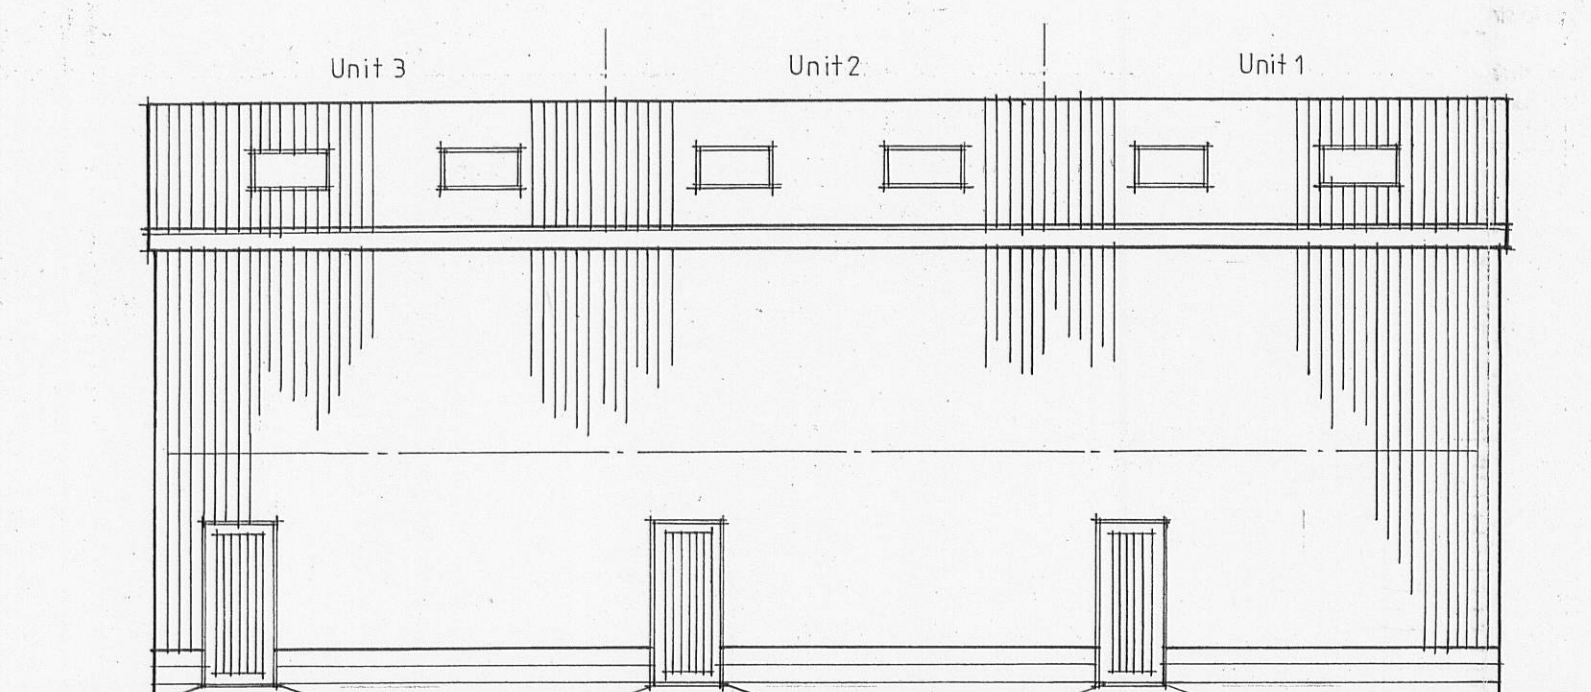

Hand-drawn cross-section diagram of a building with a gabled roof. The diagram shows the roof structure with rafters and a central ridge. The interior space is divided into three horizontal sections: a top section labeled "PUNCHED SUB-TERRACE CEILING", a middle section labeled "PUNCHED FIRST FLOOR / CEILING", and a bottom section labeled "FILL". Vertical dimensions are indicated on the left side: "2.7m" for the top section, "2.7m" for the middle section, and "FILL" for the bottom section. The roof is labeled "RAFTERS" and "RIDGE".

PROPOSED PART SITE PLAN (SCALE 1:100)

SITE ENT

Scale 1:100 @ A1	Date May 2011	Drawn POC
---------------------	------------------	--------------

SUNDERLAND PEACOCK ARCHITECTS

SUNDERLAND PEACOCK & ASSOCIATES LTD.
HAZELMERE, PIMLICO ROAD, CLITHEROE
LANCASHIRE, BB7 2AG
T 01200 423178 F 01200 427328
E info@sunderlandpeacock.com
www.sunderlandpeacock.com



4146 -02_A