

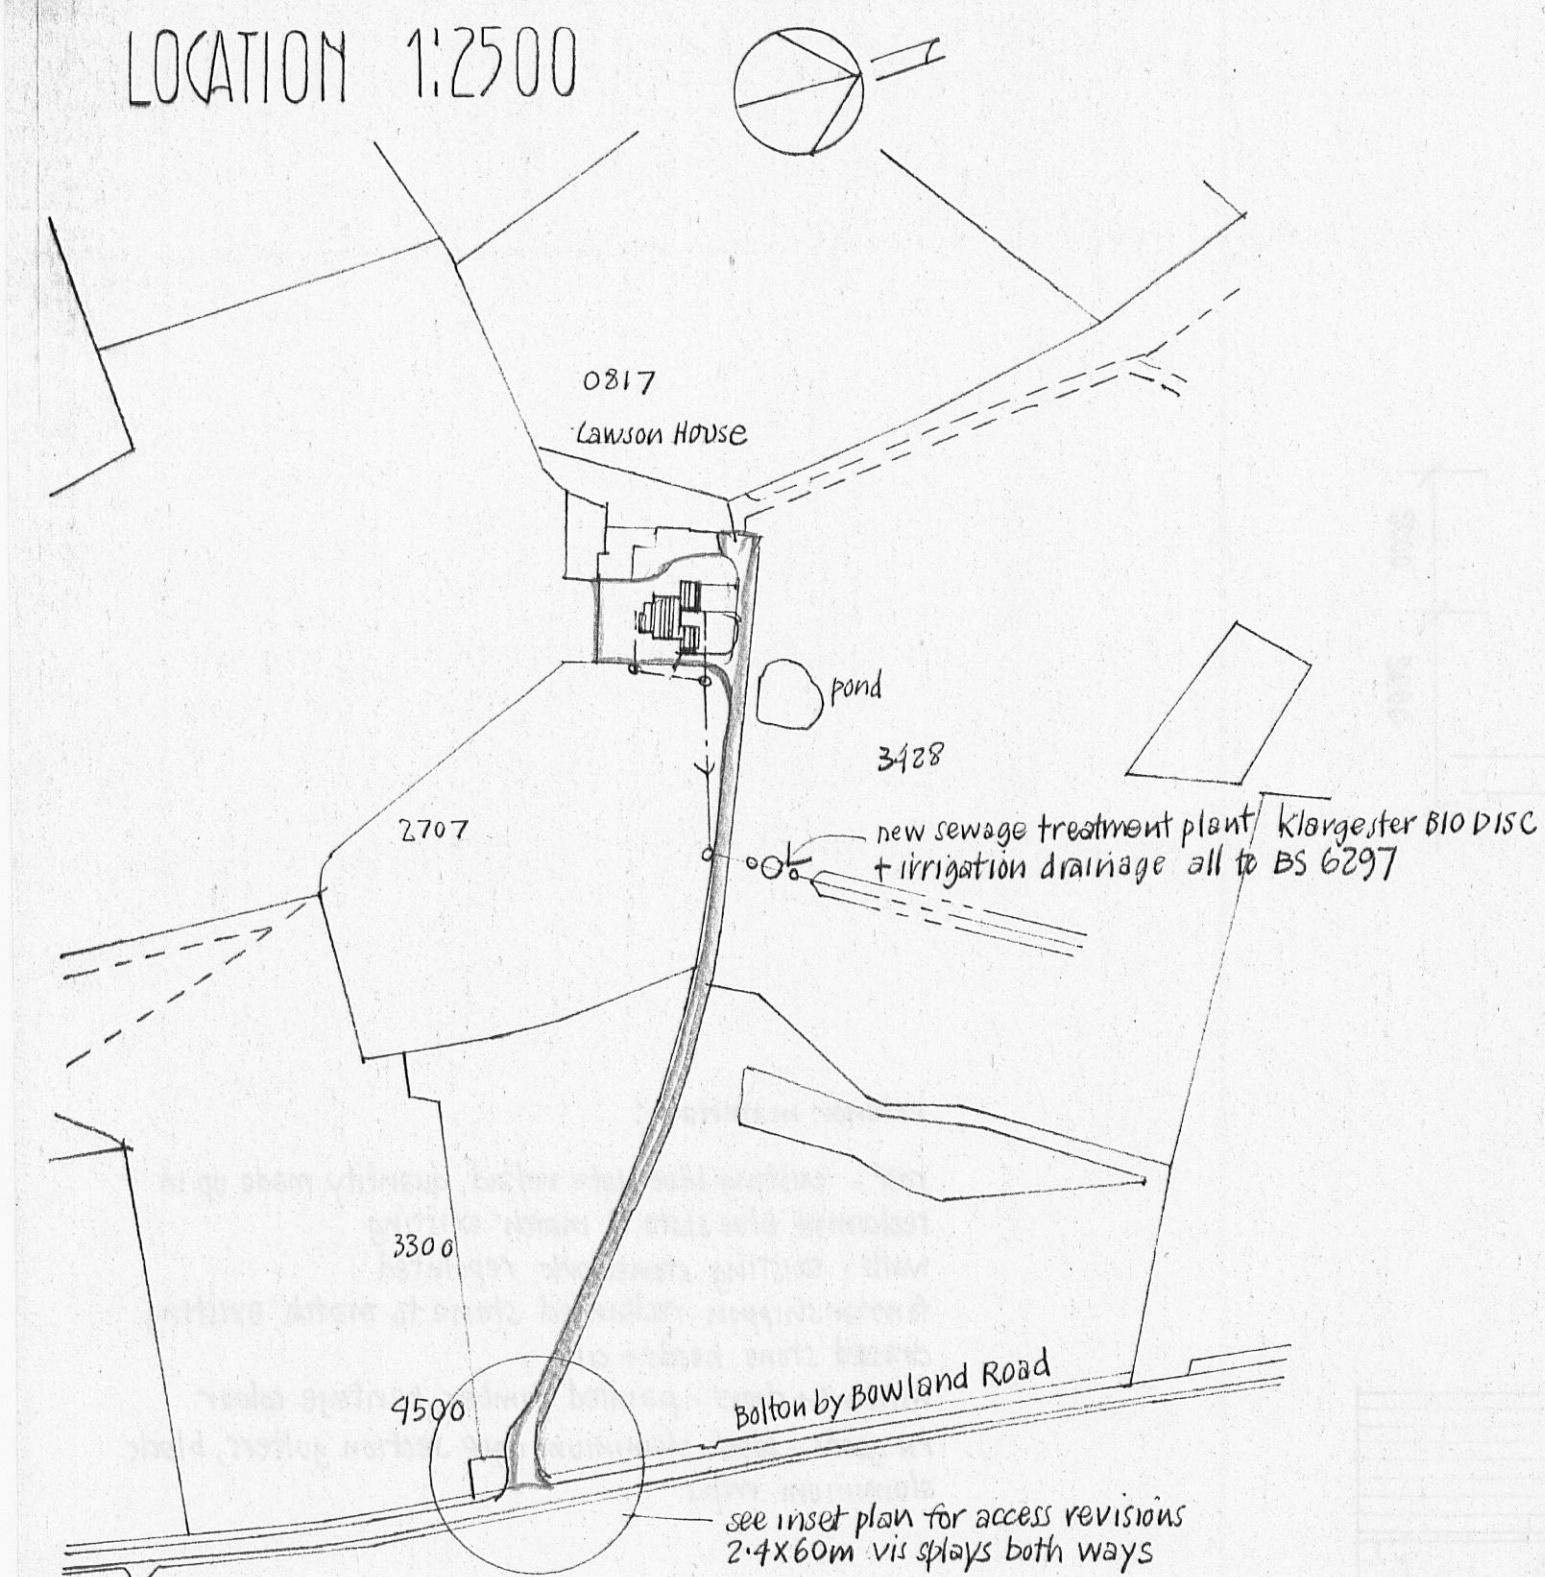




LOCATION 1:2500

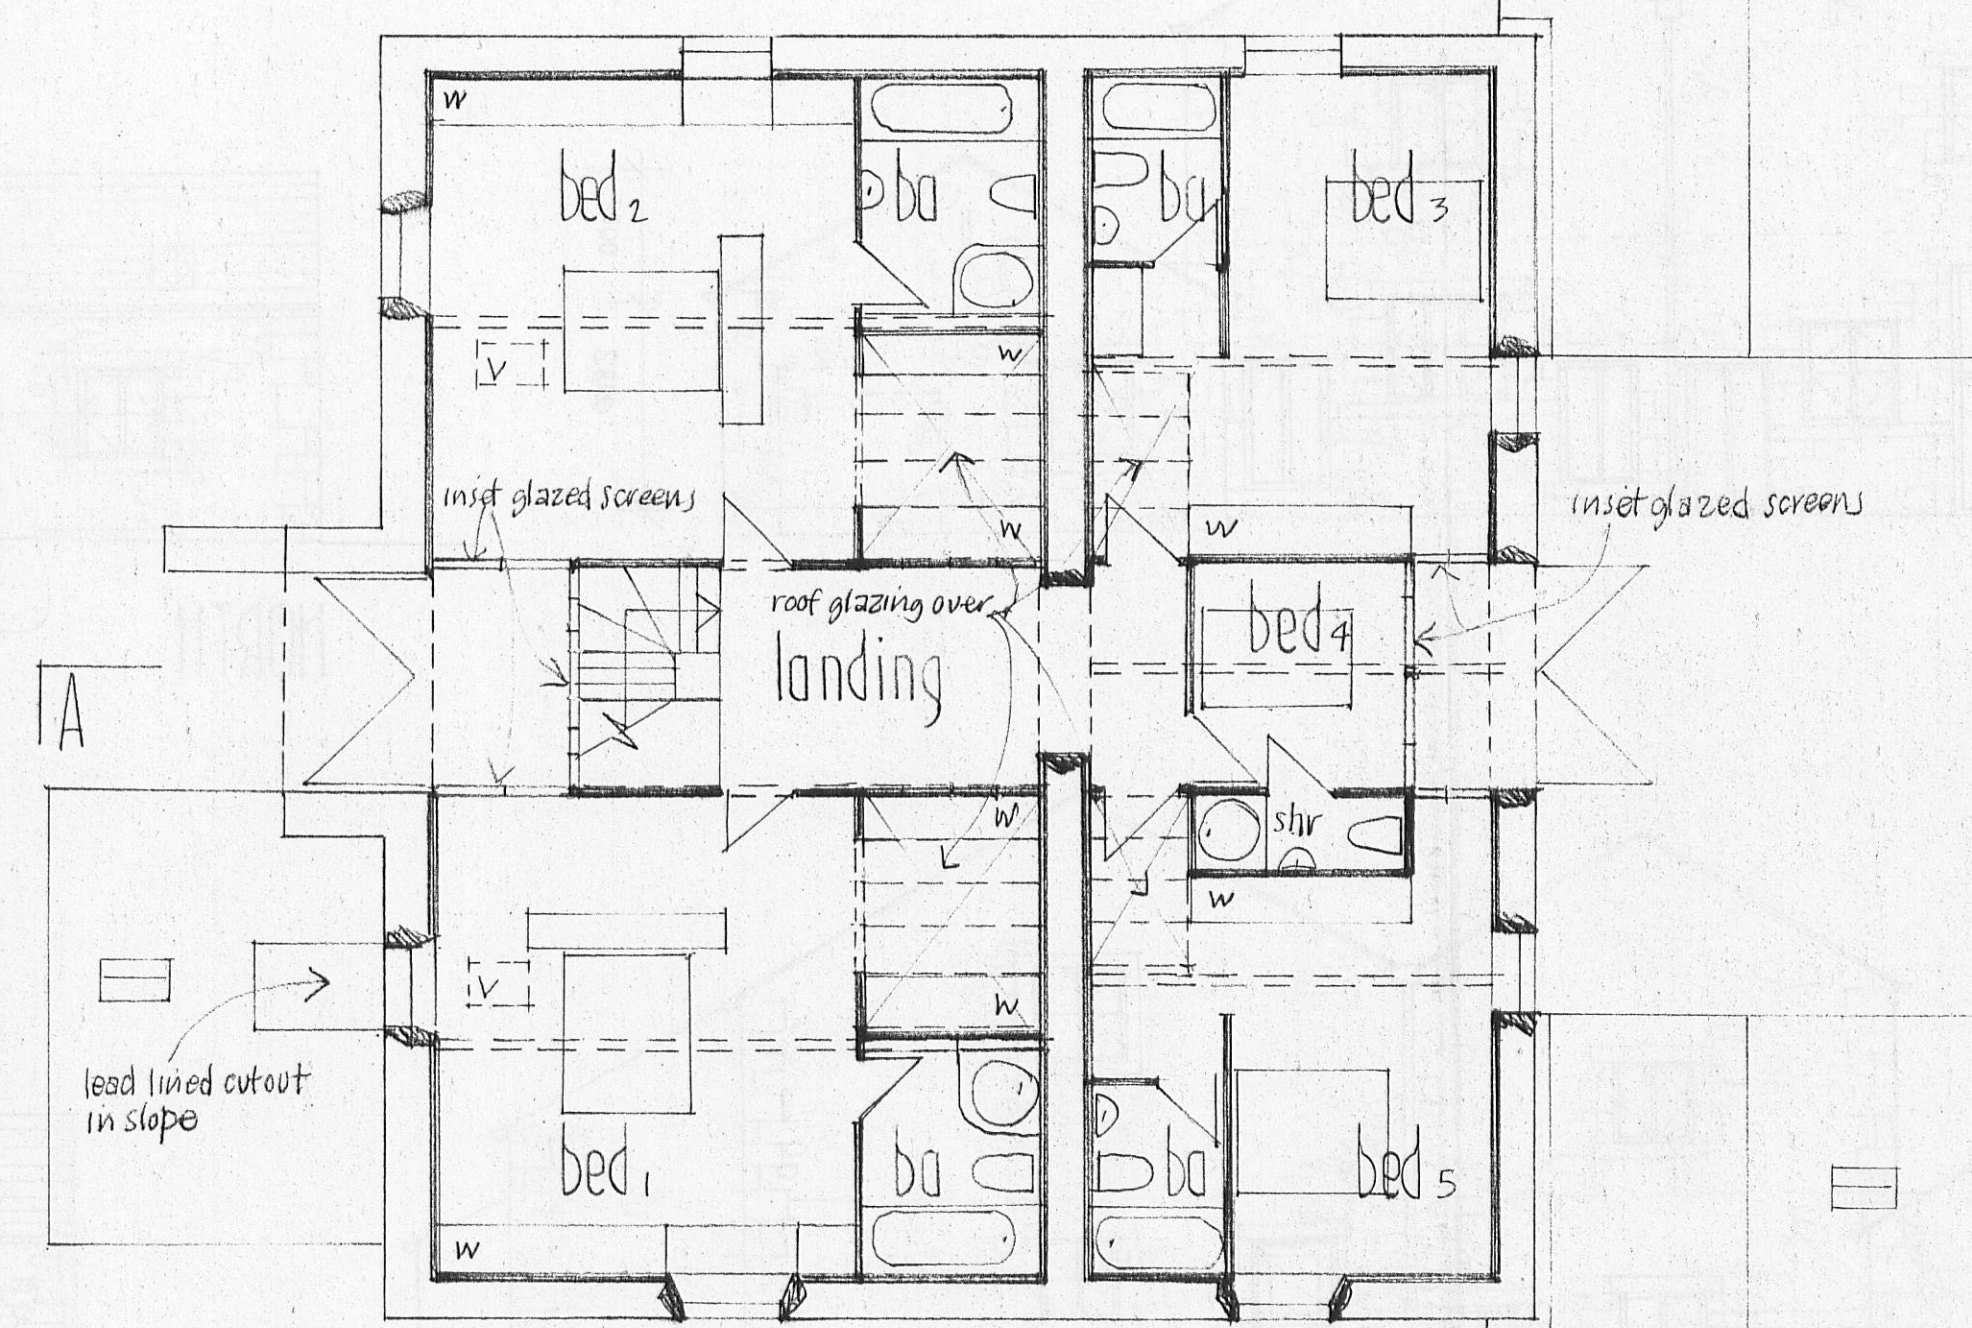


ACCESS-PROPOSED 1:200

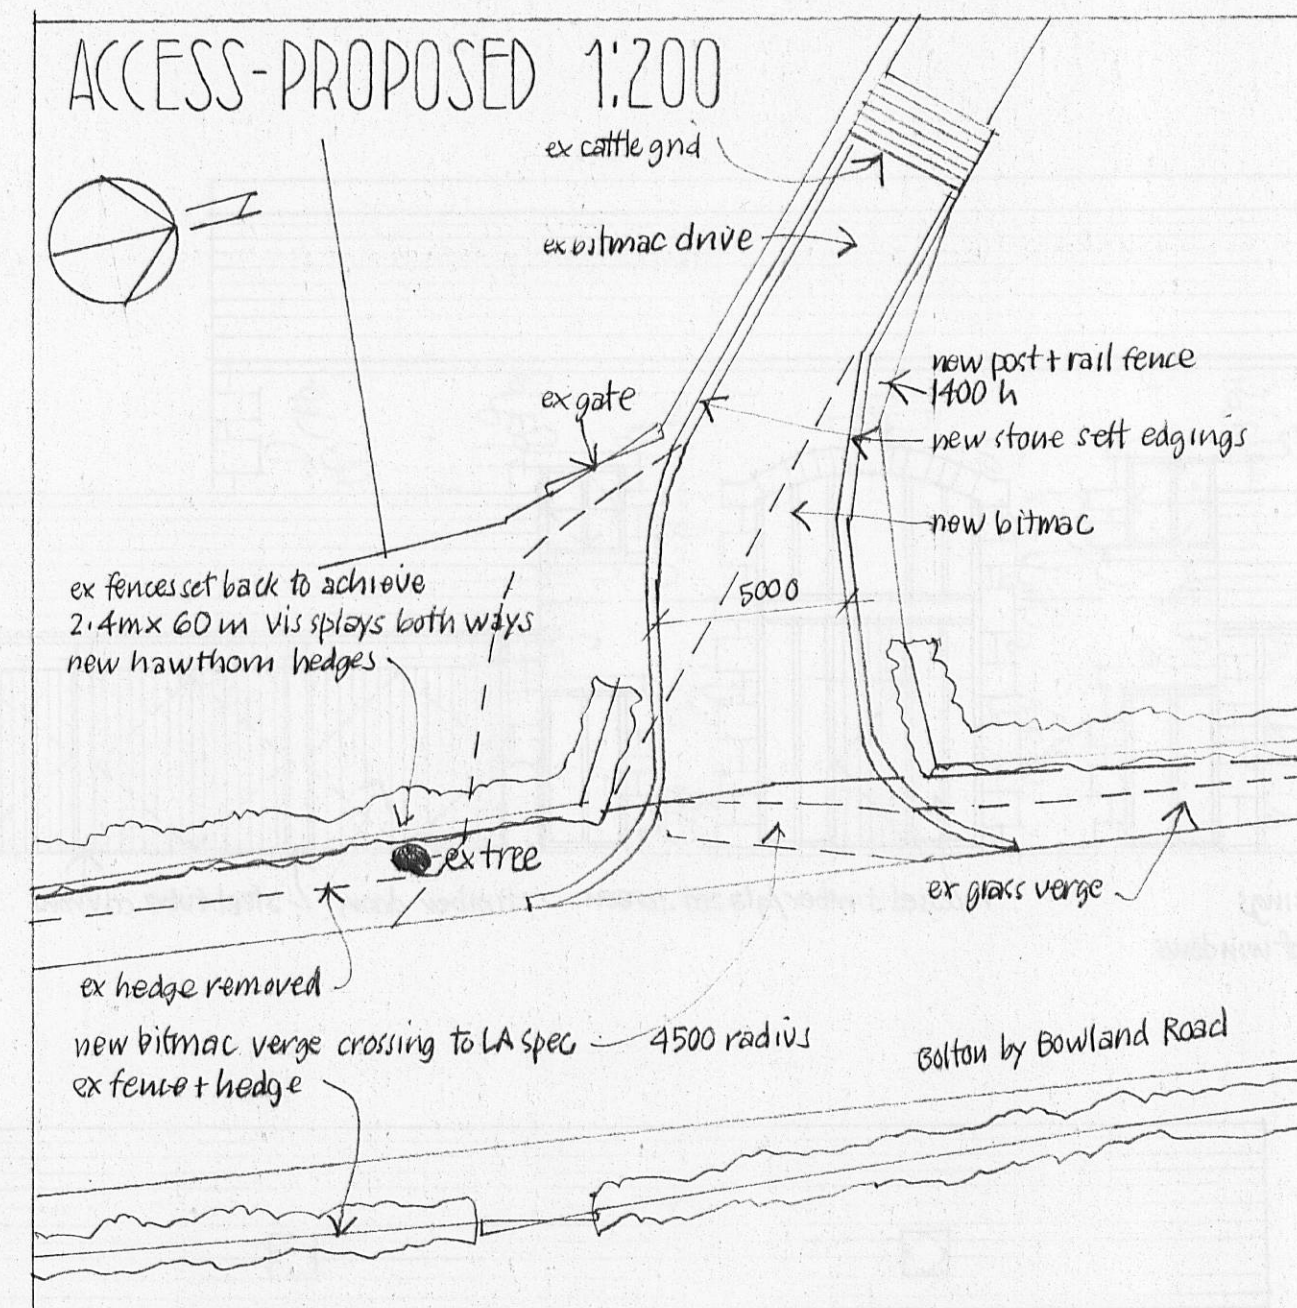

FIRST FLOOR PLAN

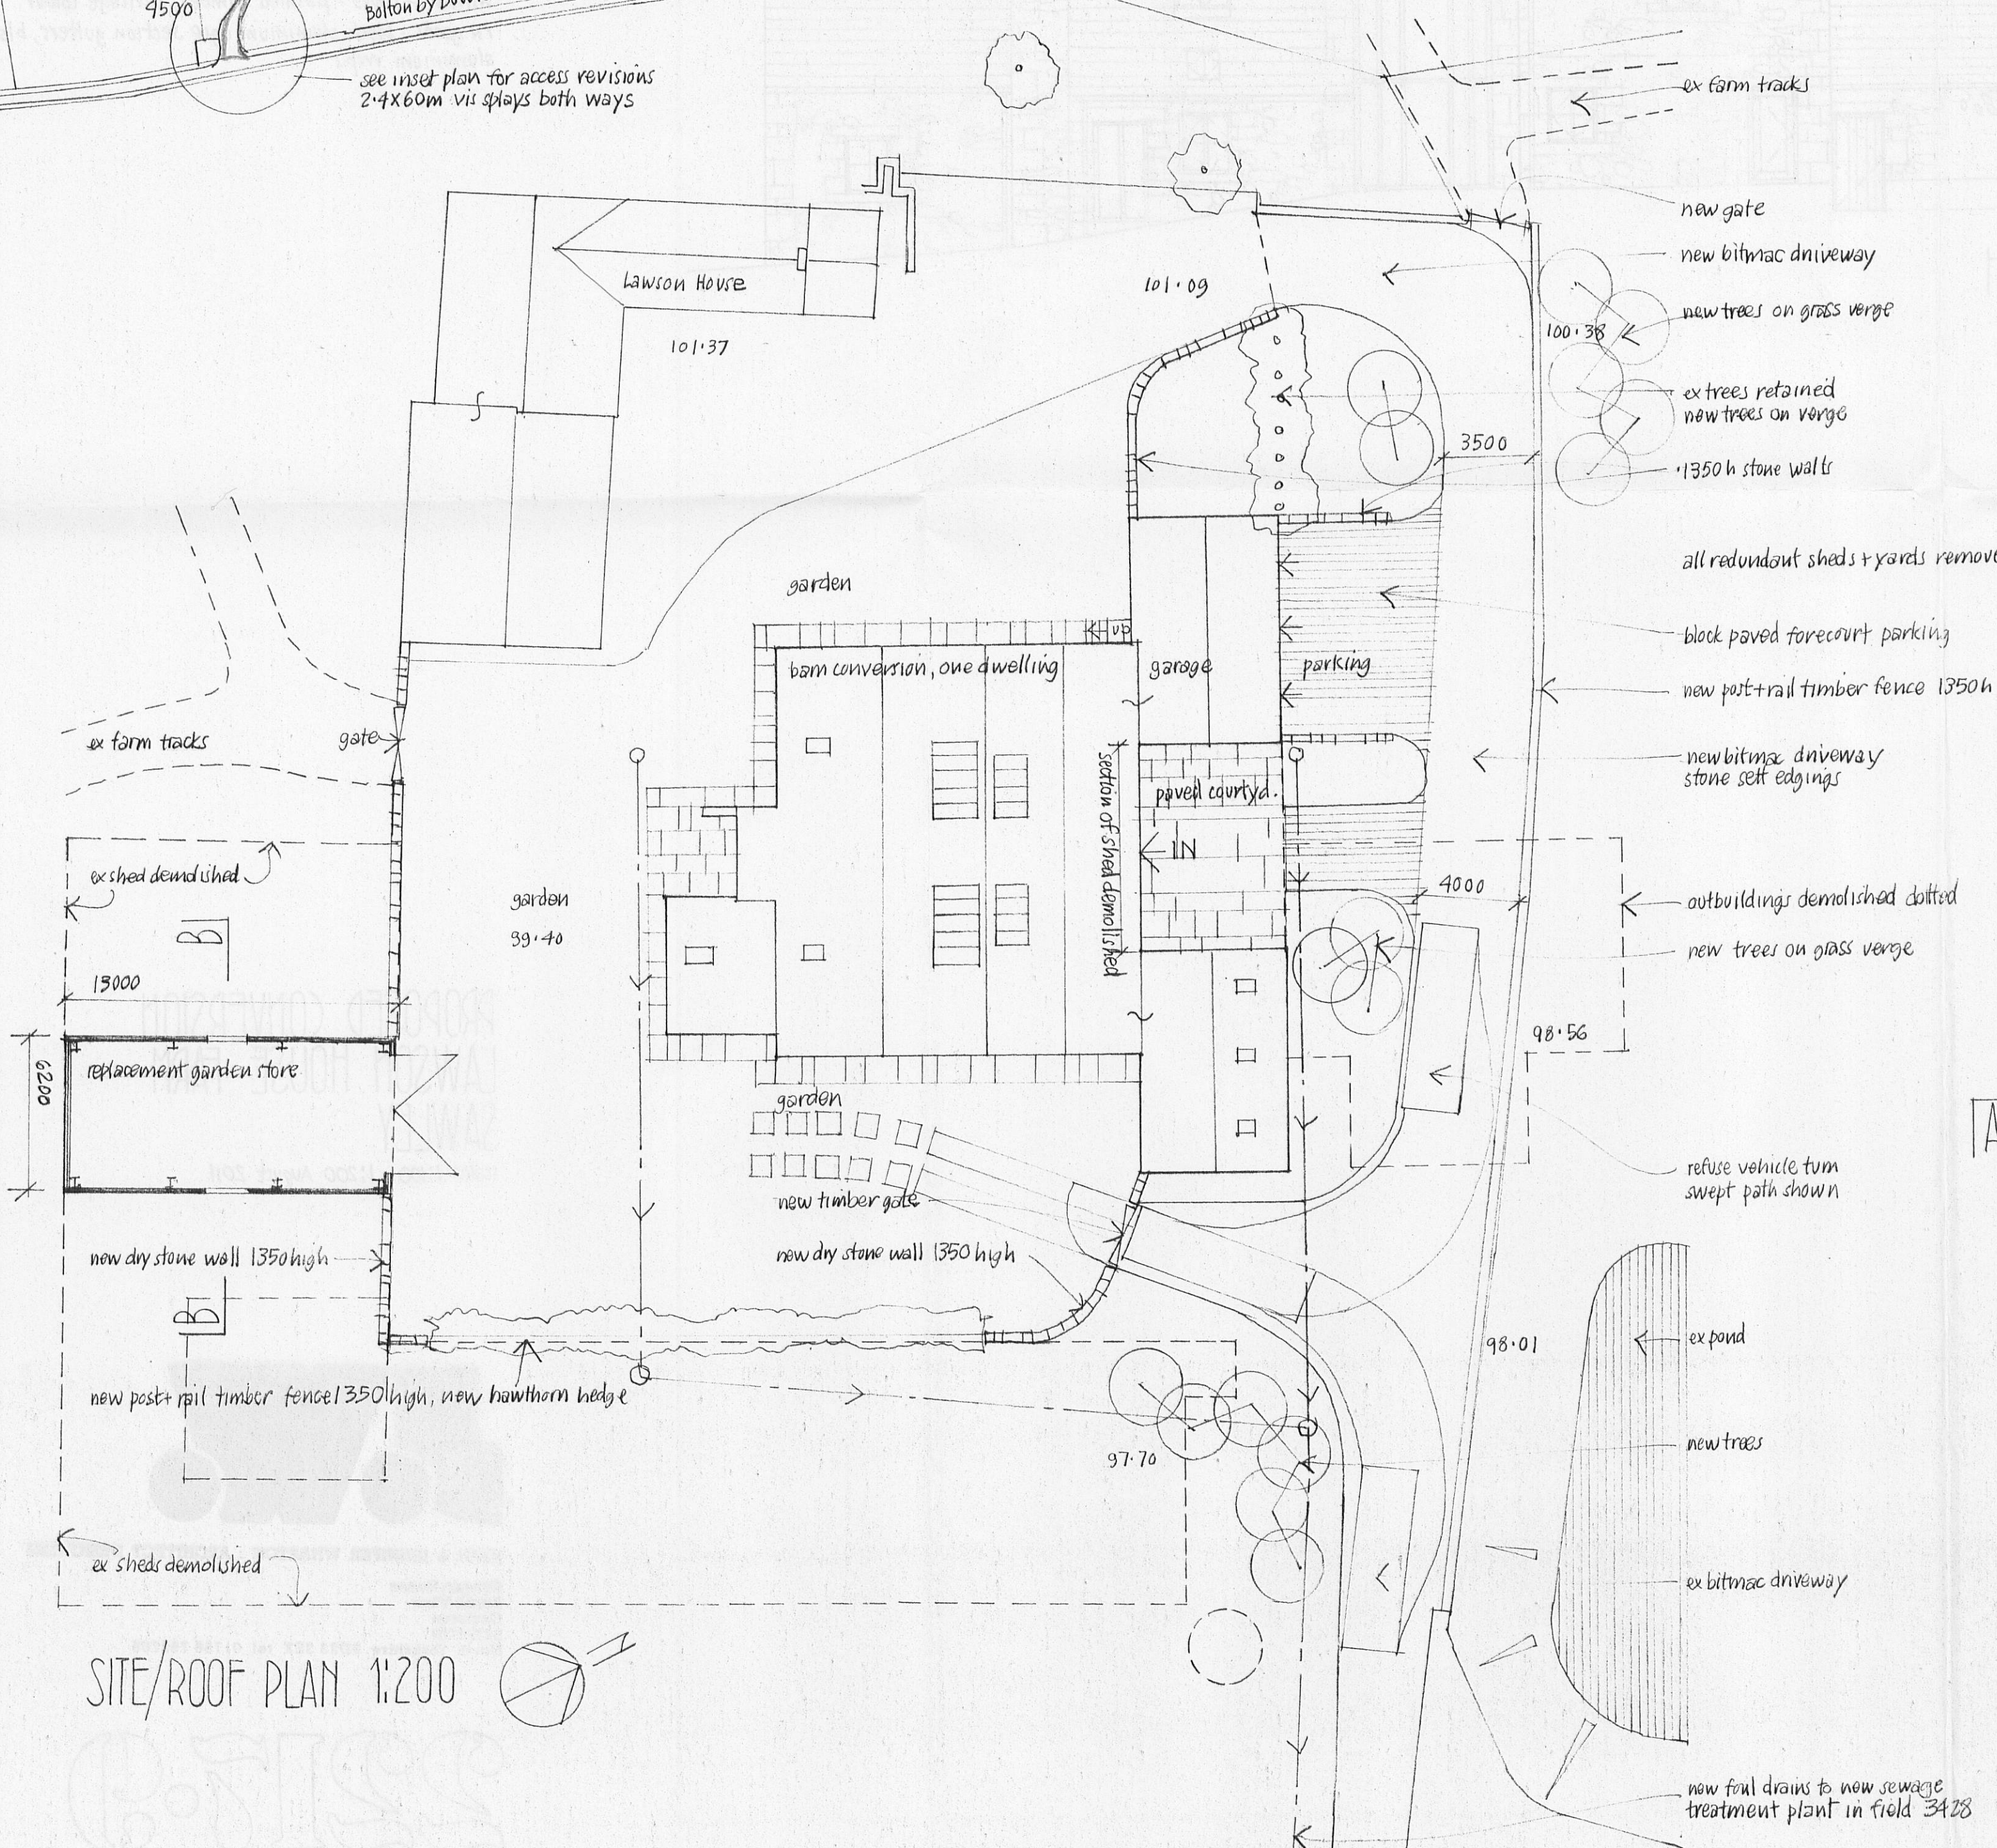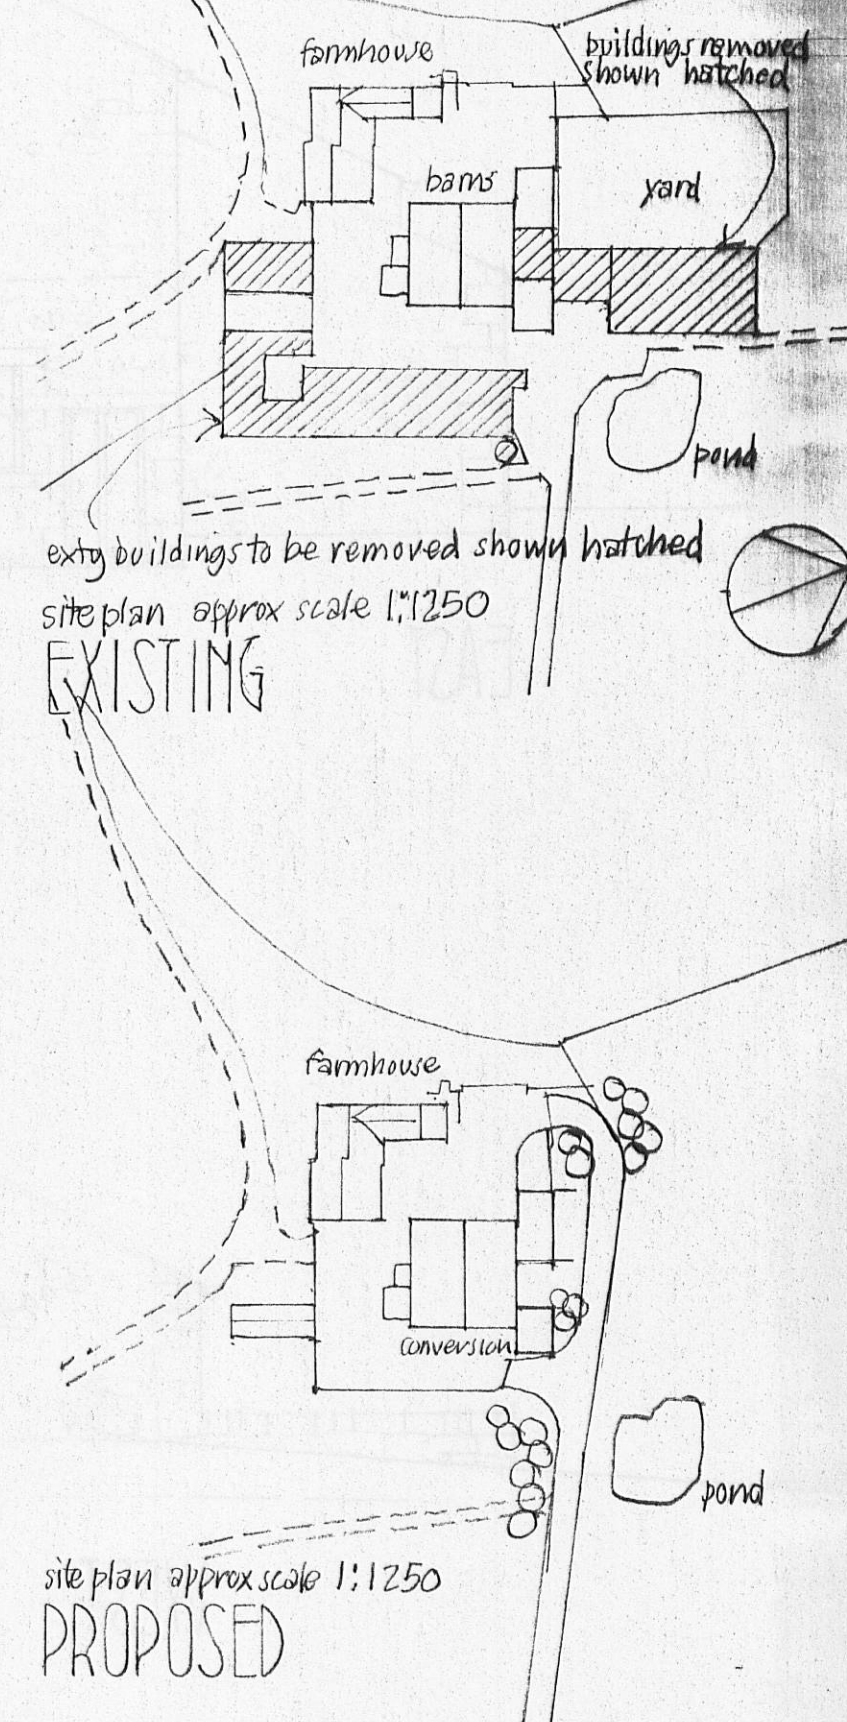


SITE/ROOF PLAN 1:200

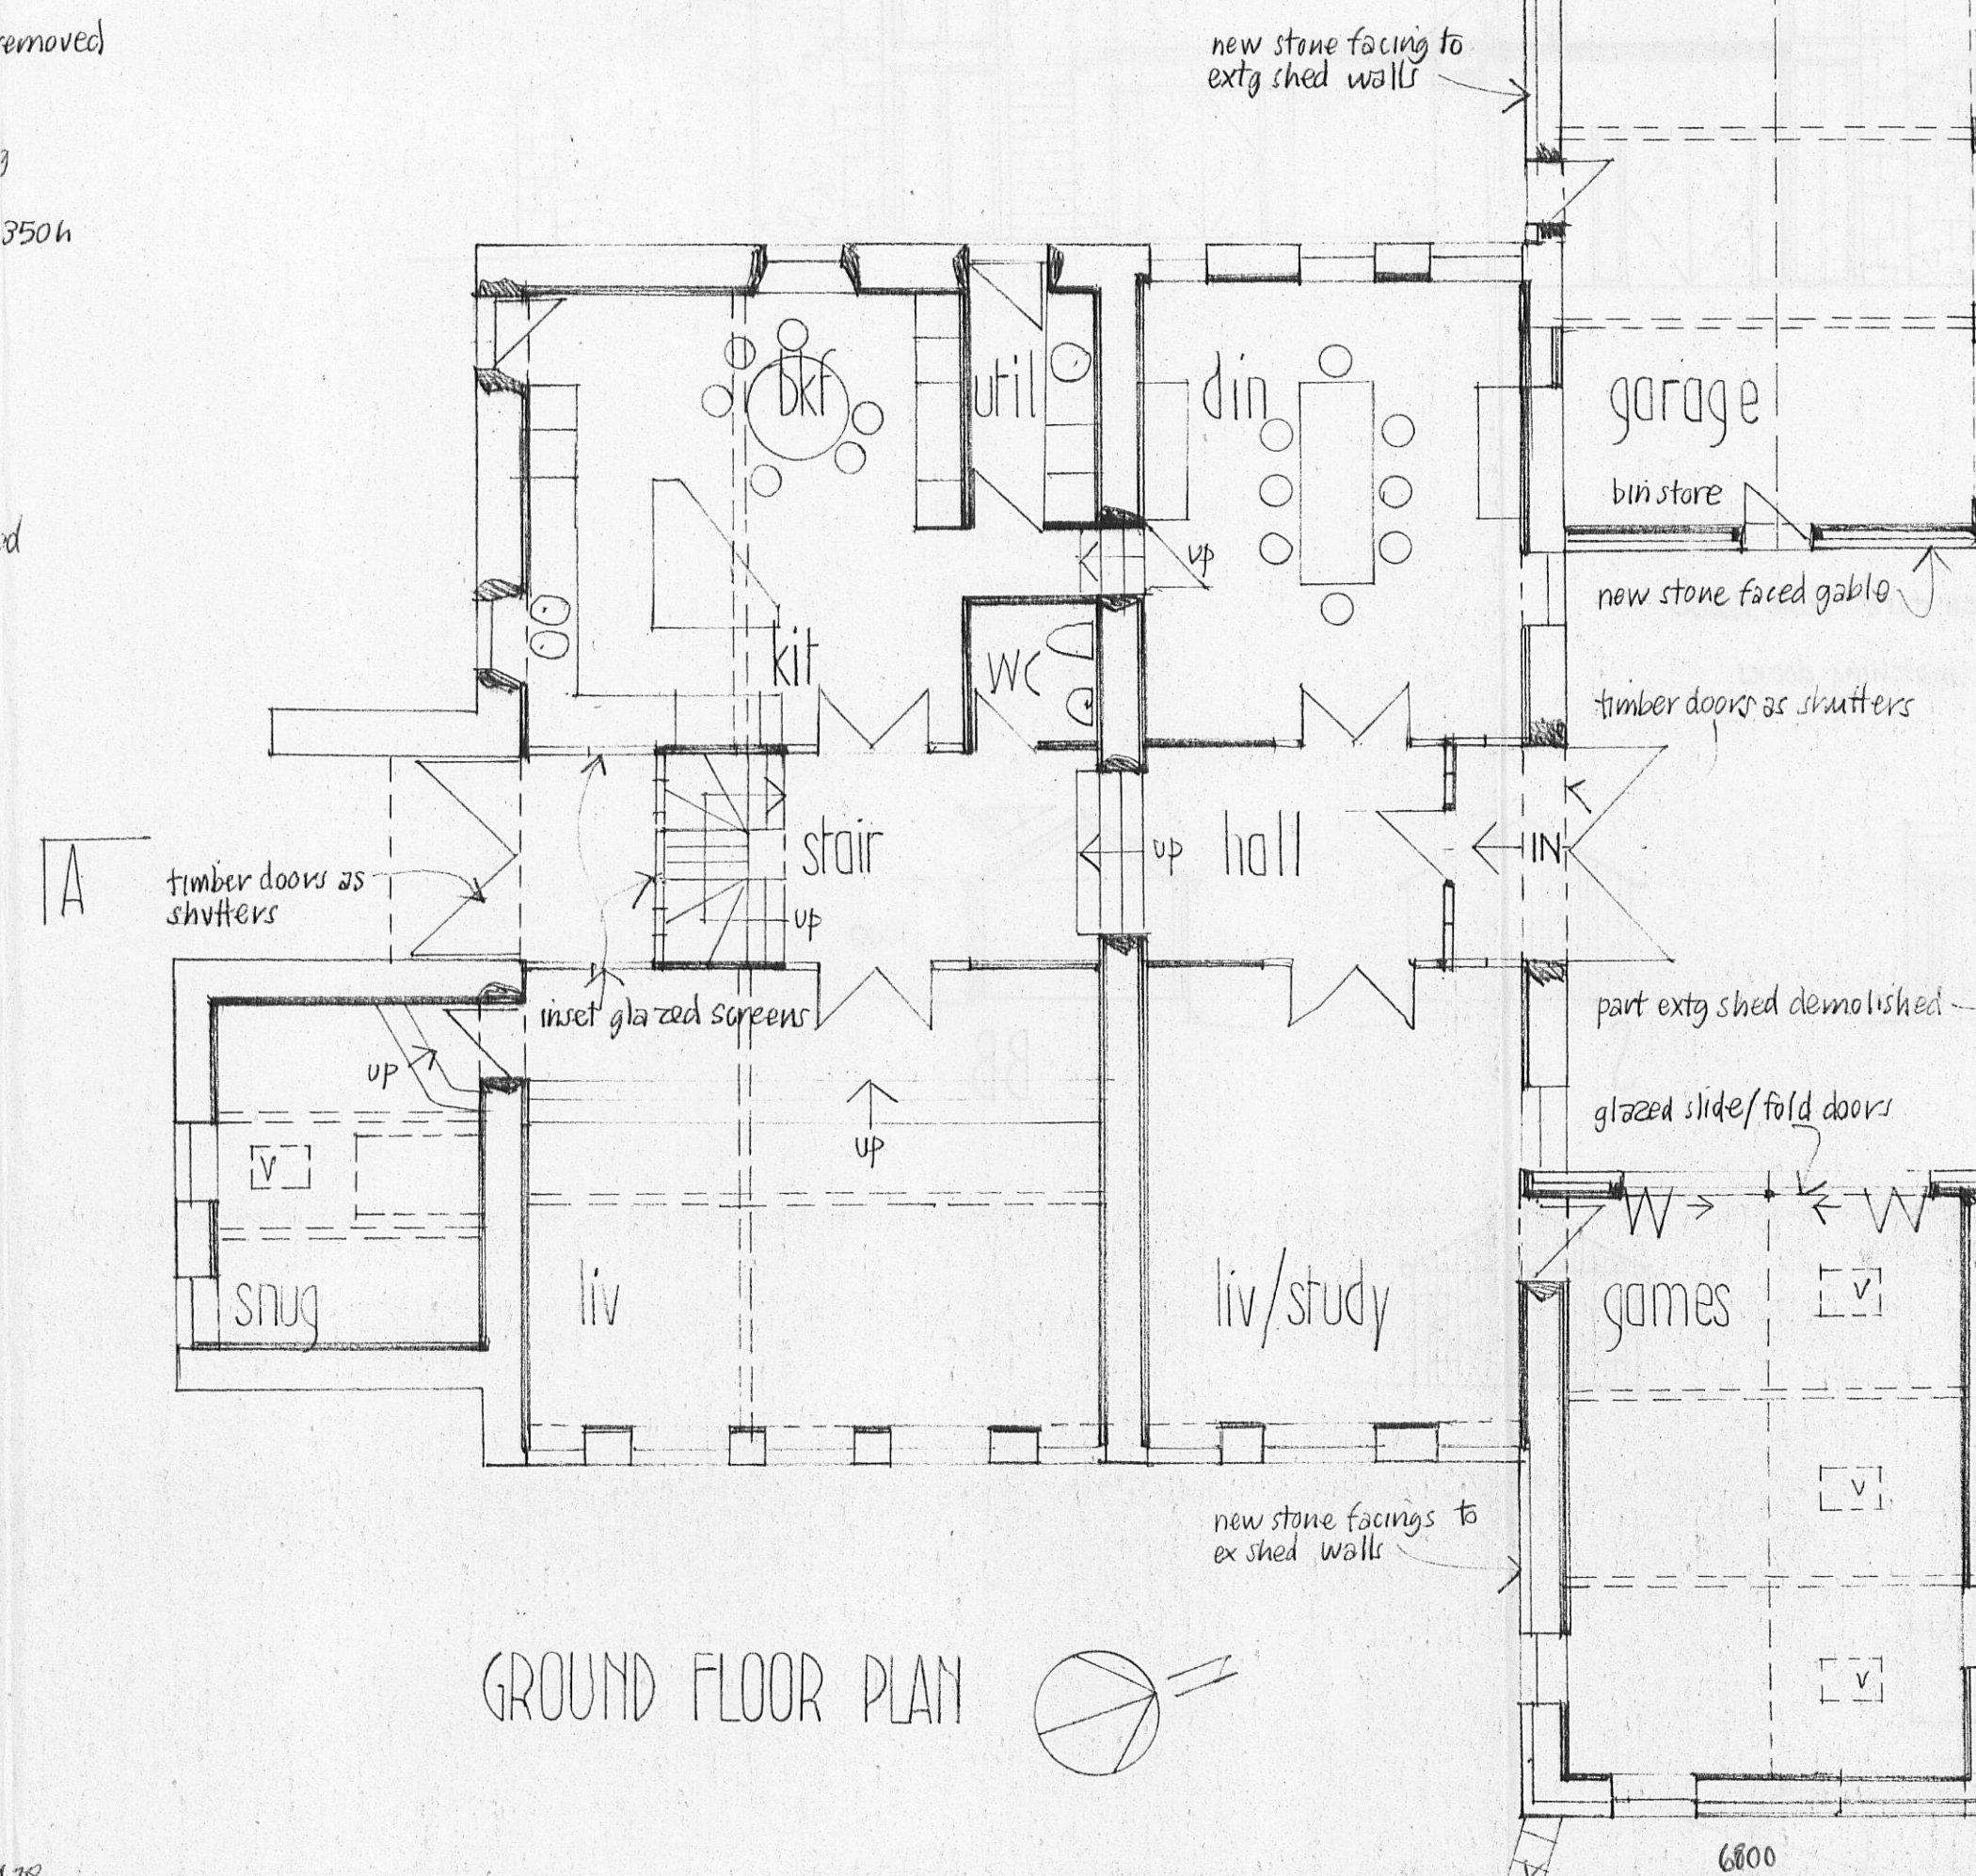

GROUND FLOOR PLAN

320110729P

PROPOSED CONVERSION
LAWSON HOUSE FARM
SAWLEY
scale 1:100 August 2011

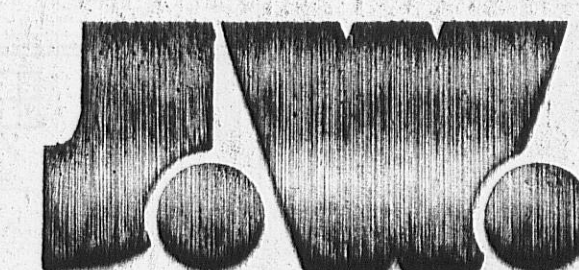

JOHN & JENNIFER WHARTON : ARCHITECT DESIGNERS
Craven House
Brook View
Cawston
North Yorkshire BD23 3EX tel 01756 792708

2217.8