
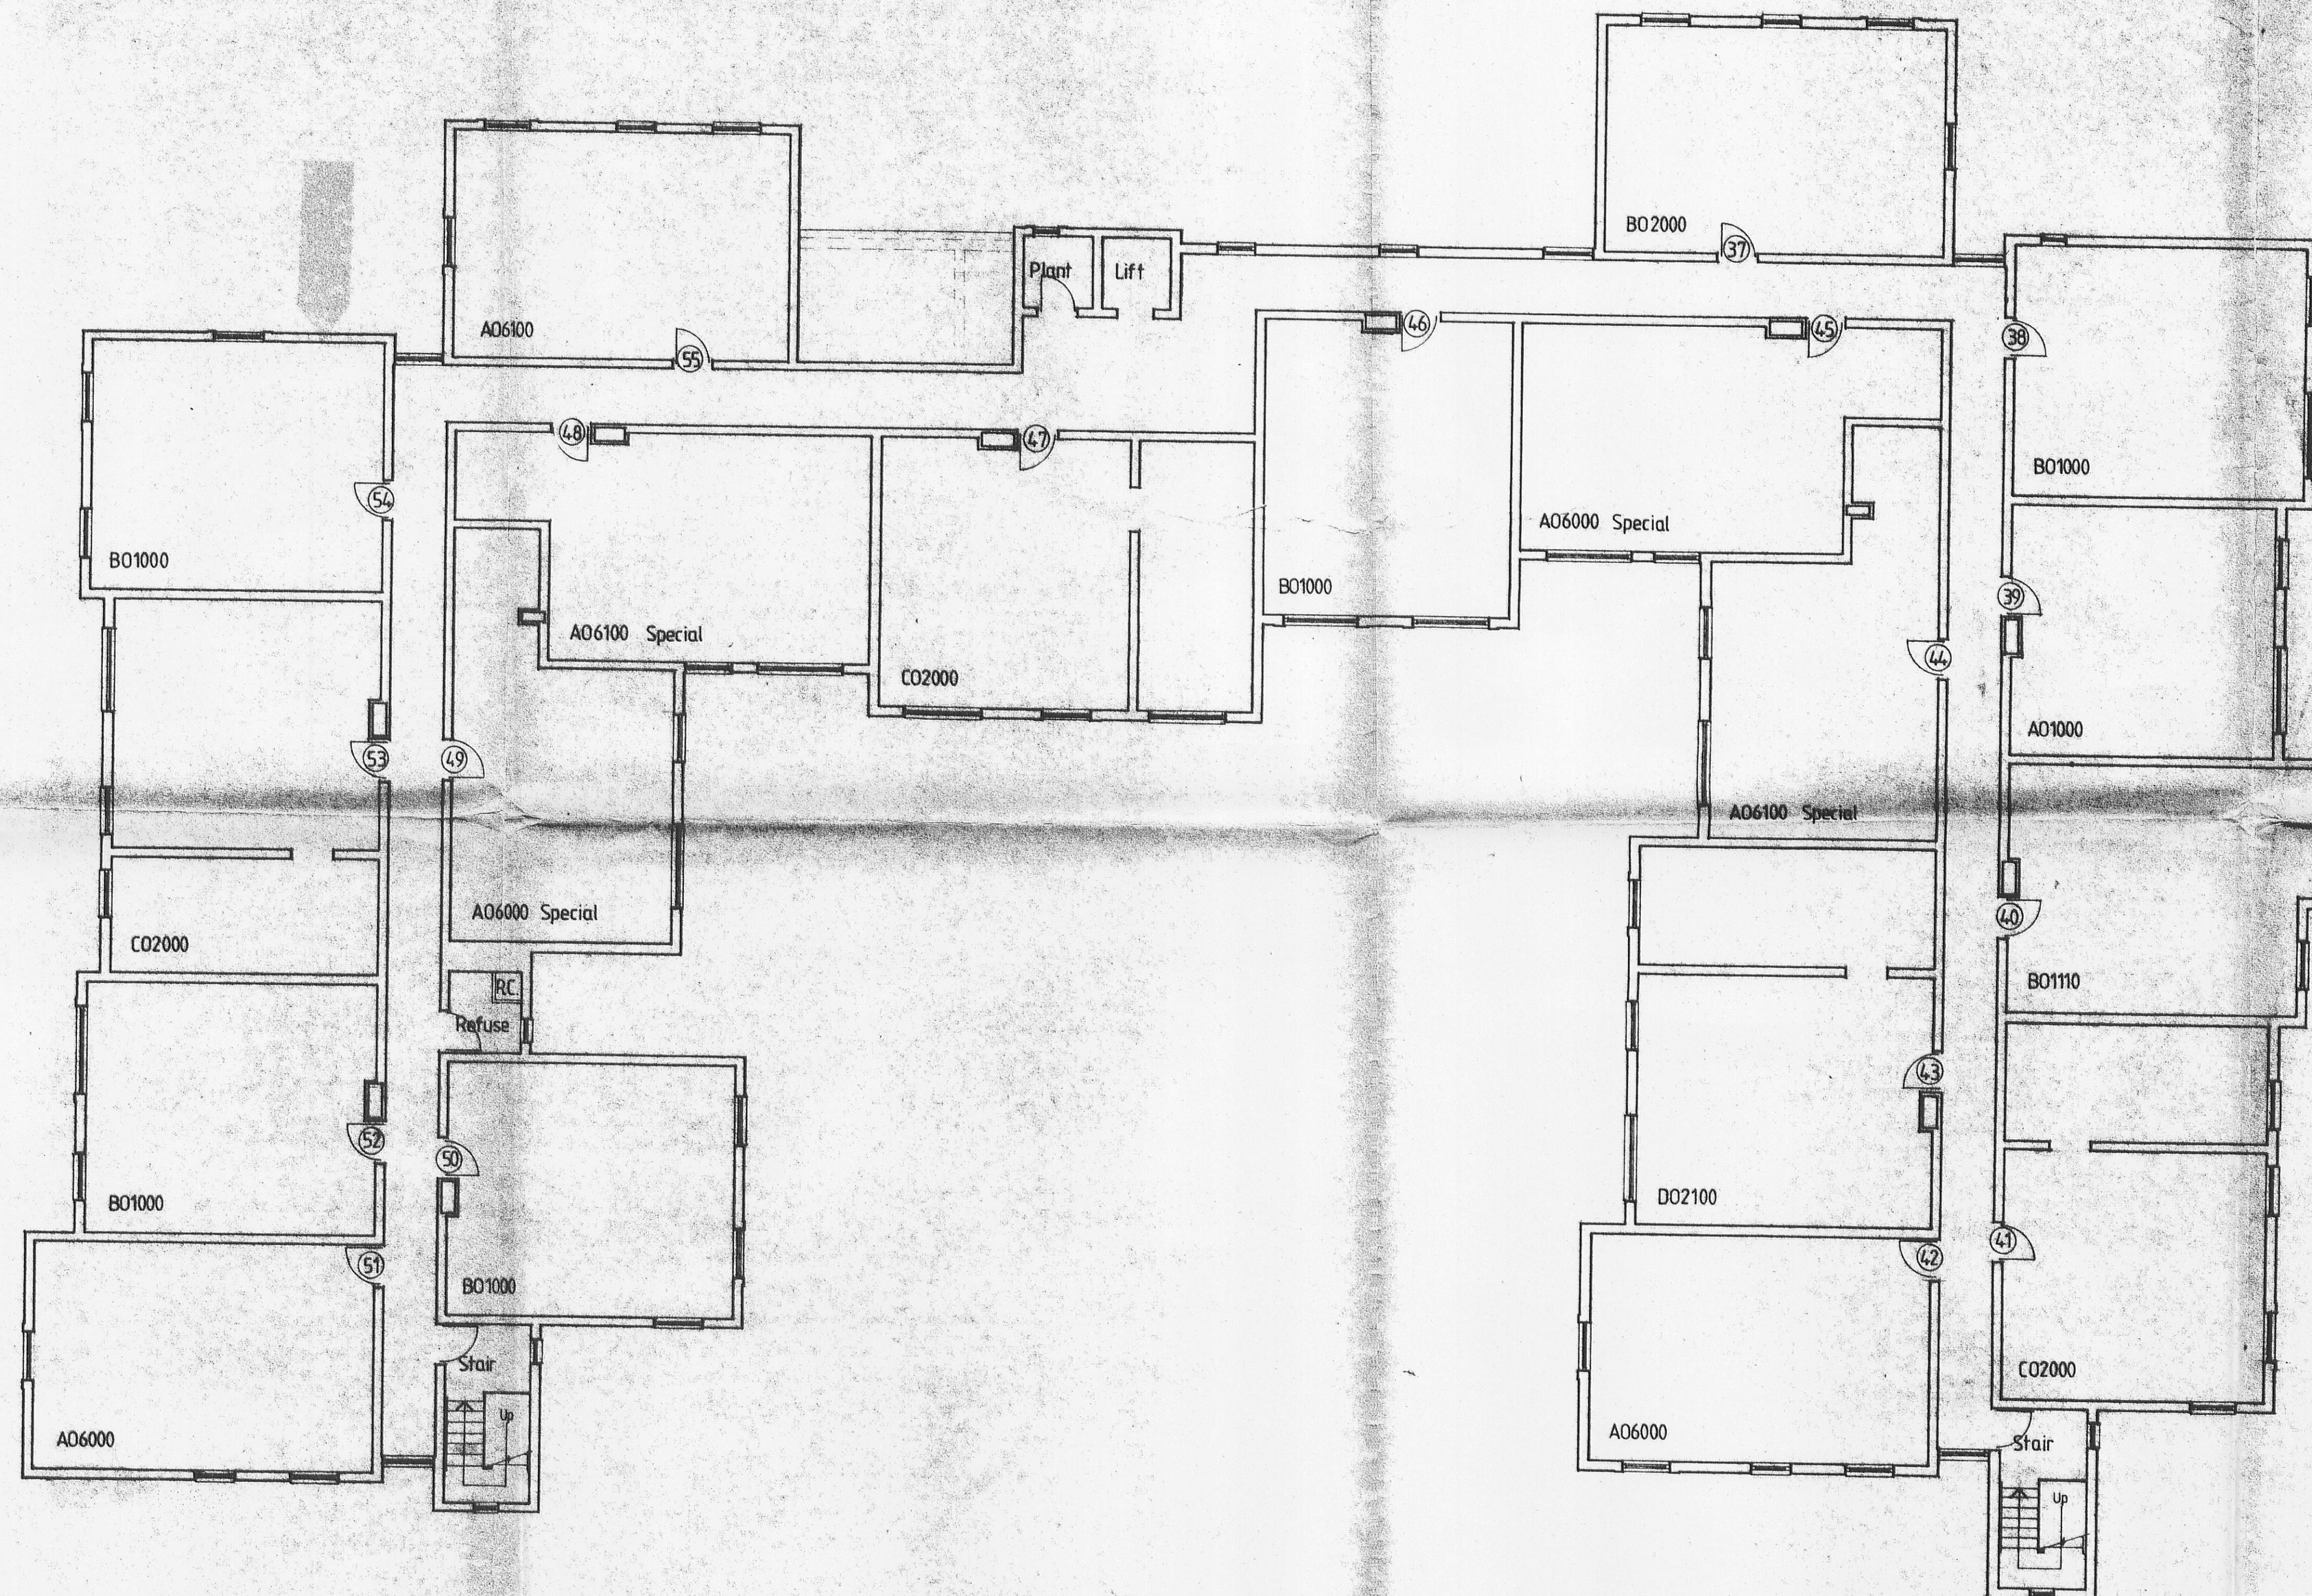


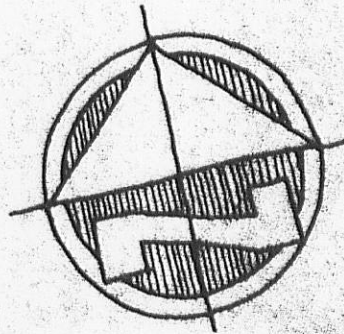

SECOND FLOOR PLAN

320110733P

revisions date

**McCarthy & Stone
Design Group**

Northern Area Office
Hartington Road, Broadheath,
Altrincham, Cheshire. WA14 5LF.
tel: 061 941 8255
This drawing is copyright

All dimensions to be checked on site
Work to figured dimensions only
Report discrepancies to the Architect at
once before proceeding

PROJECT
Apartments for the Retired

WELL TERRACE, CLITHEROE.

EXISTING

SECOND FLOOR PLAN

scale 1:100 date APRIL 87

drawn by checked by

DRAWING No. rev.

06/365/032 A