




Notes

Jennings Design Associates take no responsibility for any dimensions obtained by scaling from the drawing. If no dimension is shown the recipient must ascertain the dimension specifically from the Architect or by site measurement. Supplying the drawing in digital form is solely for convenience and no reliance may be placed on digital data. All data must be checked against hard copy. Dimensions must be checked on site. Any discrepancies must be reported to the Architect immediately. This drawing is copyright of Jennings Design Associates.

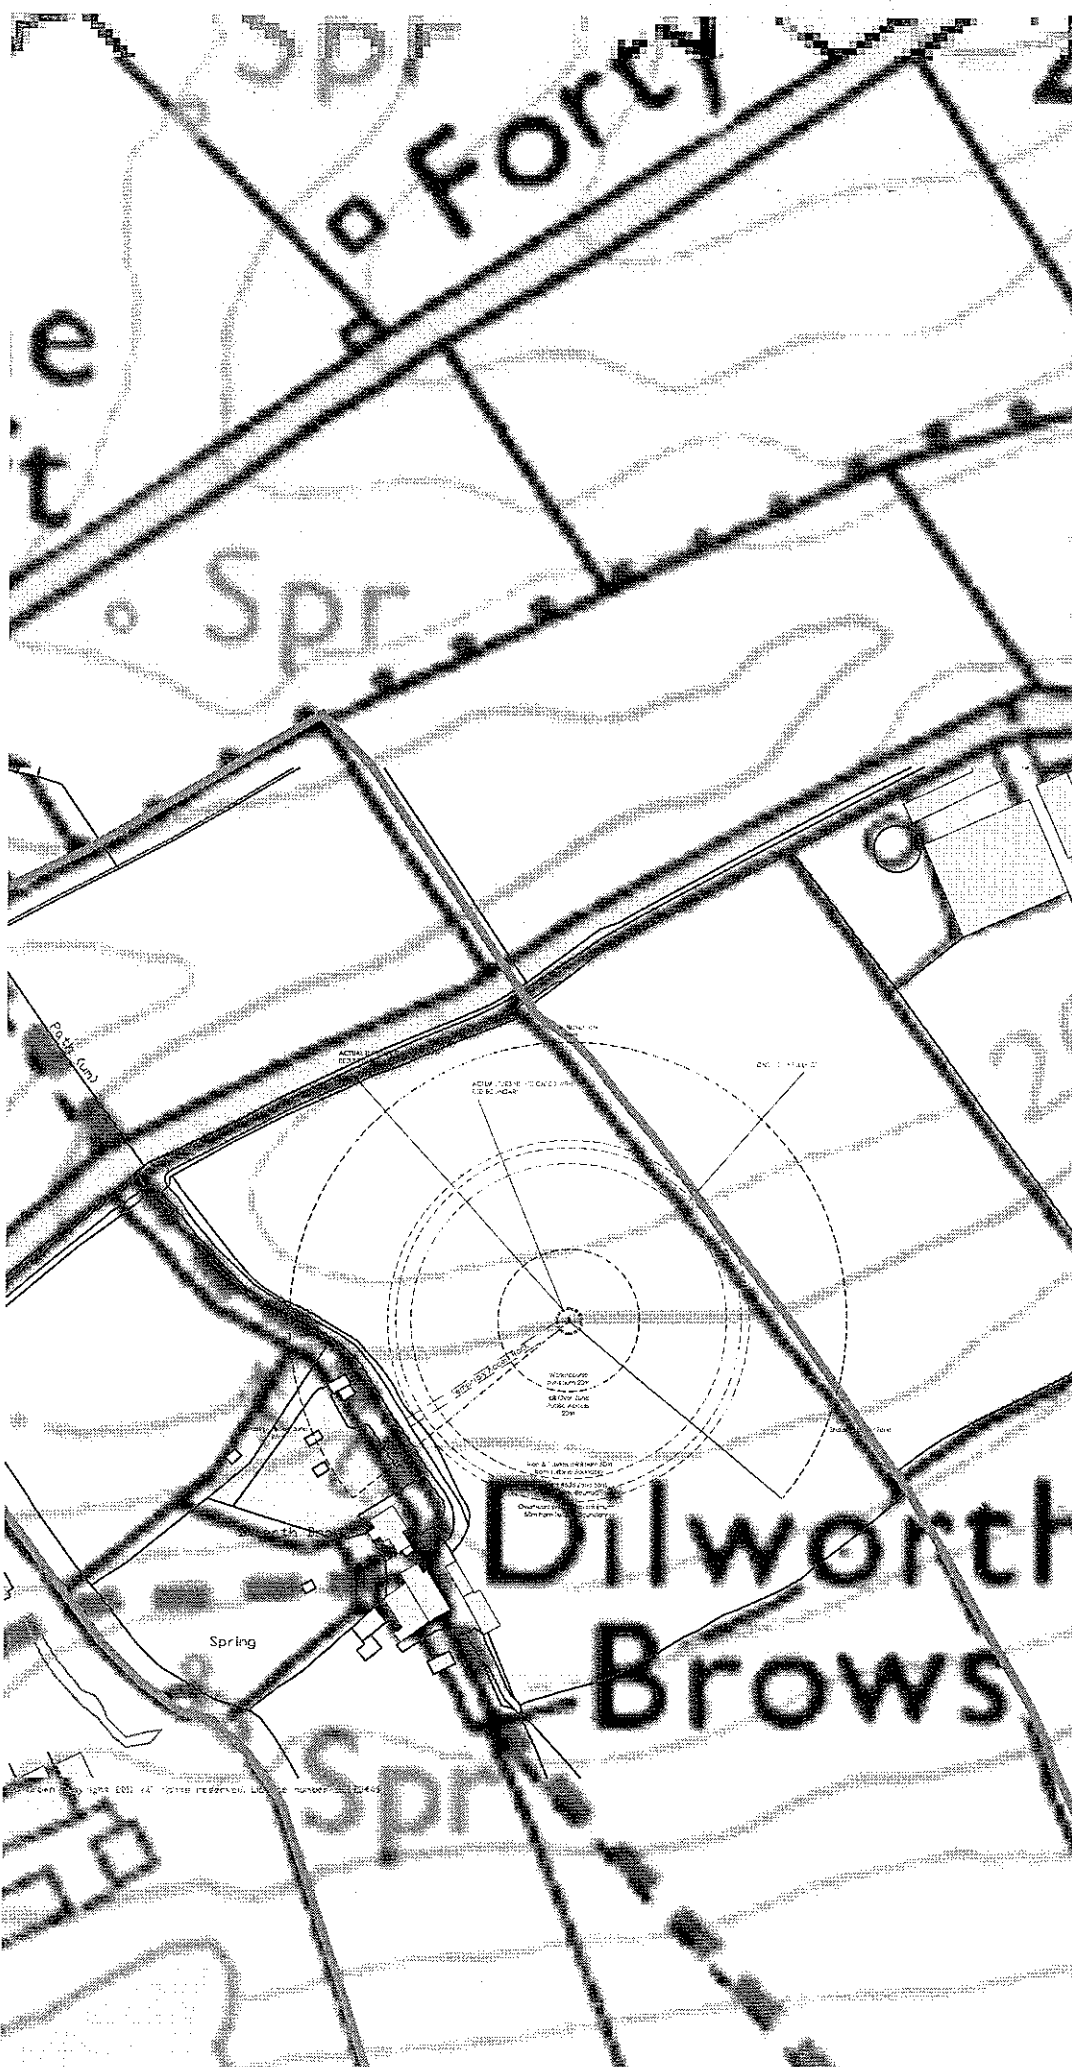

Proposed installation of 1 No
Wind Turbines

TURBINE 1
362198 - Easting
438464 - Northing

AMENDED PLANS RECEIVED

DATE 02/08/12

320110734P

Rev	Description	Date	By
D	Removed Turbine Two. Changes made to Shadow Flicker Zone.	01-08-2012	NS
C	Change to turbine location. Changes made to Shadow Flicker Zone.	03-01-2012	NS
B	Added Site Boundary	19-10-2011	NS
A	Removed Zone of Availability	06-10-2011	NS

Jennings Design Associates
Architects

Architects Designers Project Managers

The Warehouse Saxon Street, Denton
Manchester M34 3DS

T: 0161 335 501 F: 0161 320 0512 E: jda@jda-architects.com


Mr John Proctor

Brows Farm, Higher Road Longridge
Preston, PR3 2YX - Wind Turbines

Site Plan 1: 2 500

Drawing Number	Rev	Scale	Size	Date
KE0033-002	D	1:2500	A4	31-05-2011
		Drawn by: Craig M	Checked by: BJ	

Pr	Preliminary	C	Contract
F	Feasibility	Ch	Construction
P	Planning	As	As Built
T	Tender	Other	

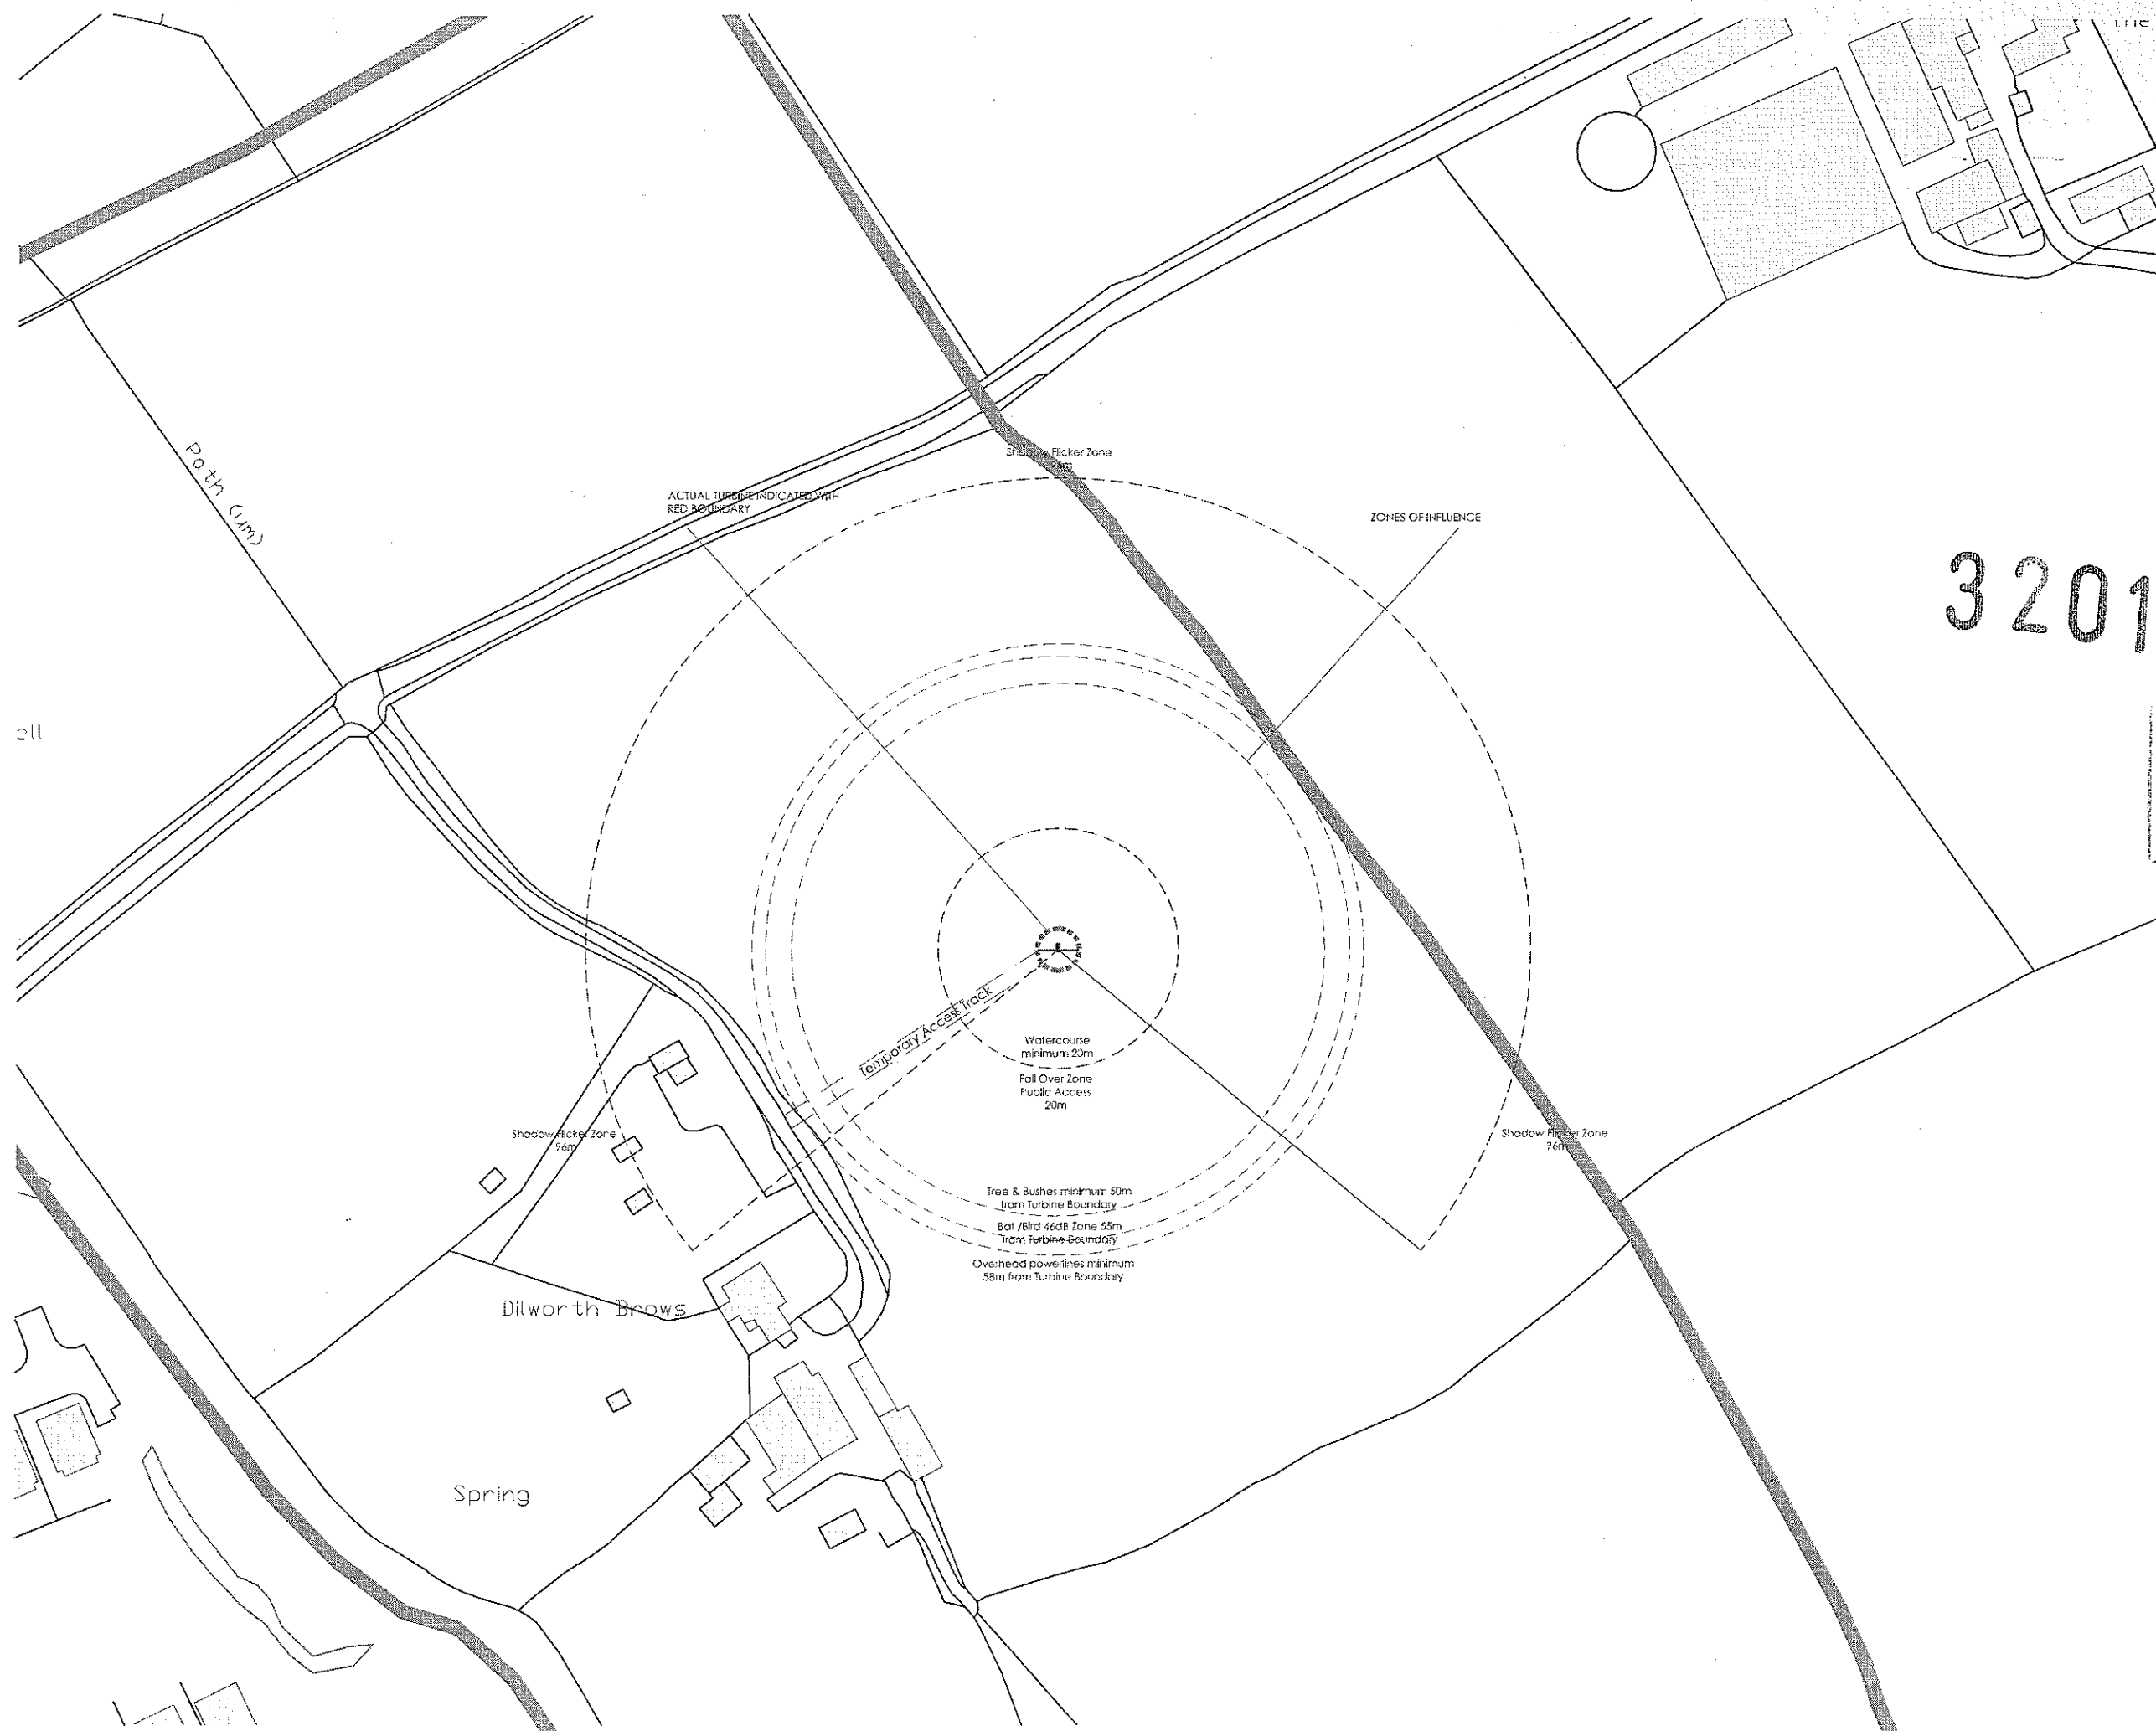

Notes

Jennings Design Associates take no responsibility for any conditions obtained by scaling from this drawing. If no dimension is shown the resident must ascertain the dimension specifically from the Architect or by site measurement. Supplying this drawing in digital form is solely for convenience and no reliance may be placed on digital data. All data must be checked against hard copy. Dimensions must be checked on site. Any discrepancies must be reported to the Architect immediately. This drawing is copyright of Jennings Design Associates.



Proposed installation of 1 No Wind Turbines

TURBINE 1
362198 - Easting
438464 - Northing

320110734P

AMENDED PLANS RECEIVED

DATE 02/08/12

Rev	Description	Date	By
D	Removed Turbine Two. Changes made to Shadow Flicker Zone	31-08-2012	NS
C	Change to Turbine location. Changes made to Shadow Flicker Zone	30-01-2012	NS
B	Added Site Boundary	5-10-2011	NS
A	Removed Zone of Availability	06-10-2011	NS

Jennings Design Associates
Architects

Architects Designers Project Managers
The Warehouse Saxon Street Denham
Manchester M34 3DS
T: 0161 326 5011 F: 0161 320 0512 E: info@jda-architects.co.uk

Mr John Proctor
Brows Farm, Higher Road Longridge
Preston, PR3 2YX - Wind Turbines

Site Plan 1: 1250

Drawing Number	Rev	Scale	Is	Date
KE0033-001	D	1:1250	A3	31-08-2011
		Drawn by	Checked by	
		Craig M	BJ	

Pr	Preliminary	C	Contract
F	Feasibility	Cn	Construction
P	Planning	As	As Built
T	Tender	Other	

320110734P - Browns Farm - Longridge Wind Turbines - John Proctor



Notes

Jennings Design Associates take no responsibility for any dimensions obtained by scaling from this drawing. If no dimension is shown the recipient must ascertain the dimension specifically from the Architect or by site measurement. Supplying this drawing in digital form is solely for convenience and no reliance may be placed on digital data. All data must be checked against hard copy. Dimensions must be checked on site. Any discrepancies must be reported to the Architect immediately. This drawing is copyright of Jennings Design Associates.



Proposed installation of 1 No
Wind Turbines

TURBINE 1
362198 - Easting
438464 - Northing

320110734P

AMENDED PLANS RECEIVED

DATE 02/08/12

Rev	Description	Date	By
A	Removed Turbine 1 No	01-08-2012	NS

Jennings Design Associates
Architects

Architects Designers Project Managers

The Warehouse Saxon Street, Denton
Manchester M34 3DS

T: 0161 336 5011 F: 0161 320 0512 E: jda@jda-architects.co.uk

Mr John Proctor

Brows Farm, Higher Road Longridge
Preston, PR3 2YX - Wind Turbines

Site Plan 1: 1250
Without Zones

Drawing Number	Rev	Scale	Sheet	Date
KE0033-006	A	1:1250	A3	03-01-2012
		Drawn by:	Checked by:	
		NS	BJ	

Pr	Preliminary	C	Contract
F	Feasibility	Cn	Construction
P	Planning	As	As Built
T	Tender	Other	



Notes
Jennings Design Associates take no responsibility for any dimensions obtained by scaling from this drawing. If no dimension is shown the recipient must ascertain the dimension specifically from the Architect or by site measurement. Supplying this drawing in digital form is solely for convenience and no reliance may be placed on digital data. All data must be checked against hard copy. Dimensions must be checked on site. Any discrepancies must be reported to the Architect immediately. The drawing is copyright of Jennings Design Associates.



Proposed installation of 1 No
Wind Turbines

TURBINE 1
362198 - Easting
438464 - Northing

AMENDED PLANS RECEIVED
DATE 02/08/12

320110734?

Rev	Description	Date	By
D	Removed Turbine Two. Changes made to Shadow Emission Zone	01-08-2012	NS
C	Change to future location. Changes made to Shadow Emission Zone	03-01-2012	NS
B	Added Site Boundary	13-10-2011	NS
A	Removed Zone of Audibility	06-10-2011	NS

Jennings Design Associates
Architects

Architects Designers Project Managers
The Warehouse Saxon Street Denton,
Manchester M34 3DS
t. 01456 336 50 f. 01456 330 0512 e. jda@jda-architects.com

Mr John Proctor
Brows Farm, Higher Road Longridge
Preston, PR3 2YX - Wind Turbines

Aerial Plan 1: 1250
Drawing Number KE0033-005
Scale 1:1250
A3
Date 31-08-2011
Drawn by Craig M.
Checked by BJ

Pr	Preliminary	C	Contract
F	Feasibility	Cn	Construction
P	Planning	As	As Built
T	Tender	Other	

Z:\630 - Kinetics Energy\01 TURBINE PROJECTS\KE0033 John Proctor - The Brows Farm - Longridge\Drawings\Aerials\Aerial Plan - Browns Farm.dwg


Notes

Jennings Design Associates take no responsibility for any dimensions obtained by scaling from this drawing. If no dimension is shown the recipient must ascertain the dimension specifically from the Architect or by site measurement. Supplying the drawing in digital form is solely for convenience and no reliance may be placed on digital data. All data must be checked against hard copy. Dimensions must be checked on site. Any discrepancies must be reported to the Architect immediately. This drawing is copyright of Jennings Design Associates.



320110734P

AMENDED PLANS RECEIVED
DATE 02/08/12

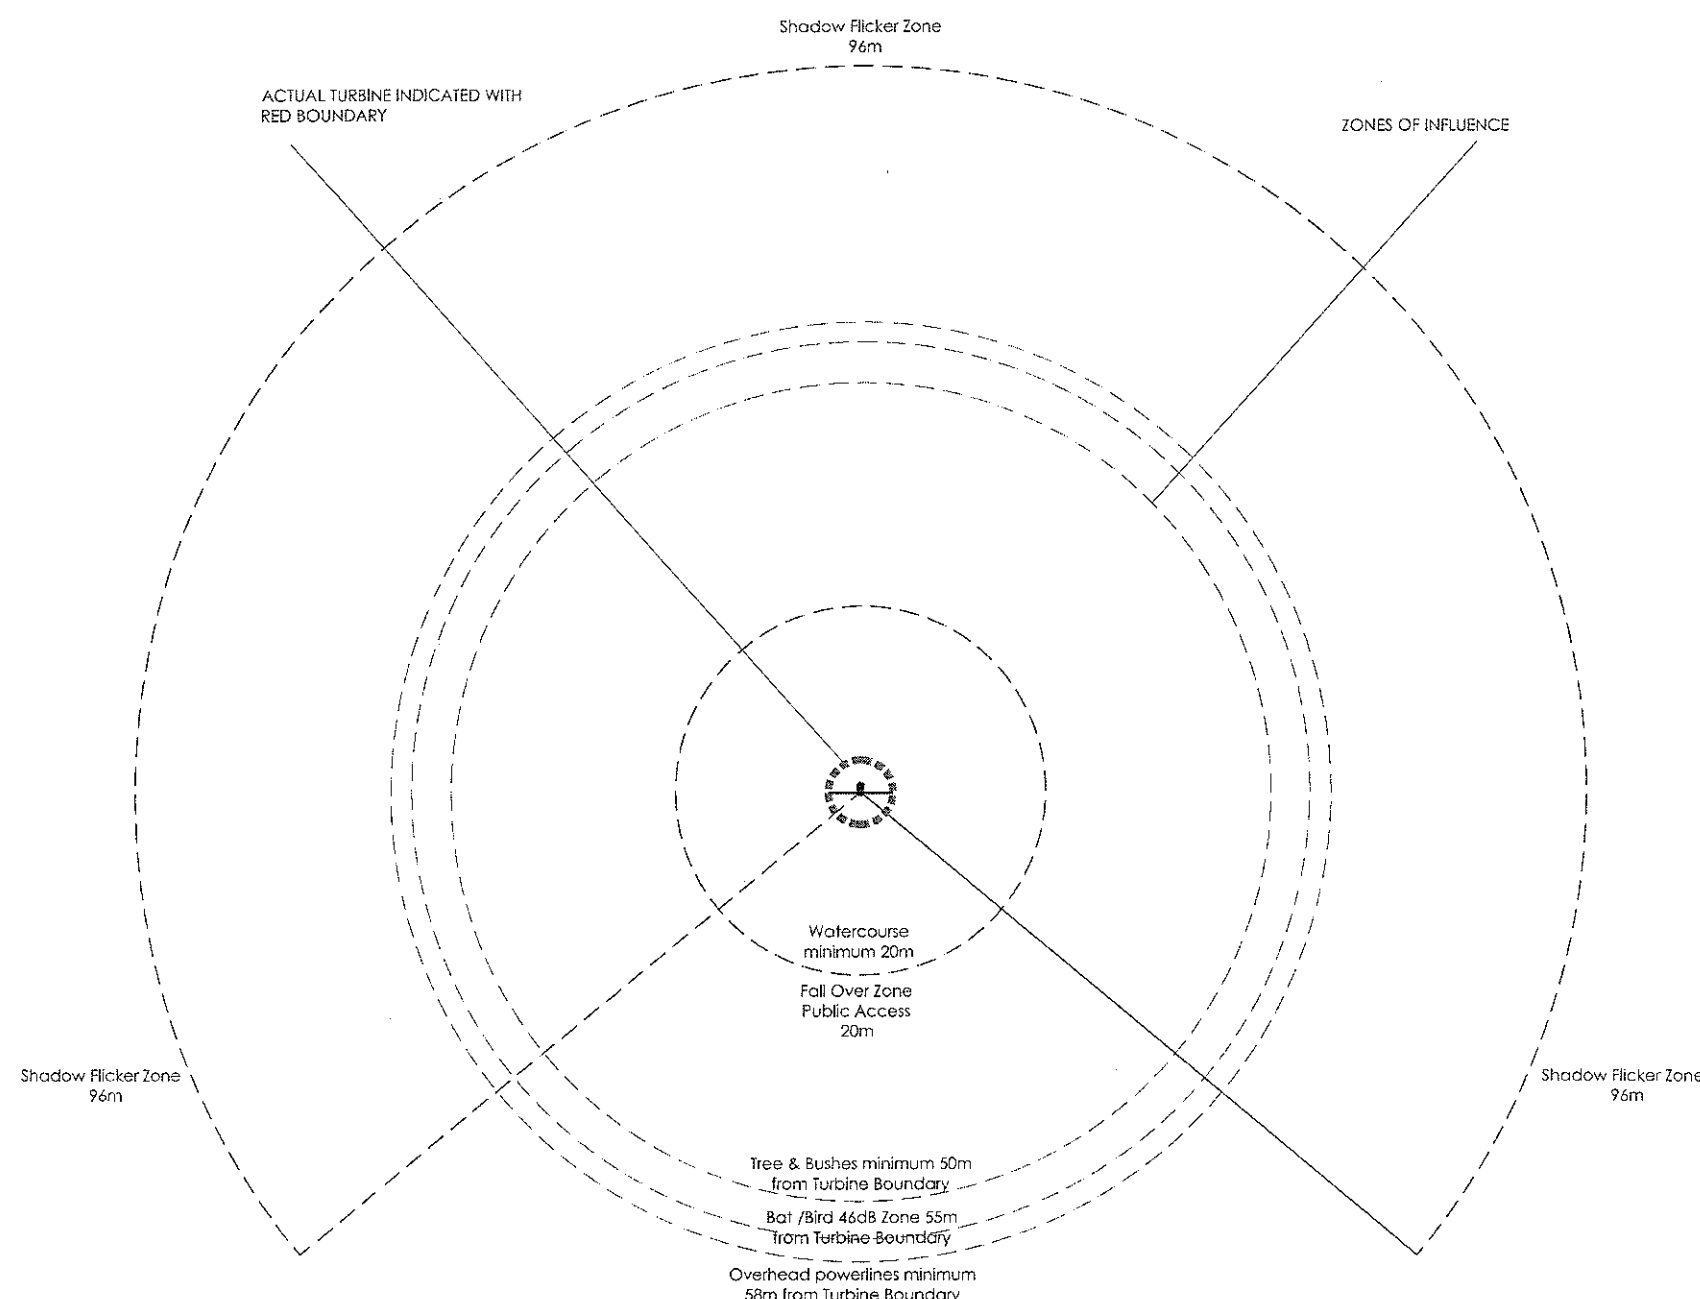

Rev	Description	Date	By

Jennings Design Associates
Architects

Architects Designers Project Managers			
The Warehouse Saxon Street Denton Manchester M34 3DS			
T: 0161 336 5011 F: 0161 320 0512 E: jda@jda-architects.co.uk			
Mr John Proctor			
Brows Farm, Higher Road Longridge Preston PR3 2YX - Wind Turbines			
Turbine Plan 1: 1.000			
Drawing Number	Rev	Scale	Date
KE0033-007	-	1:1000 A3	01-08-2012
Drawn by	Checked by		
NS	BJ		

Pr	Preliminary	C	Contract
F	Feasibility	Cn	Construction
P	Planning	As	As Built
T	Tender	Other	-