



AMENDED PLANS RECEIVED

DATE 21/11/11

320110736P

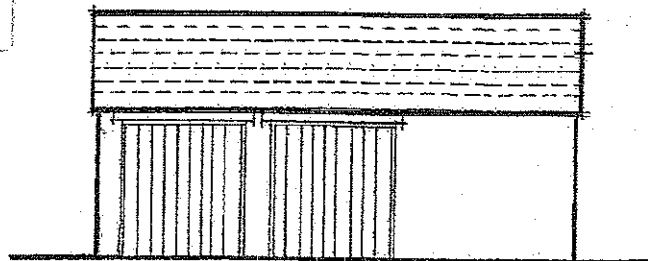


WEST ELEVATION

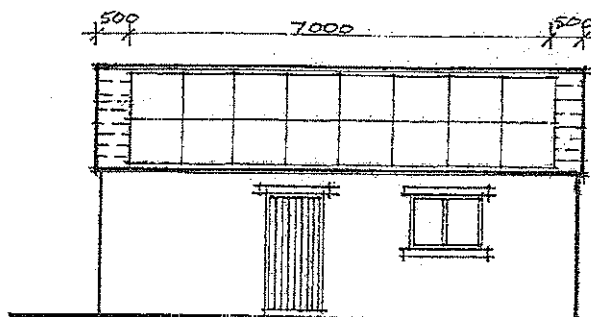

EAST ELEVATION

Solar PV (Schott Poly)
panels 1000x1500
projecting 150 mm
above slate roof

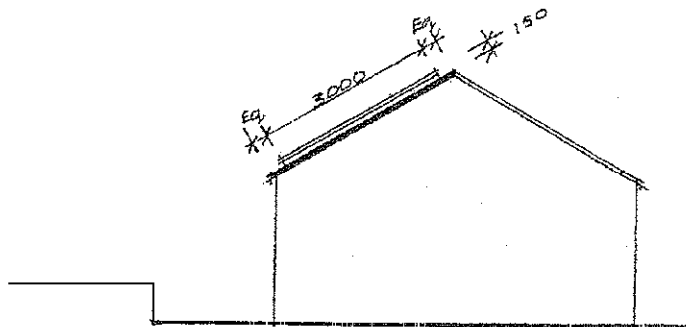

North Elevation

PROPOSED 4KW SOLAR PV ARRAY FOR MR JOHN GROOM
AT CROSS HOUSE, BACK LANE, GRINDLETON Scale 1:100

AMENDED PLANS RECEIVED

DATE 21/11/11

DRAWING NO

RH/320110736/01