



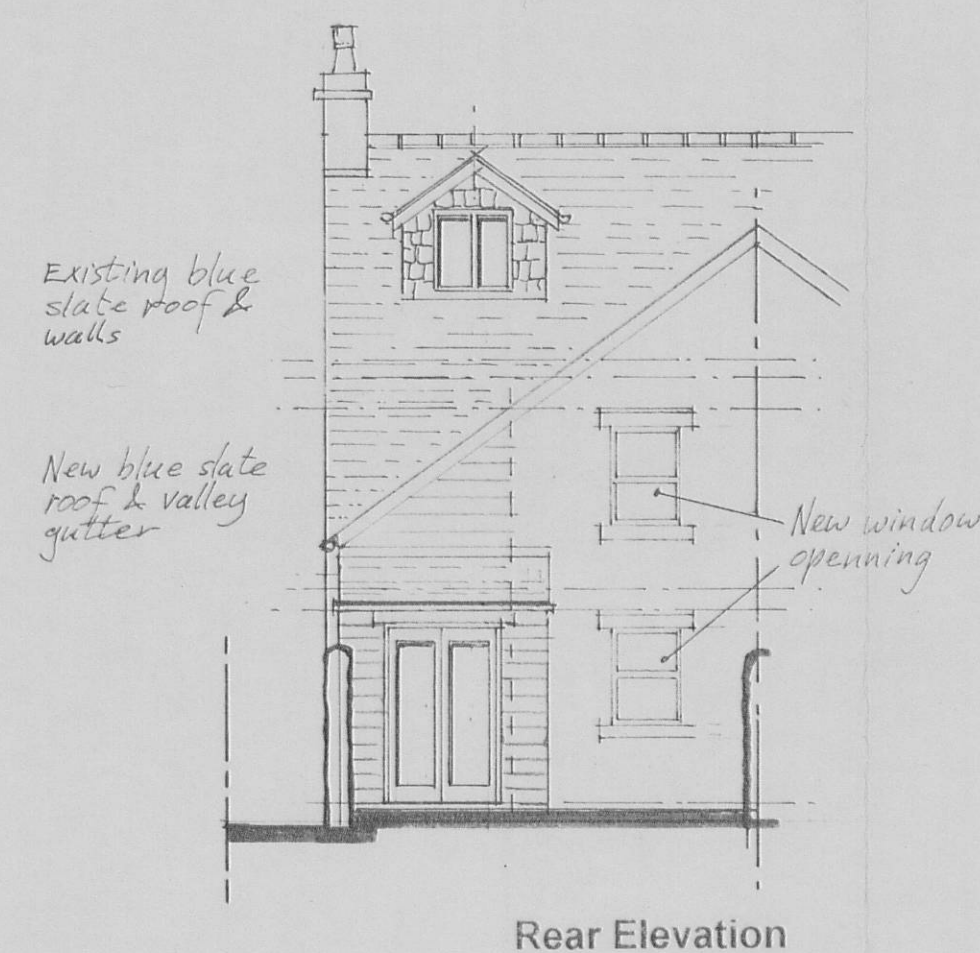


Rear Elevation




Side Elevation

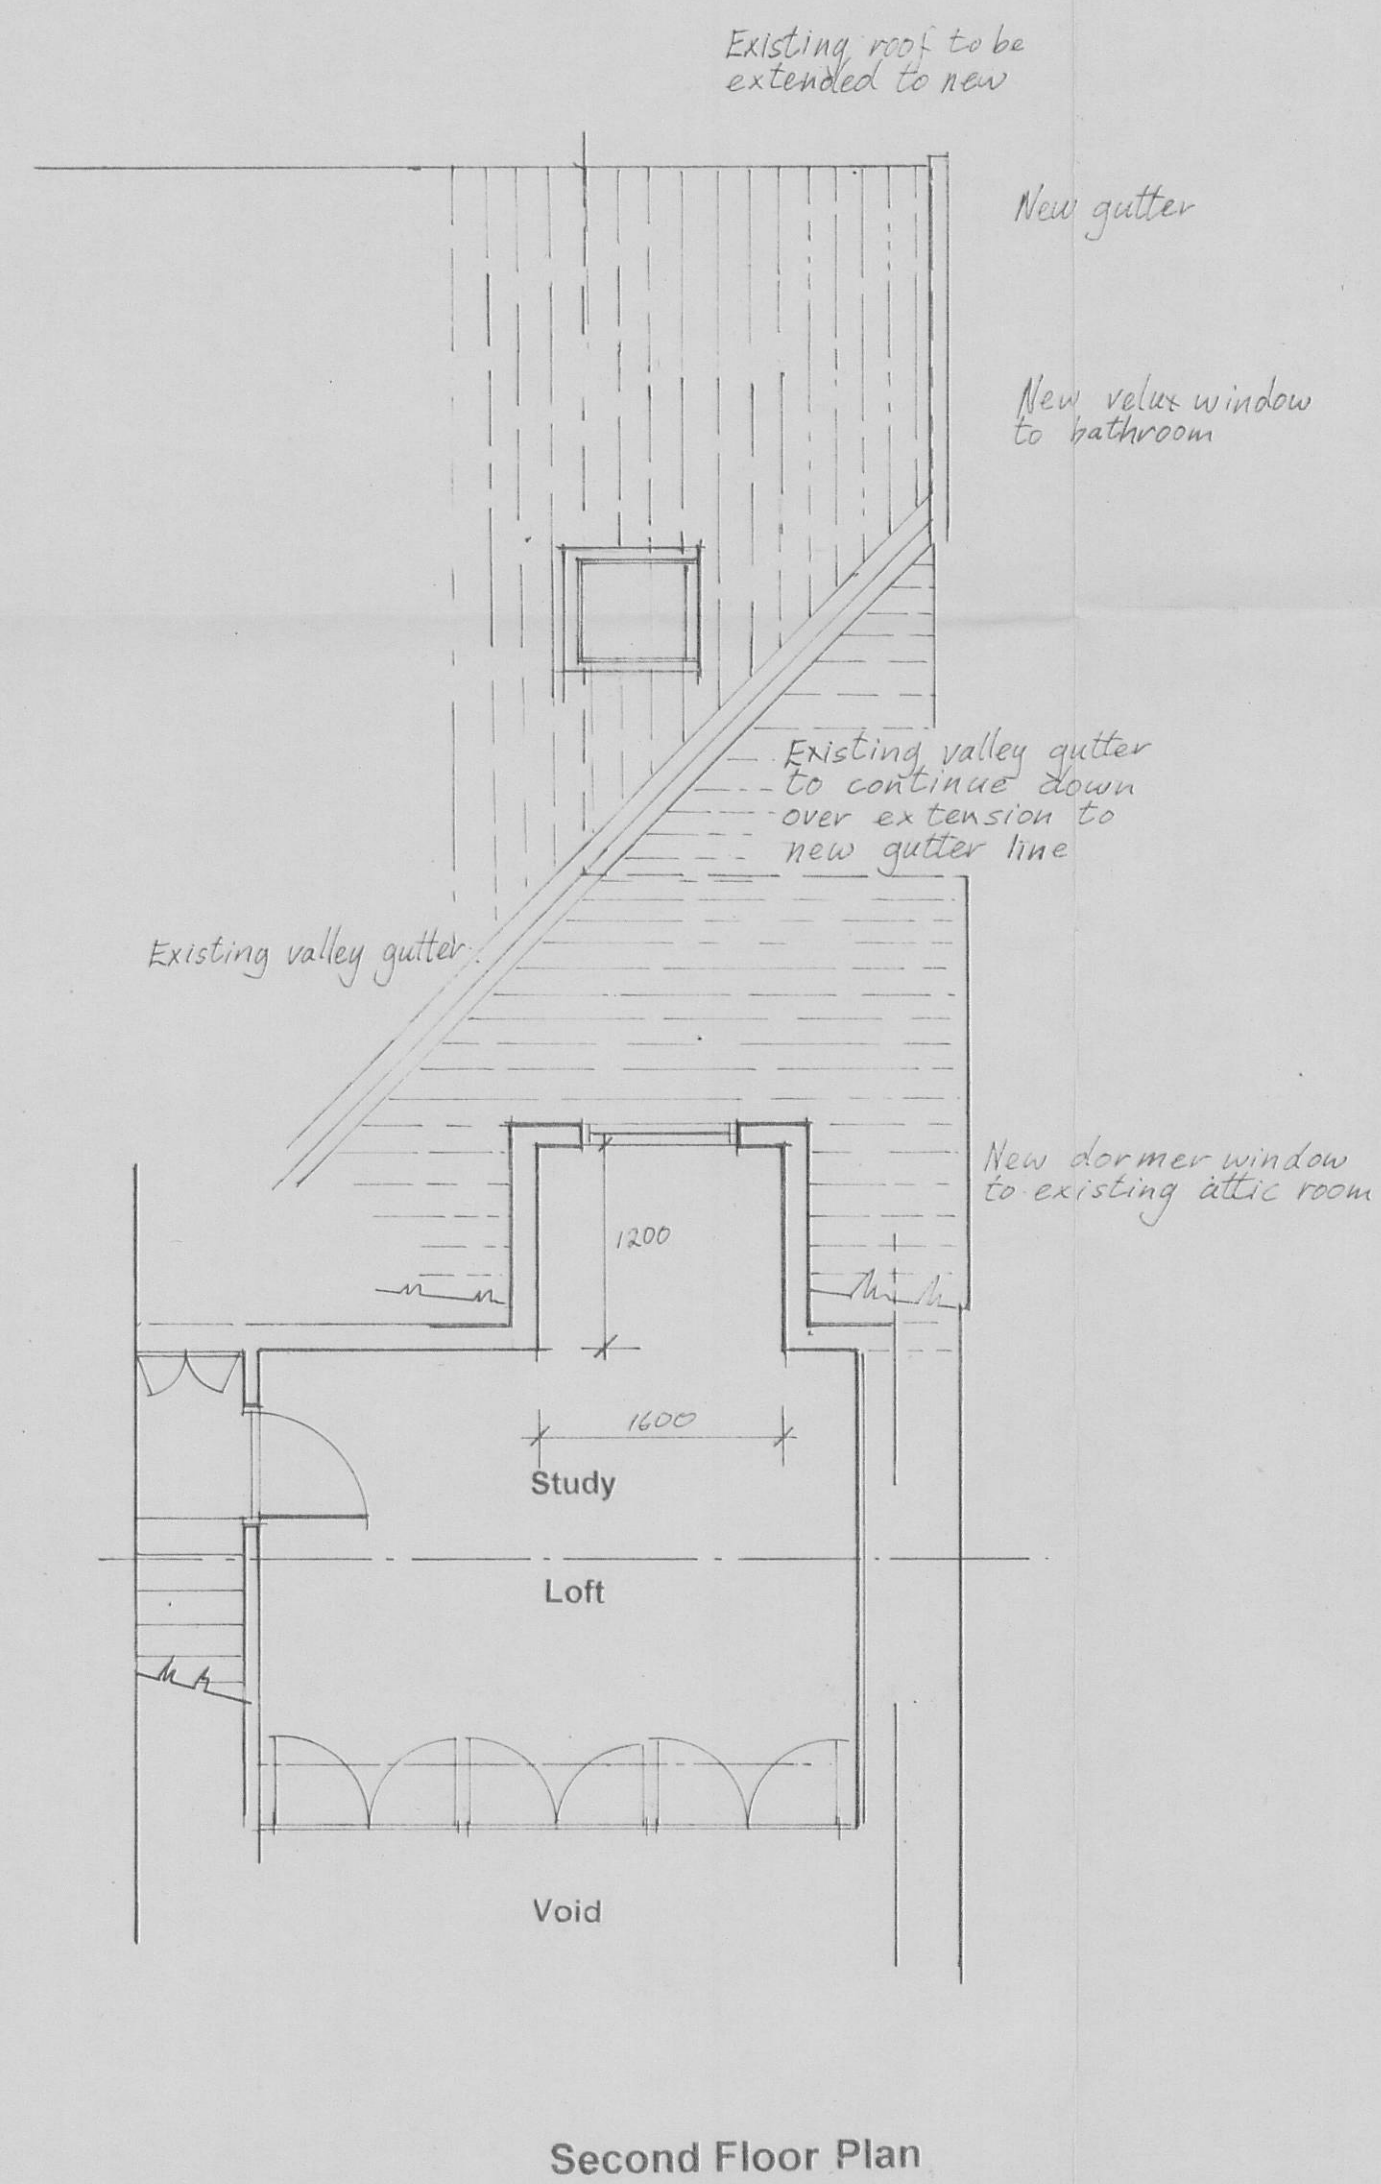

Second Floor Plan

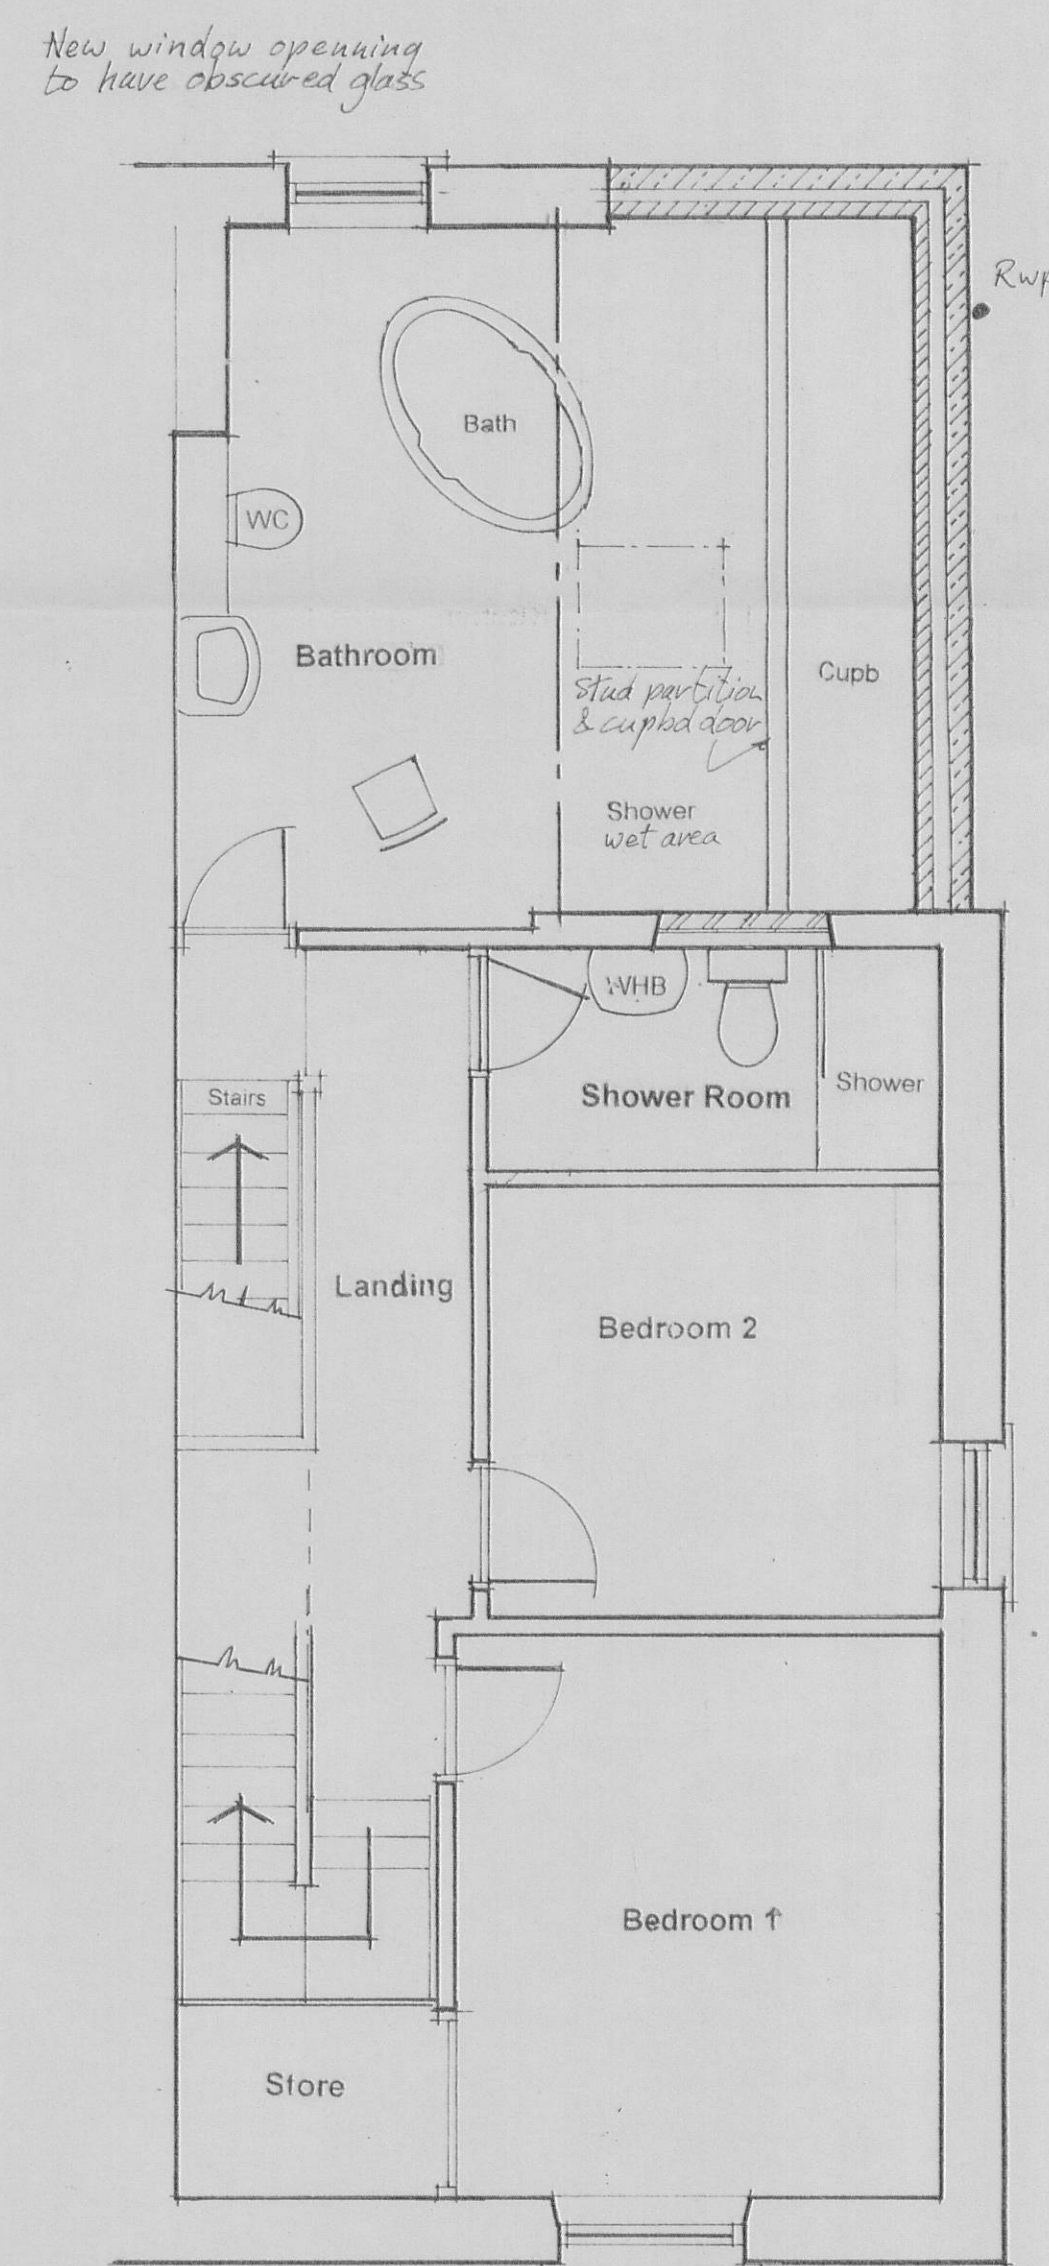

First Floor Plan

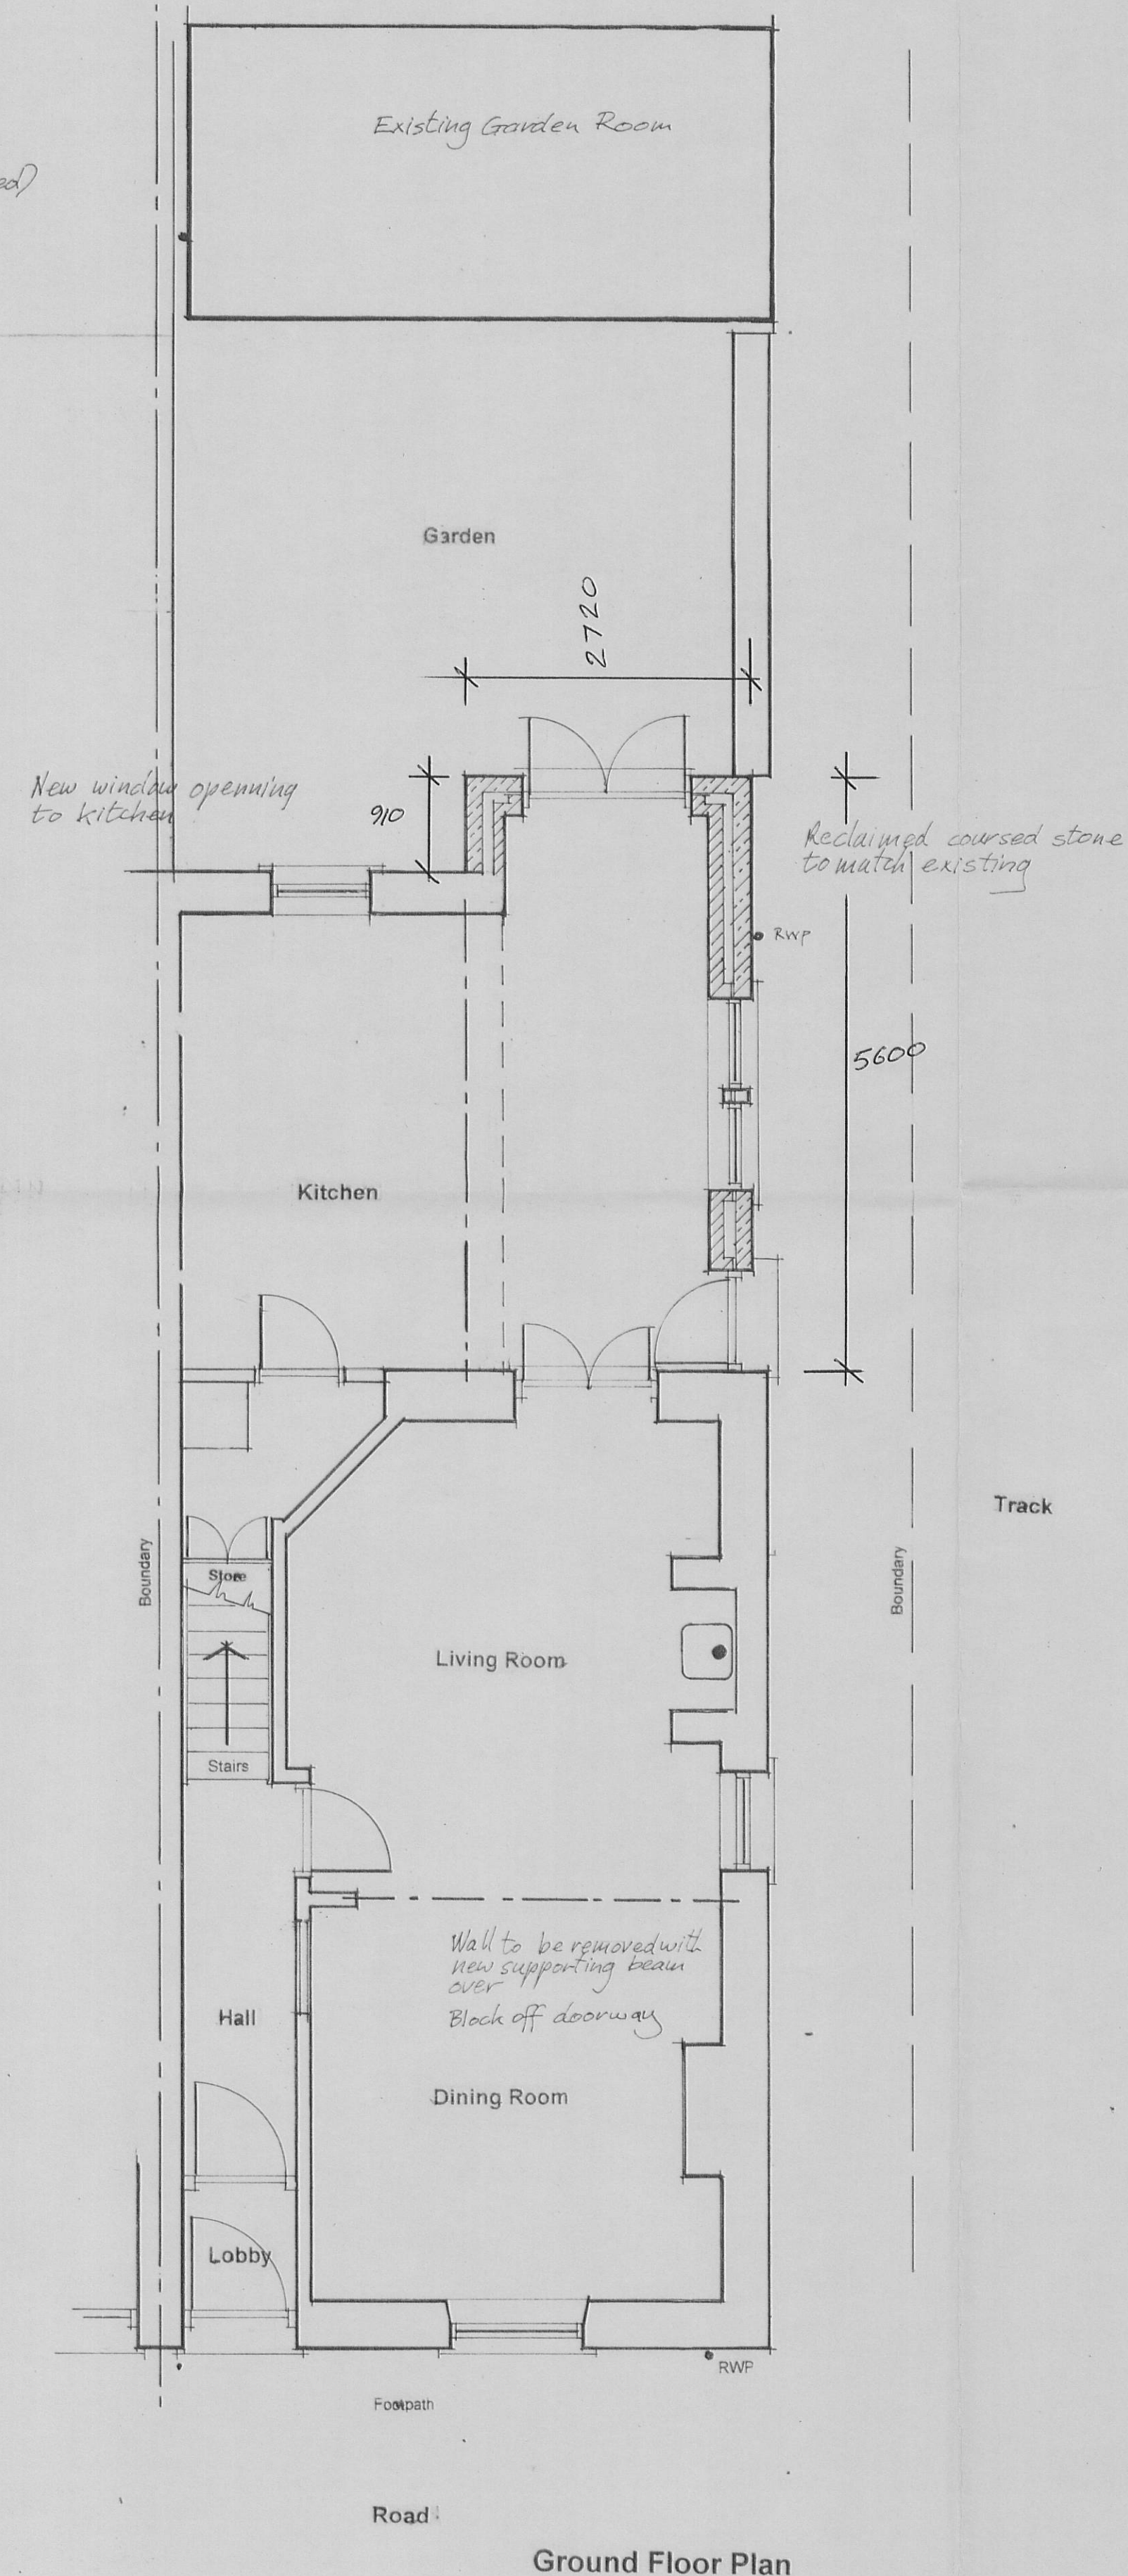

Ground Floor Plan

320110743P

Jeff Marshall & Associates
Architectural Designers and Surveyors,
Swindlehurst Barn, Back Lane, Grindleton,
Nr. Clitheroe, Lancs. BB7 4RW.
Tel. 01200 440157

Project: Proposed two storey extension to the rear

Client: Mrs T. Archer 14 Hawthorne Place, Clitheroe

Title: Scheme drawing

Drg N°
347/1/2

Scale 1:50 Date 5/9/11 Dm JMW