


Materials:
 Roof: reclaimed slate to match existing
 Walls: natural render to match existing
 Windows/ doors: hardwood to match existing
 R.W. goods: black coated aluminium




proposed: south elevation

east


320110745P

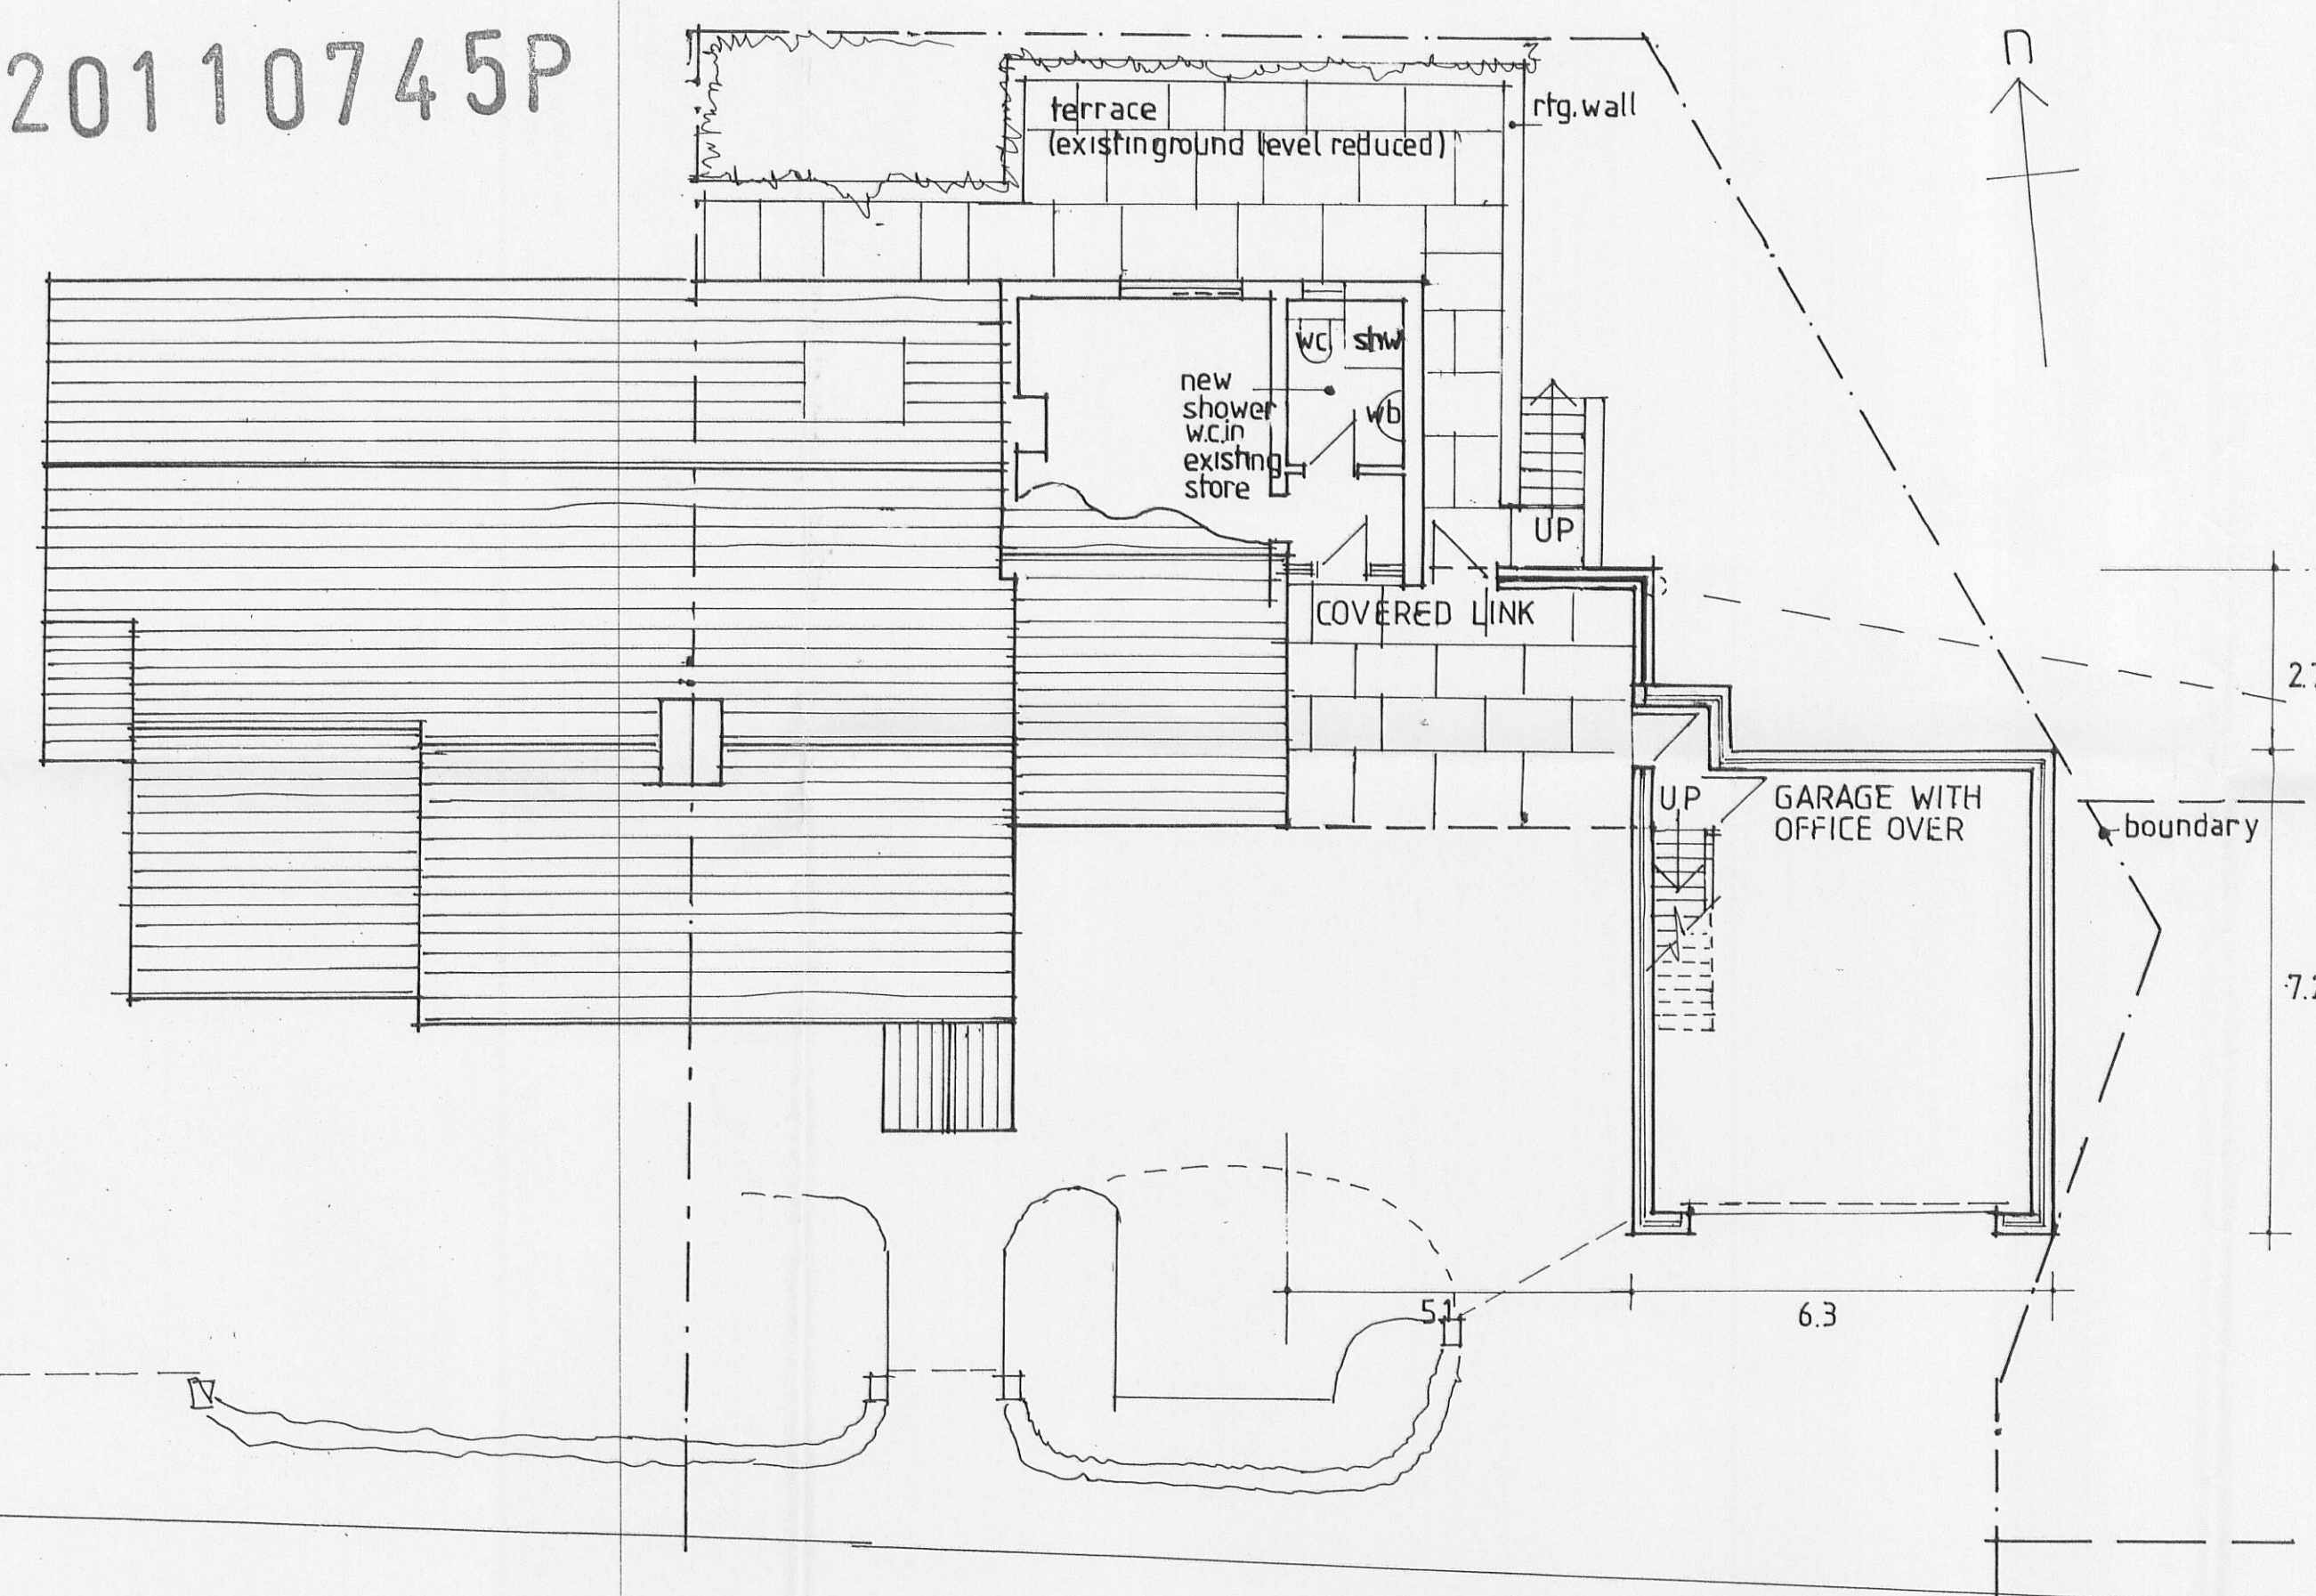

AMENDED PLANS RECEIVED
 DATE 09/11/11

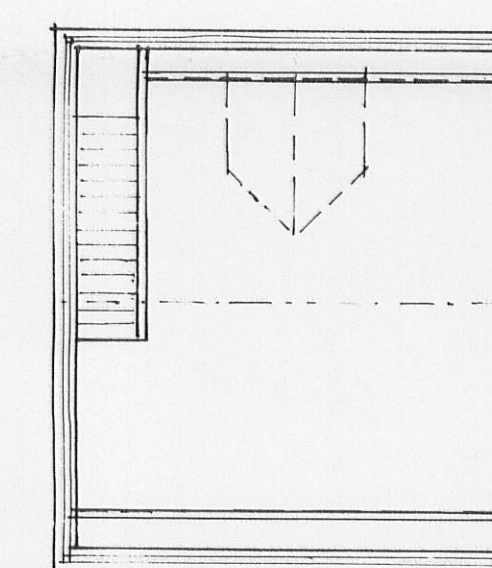

1st floor plan

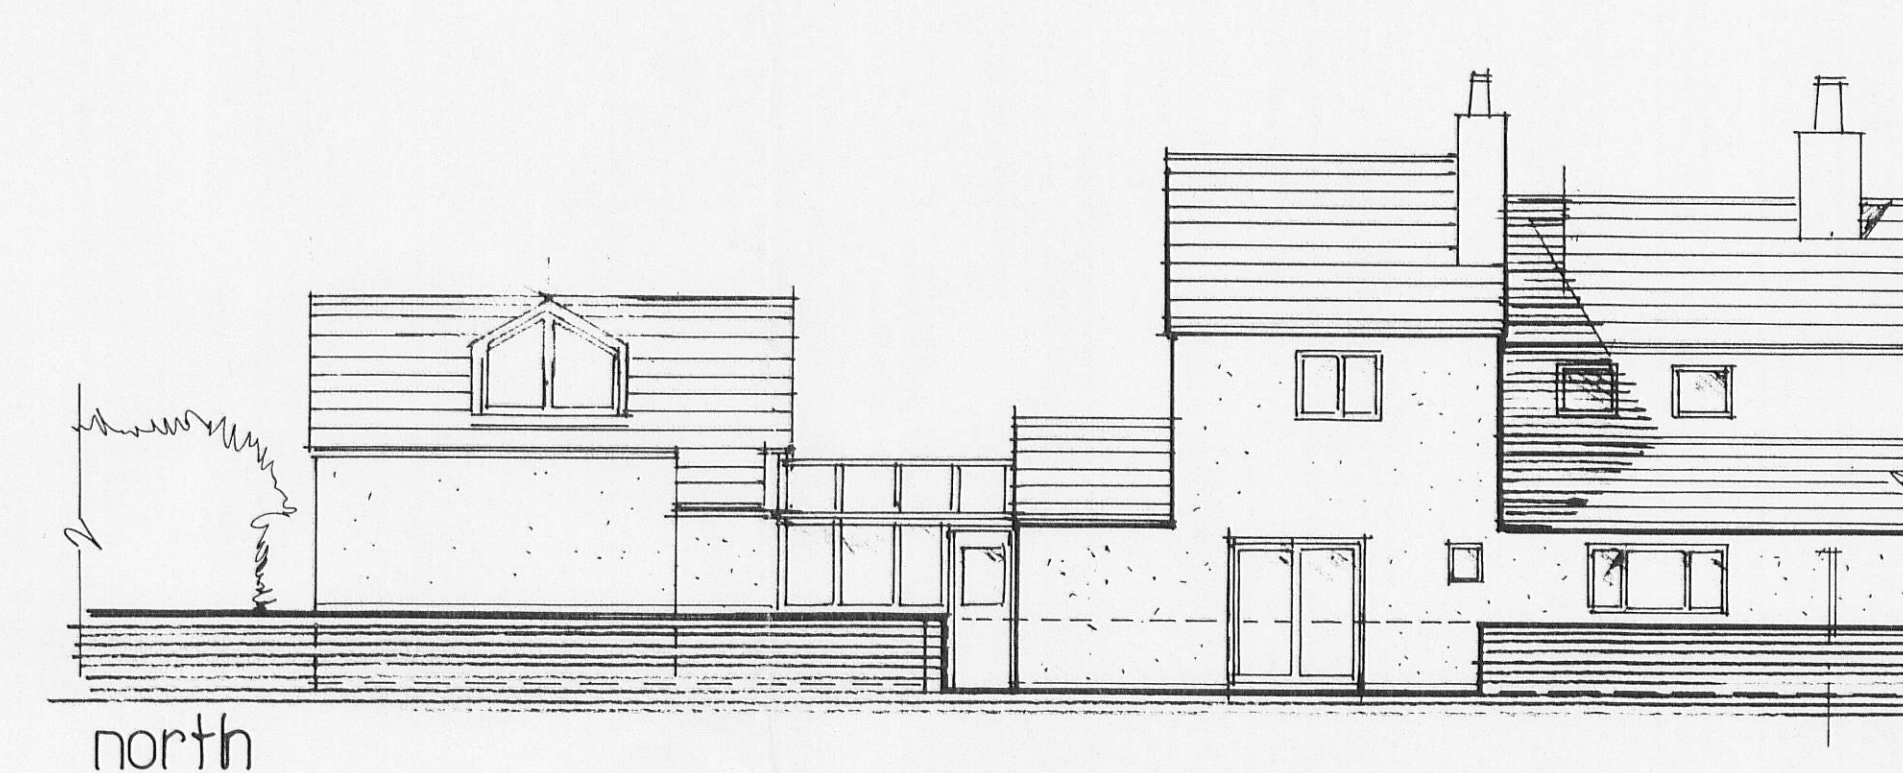

north

320110745P

REV. A: height reduced

AMENDED PLANS RECEIVED
 DATE 09/11/11

320110745P

proposed plan

AMENDED PLANS RECEIVED
 DATE 09/11/11

A Ashworth, RIBA mob: 07970 023824
 Lime Kiln Cottage, Bedlam Road
 Thornley-with-Wheatley, Preston PR3 2TL

REF: 100/11/02 REV. 'A'

Project: Lime Kiln Cottage: Garage, office and covered link

Site: Lime Kiln Cottage, Bedlam Rd., Thornley with Wheatley
 Preston, PR3 2TL
 Client: Mr. & Mrs. A. Ashworth

Drwg.: PROPOSED PLAN AND ELEVATIONS

Scale: 1/100th. Drawn: AA