



LYME GATE
south elevation


LIME KILN COTTAGE



east



north

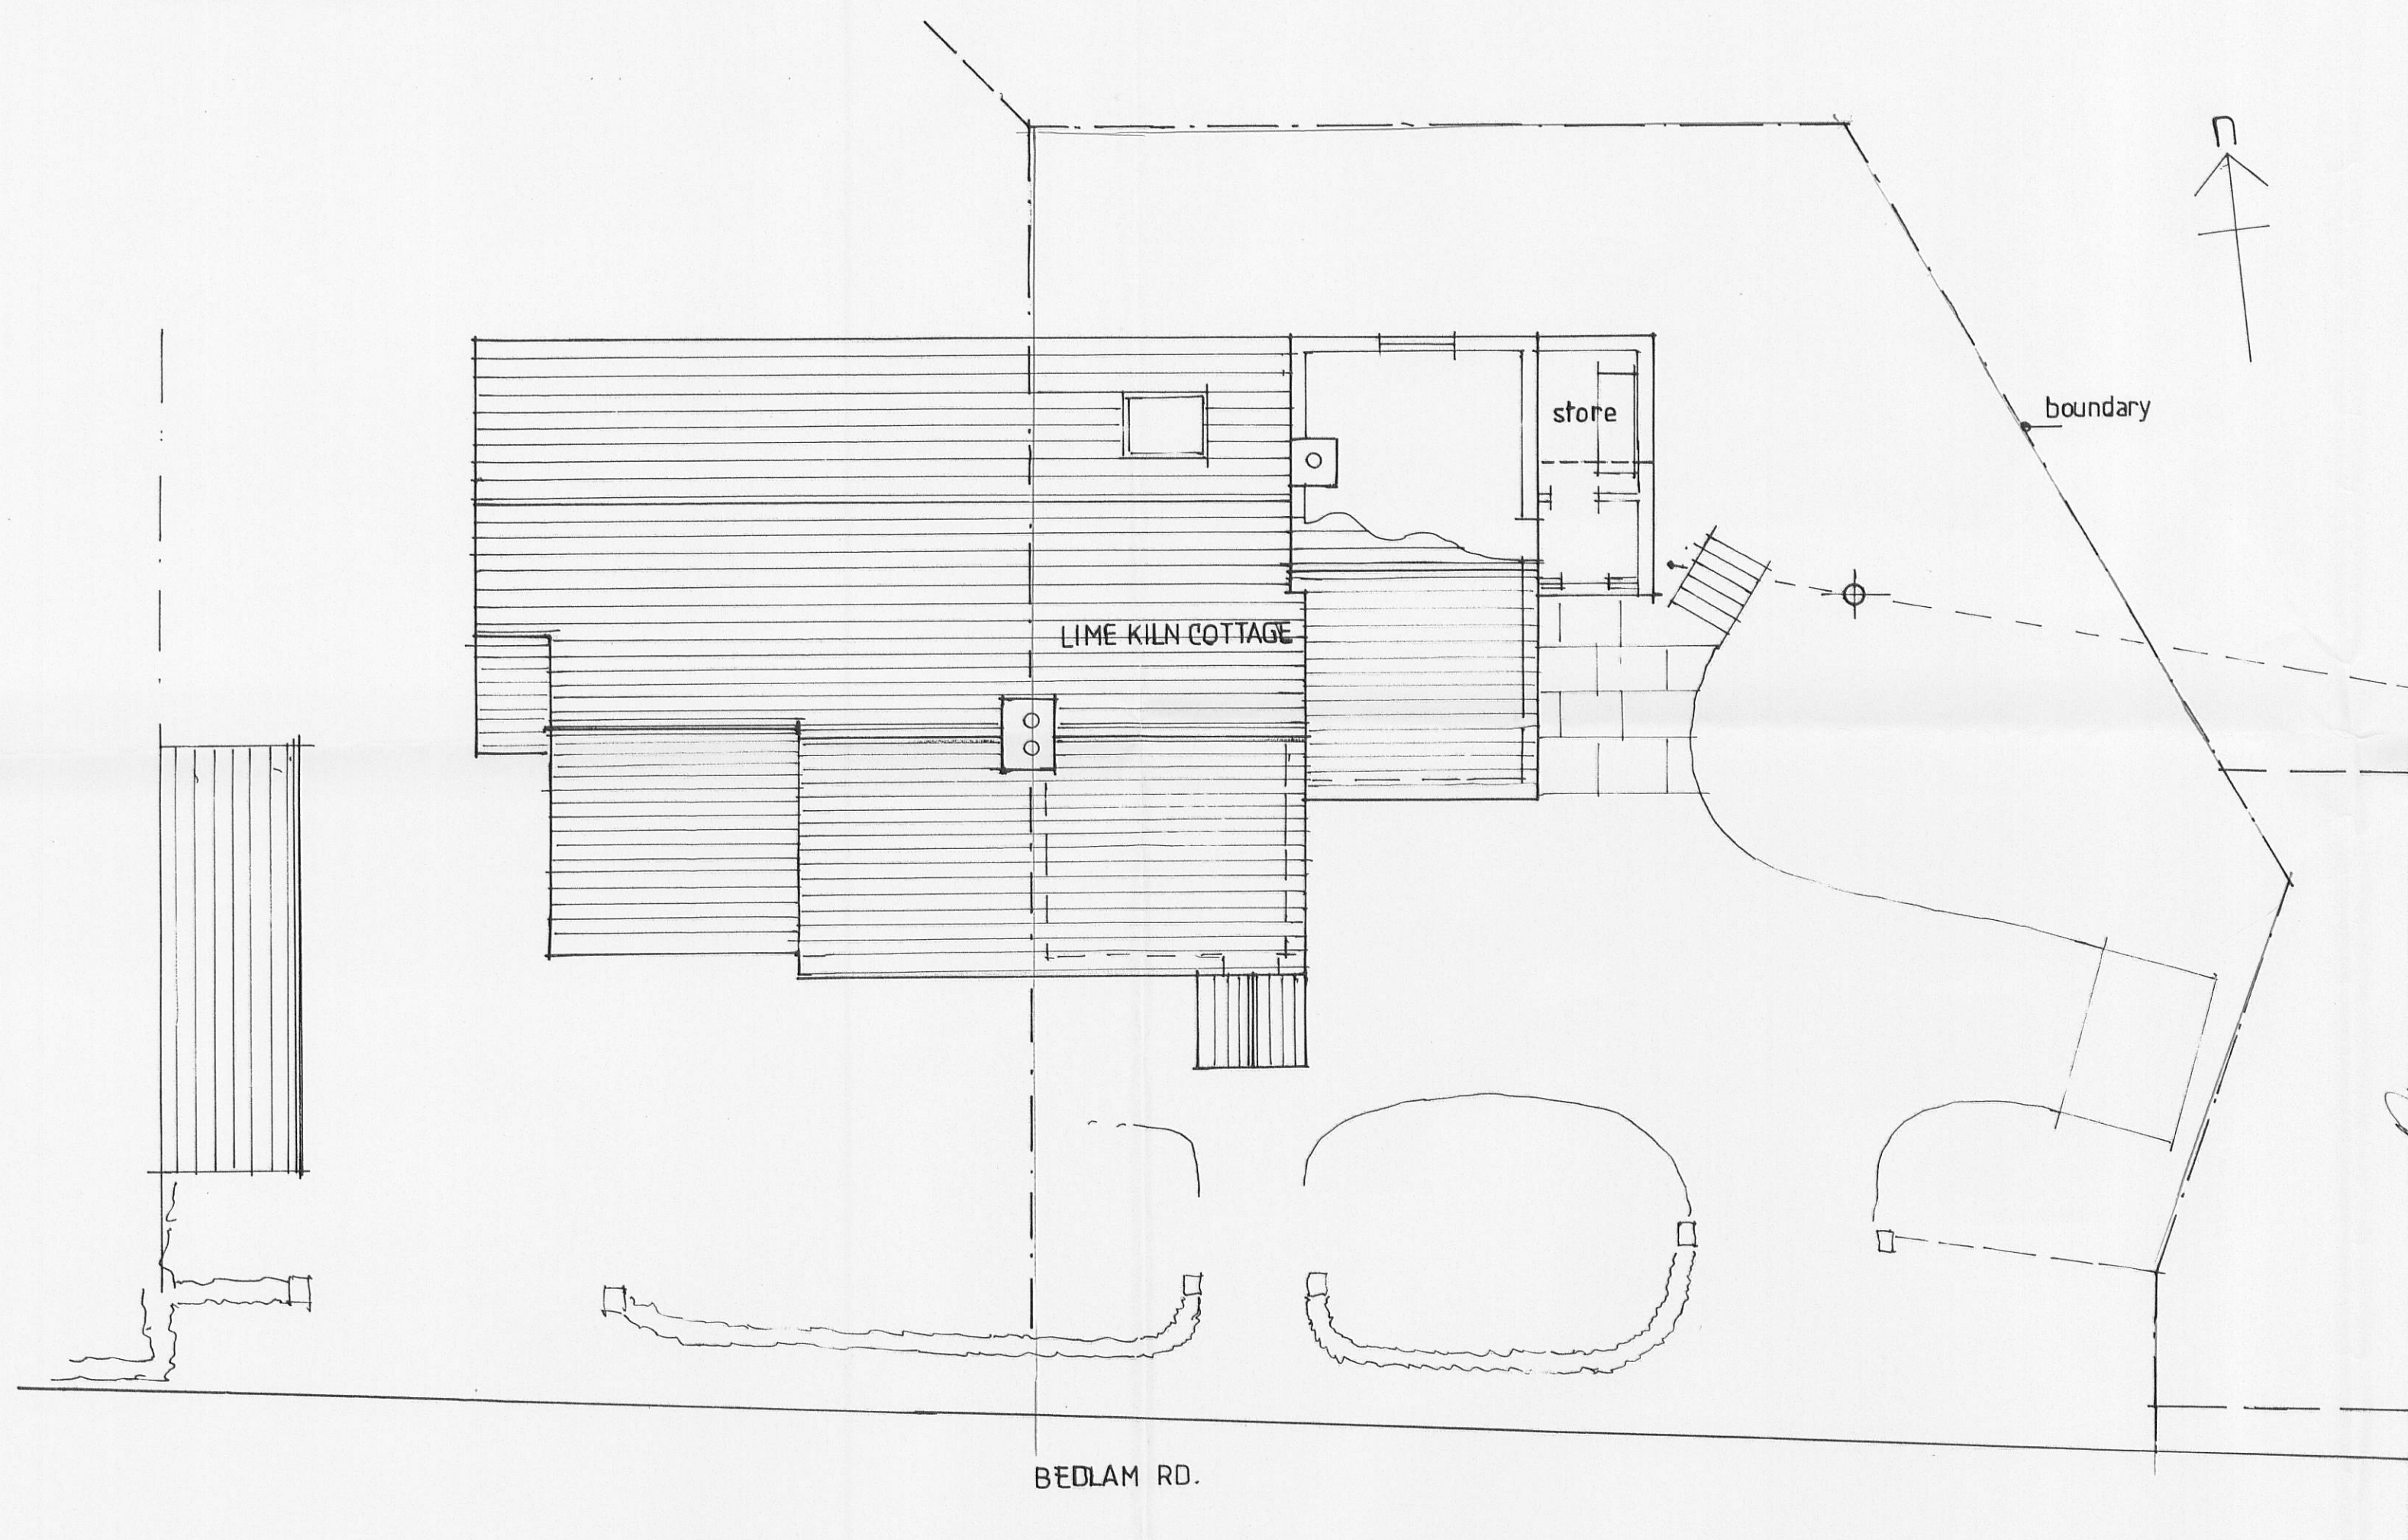

plan



location 1/2500

320110745P

A Ashworth, RIBA mob: 07970 023824
Lime Kiln Cottage, Bedlam Road
Thornley-with-Wheatley, Preston PR3 2TL

REF: 100/11/01

Project: **Lime Kiln Cottage: Garage, office and covered link**

Site: Lime Kiln Cottage, Bedlam Rd., Thornley with Wheatley
Preston, PR3 2TL

Client: Mr. & Mrs. A. Ashworth

Drwg.: **EXISTING PLAN AND ELEVATIONS**

Scale: 1/100th. Drawn: AA