





front elevation

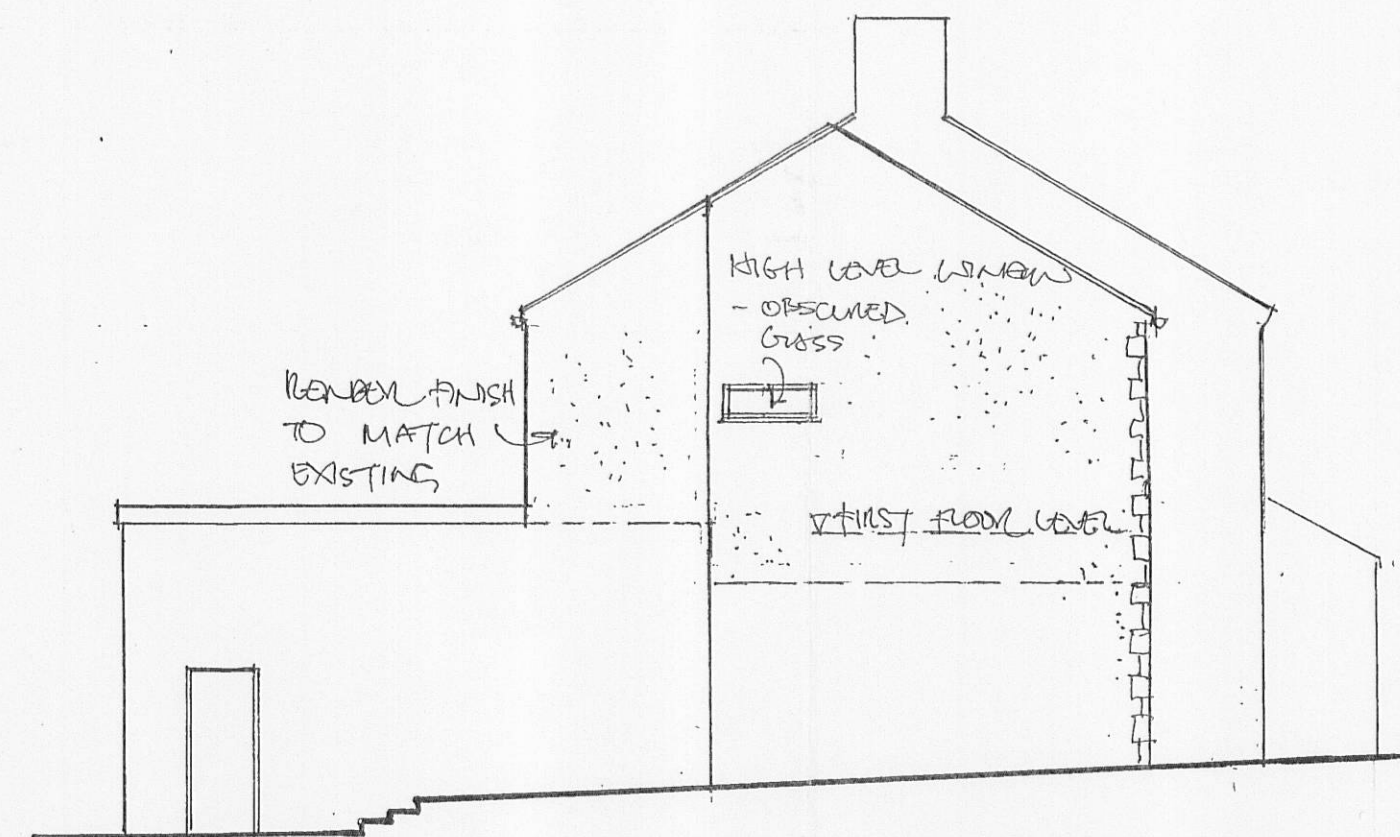


side elevation

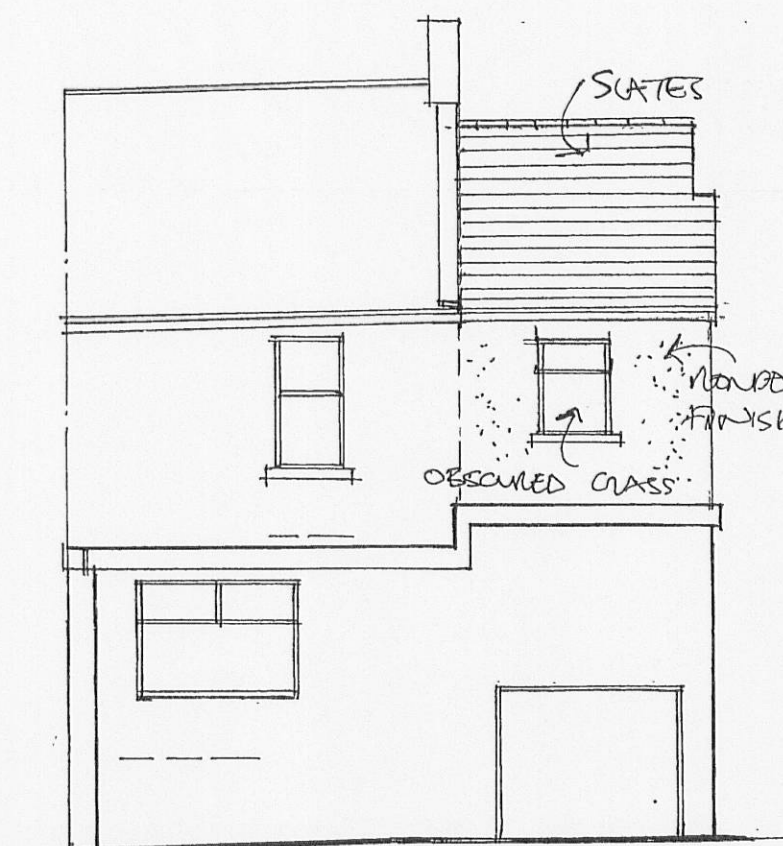


rear elevation

0 1 2 3 4 5 6 7 8 9
SCALE IN METRES @ 1:100

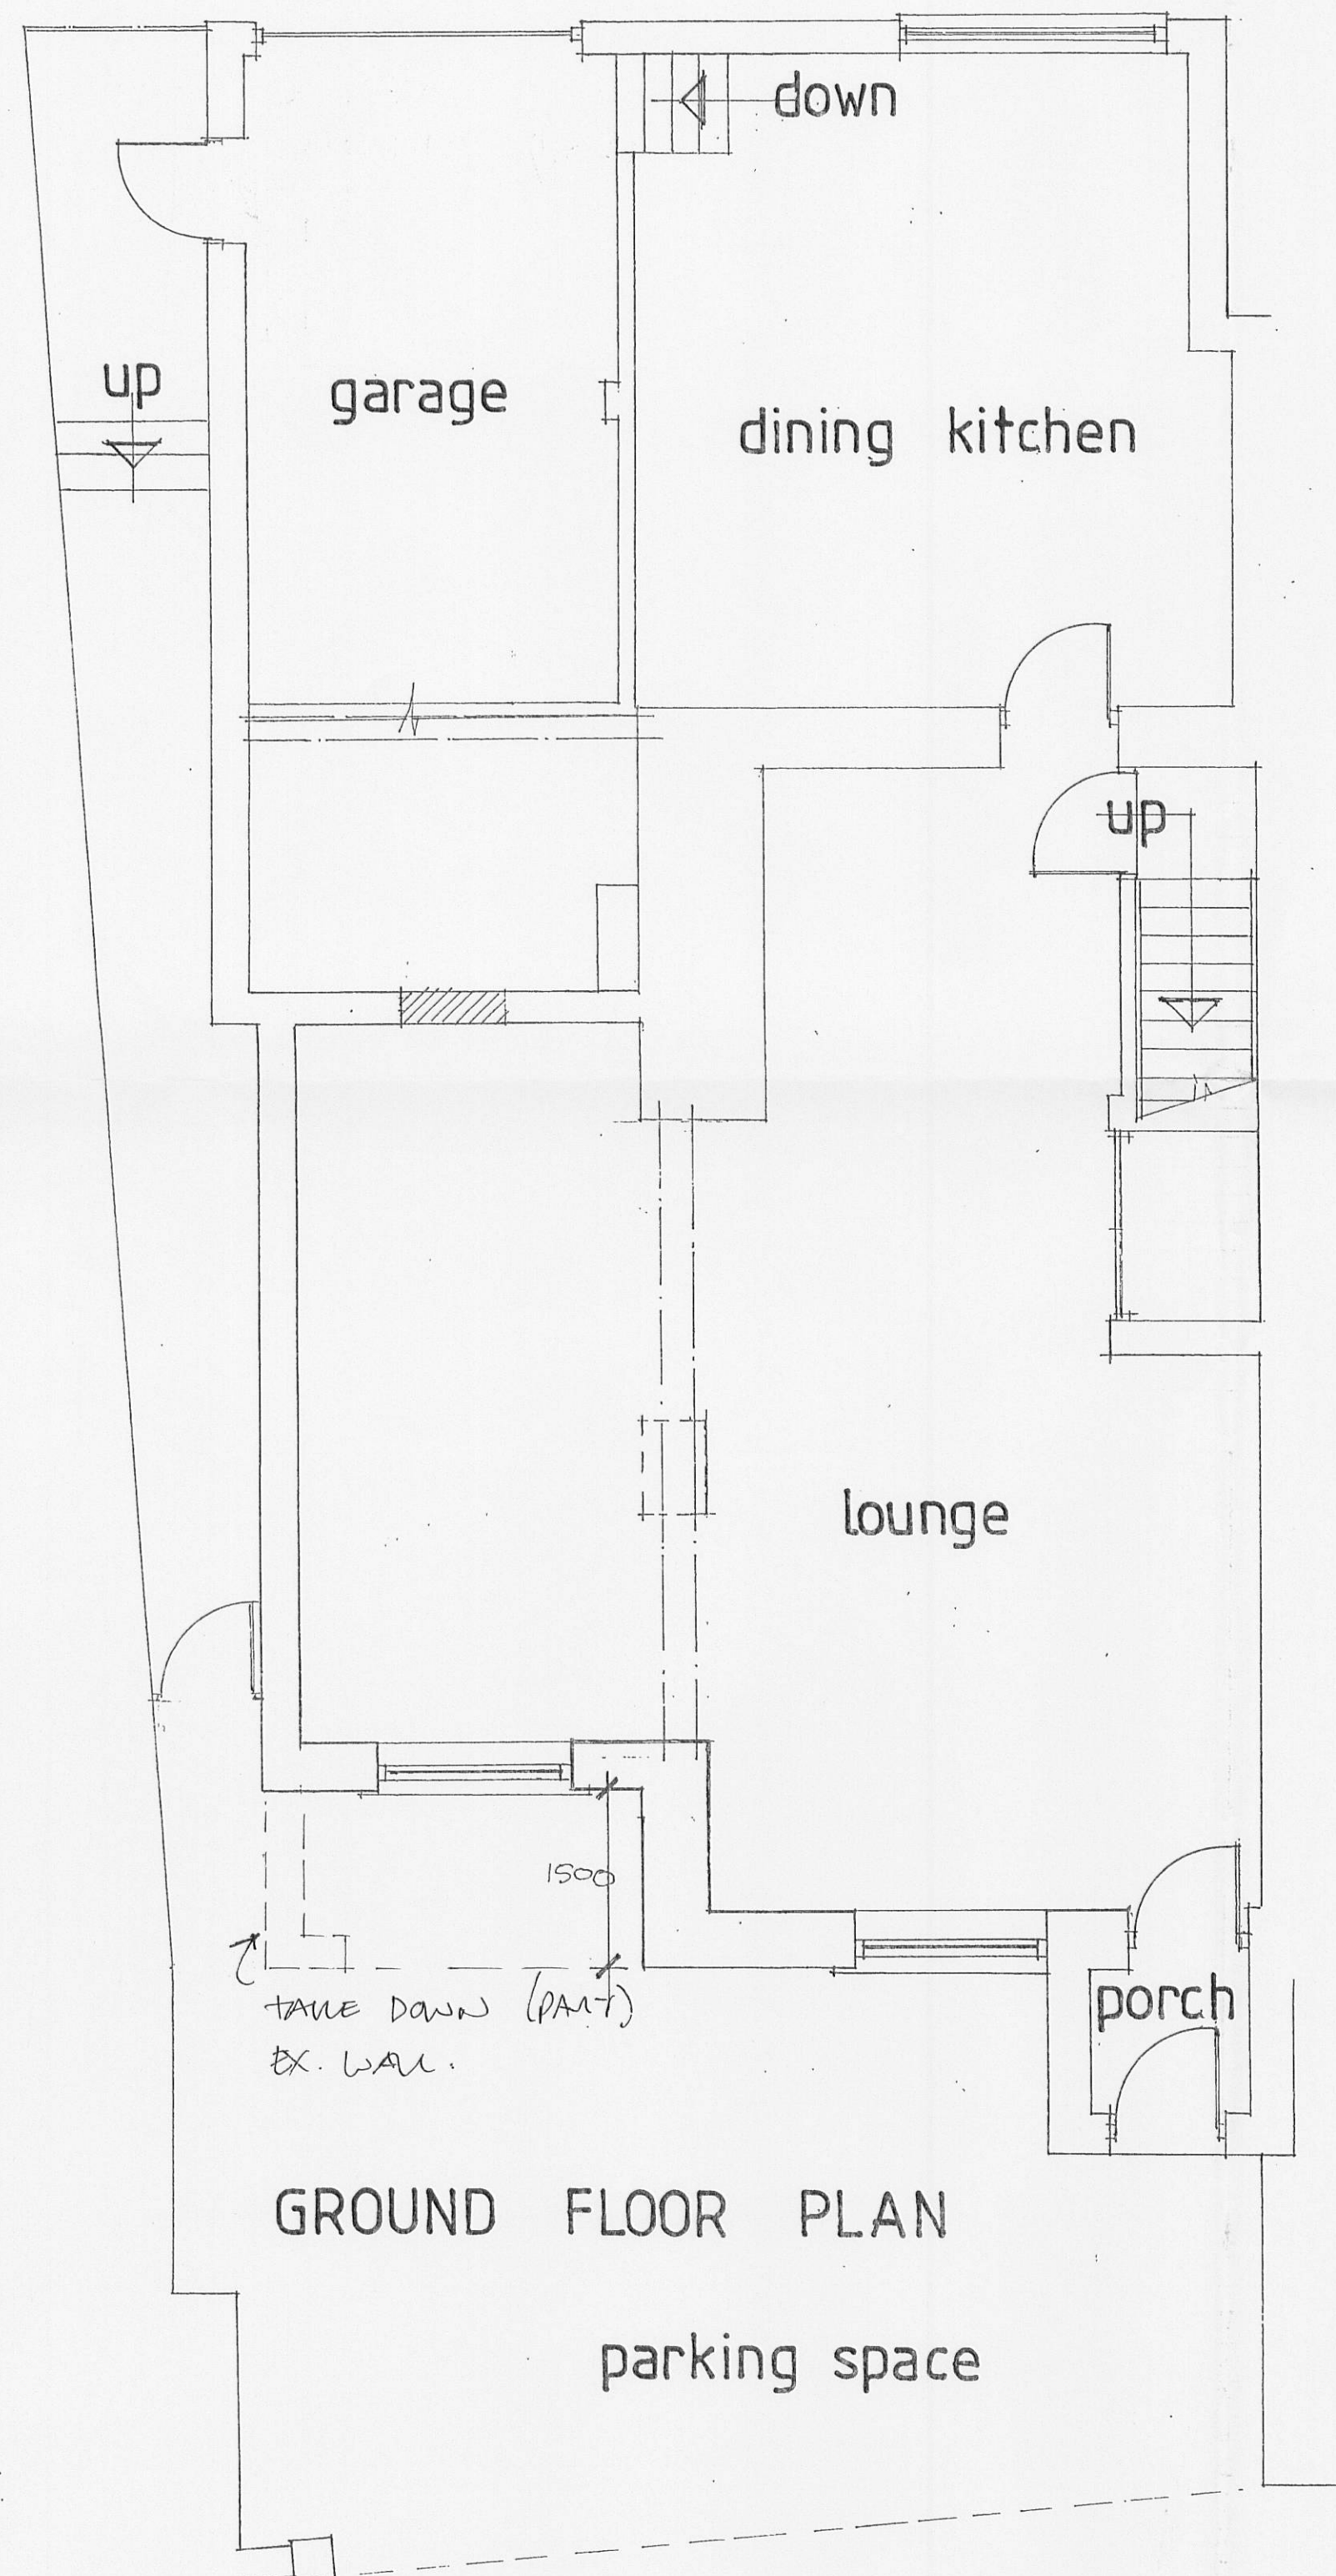

GROUND FLOOR PLAN

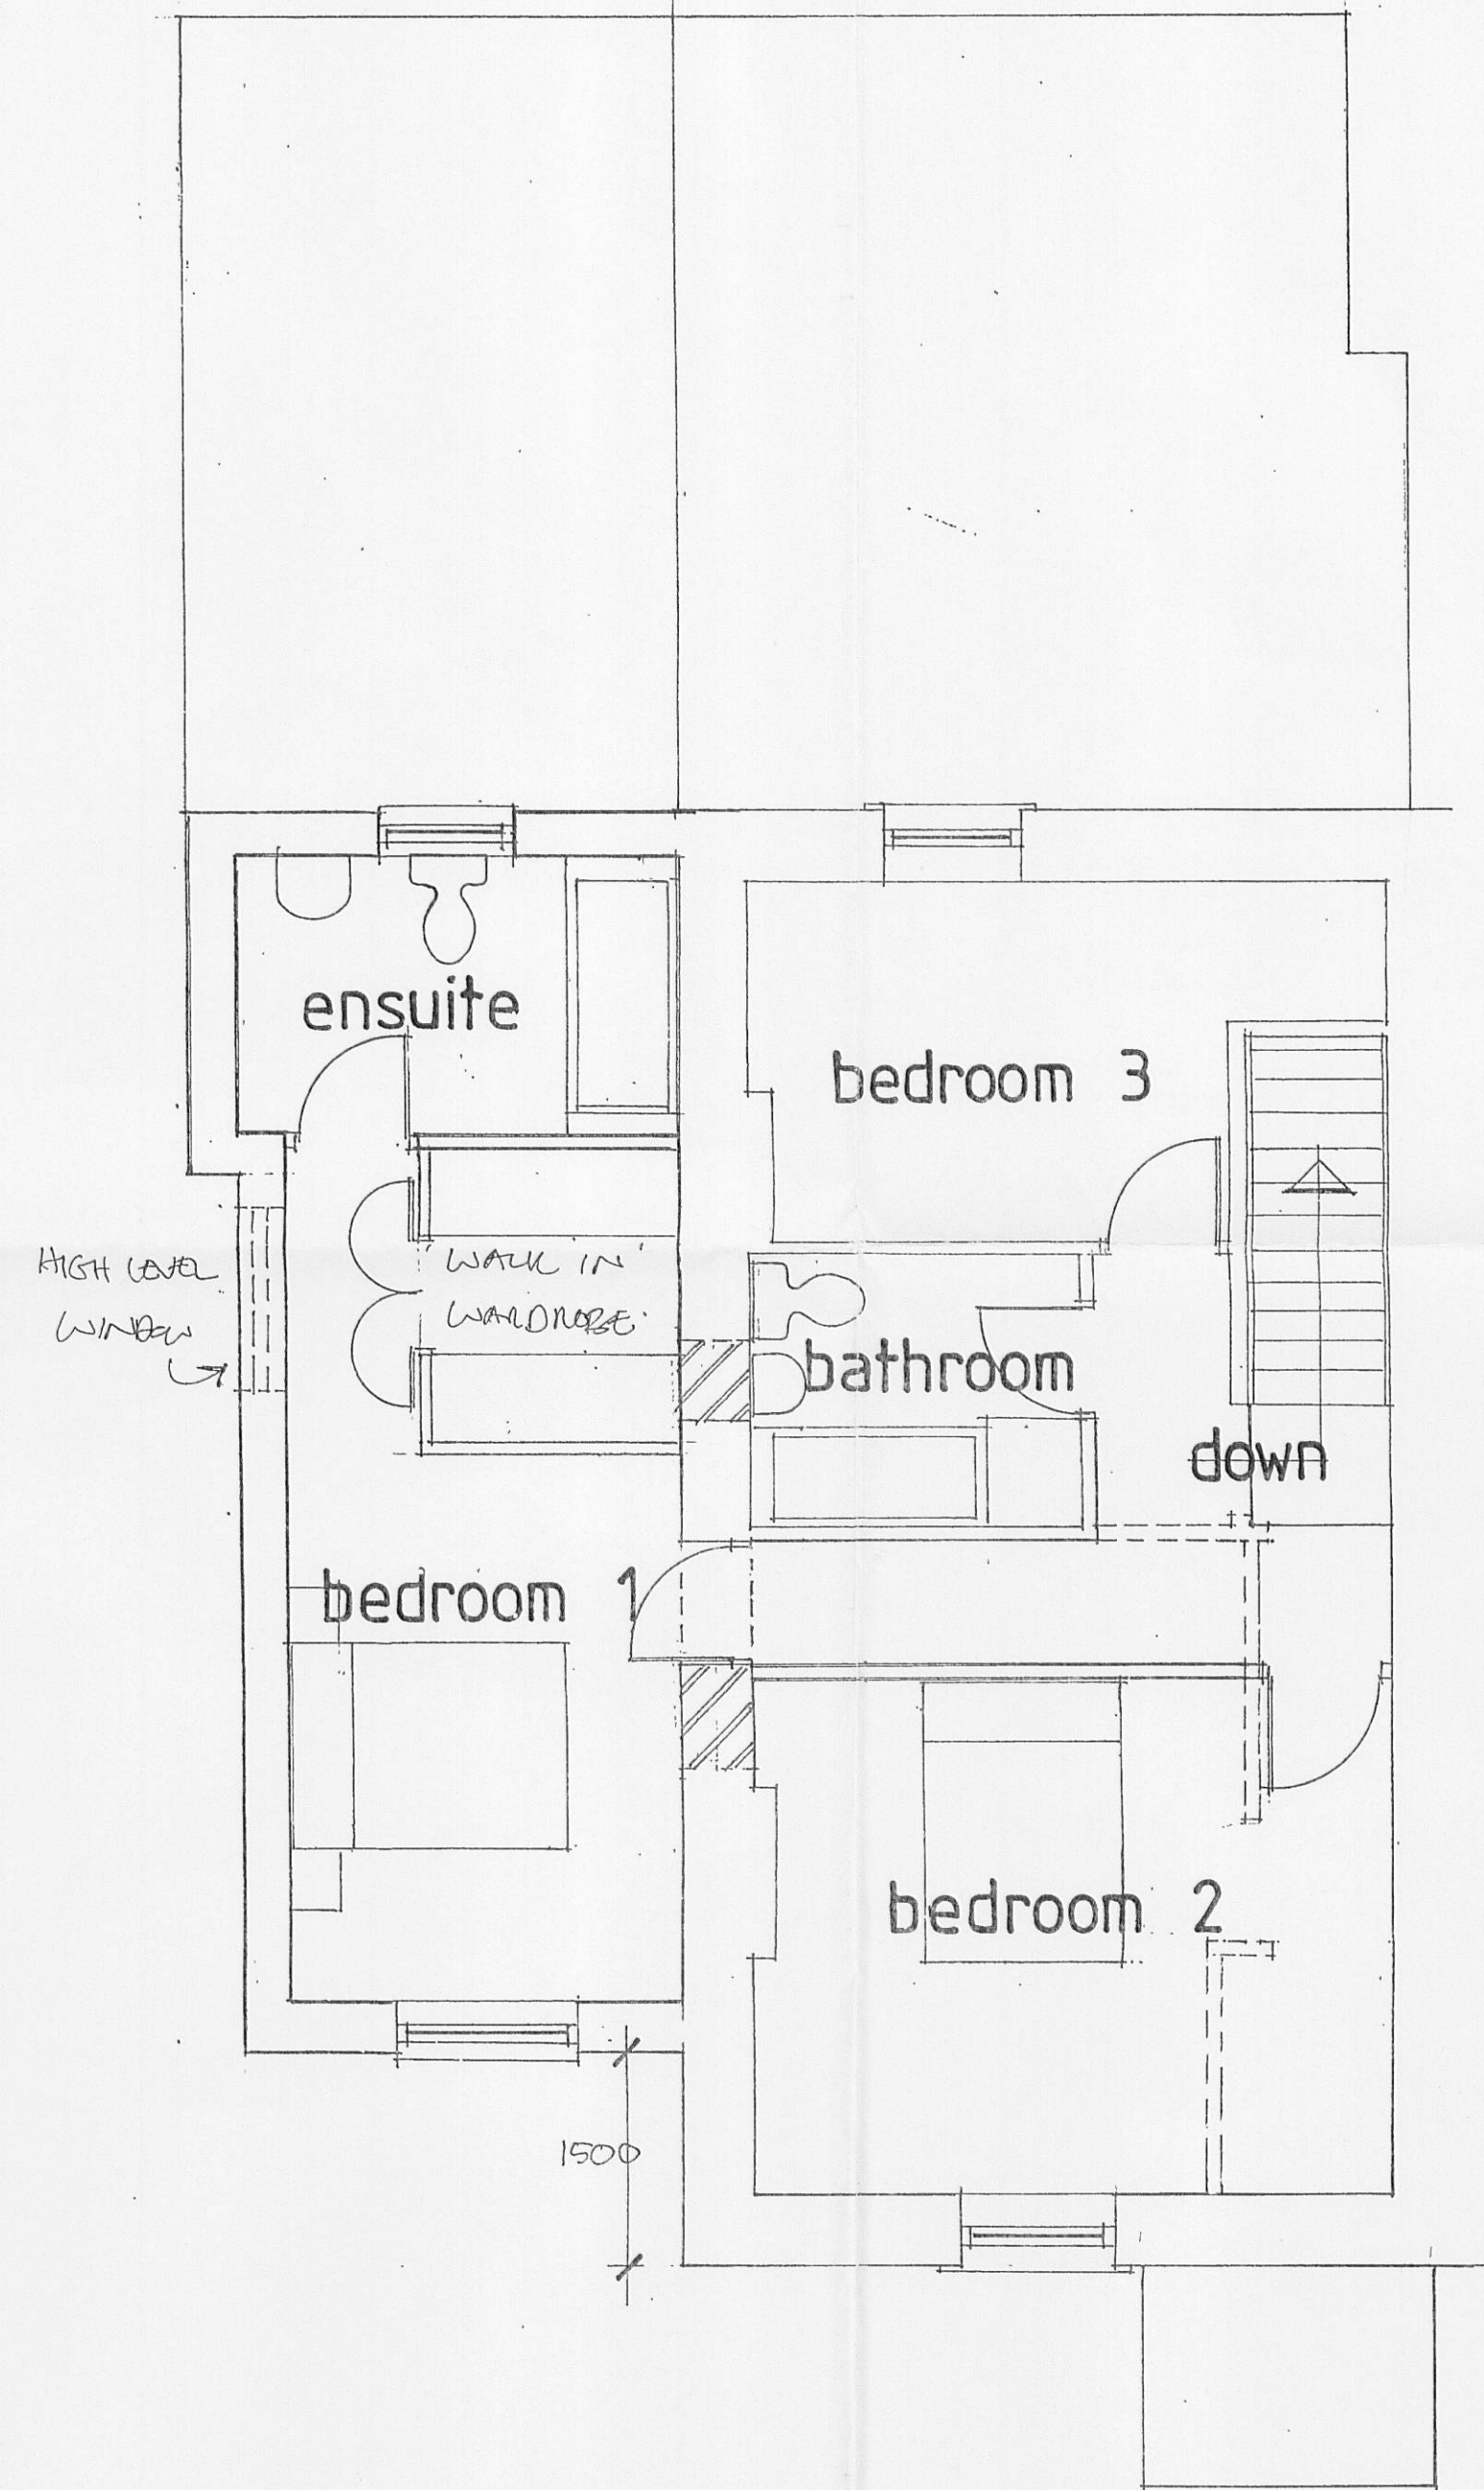

FIRST FLOOR PLAN

0 1 2 3 4 5 6
SCALE IN METRES @ 1:50

NOTES

320110748 P

DRAWN BY ~ PETER J. HOLGATE.

Beardwood Design Ltd
14 Wycollar Road Blackburn Lancs BB2 7AZ
Telephone 01254 676778

date	july 2011
scale	1:50, 1:100
ref no	11/1995/1